


Brooks Murray Architects
41 Tabernacle Street, London, EC2A 4AA
+44 (0)2077399955 admin@brooks-murray.com

brooks
murray

CLIENT:
PRIVATE CLIENT
JOB:
691-693 Seven Sisters Road,
Tottenham, London
N15 5LA
DRAWING TITLE:
Existing Ground Floor Plan

SCALE:
1:50 @ A / 1:100 @ A3
DATE:
Nov 2022
STATUS:
PA
DRAWING NUMBER: 849.14-PA-010
REV: OB
ISSUED BY: OB

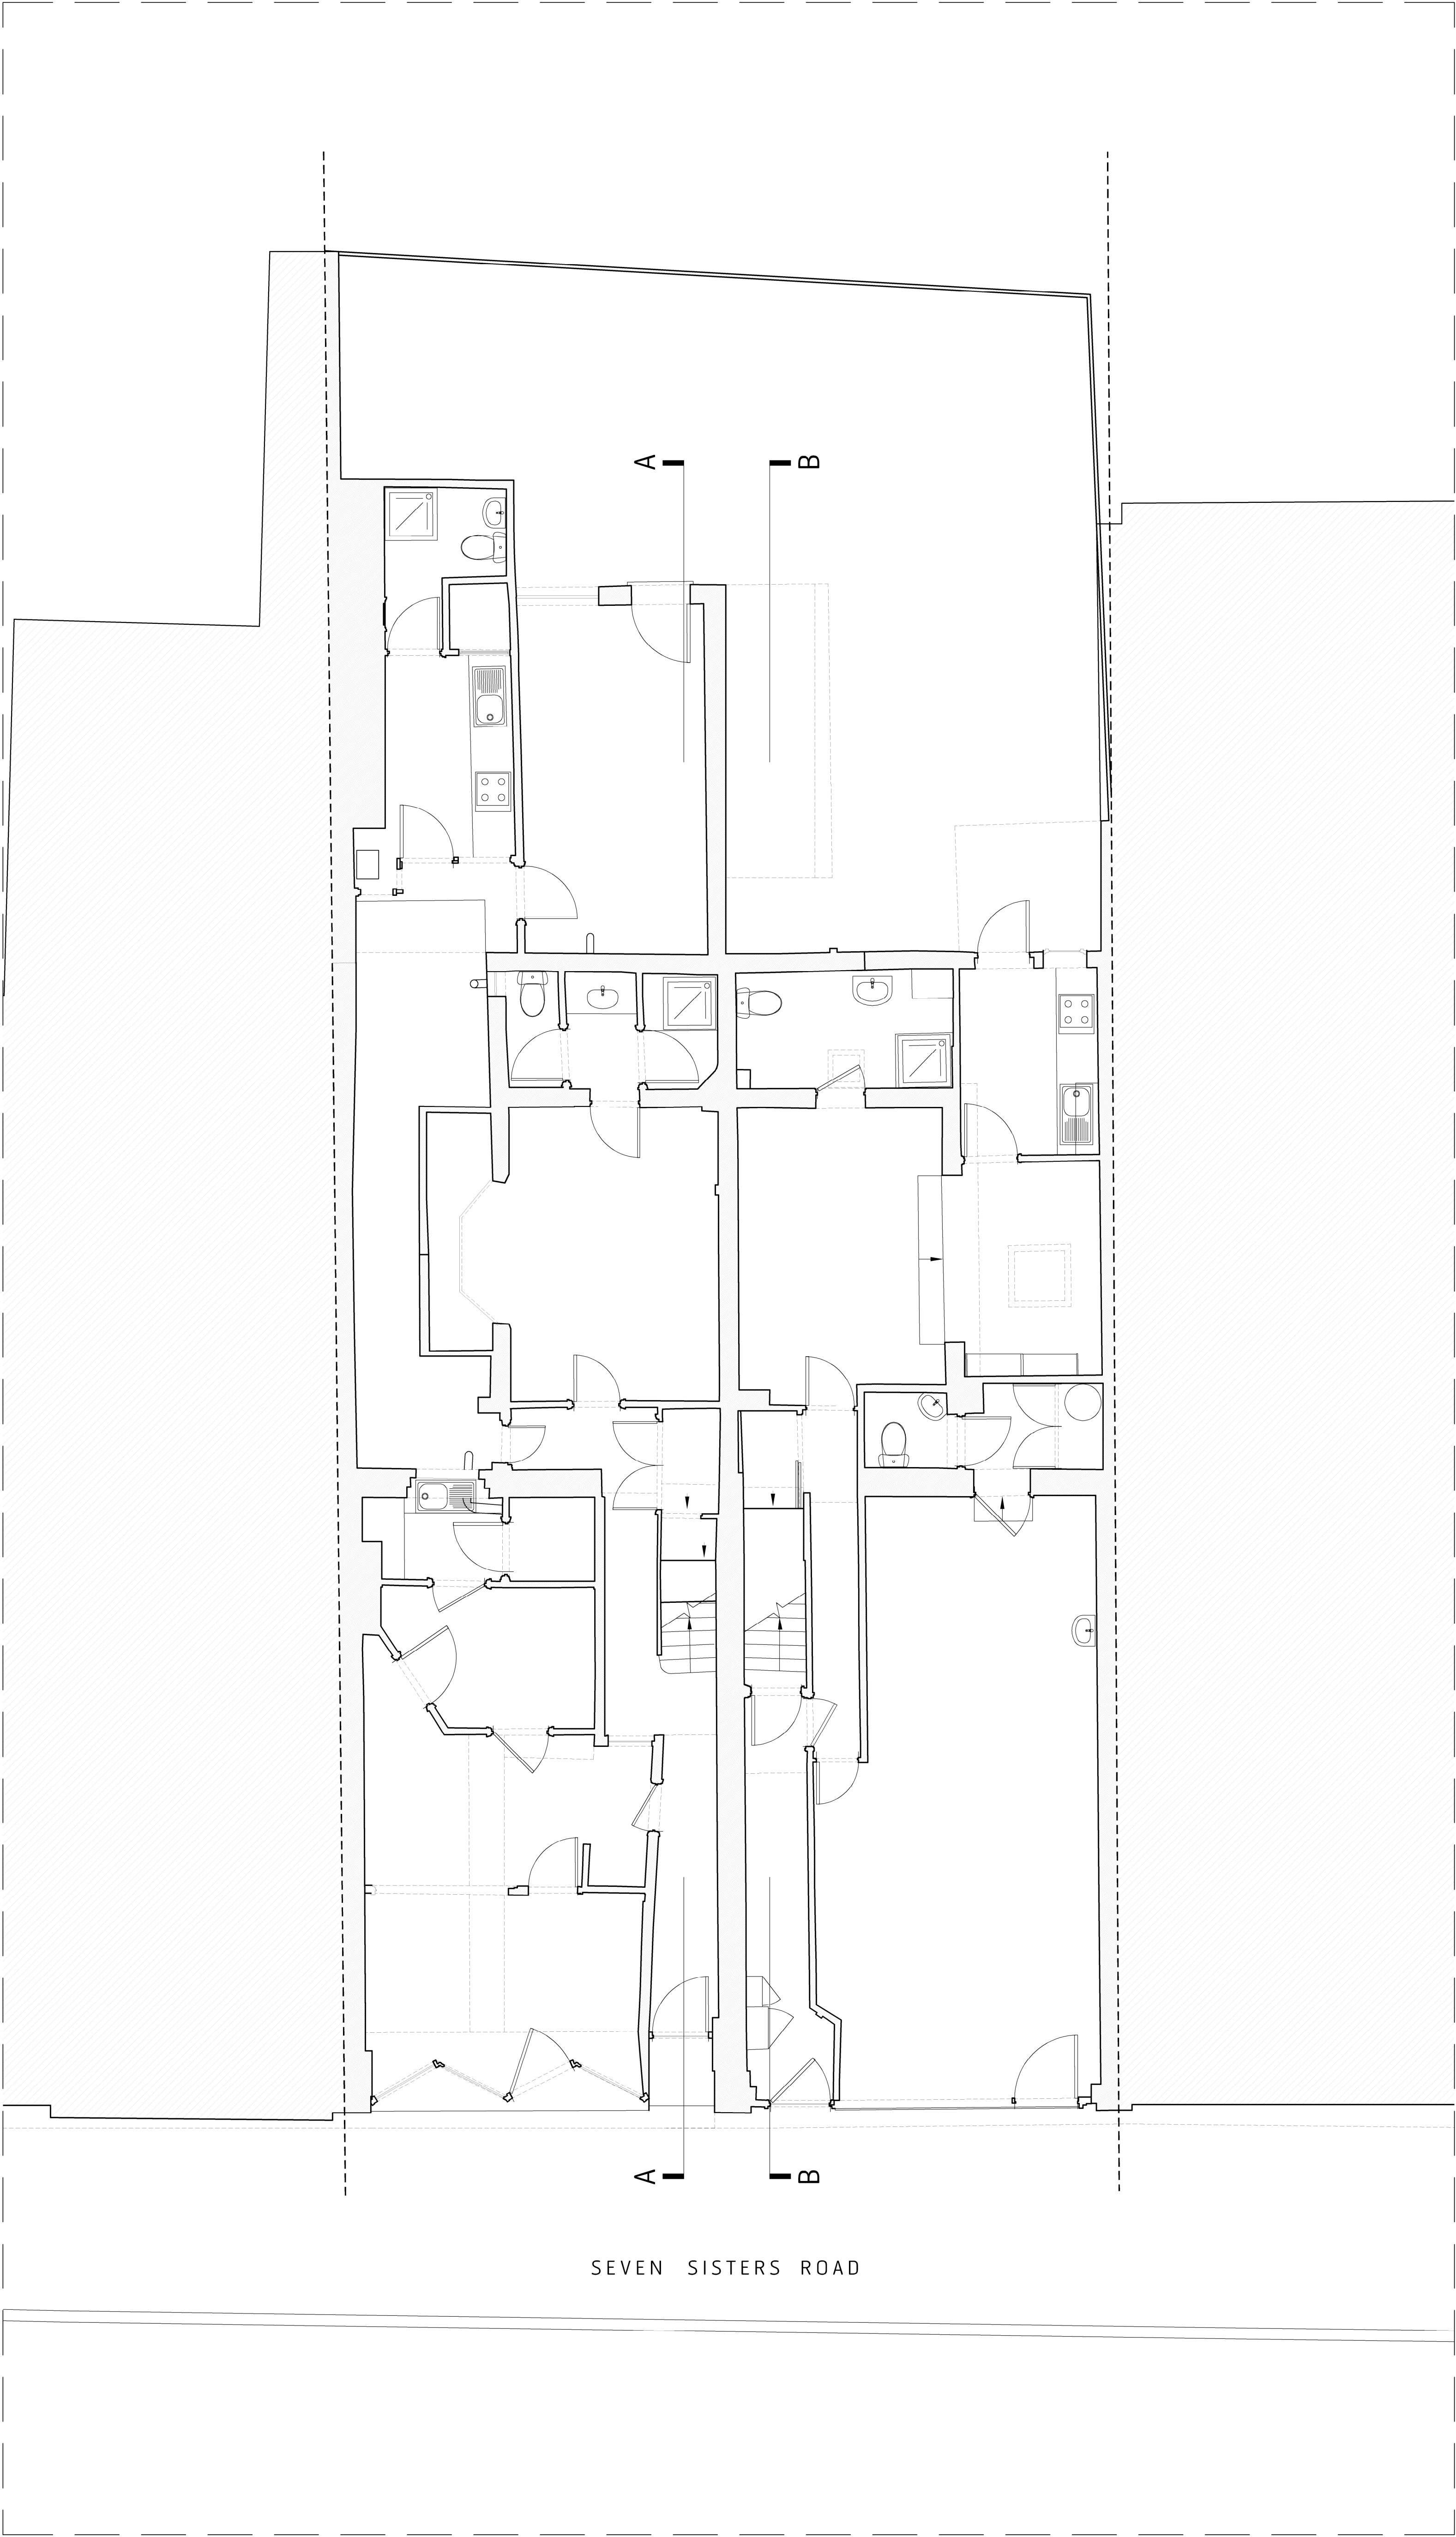