



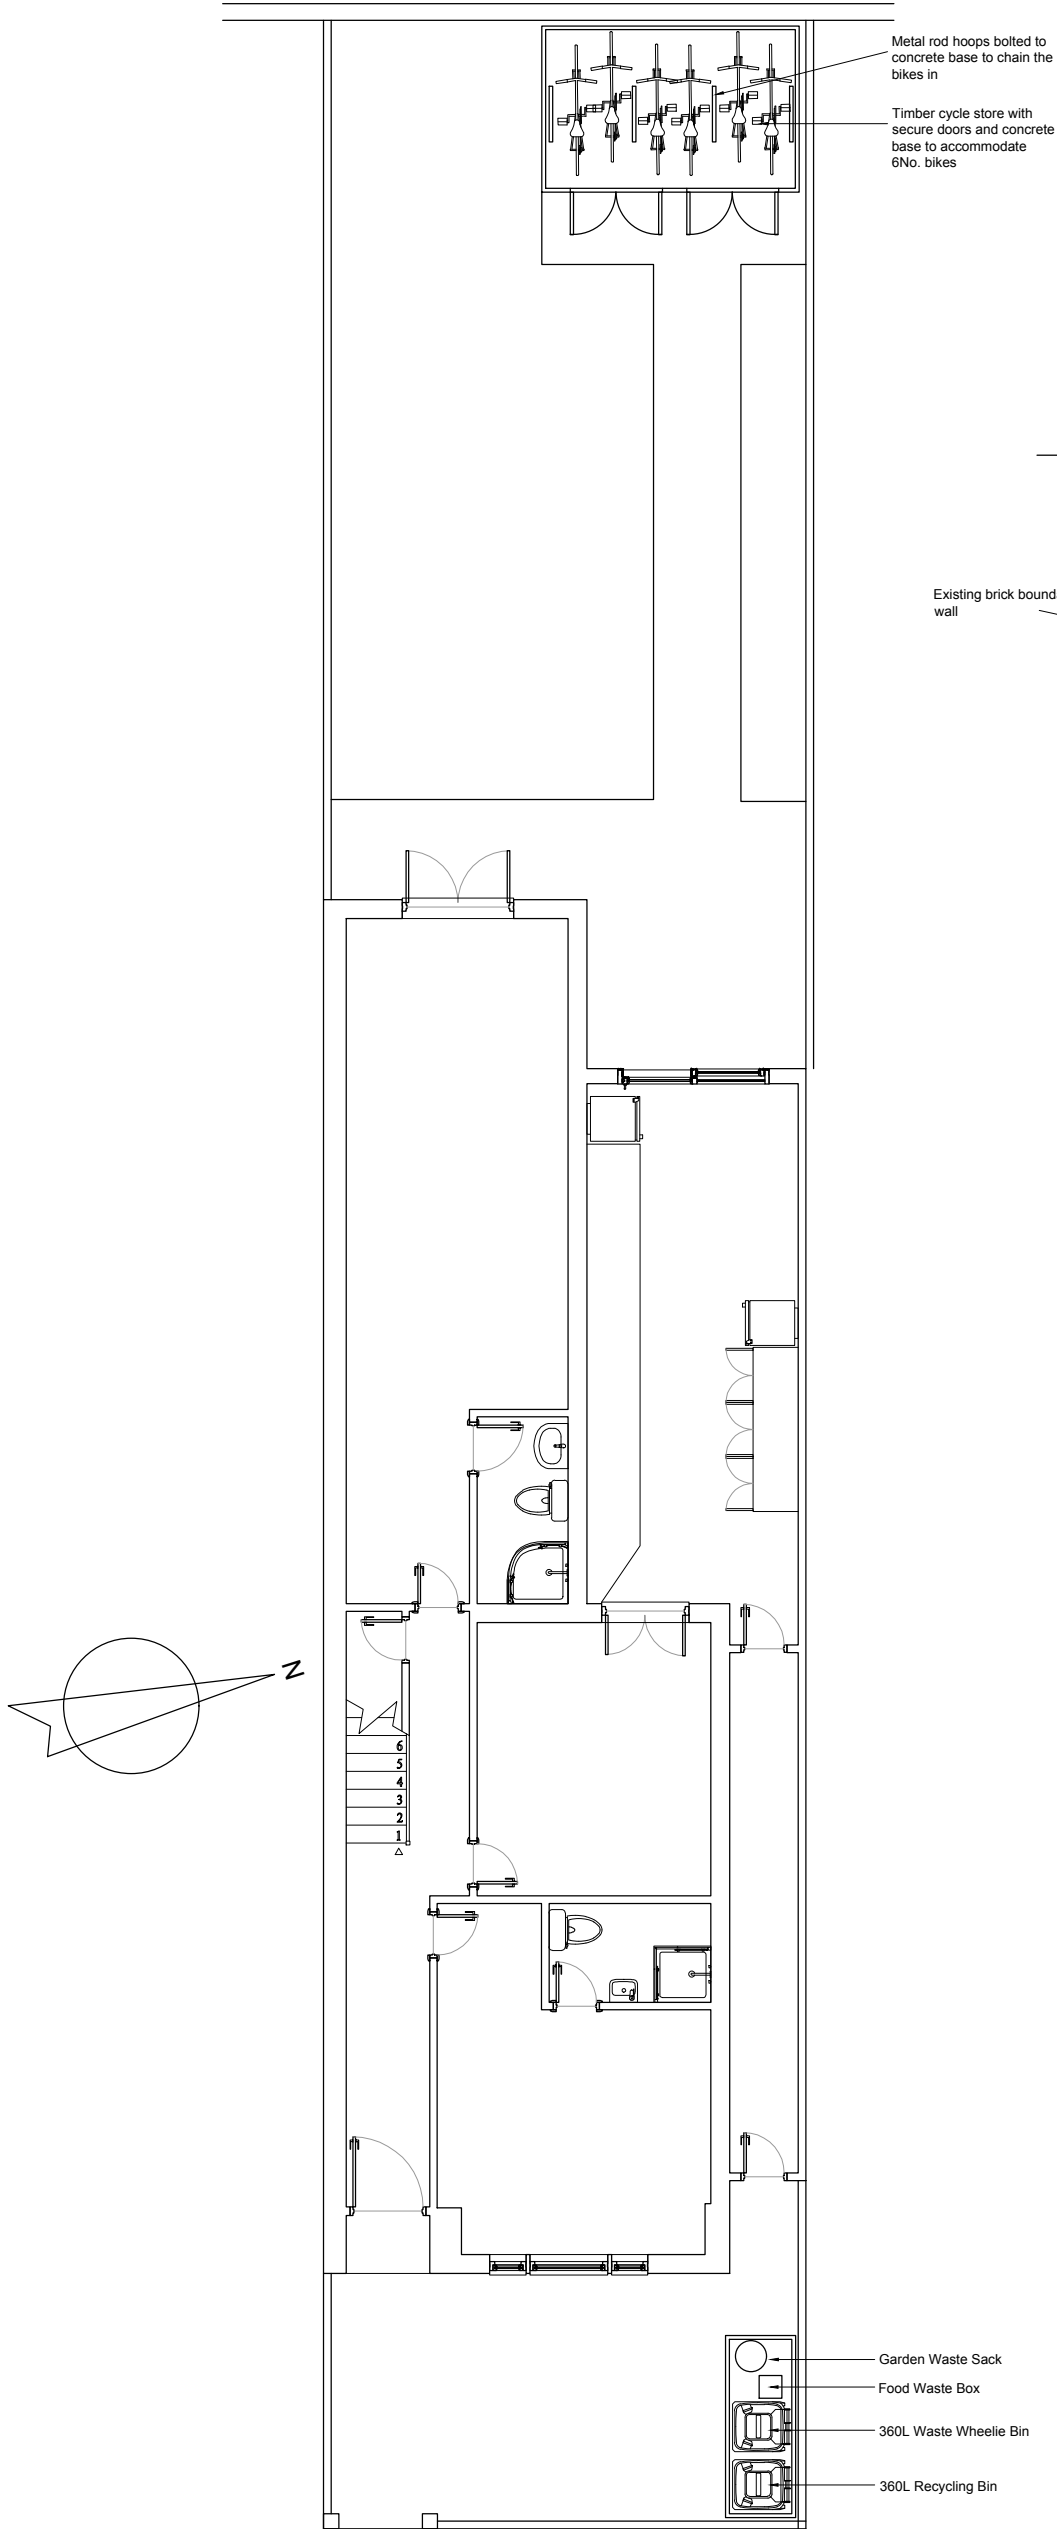

PROPOSED GROUND FLOOR PLAN AND SITE PLAN

CYCLE STORE ELEVATIONS

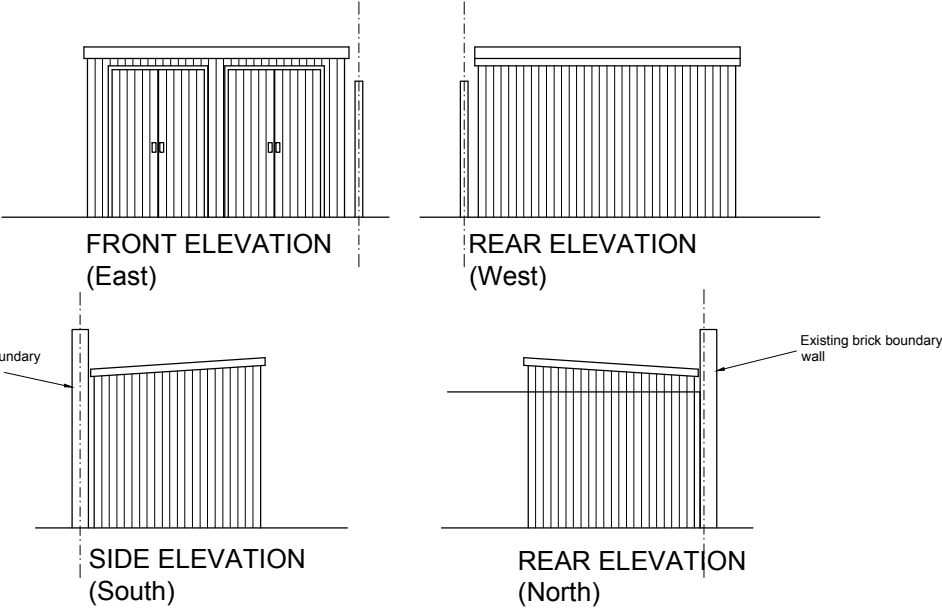

Rowlinson 8 x 3ft Large Timber Triple Wheelie Bin Storage

Client	Mrs M Larijani	Scale 1 : 100@A3	Date Nov 2021	Drawn N P	Title	Cycle Store and Bin Store details
Project	31 Waldeck Road, London N15 3EL				WaldeckRd31	10