



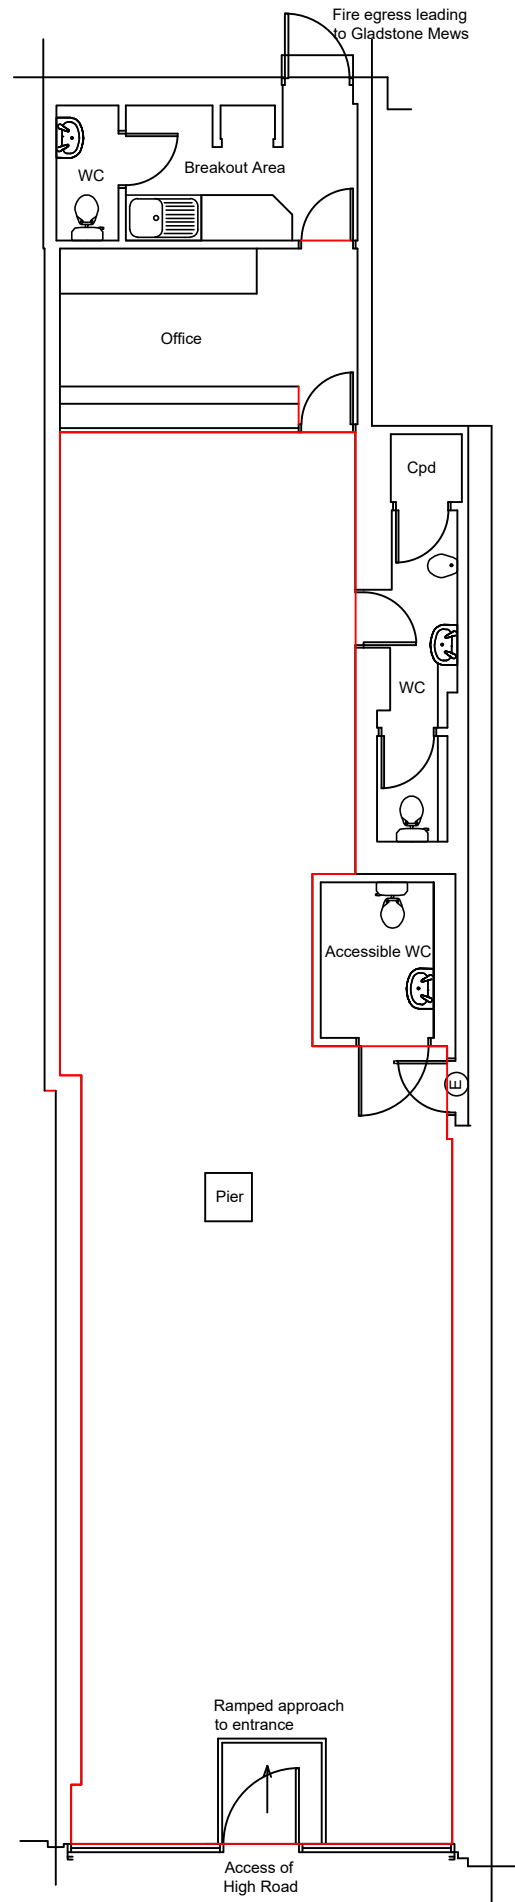


Floor Plan @ 1:100

 


GAMBLING ACT 2005 LICENSING PLAN

Anything shown on plan that is not required by The Gambling Act 2005 (Premises Licences and Provisional Statements) Regulation 2007 is for illustrative purposes only and does not form part of the premises licence.

Area in which facilities will be provided for gaming

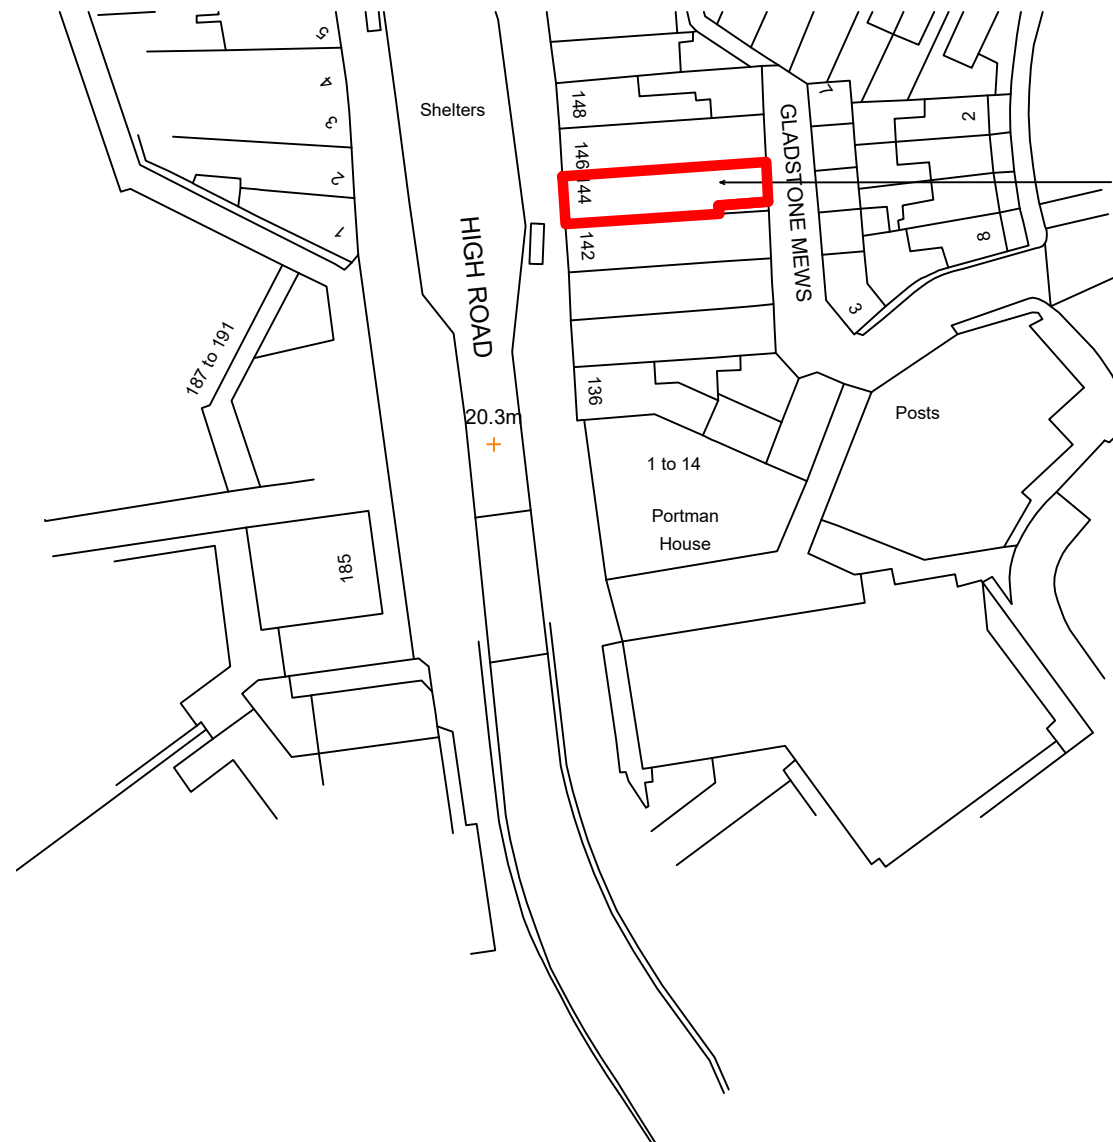

Location Plan @ 1:1250

 

Indicates site in application at:
144 High Road, Wood Green
London NE22 6EB



Rev.	Description	Date:
------	-------------	-------

Client:	Chongie Entertainments Limited
---------	--------------------------------

Project:	144 High Road, Wood Green, London N22 6EB
----------	--

Drawing Title:	Licence Plan
----------------	--------------

Project Number:	22.0032
-----------------	---------

Drawing Number:	P04	Revision:	-
-----------------	-----	-----------	---

Drawing Status:	Planning Issue
-----------------	----------------

Scale:	Date: 03.10.2022
Floor Plan 1:100 @ A3	
Location Plan 1:1250 @ A3	

Drawn:	AjB	Checked:	-
--------	-----	----------	---



10 Borelli Yard
The Borough
Farnham
Surrey GU9 7NU

T: 0203287690
info@candpltd.com
www.candpltd.com