



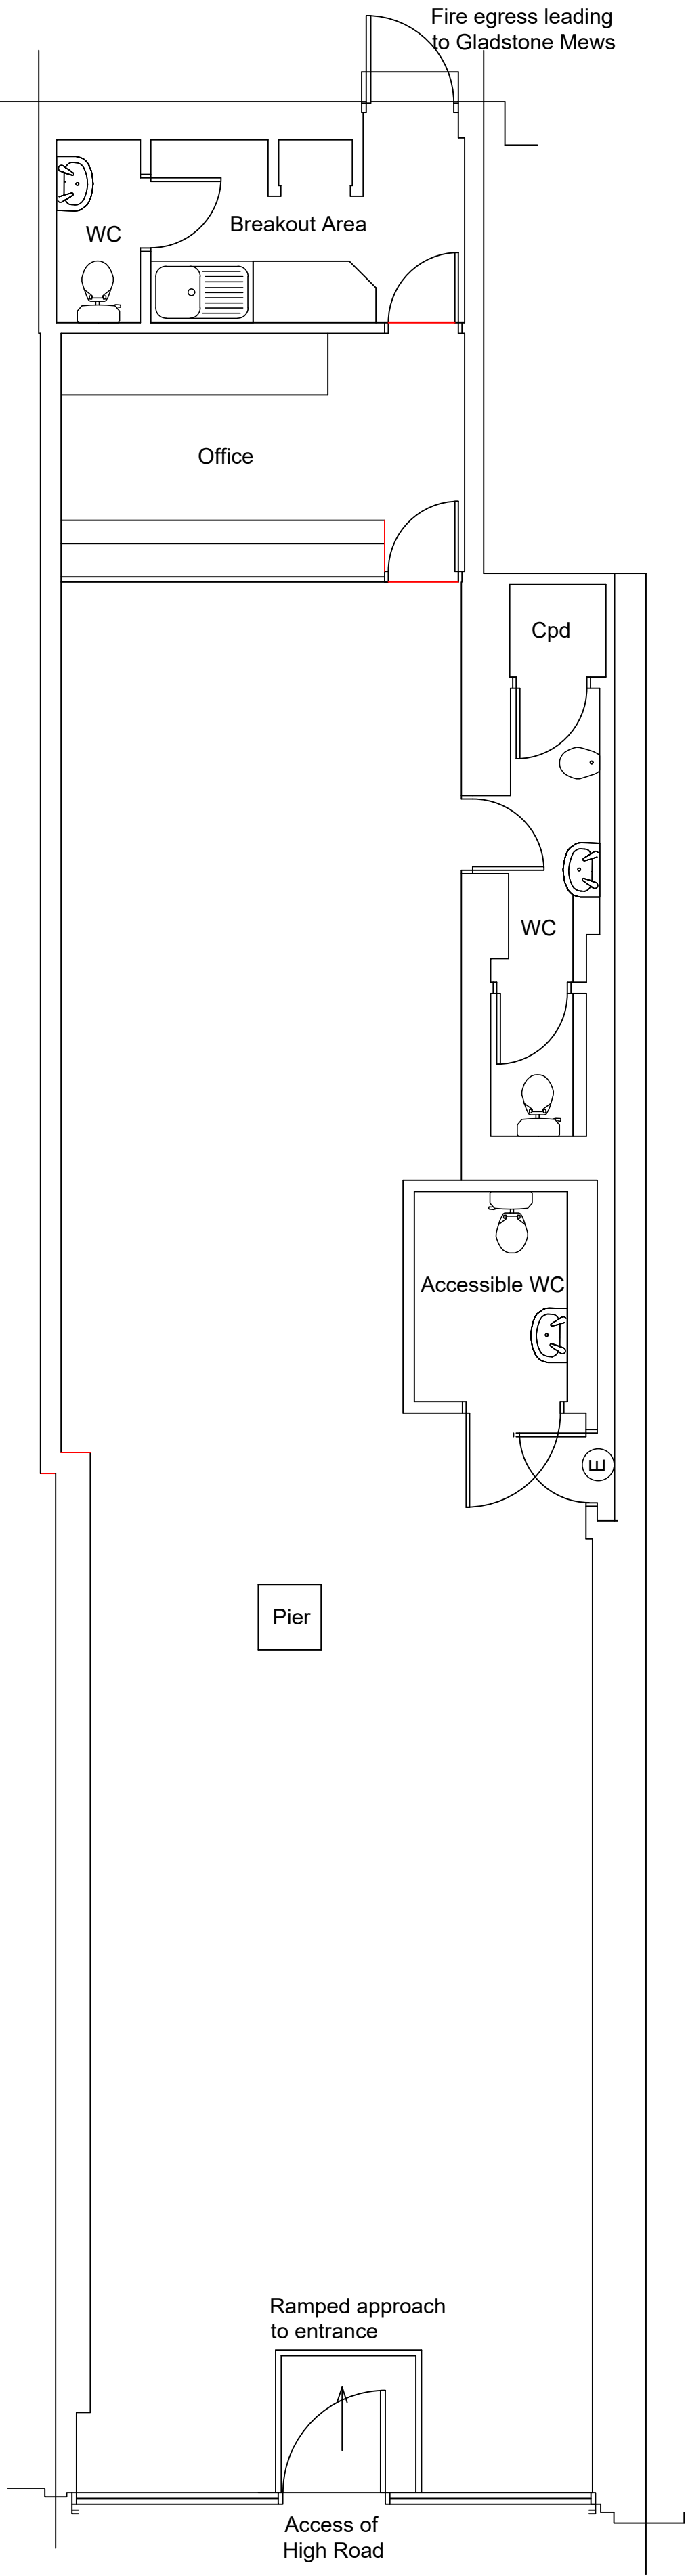

Front Elevation

 

A.	Address change	09.11.2022
Rev.	Description	Date:
Client: Chongie Entertainments Limited		
Project: 144 High Road, Wood Green, London N22 6EB		
Drawing Title: Existing & Proposed Floor Plans and Elevations		
Project Number: 22.0032 Drawing Number: P01 Revision: A		
Drawing Status: Planning Issue		
Scale: 1:50 @ A1 Date: 03.10.2022		
Drawn: Ajb Checked: -		
 CAPITAL AND PROVINCIAL Project Management and Building Consulting Ltd		
10 Borelli Yard The Borough Farnham Surrey GU9 7NU		T: 0203287690 info@candpltd.com www.candpltd.com