


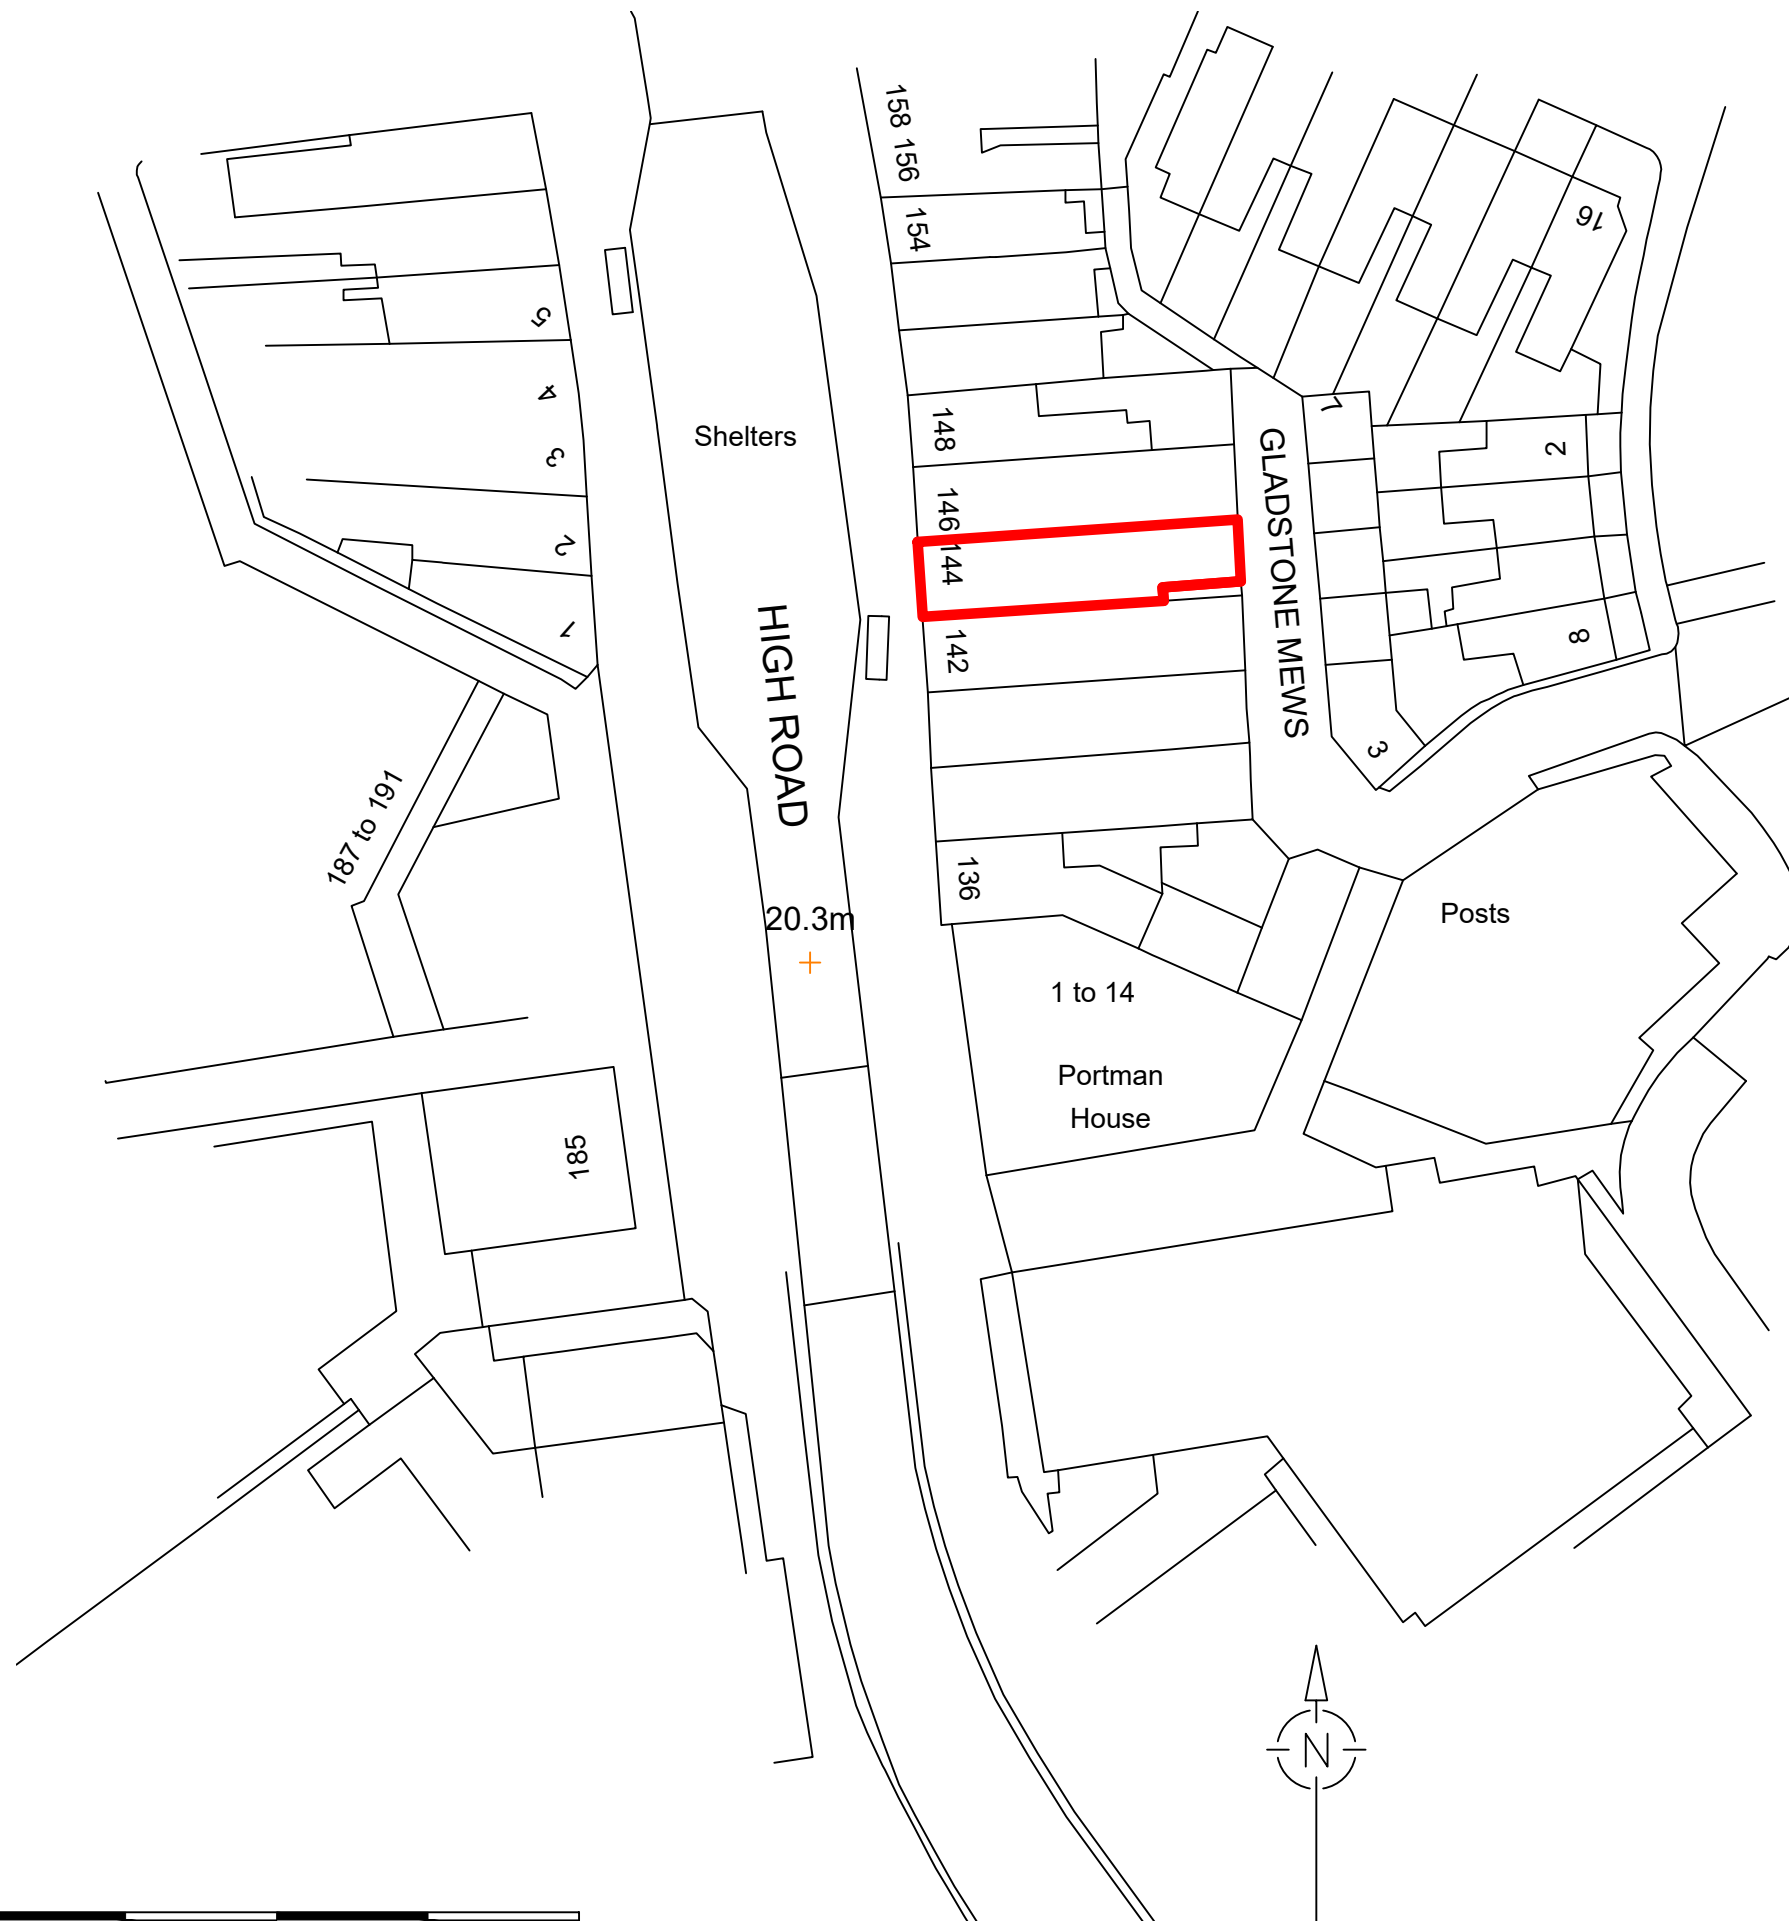

A.	Address change	11.09.2022
Rev.	Description	Date:

Client:
Chongie Entertainments Limited

Project:
144 High Road, Wood Green,
London N22 6EB

Drawing Title:
Existing and Proposed Site Plan

Project Number: 22.0032
Drawing Number: P02 Revision: 1

Drawing Status: Planning Issue

Scale: 1:500 @ A3 Date: 03.10.2022

Drawn: AjB Checked: -

**CAPITAL AND PROVINCIAL**
Project Management and Building Consulting Ltd

10 Borelli Yard
The Borough
Farnham
Surrey GU9 7NU

T: 0203287690
info@candpltd.com
www.candpltd.com