
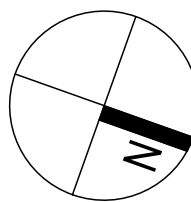


NOTES

Do not scale off this drawing unless for planning purposes.
All dimensions to be checked on site

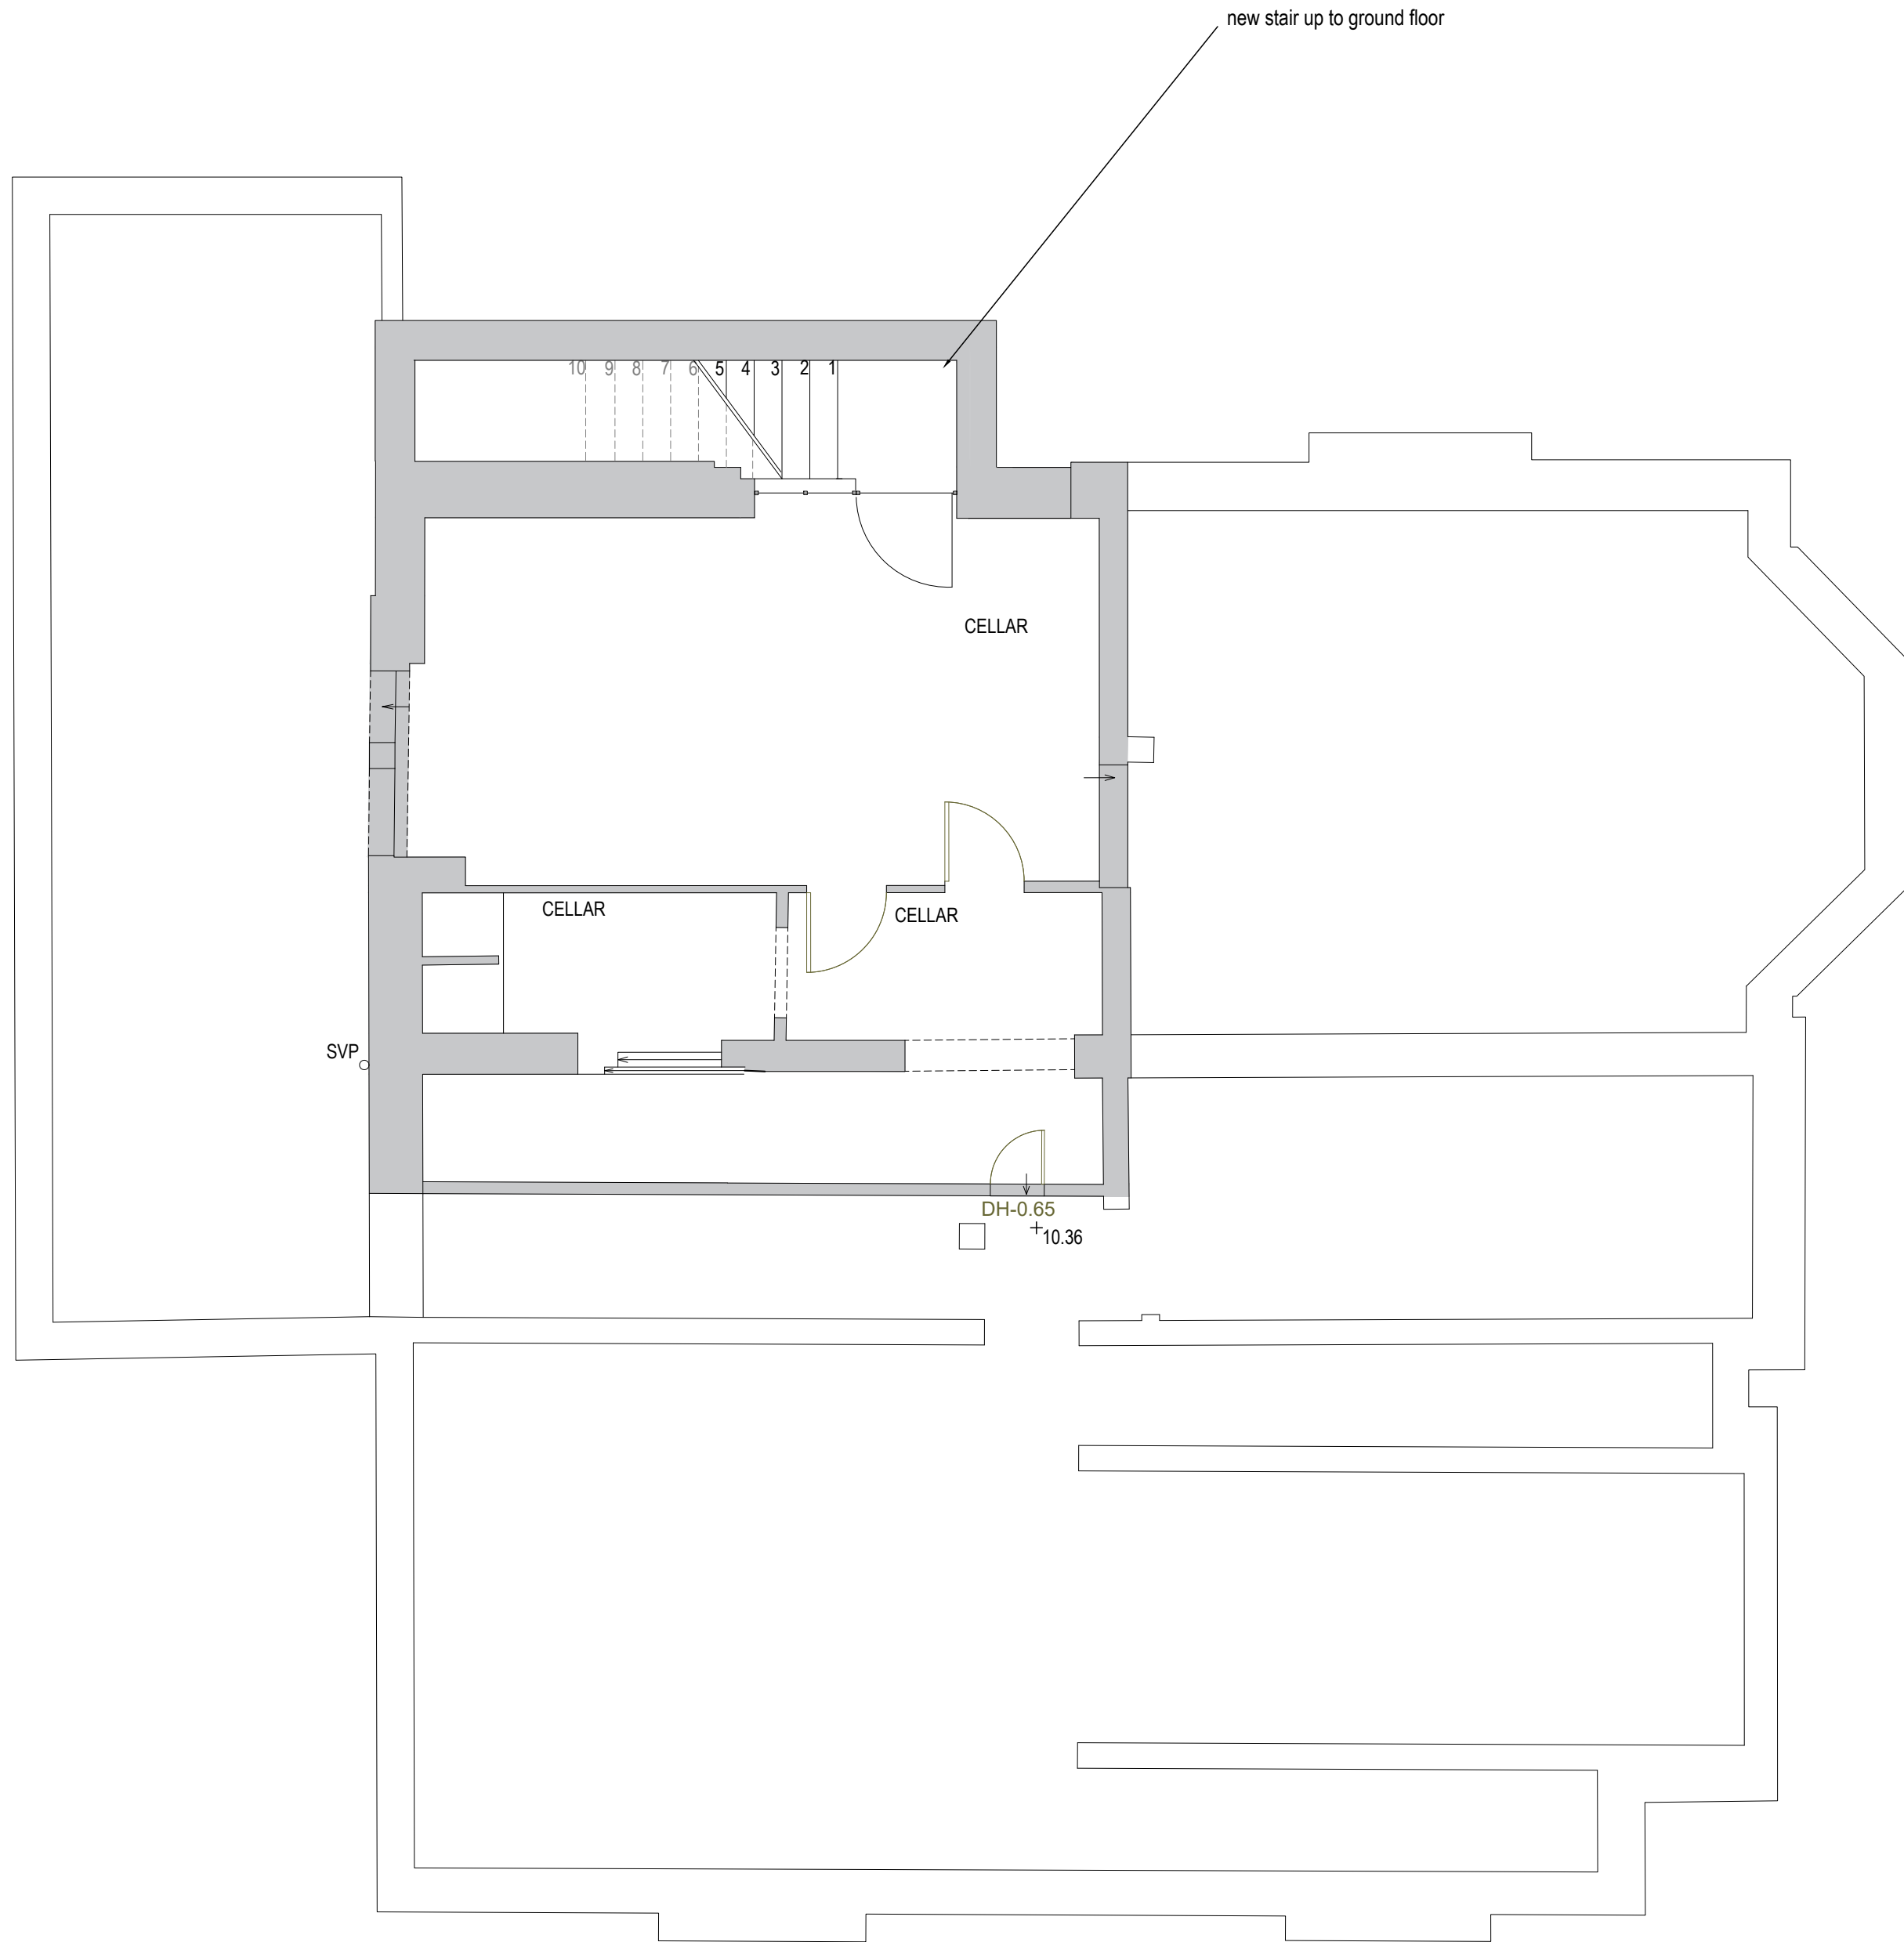

C. NEW INTERNAL STAIRCASE 16.12.22

PLANNING ISSUE



15 Broadlands Rd, N6 4AE

TITLE: BASEMENT FLOOR PLAN - PROPOSED

SCALE: 1:50 @ A1

DATE: DECEMBER 2020

AL(00)001 C

