




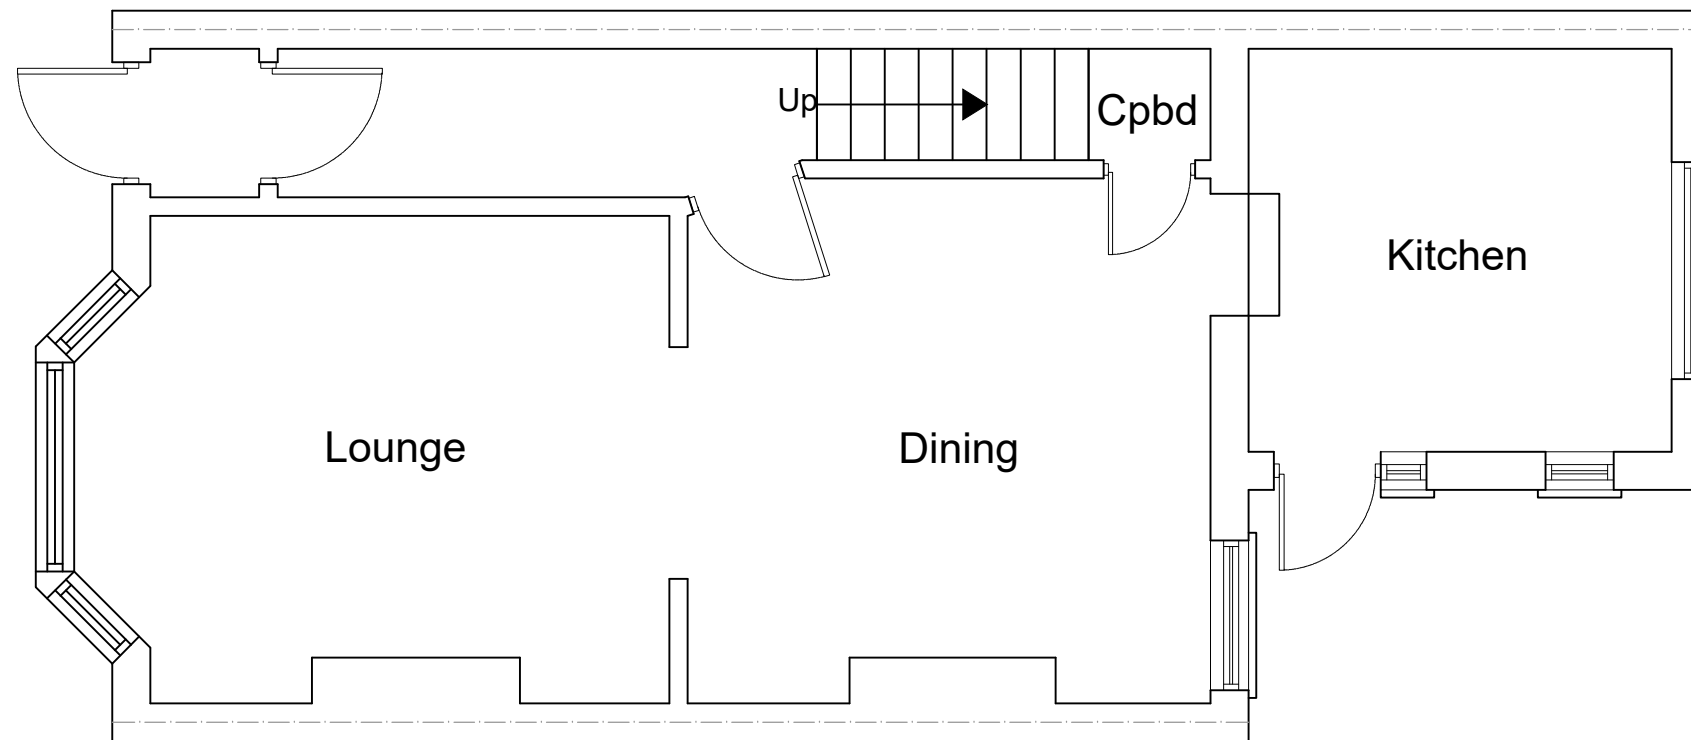

EXISTING GROUND FLOOR PLAN
SCALE 1:50

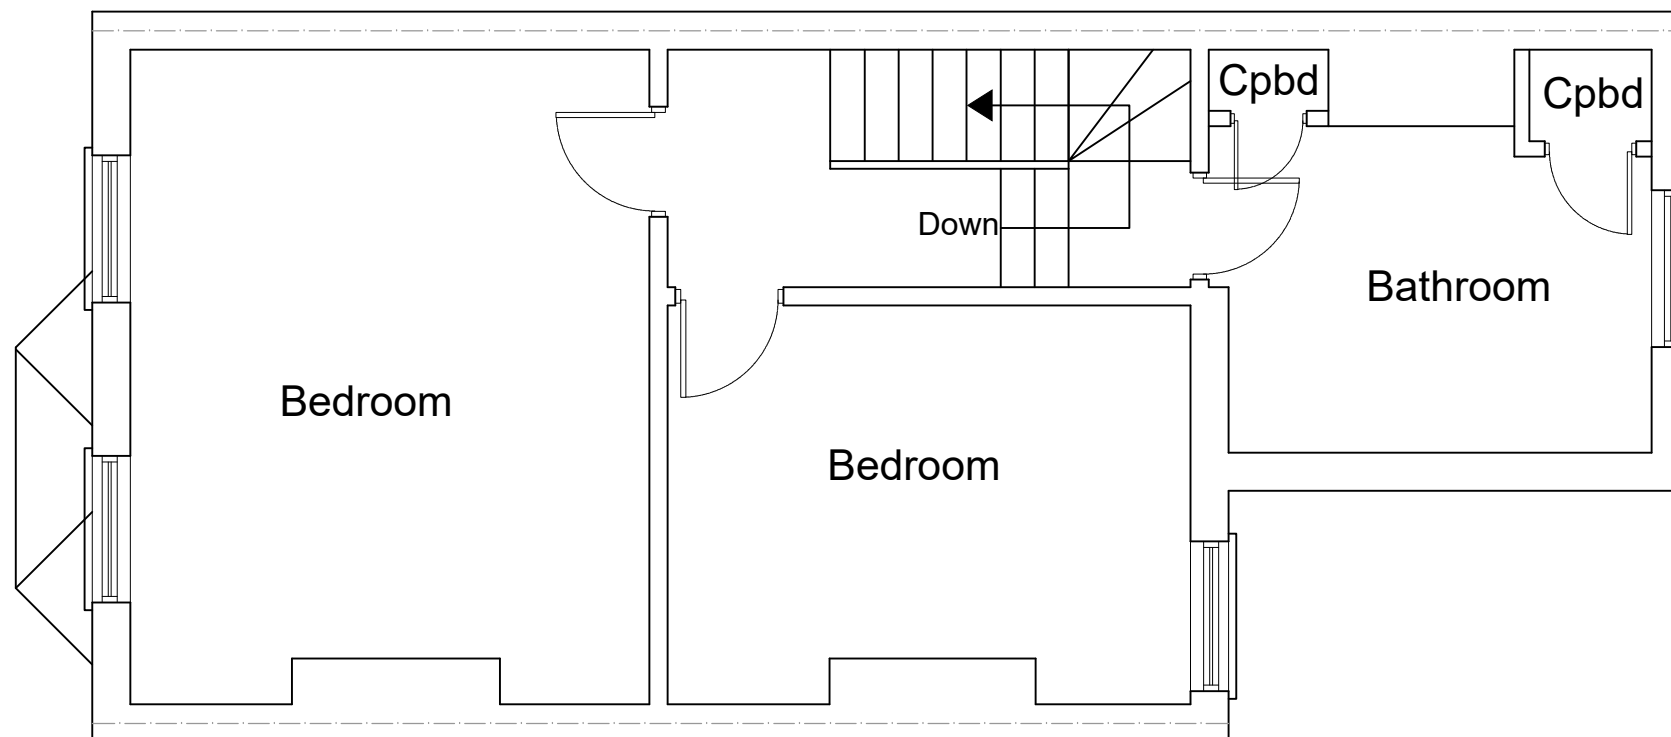

EXISTING FIRST FLOOR PLAN
SCALE 1:50

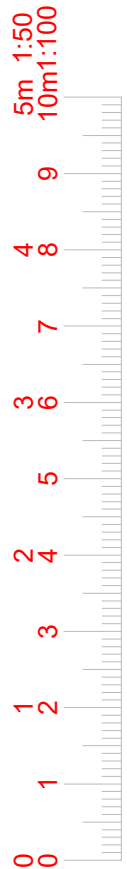

www.FastPlansUK.co.uk


Project: EXTENSION.

Address: 110 CLONMELL ROAD N17 6JU


Scale: 1:50 @ A3	Dwg. no: A01
Drawn by: O.B.S	Date Drawn: 16-SEP-2022

For Drawings Tel: 020 3542 1777


E-mail: plans@FastPlansUK.co.uk

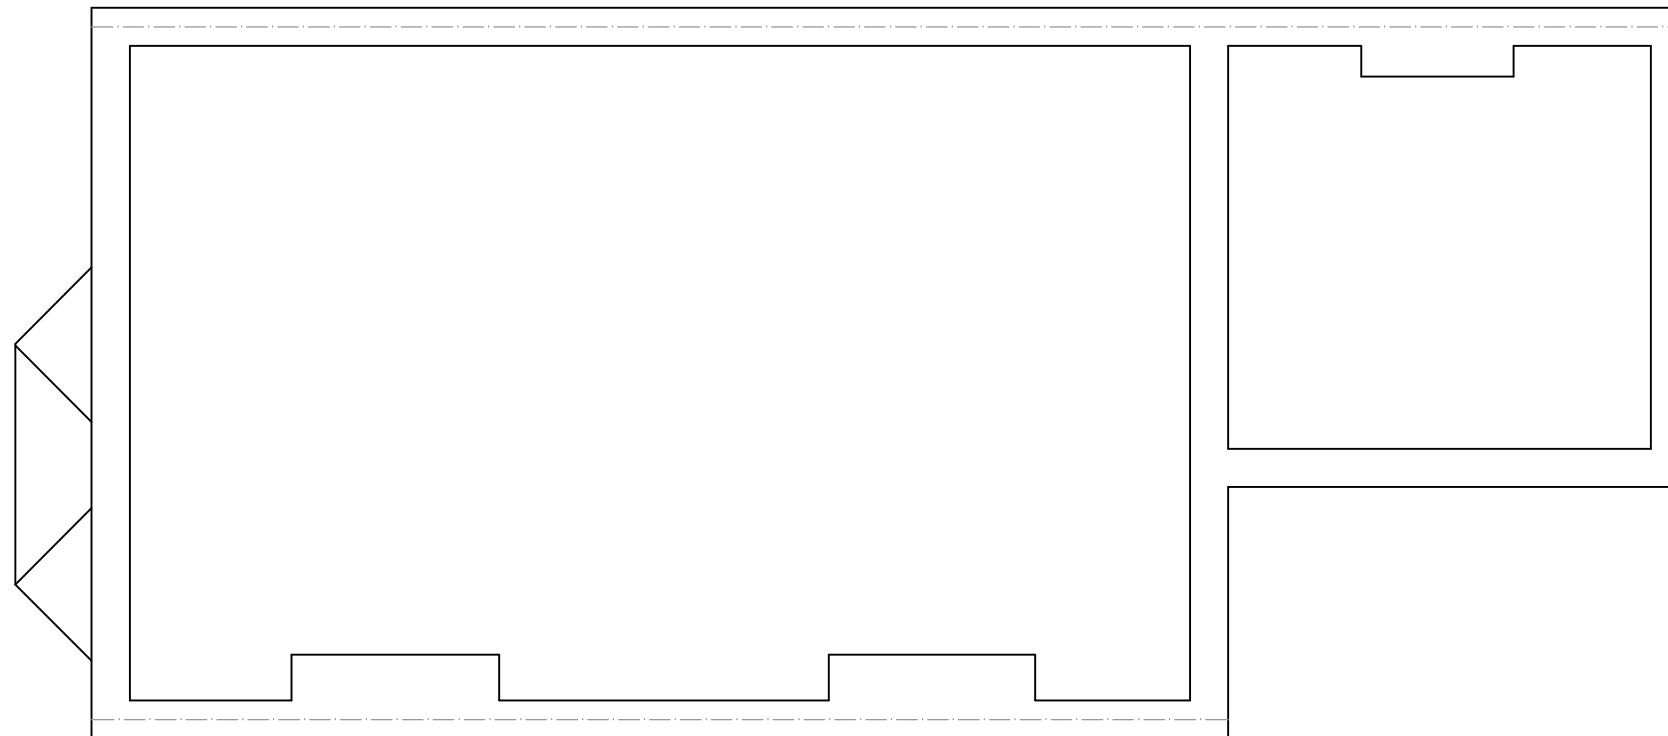

EXISTING LOFT PLAN
SCALE 1:50

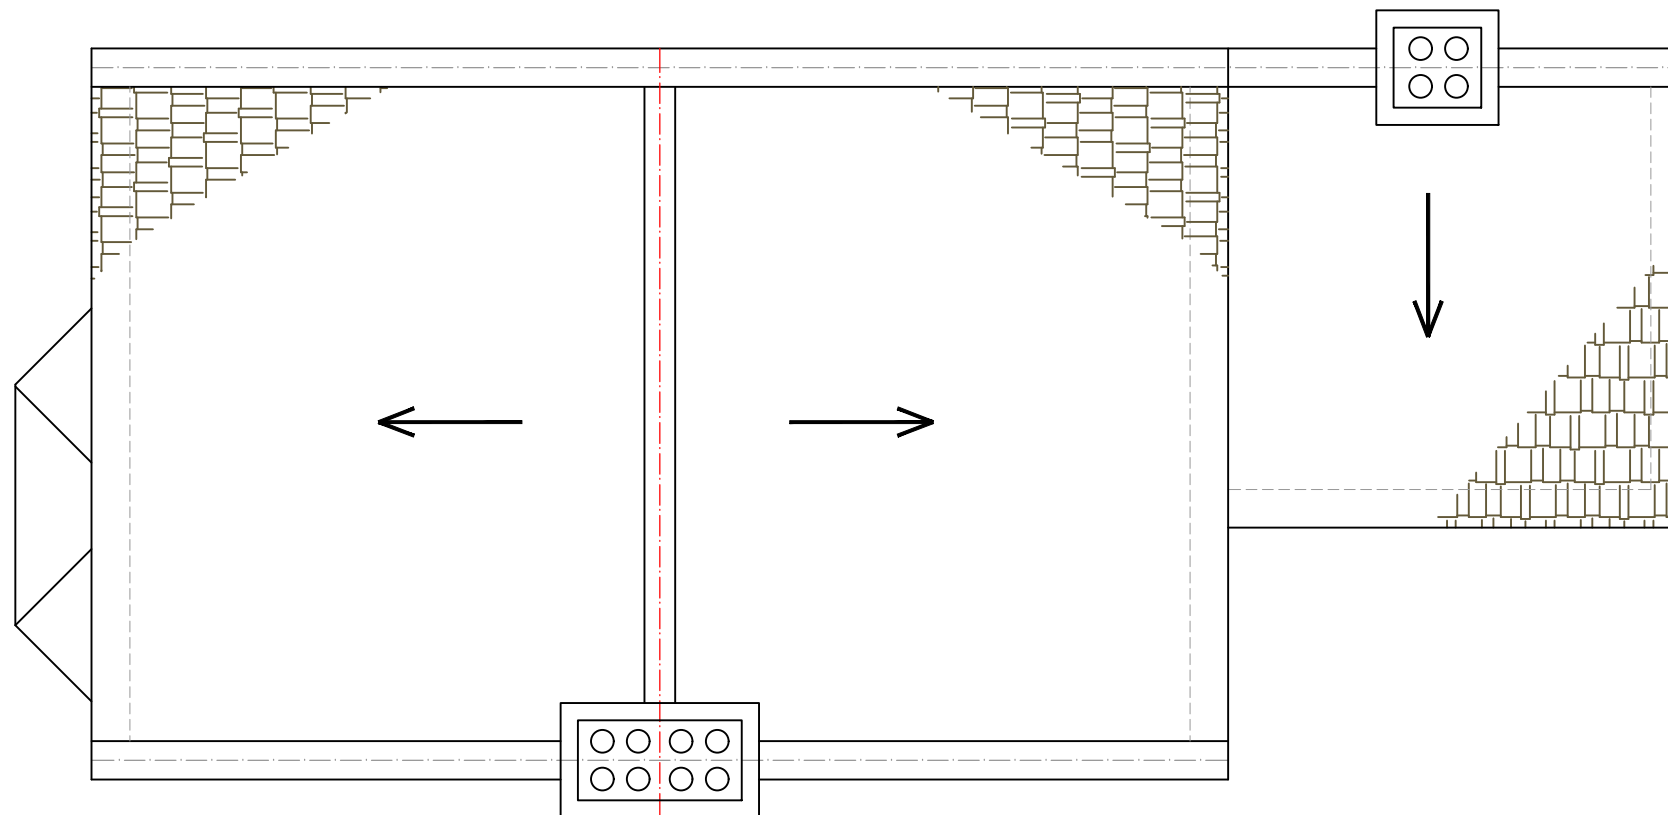

EXISTING ROOF PLAN
SCALE 1:50

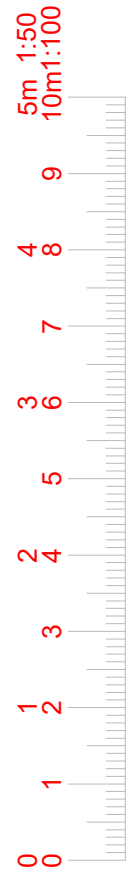

www.FastPlansUK.co.uk


Project: EXTENSION.

Address: 110 CLONMELL ROAD N17 6JU


Scale: 1:50 @ A3	Dwg. no: A02
Drawn by: O.B.S	Date Drawn: 16-SEP-2022

For Drawings Tel: 020 3542 1777

E-mail: plans@FastPlansUK.co.uk

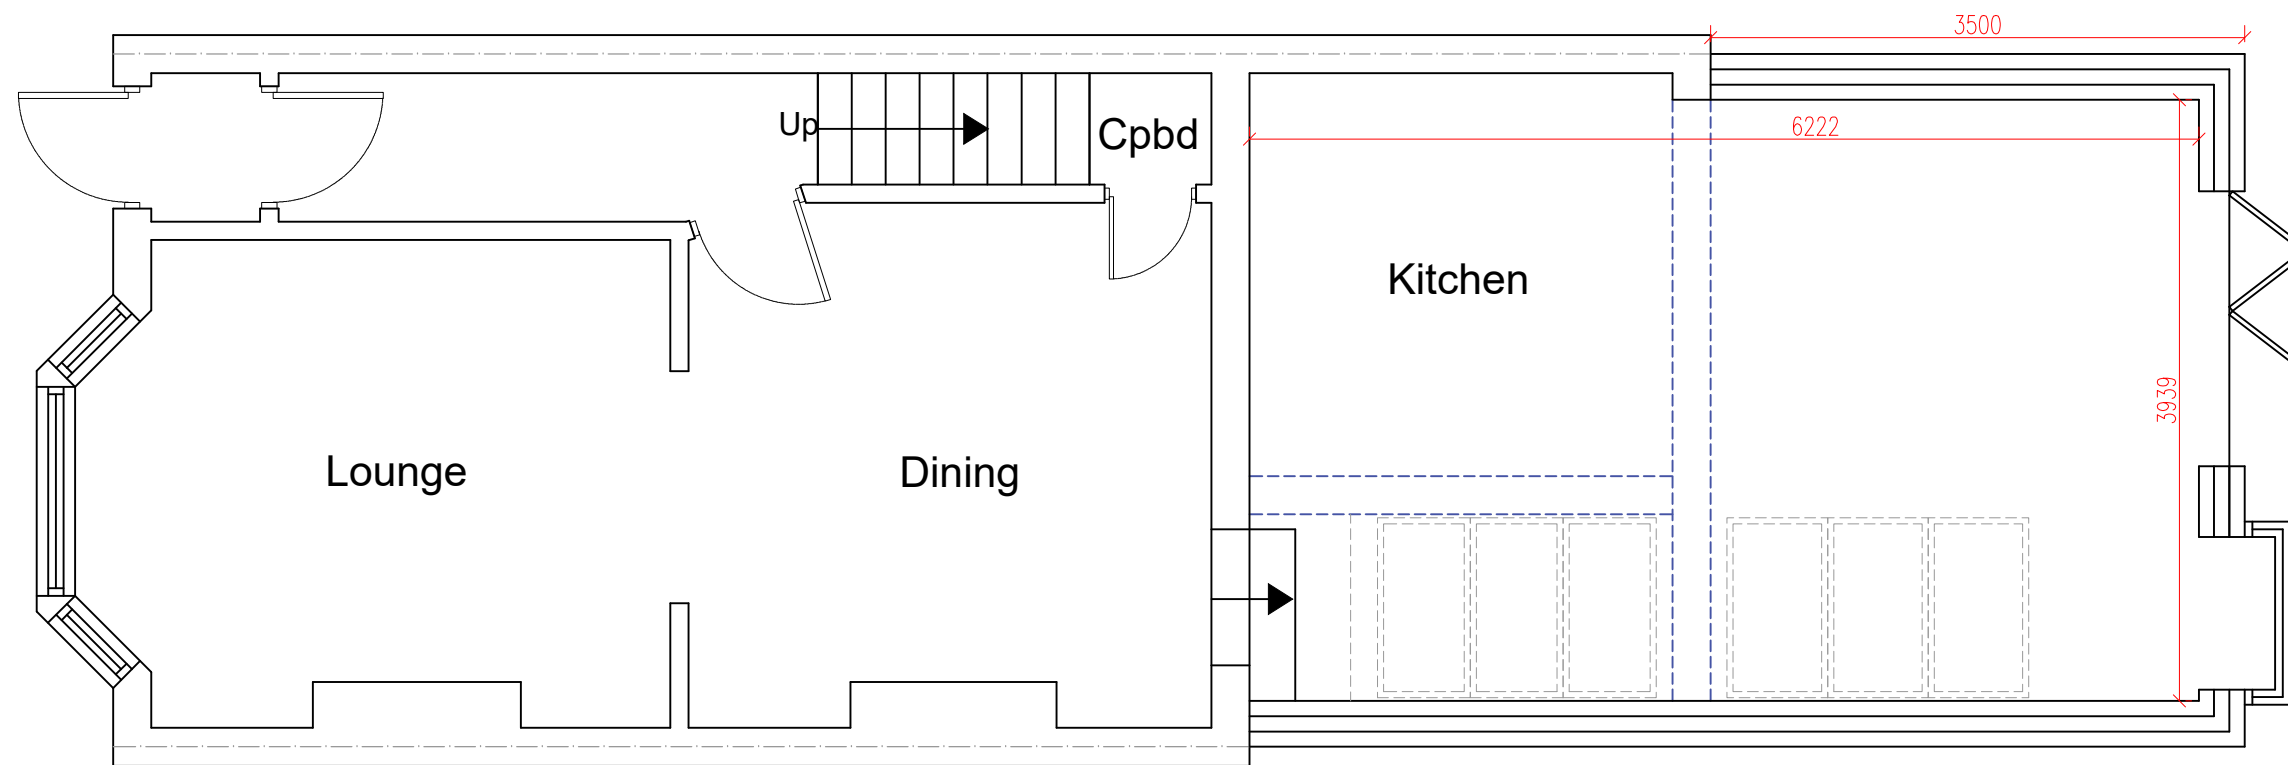

PROPOSED GROUND FLOOR PLAN
SCALE 1:50

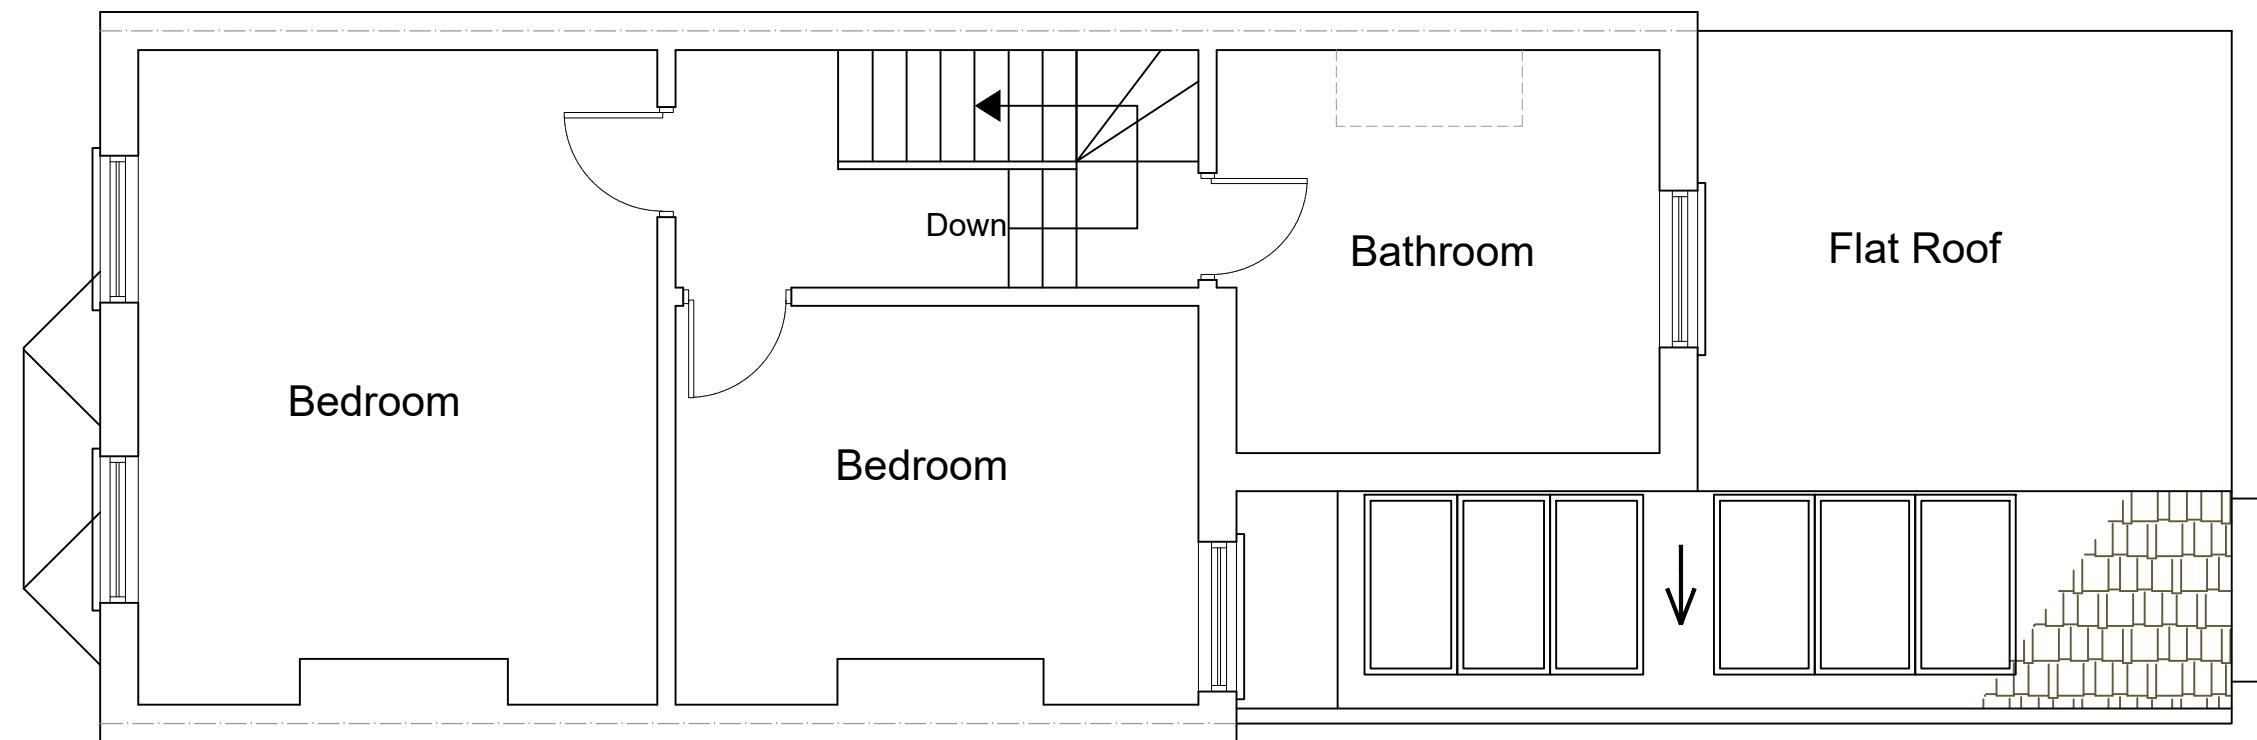

PROPOSED FIRST FLOOR PLAN
SCALE 1:50



www.FastPlansUK.co.uk


Project: EXTENSION.

Address: 110 CLONMELL ROAD N17 6JU


Scale: 1:50 @ A3	Dwg. no: A03
Drawn by: O.B.S	Date Drawn: 16-SEP-2022

For Drawings Tel: 020 3542 1777

E-mail: plans@FastPlansUK.co.uk

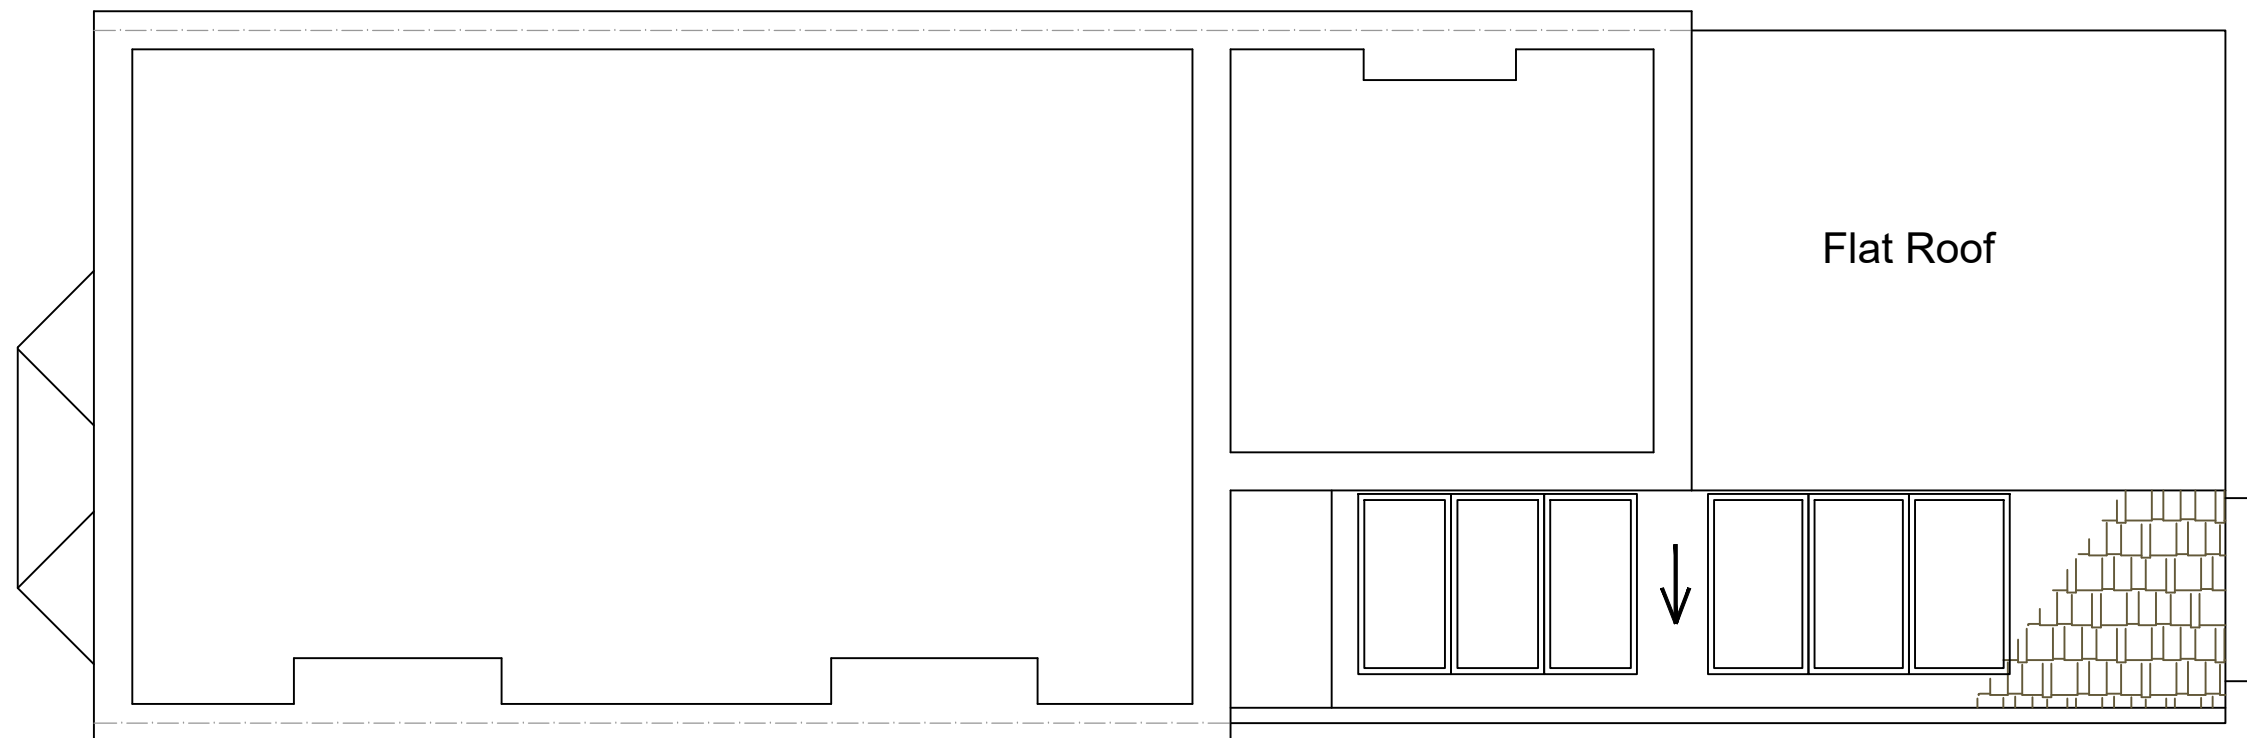

PROPOSED LOFT PLAN
SCALE 1:50

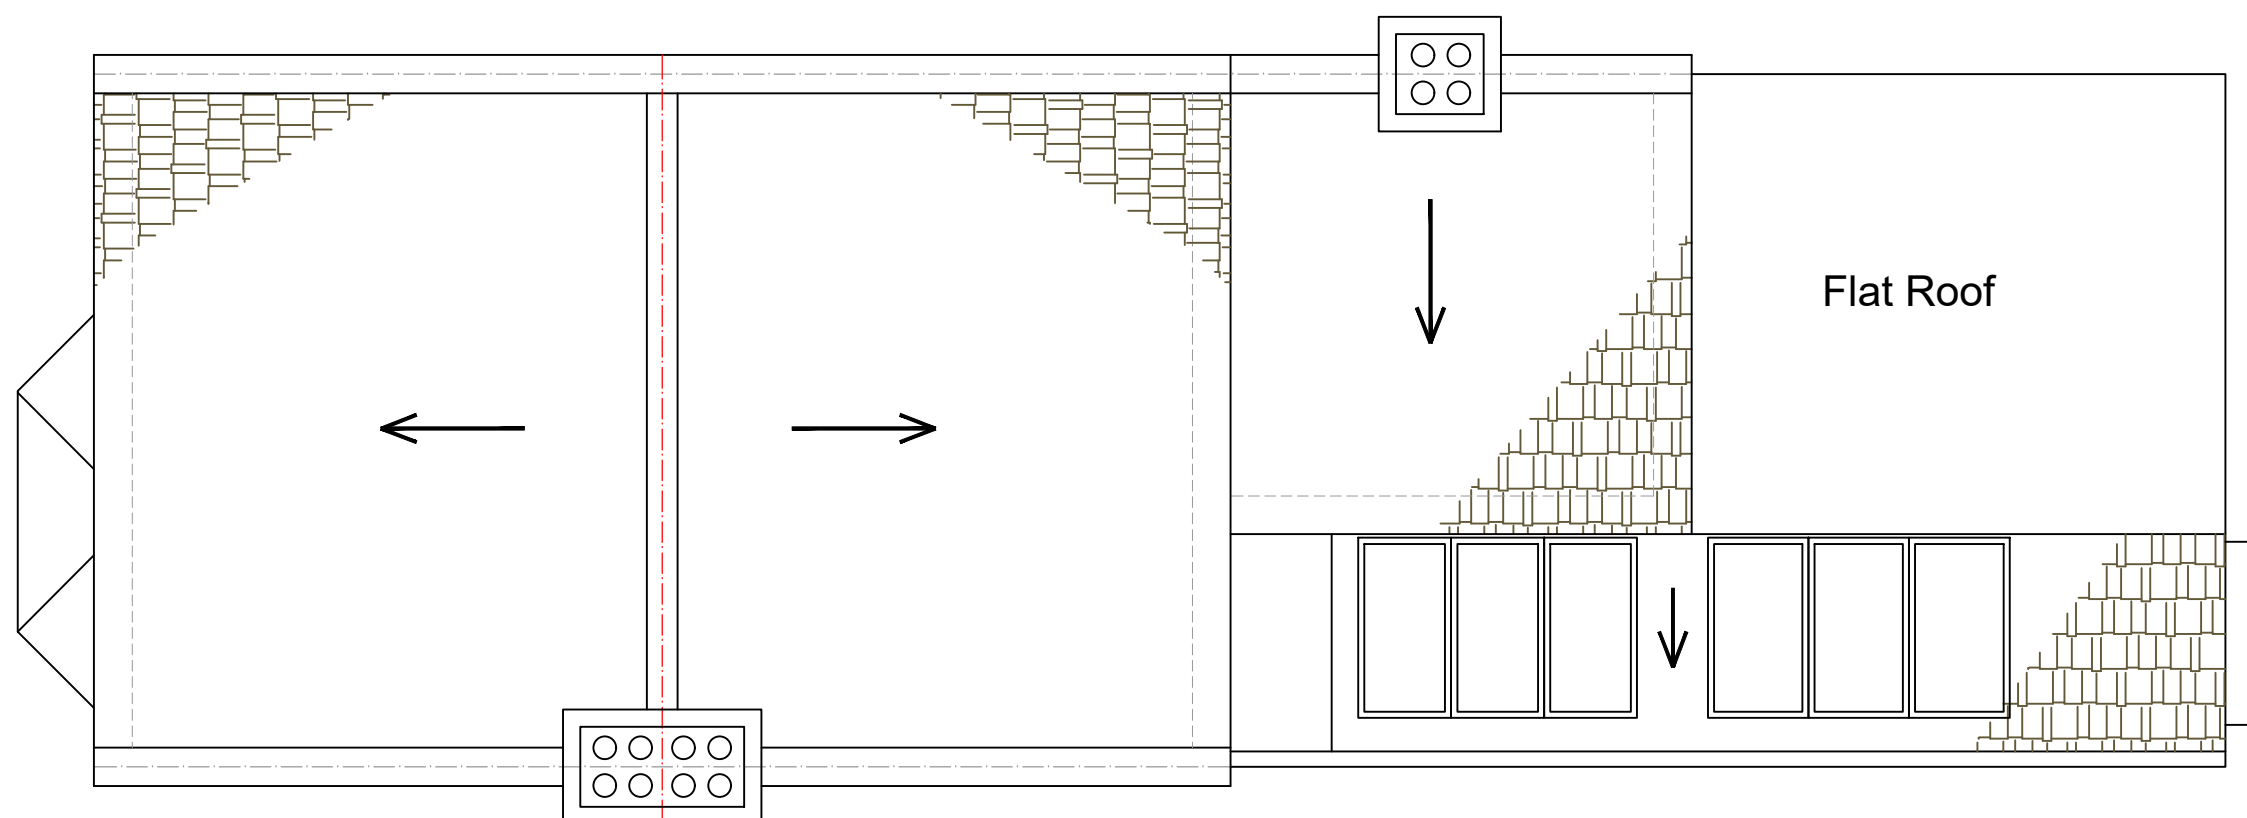

PROPOSED ROOF PLAN
SCALE 1:50



www.FastPlansUK.co.uk





Project: EXTENSION.

Address: 110 CLONMELL ROAD N17 6JU

Scale: 1:50 @ A3	Dwg. no: A04
Drawn by: O.B.S	Date Drawn: 16-SEP-2022

For Drawings Tel: 020 3542 1777

E-mail: plans@FastPlansUK.co.uk

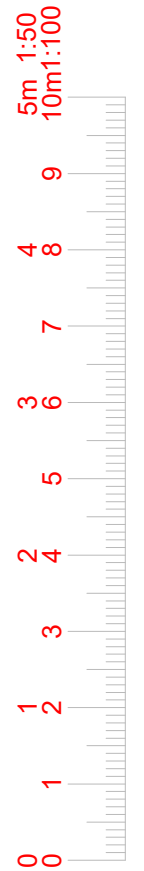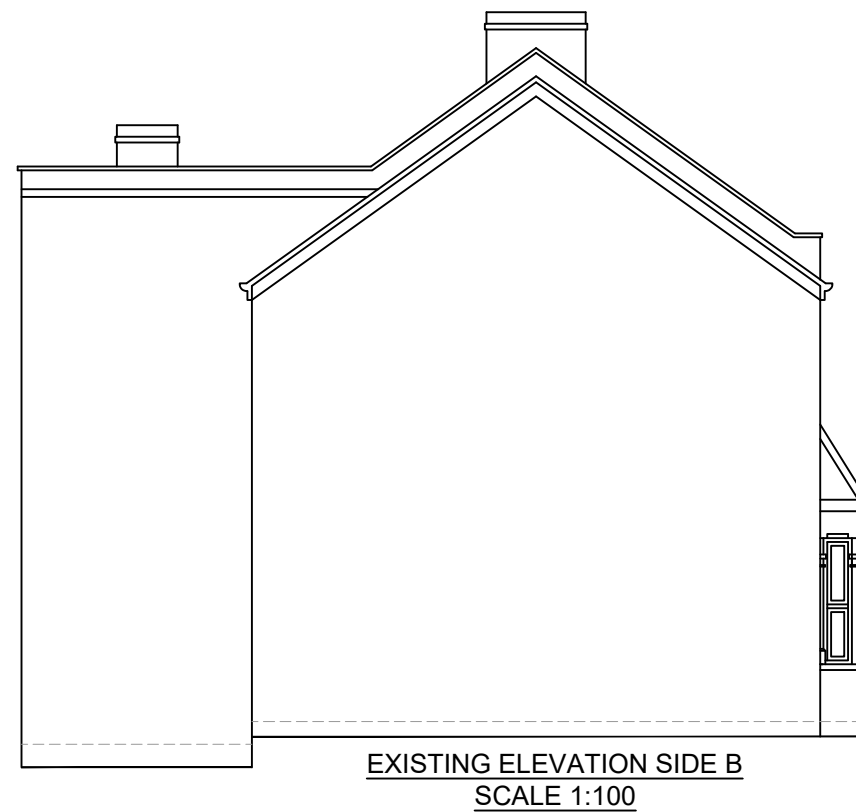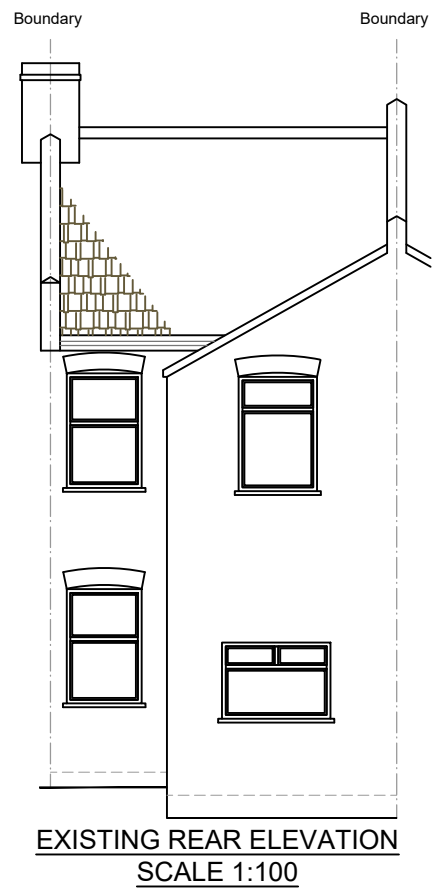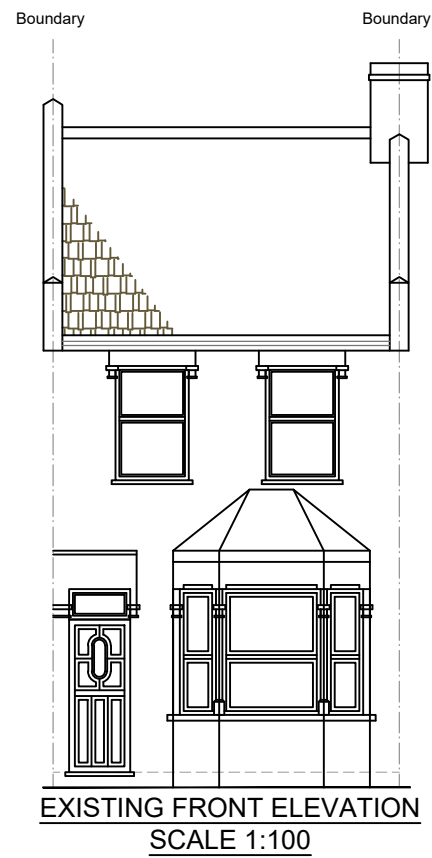

www.FastPlansUK.co.uk





Project: EXTENSION.

Address: 110 CLONMELL ROAD N17 6JU

Scale: 1:100 @ A3	Dwg. no: A05
Drawn by: O.B.S	Date Drawn: 16-SEP-2022

For Drawings Tel: 020 3542 1777

E-mail: plans@FastPlansUK.co.uk

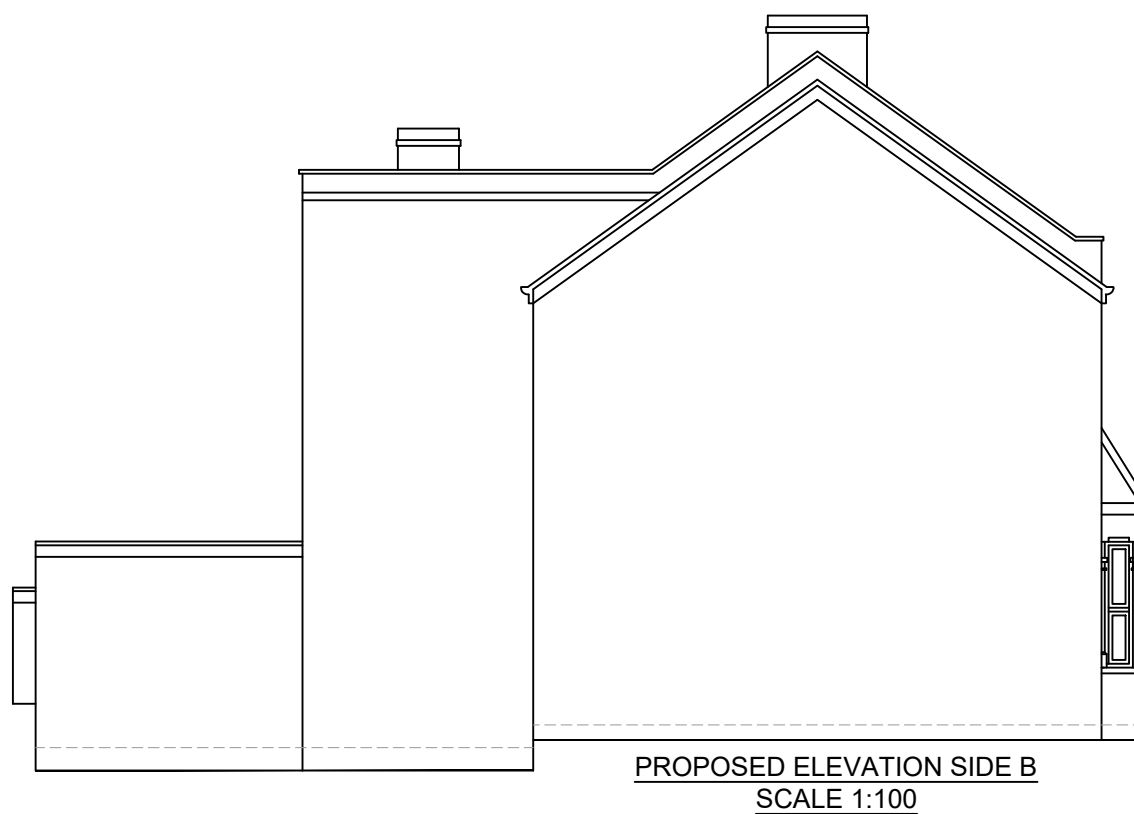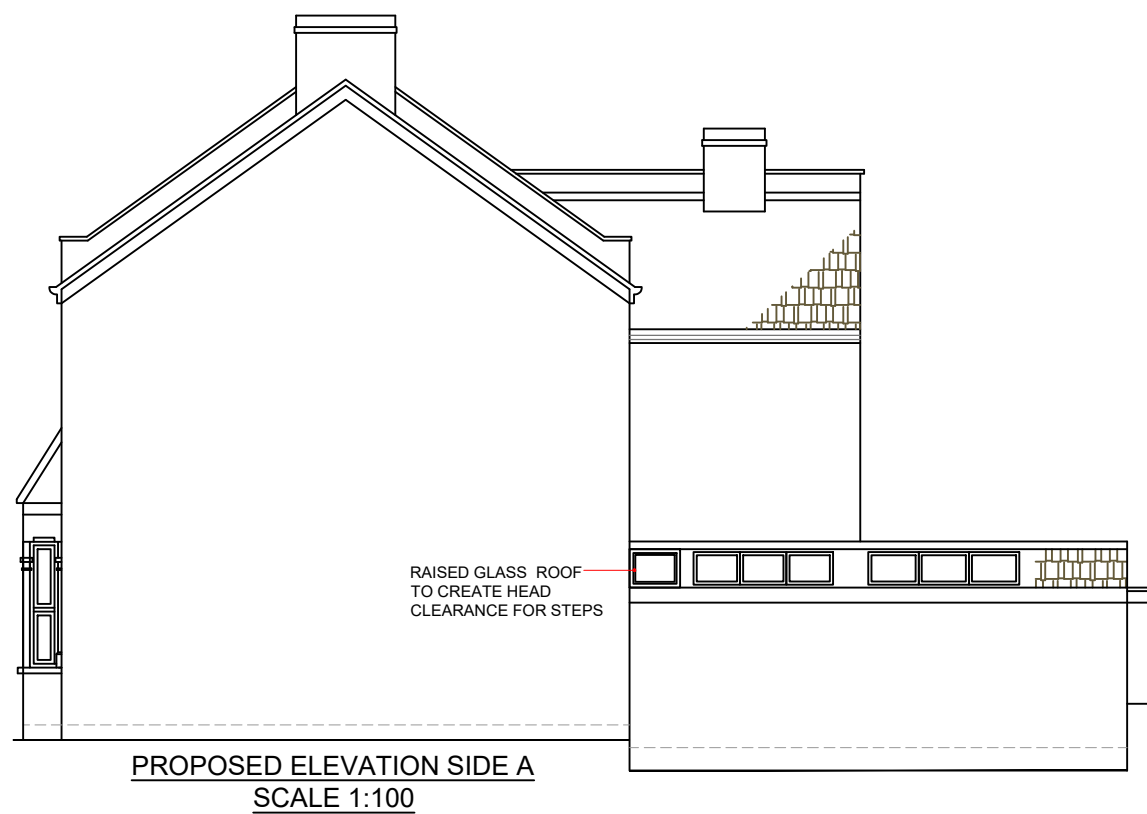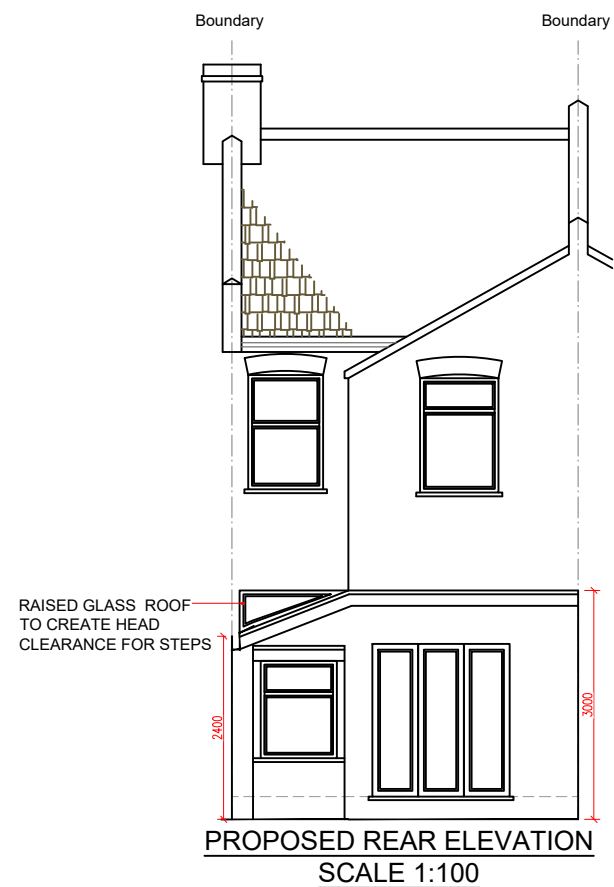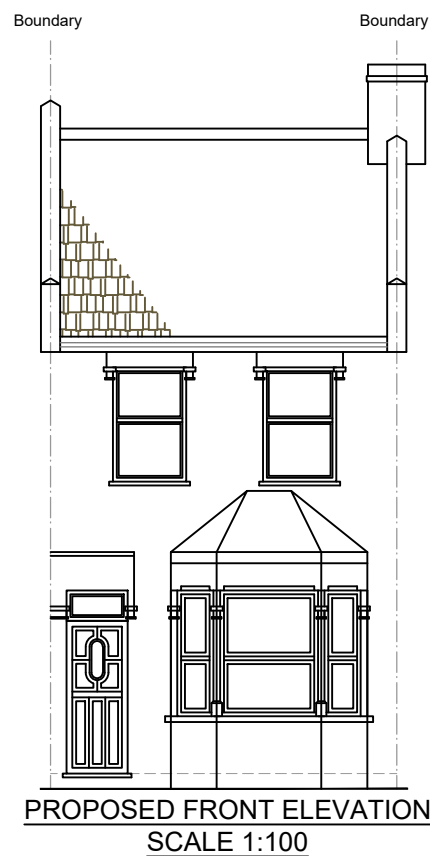

www.FastPlansUK.co.uk


Project:
EXTENSION.

Address:
110 CLONMELL ROAD N17 6JU

Scale: 1:100 @ A3	Dwg. no: A06
Drawn by: O.B.S	Date Drawn: 16-SEP-2022

For Drawings Tel: 020 3542 1777

E-mail: plans@FastPlansUK.co.uk

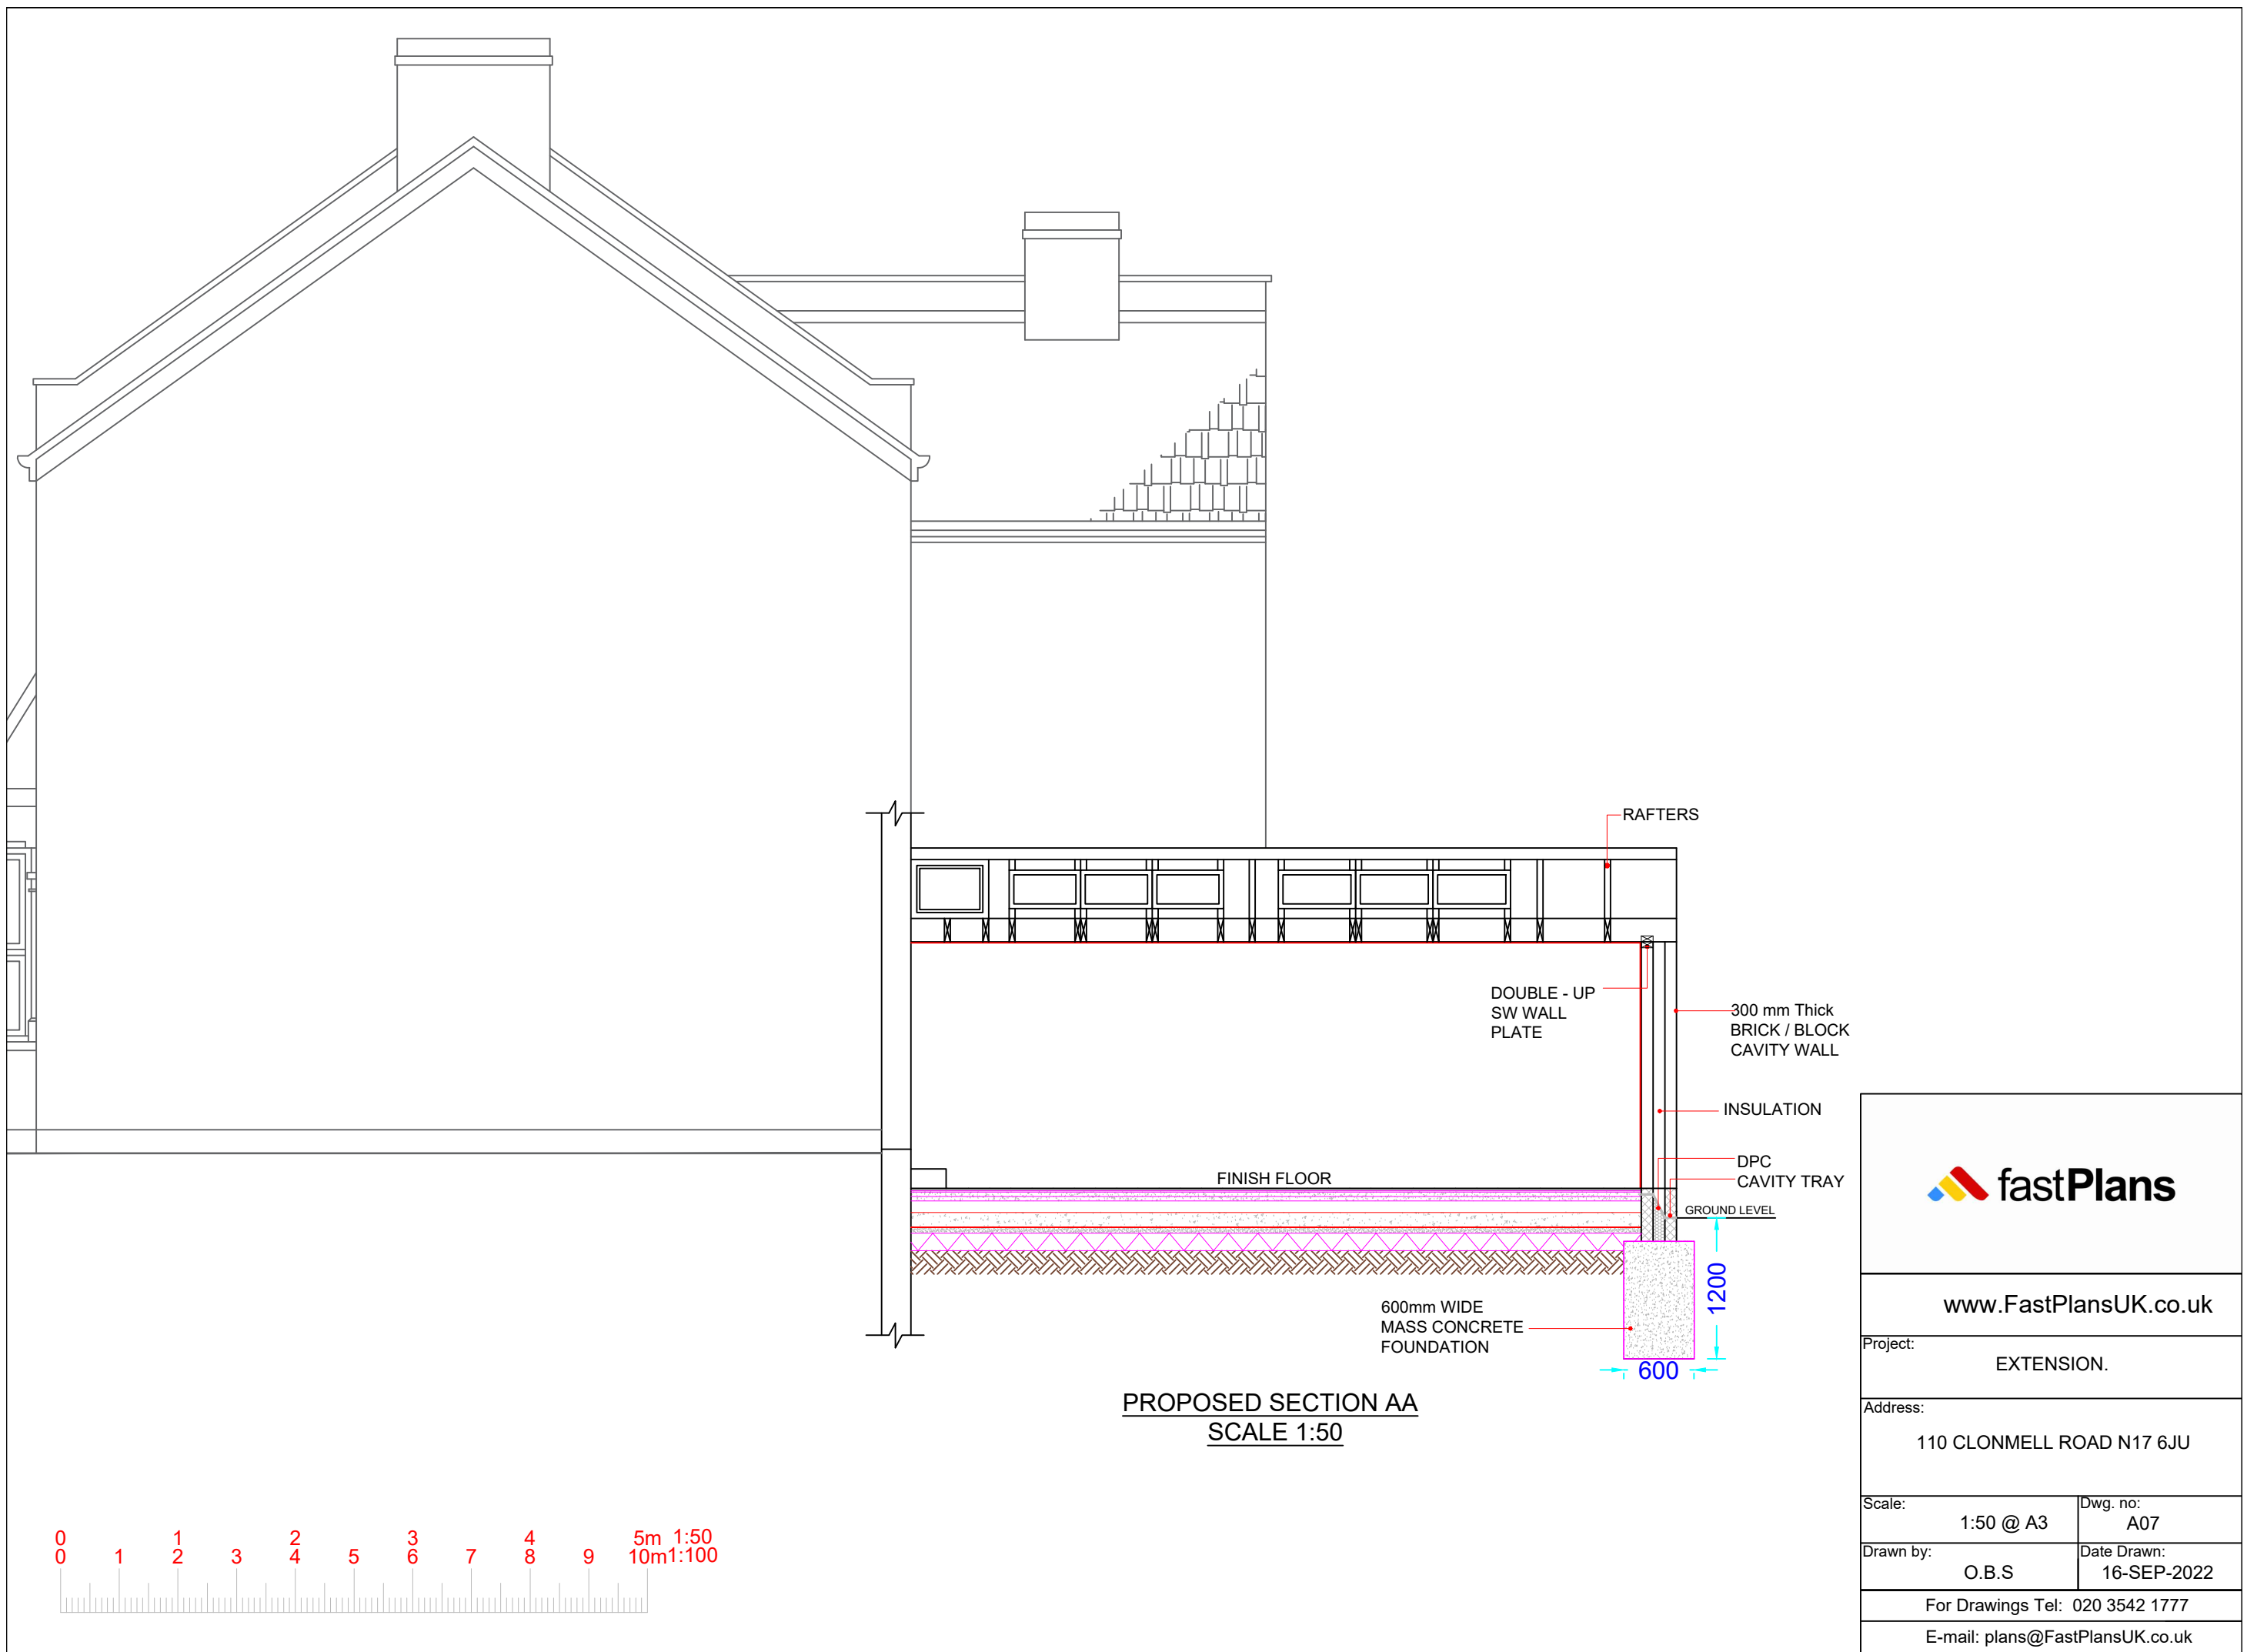

www.FastPlansUK.co.uk

Project:
EXTENSION.

Address:
110 CLONMELL ROAD N17 6JU

Scale: 1:50 @ A3 Dwg. no: A07


Drawn by: O.B.S Date Drawn: 16-SEP-2022

For Drawings Tel: 020 3542 1777


E-mail: plans@FastPlansUK.co.uk



BLOCK PLAN
SCALE 1:500

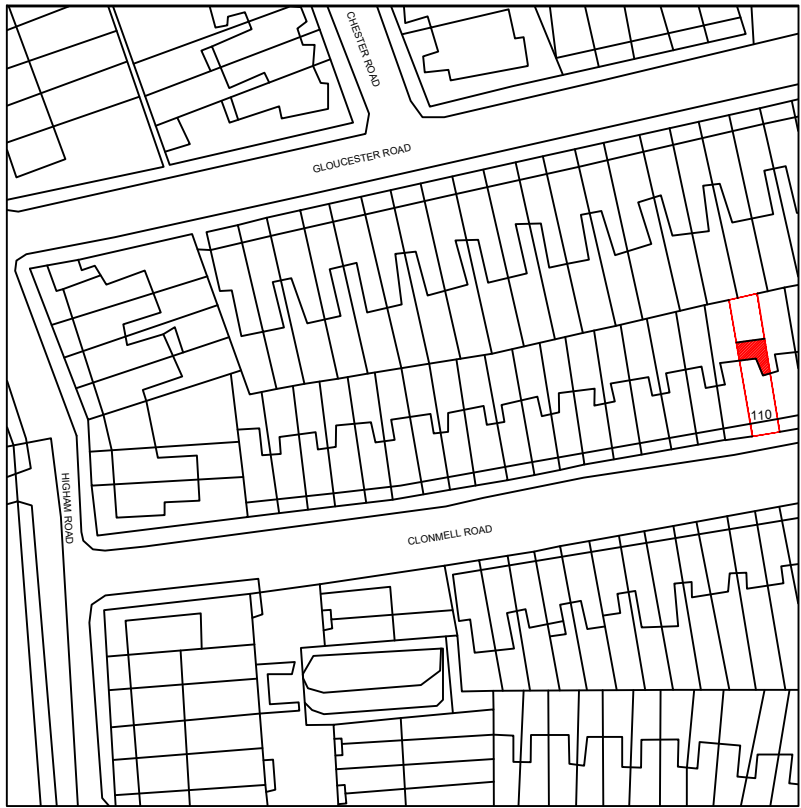

LOCATION PLAN
SCALE 1:1250

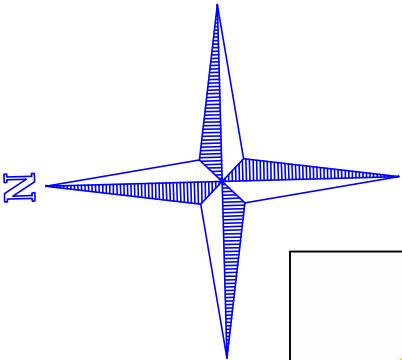

www.FastPlansUK.co.uk

Project: EXTENSION.

Address: 110 CLONMELL ROAD N17 6JU

Scale: 1:500 @ A3	Dwg. no: A08
Drawn by: O.B.S	Date Drawn: 16-SEP-2022

For Drawings Tel: 020 3542 1777

E-mail: plans@FastPlansUK.co.uk