

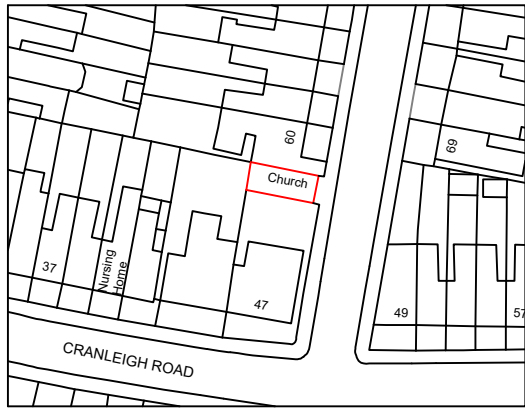


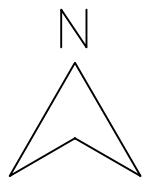

0 10 20 30 40 50
METRES
SCALE 1:1250

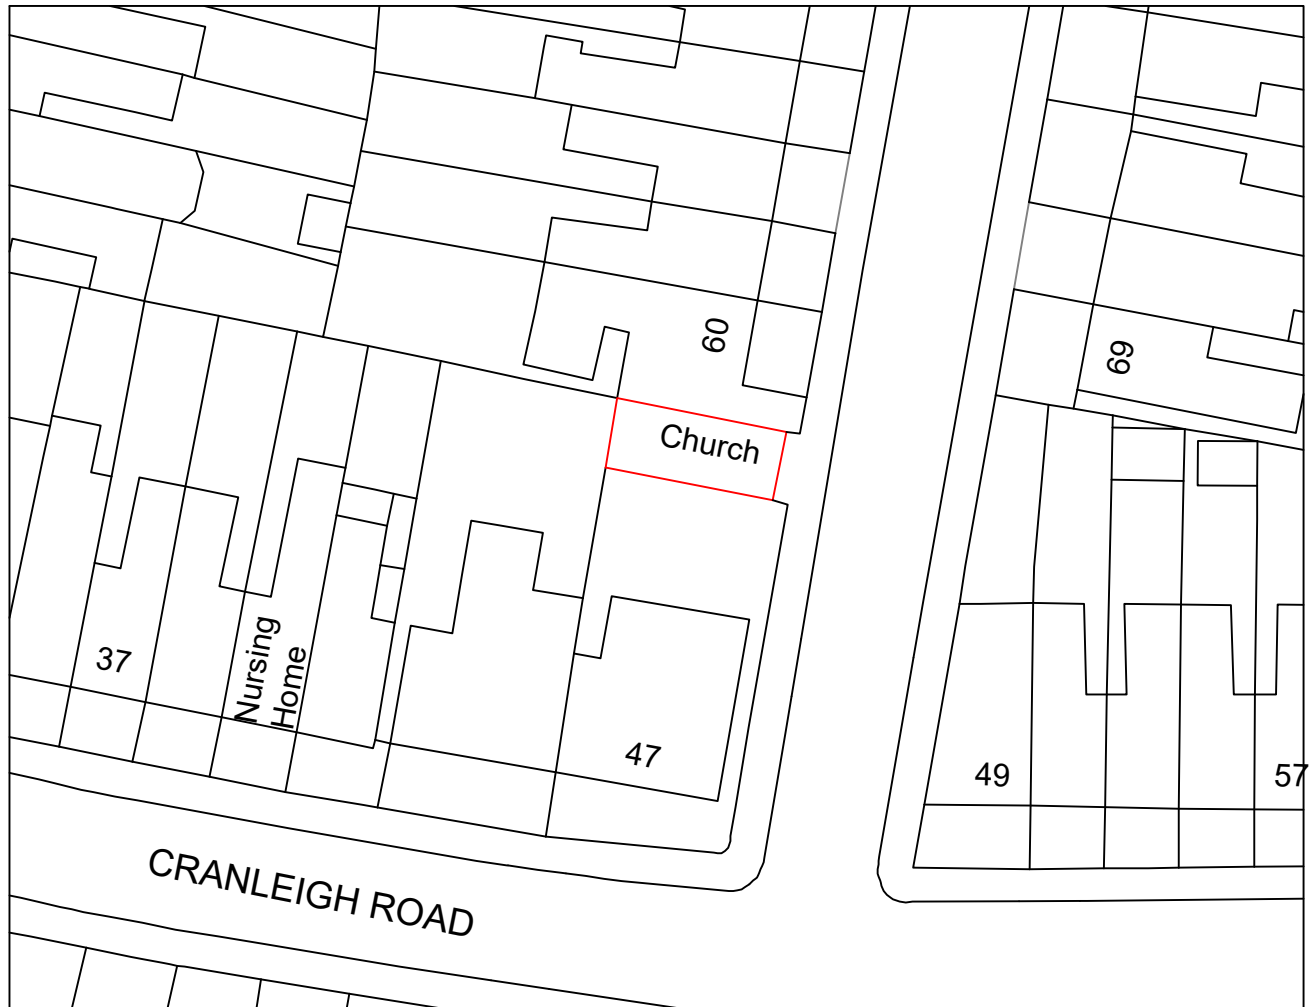

0 20
METRES
SCALE 1:500

ISSUED FOR PLANNING PERMISSION ONLY

THE COPYRIGHT OF THIS DRAWING BELONGS TO THE ARCHITECT AND MAY NOT BE ALTERED WITHOUT THE ARCHITECT'S WRITTEN CONSENT

BUILDING REGULATION APPROVAL IS REQUIRED PRIOR TO CONSTRUCTION COMMENCING
THE CONTRACTOR IS TO CHECK ALL DIMENSIONS ON SITE PRIOR TO CONSTRUCTION COMMENCING AND REPORT ANY DISCREPANCIES TO THE ARCHITECT

REV	DATE	DESCRIPTION
A	14/07/2022	GENERAL REVISION
B	20/07/2022	GENERAL REVISION

WWW.IBIDESIGN.COM

IBI DESIGN ASSOCIATES

CHARTERED ARCHITECTS AND DESIGNERS
59 CHELMSFORD ROAD, LONDON N14 5PY
T: 020 8447 8434 F: 020 8447 8448
e-mail: ibides@aol.com

PROJECT	LAND OF THE REAR OF 47 CRANLEIGH ROAD
DRAWING TITLE	LOCATION MAP 1:1250 SITE PLAN 1:500
SCALE	1:1250 1:500 A3 DATE JULY 2022
PROJECT No.	HT/R47/PL01B