




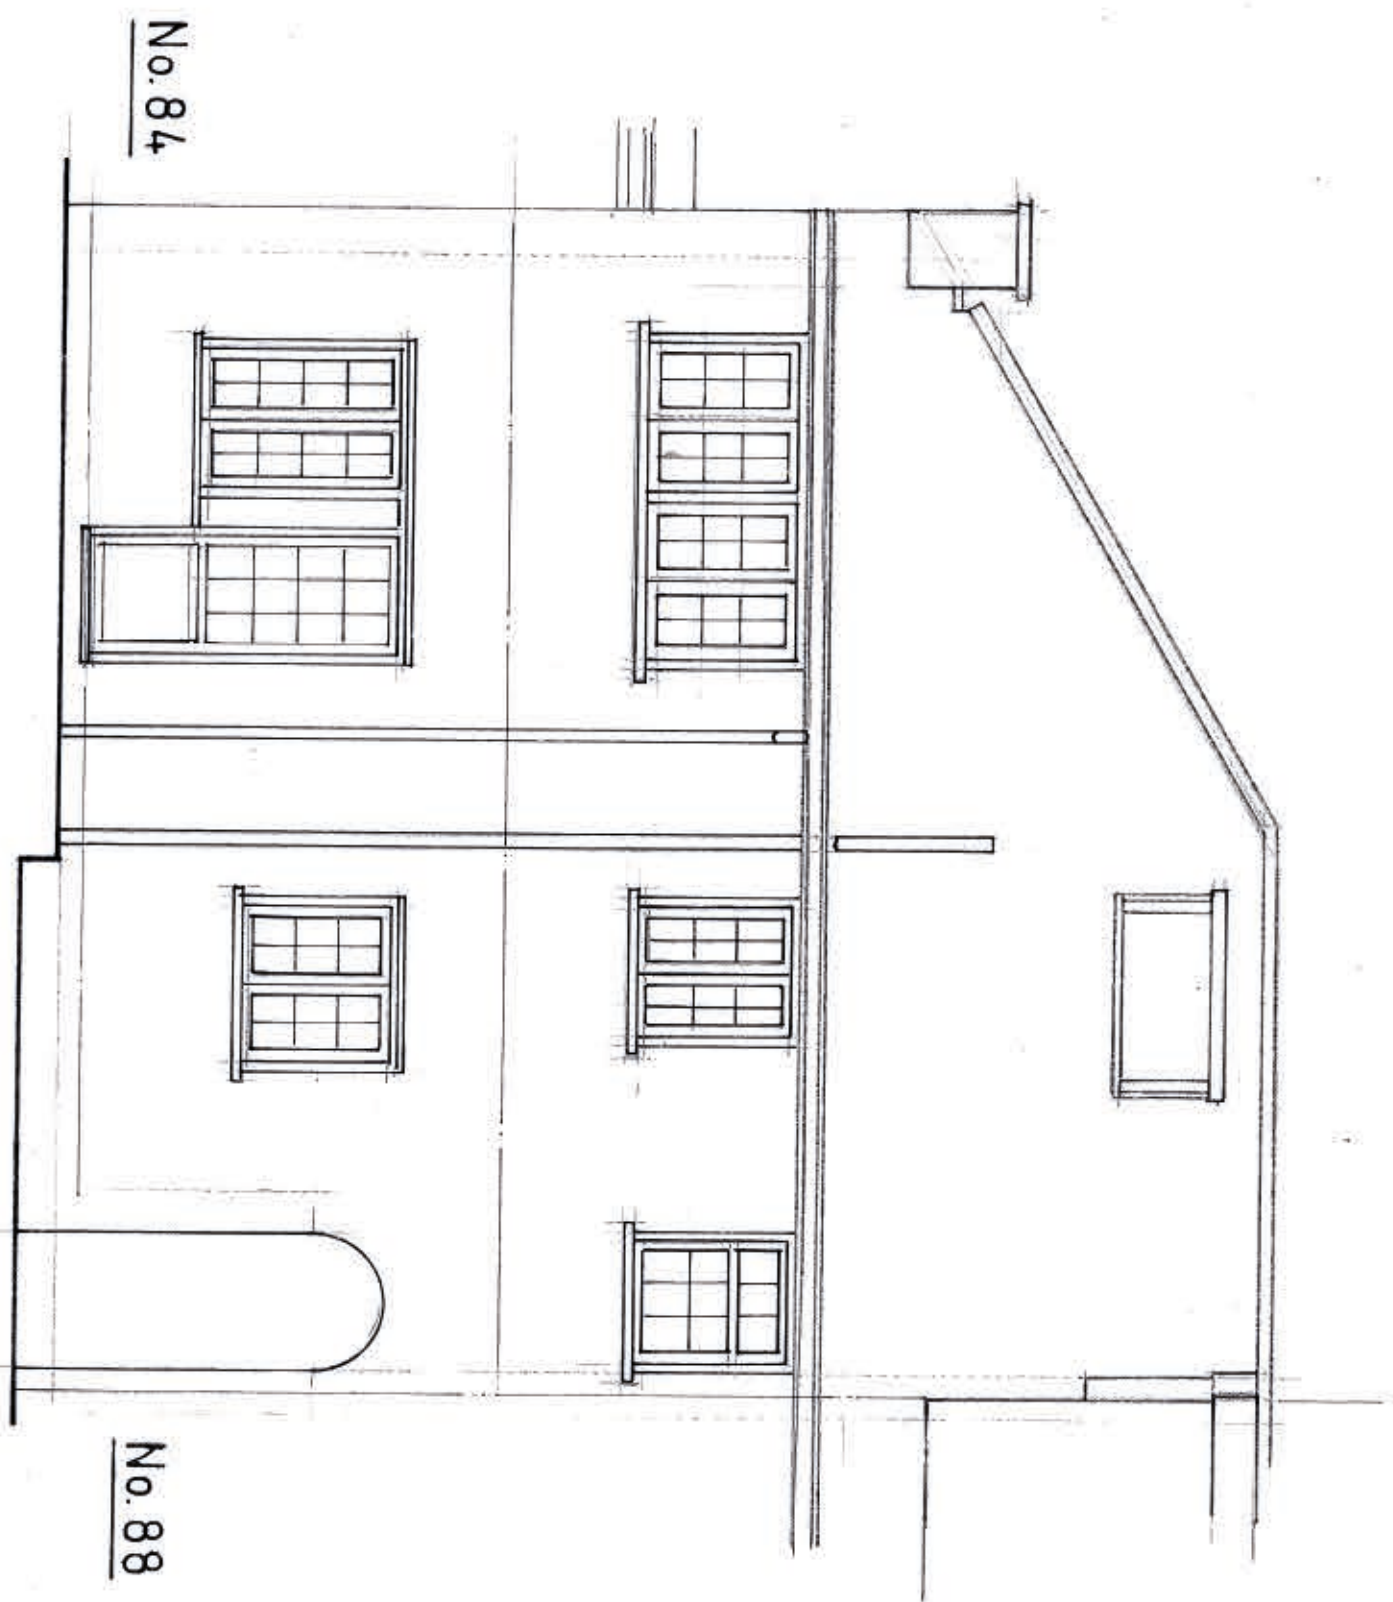



rear elevation

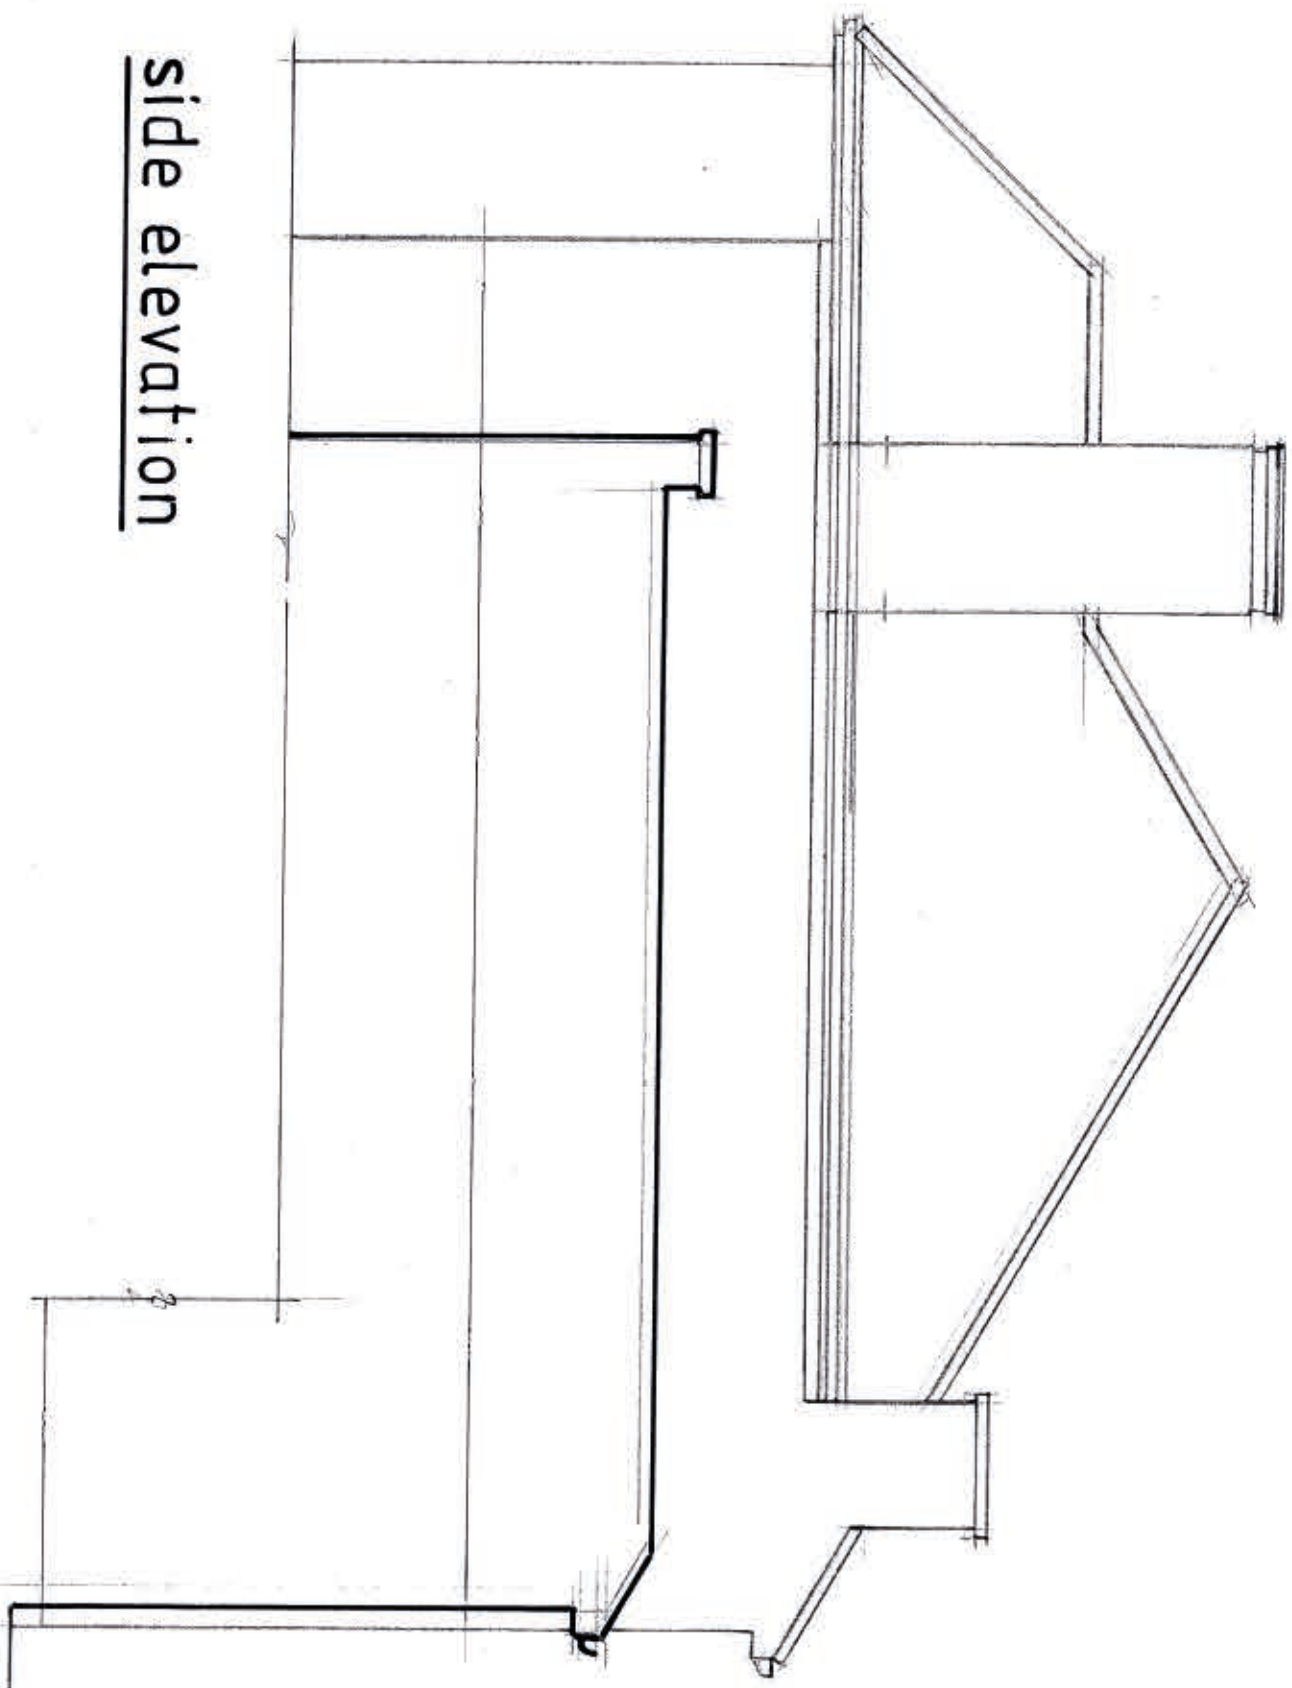


side elevation

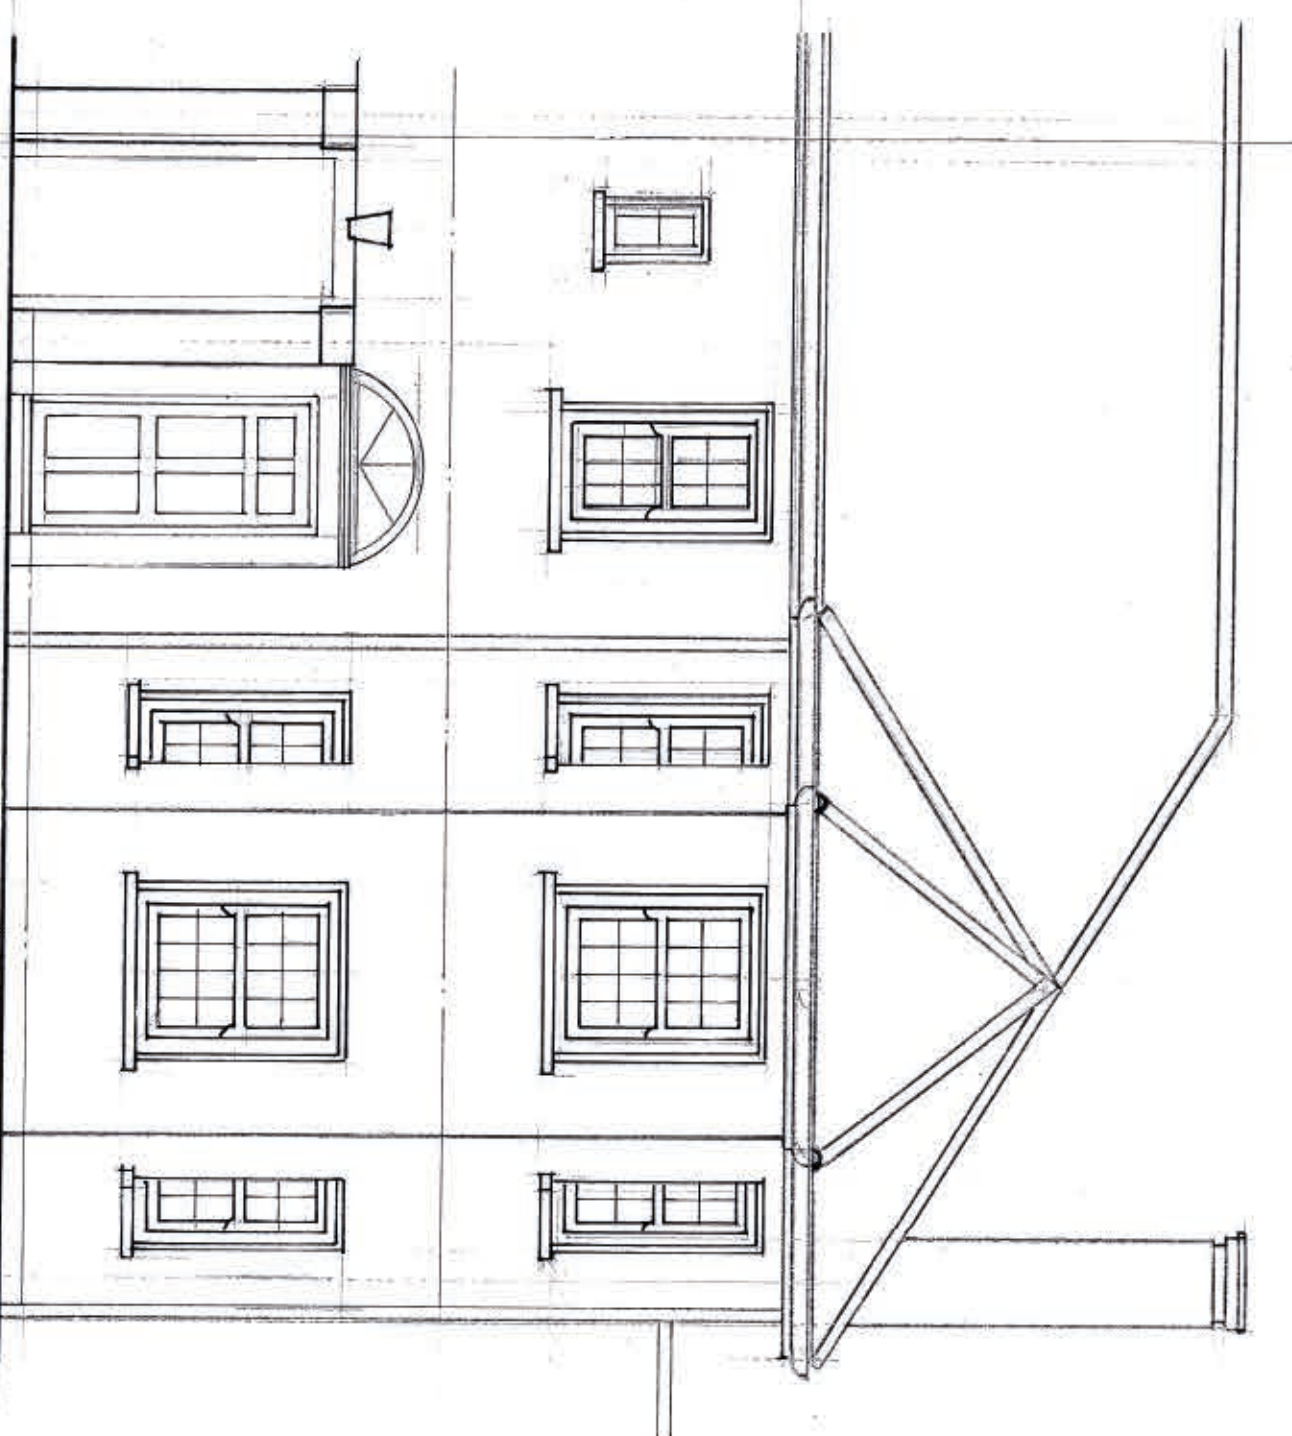


front elevation

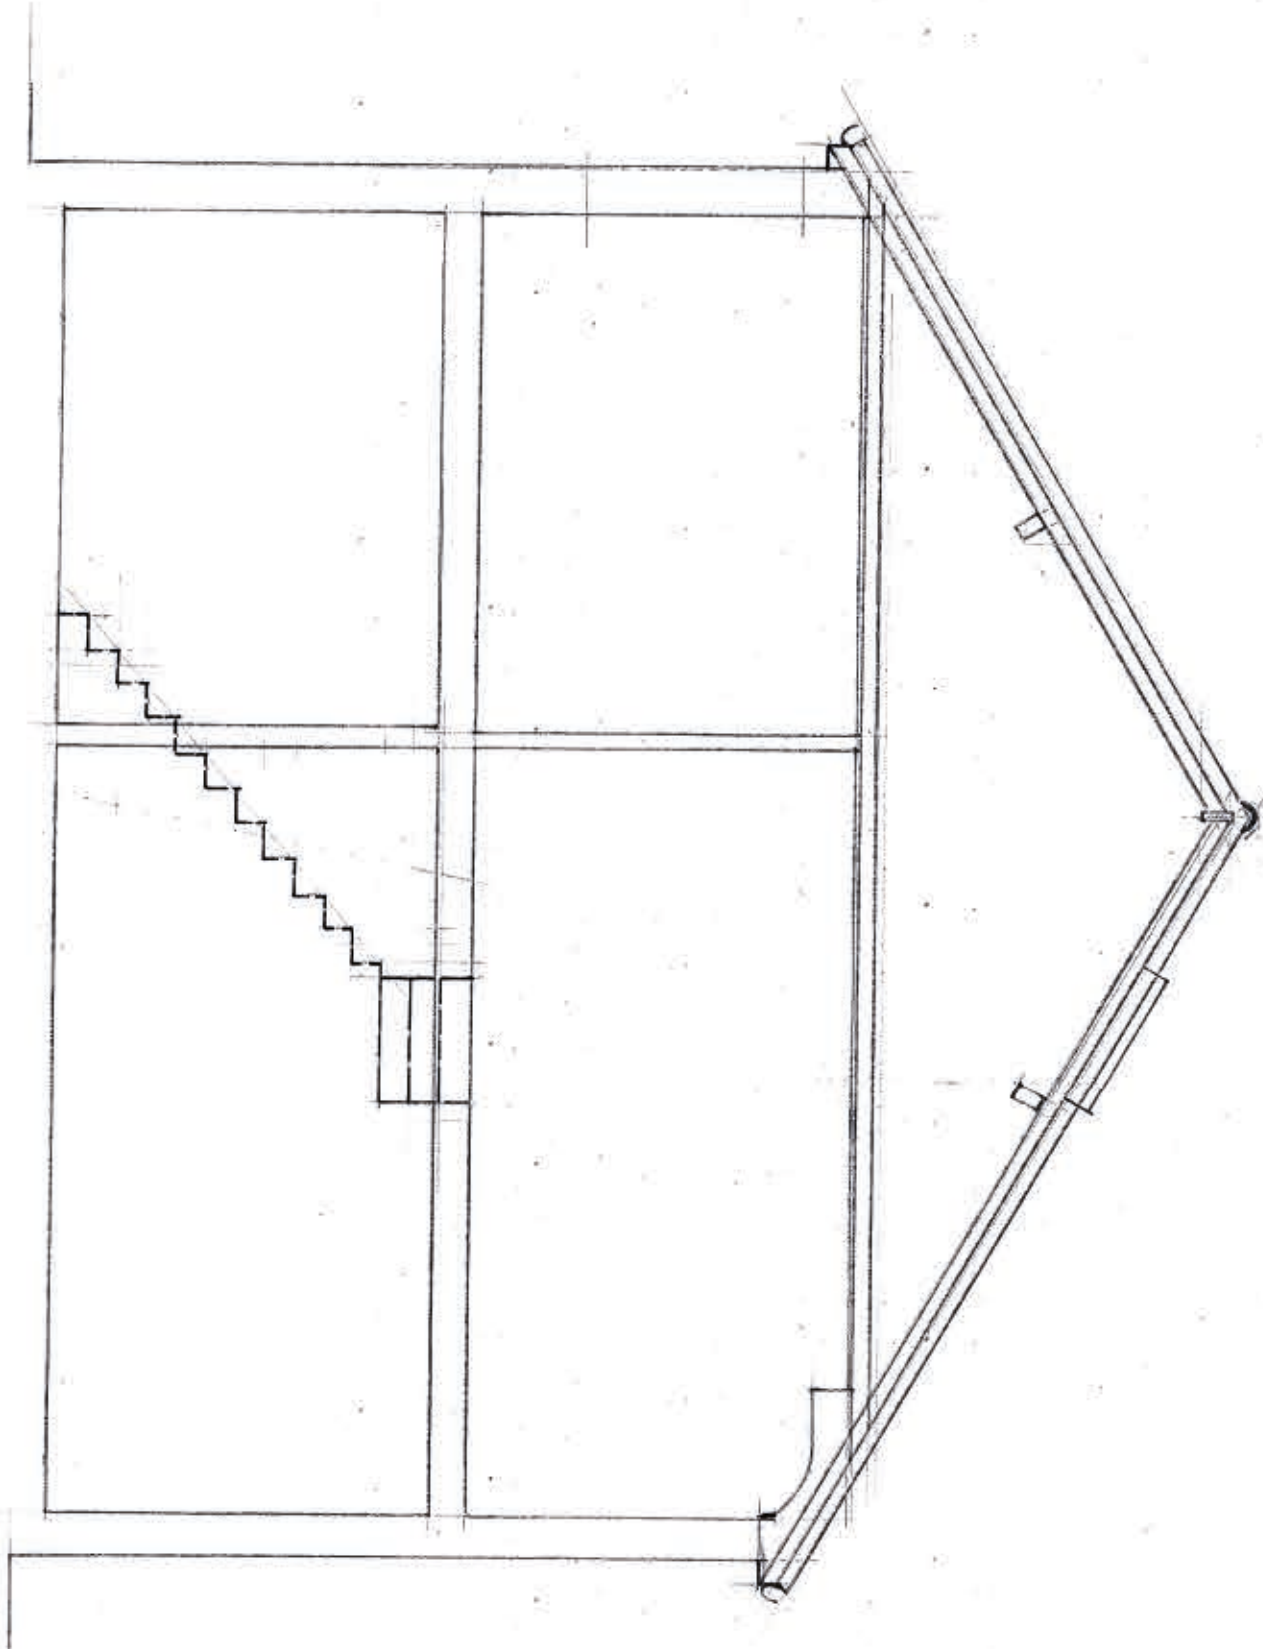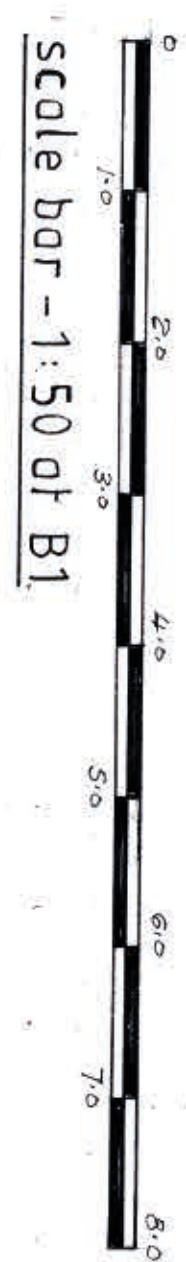


section

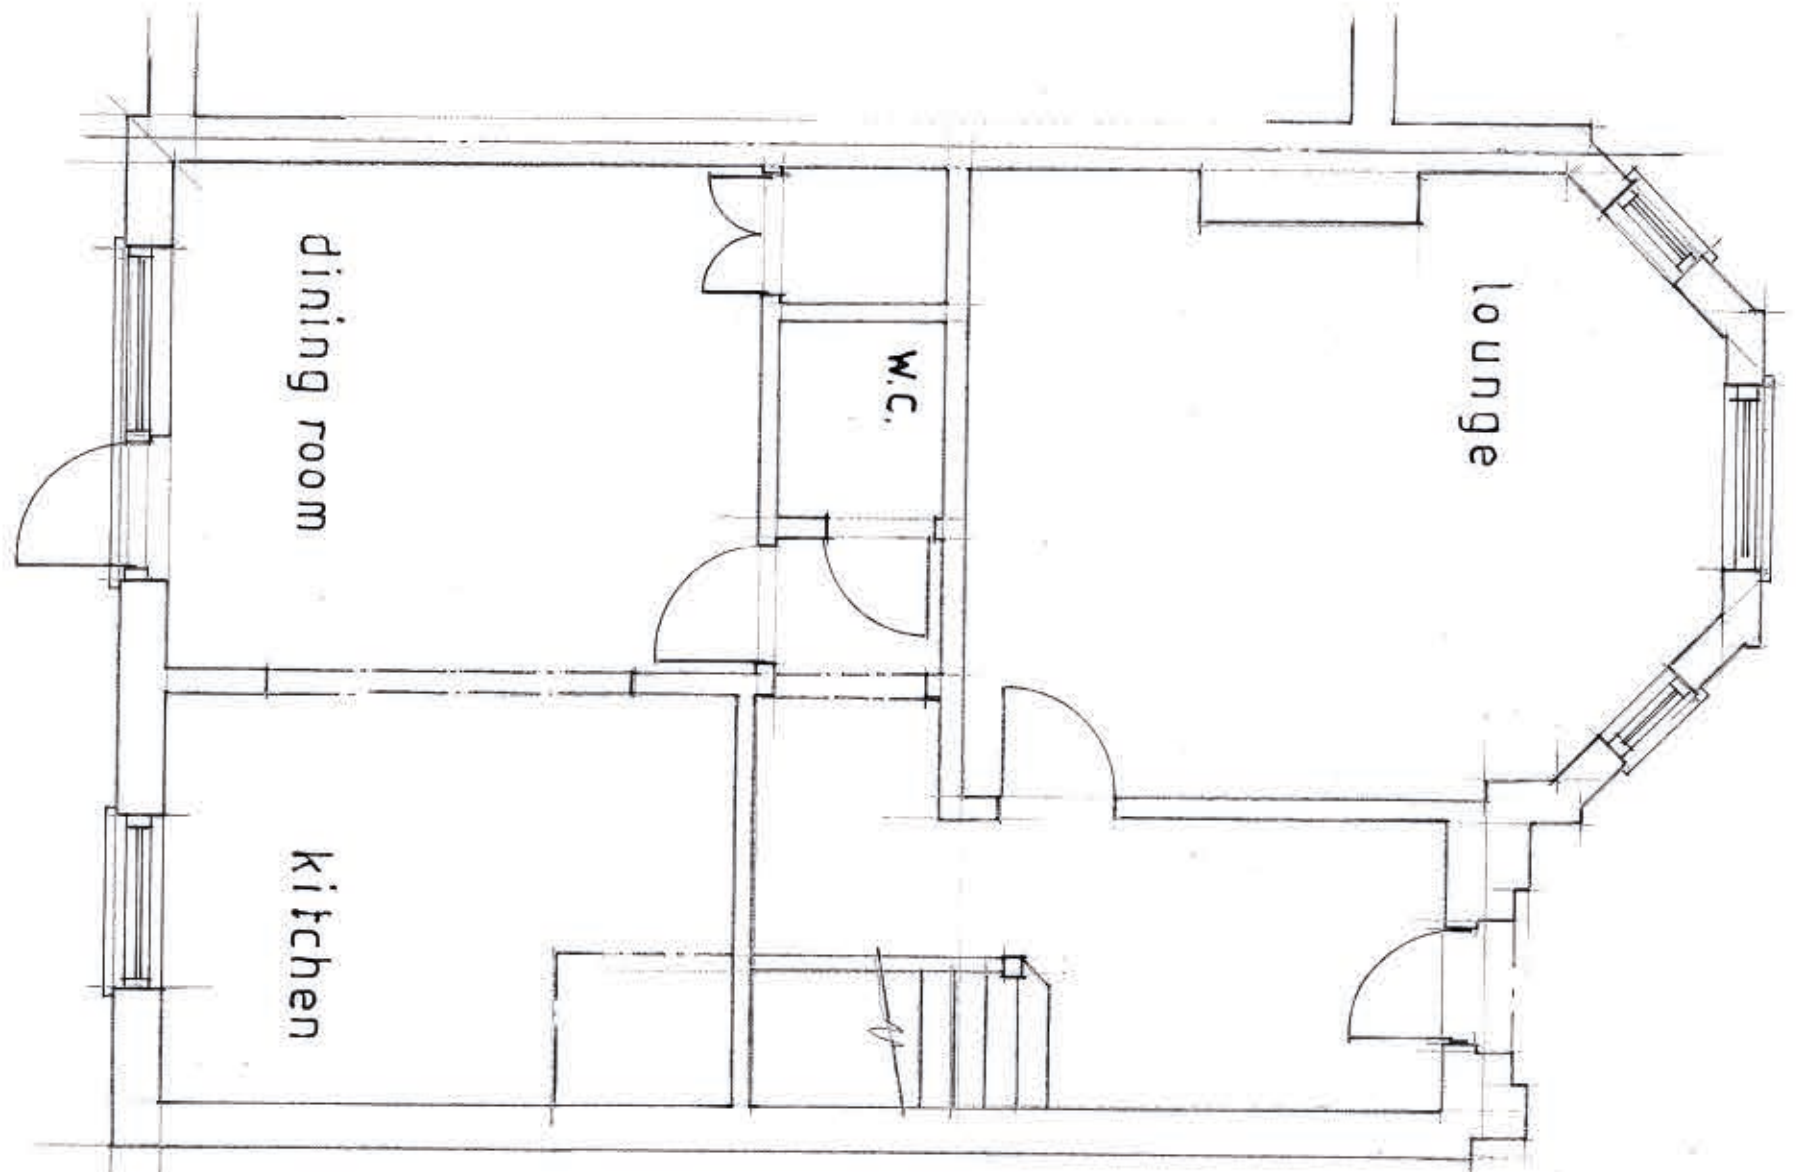

ground floor plan

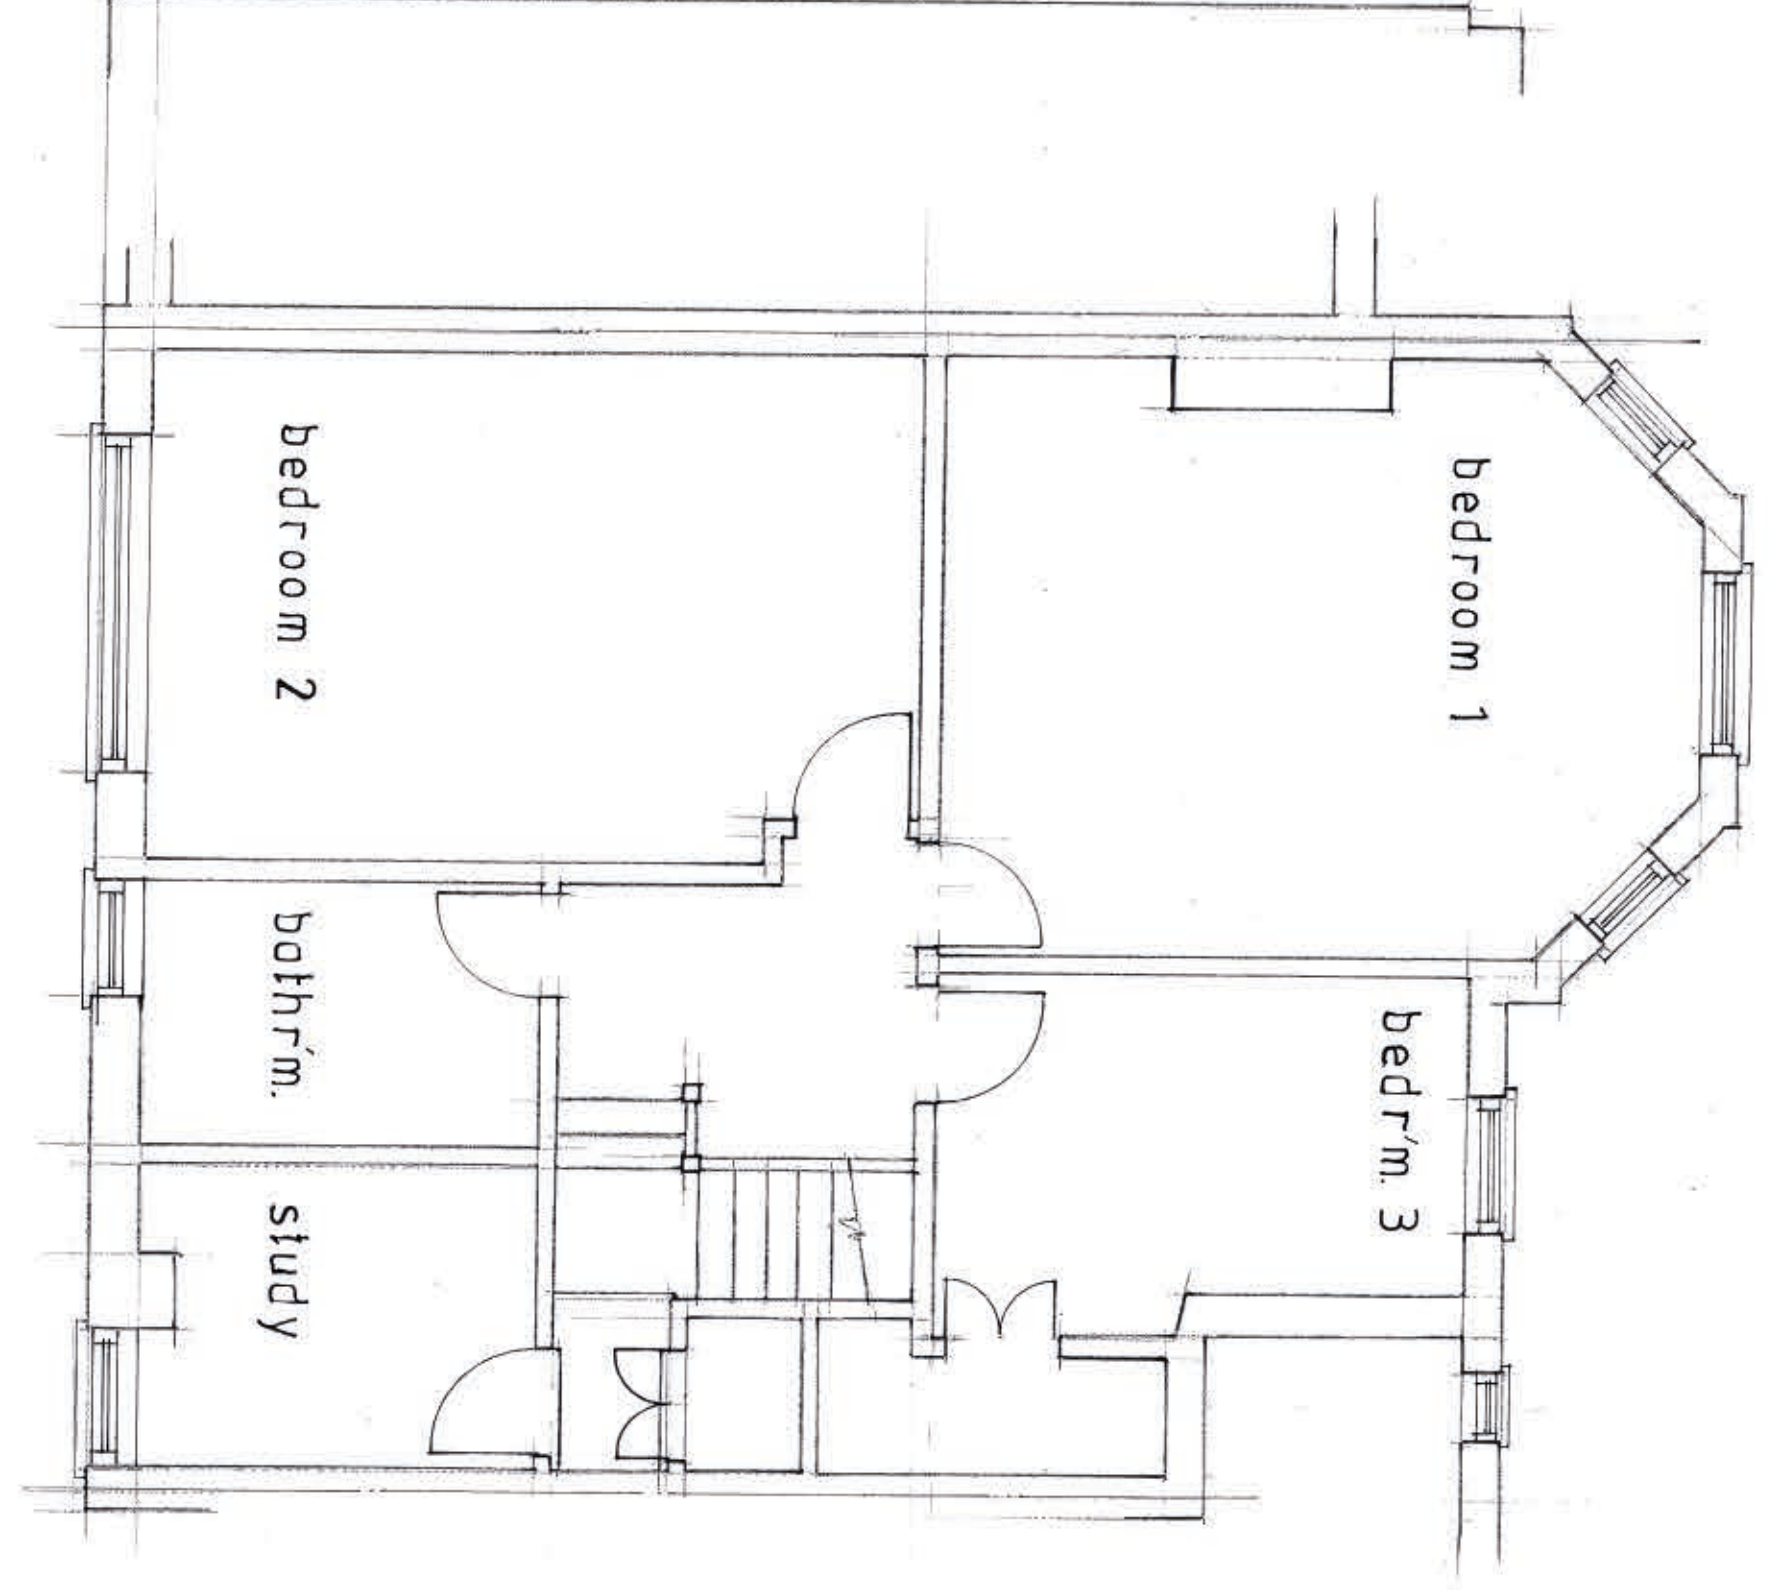

first floor plan

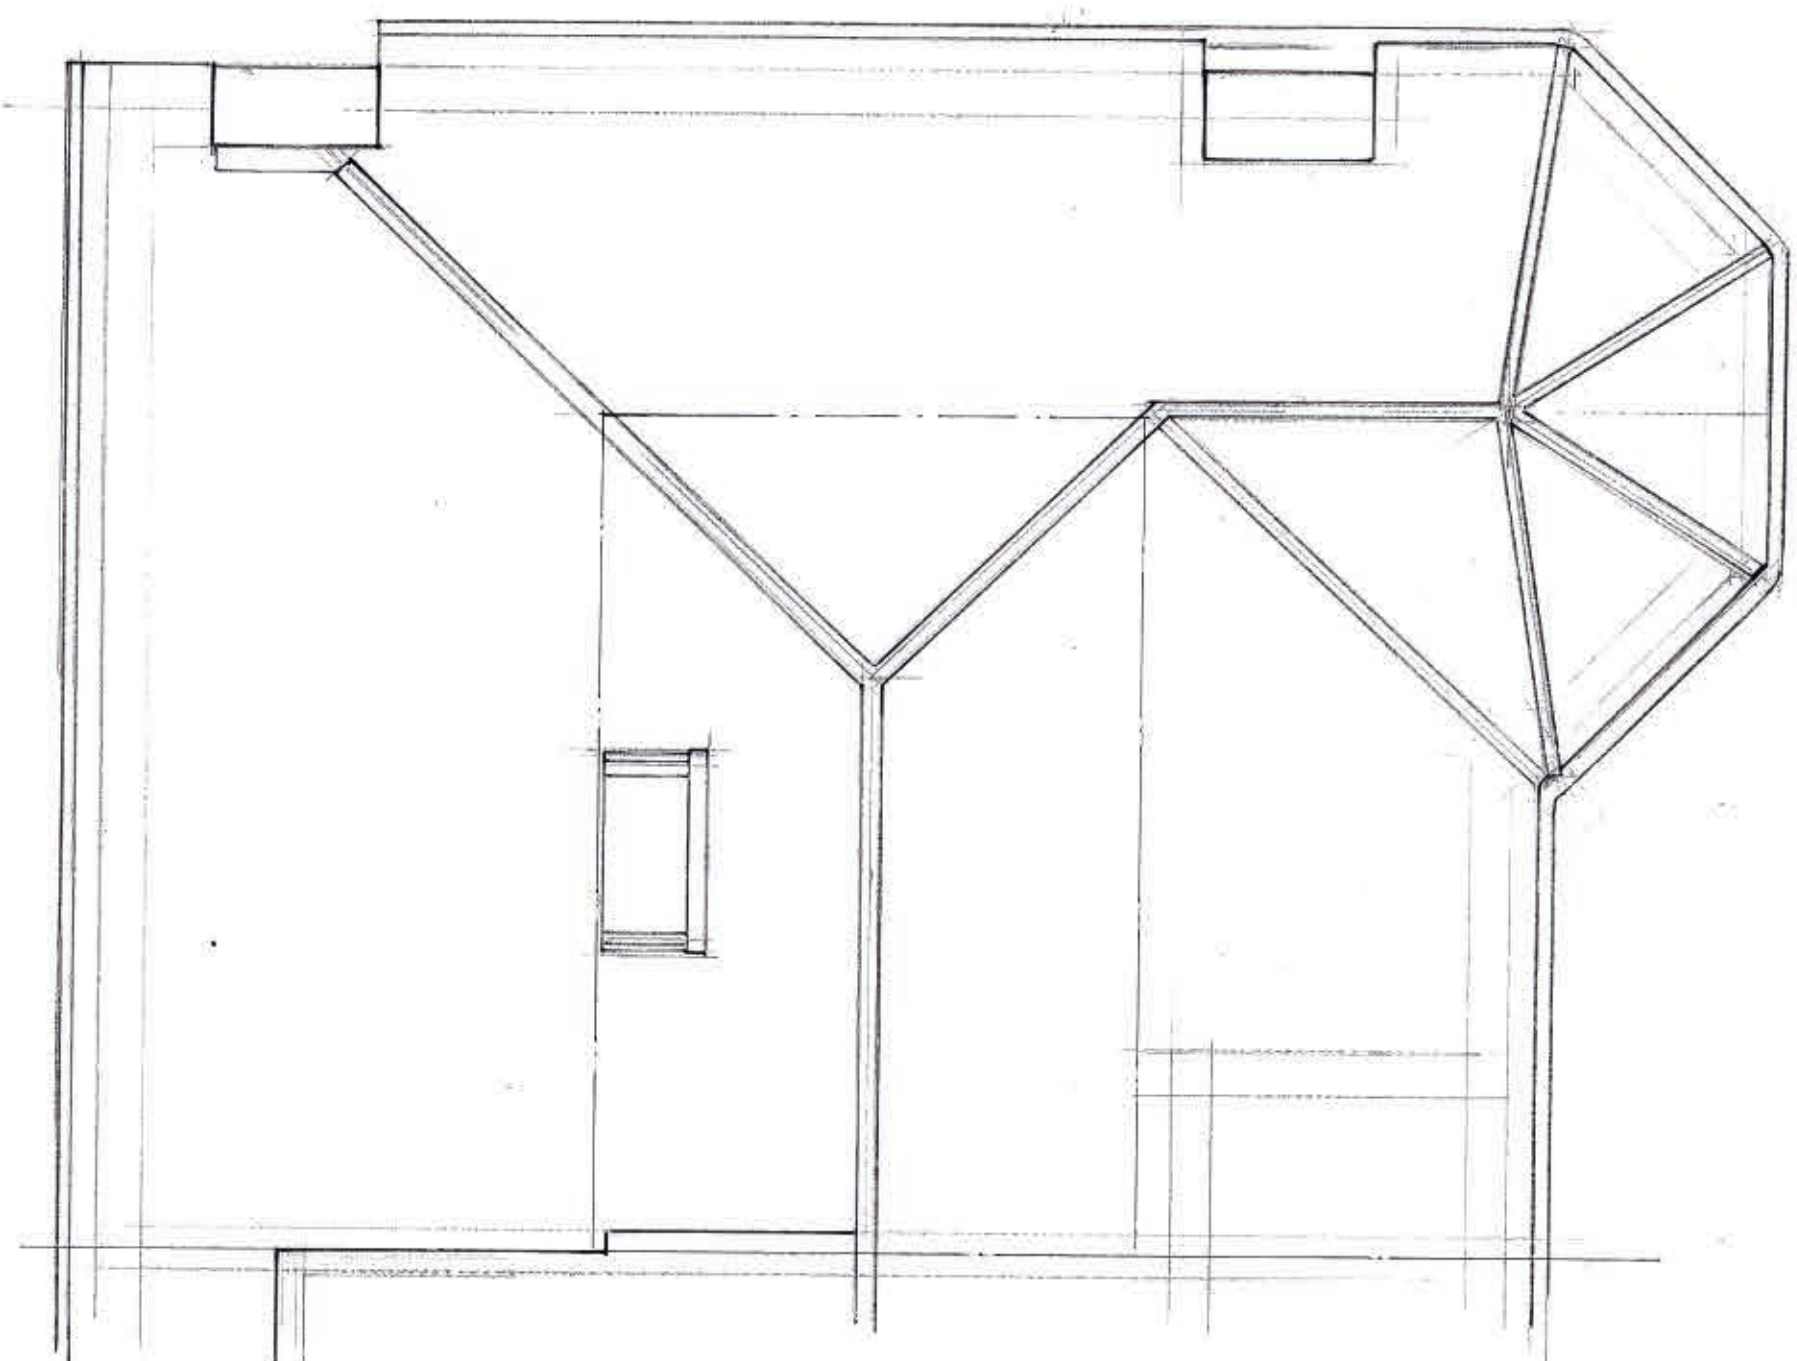

roof plan

Rev	Date	Description

PREMIER LOFTS		
Unit 10 Beaumont Gate, Shenley Hill, Rodelet, Herts, WD7 7AR		
Office - 01923 859 522 Mobile - 07831 371948		

Site details	
MS. D. OLIVE	
86 GROSVENOR ROAD, LONDON W10 2GS	

Project	
ENLARGEMENT OF THE DWELLINGHOUSE	
BY FORMING A LOFT CONVERSION	

Drawing title	
PLANS, ELEVATIONS AND DETAILS	
AS EXISTING	

Drawn	J.A.	Date	Nov 2022	Scale	1:50 of B1
Drawing no	2022 - 23 - 1			Revision	