



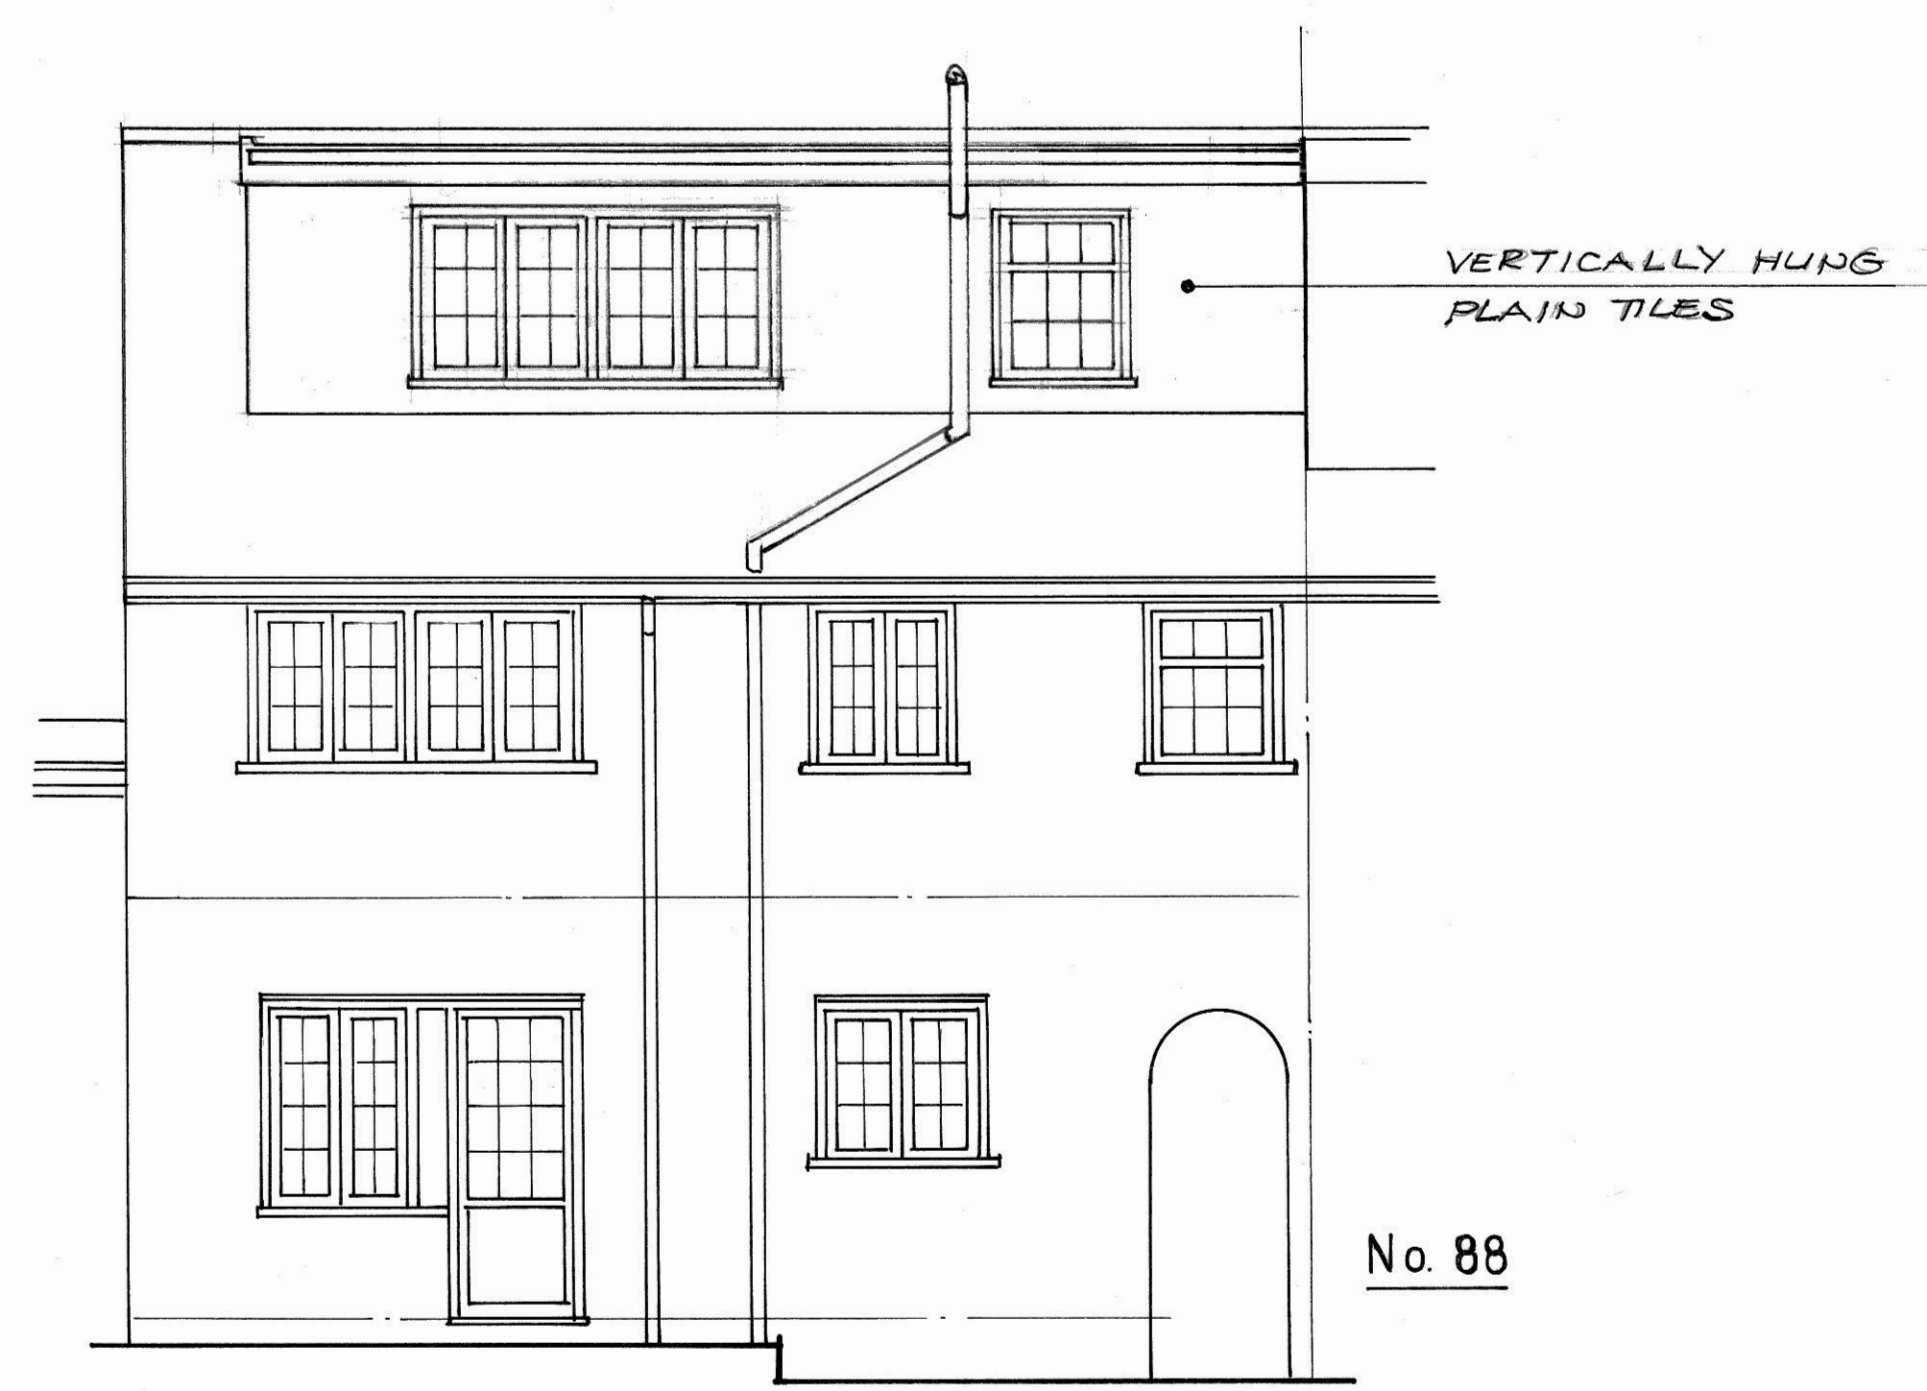


rear elevation

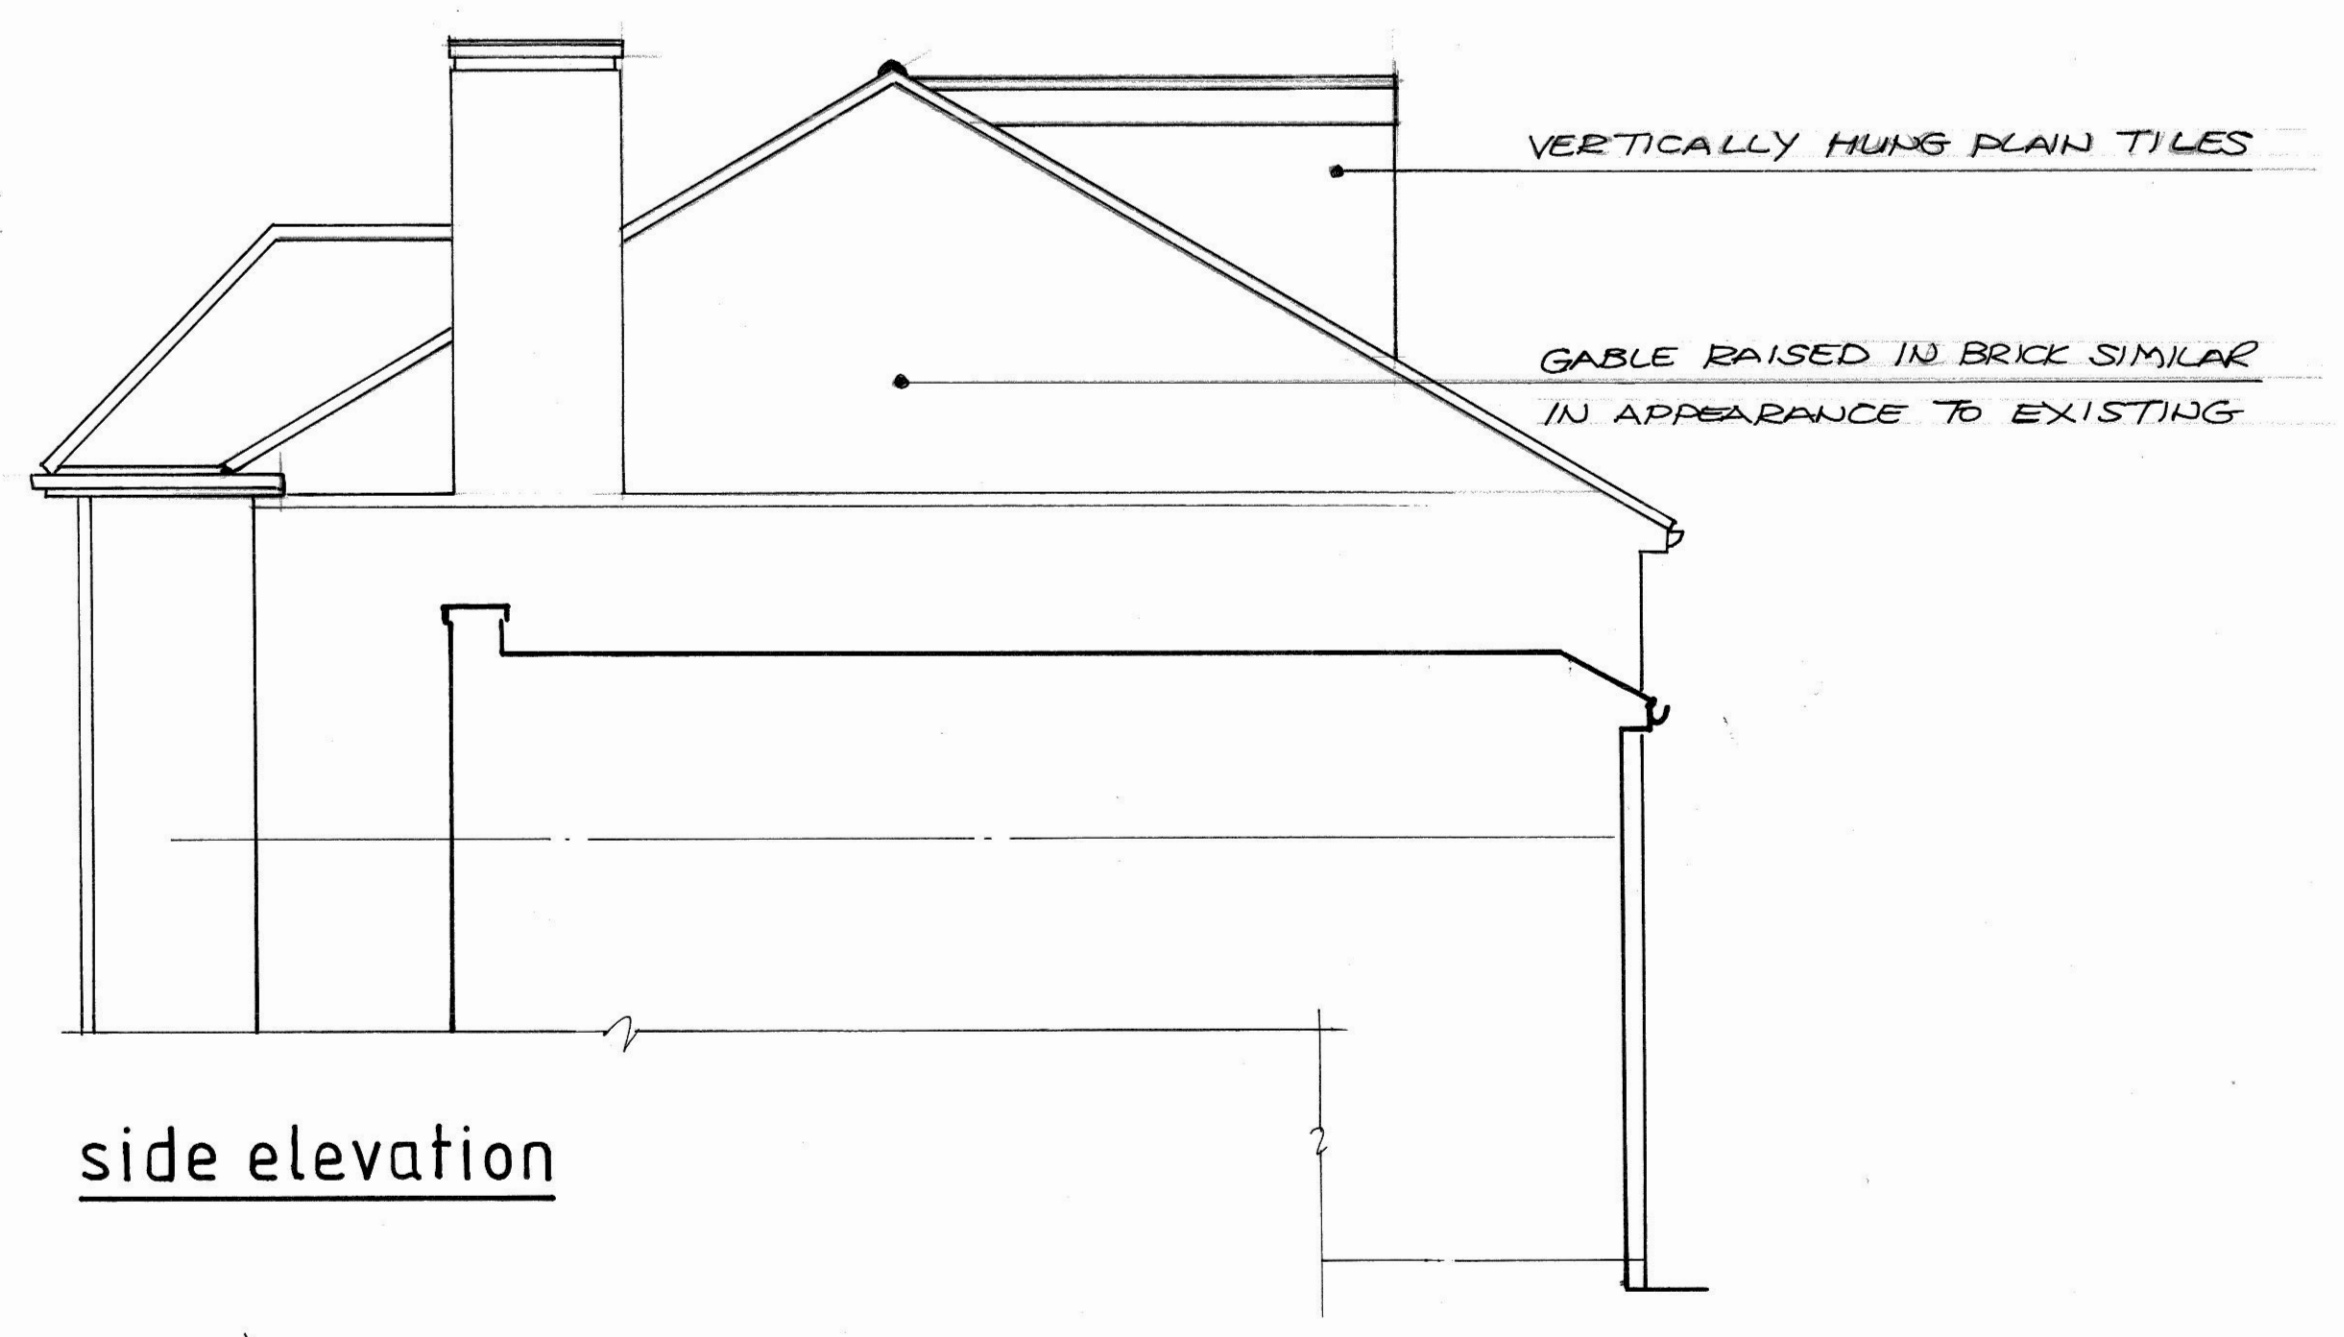


side elevation




front elevation

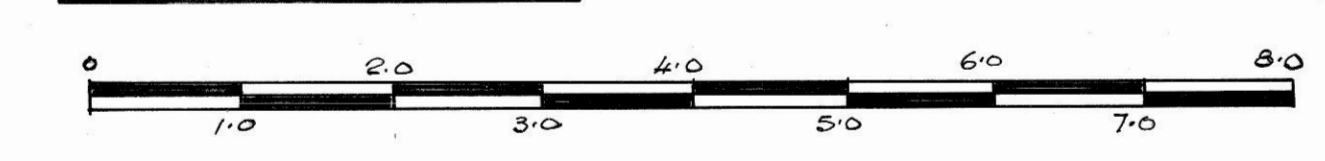


scale bar - 1:50 at B1

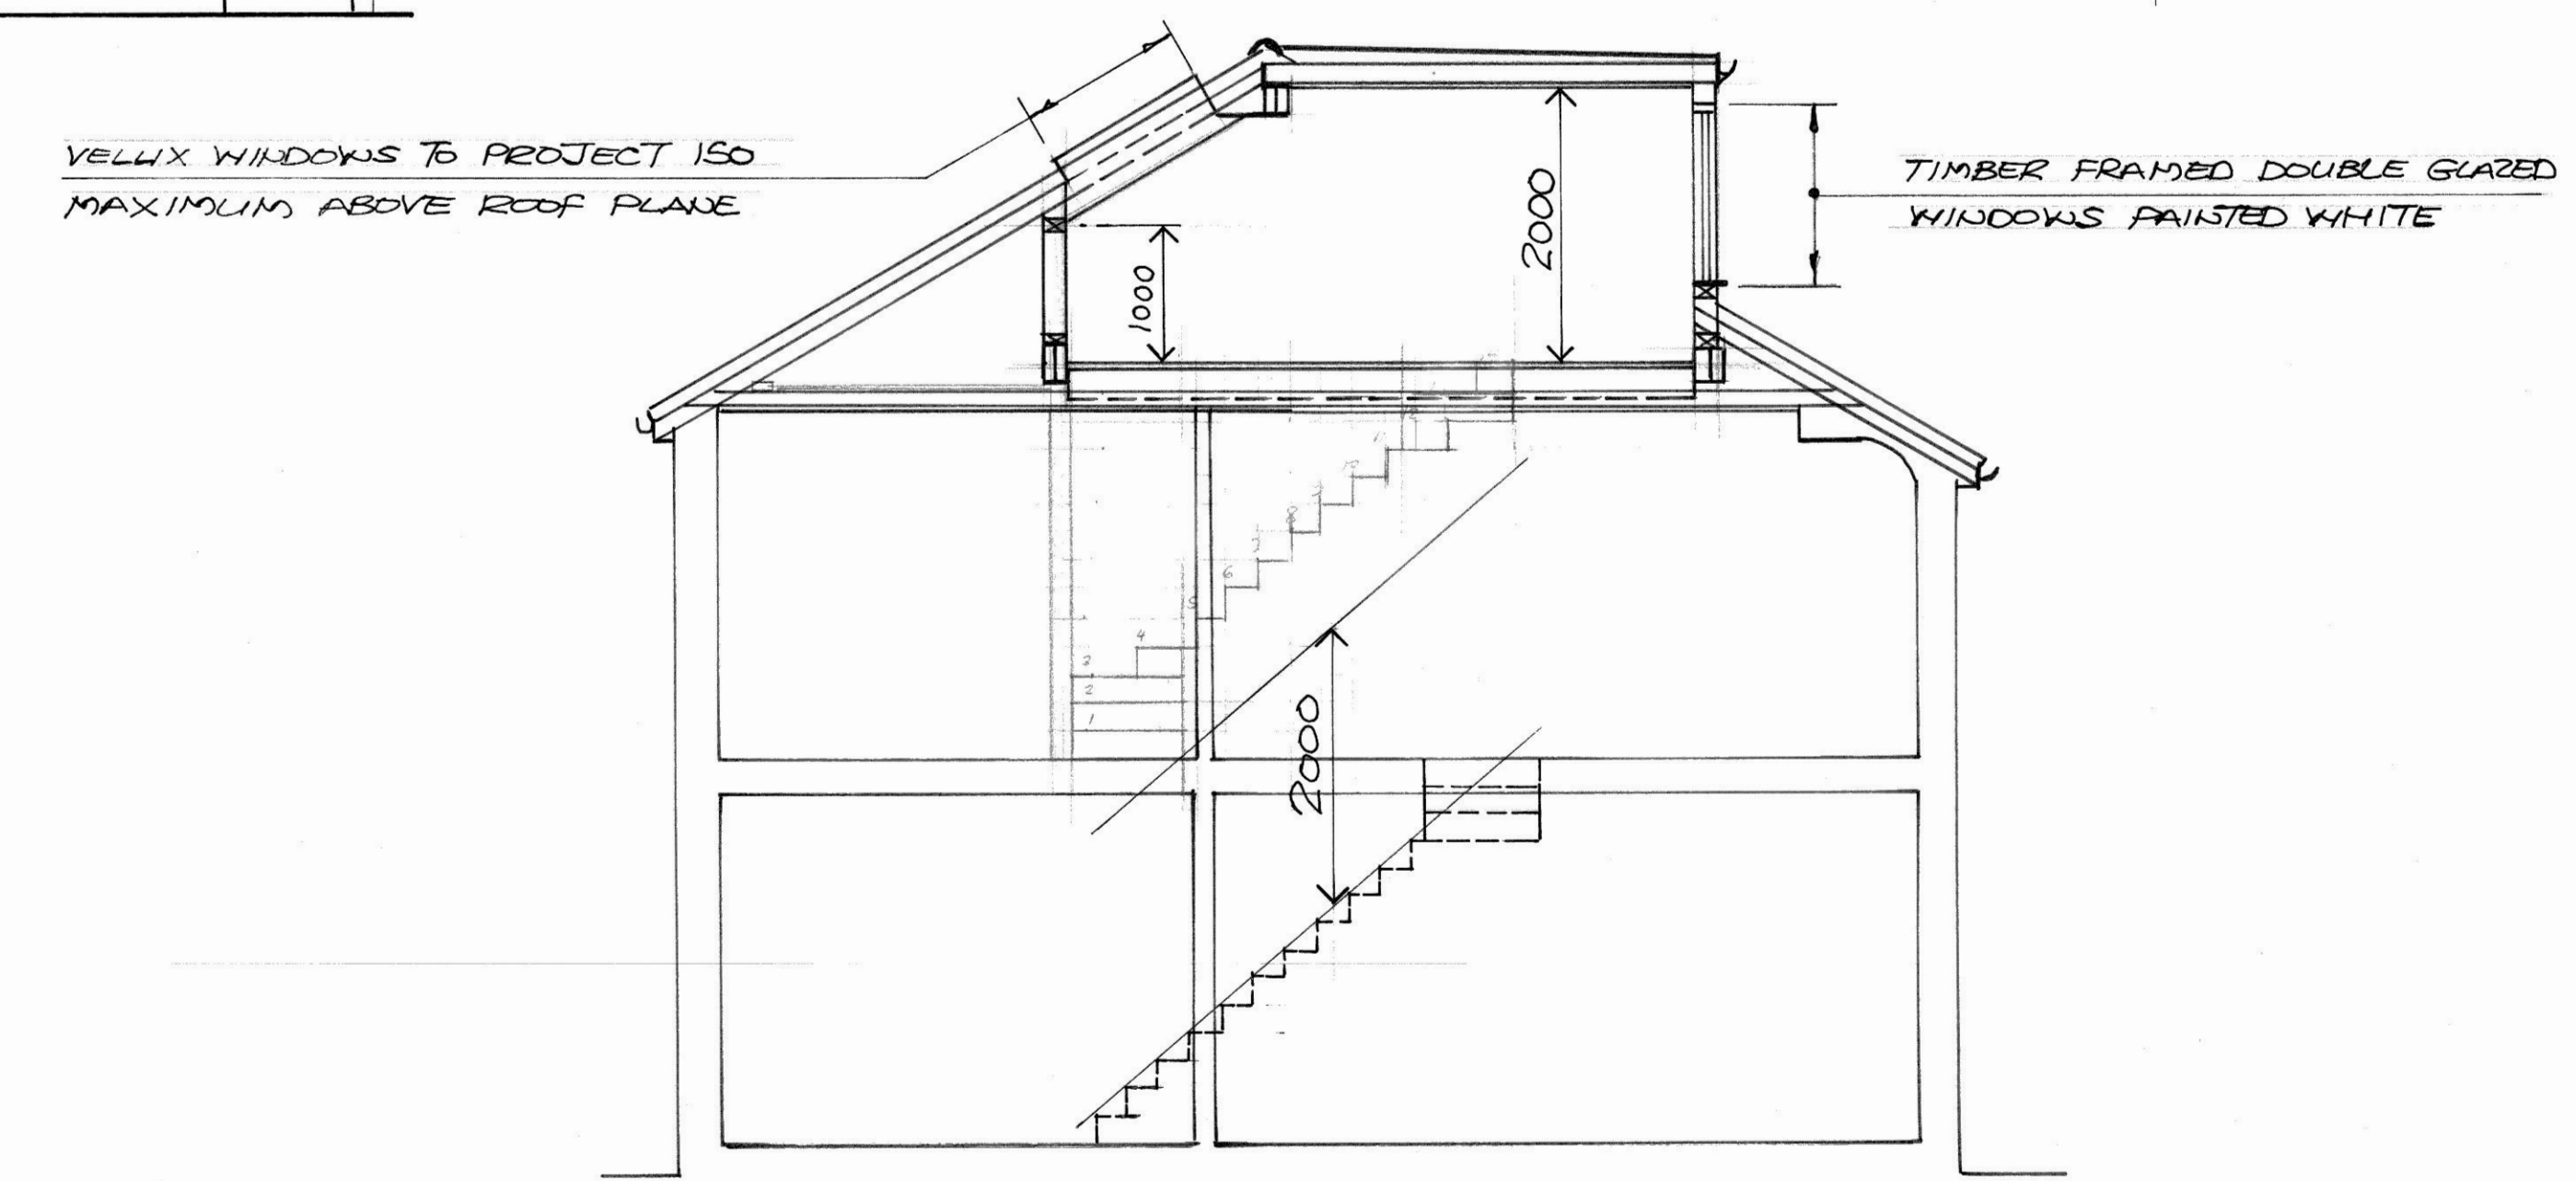


section

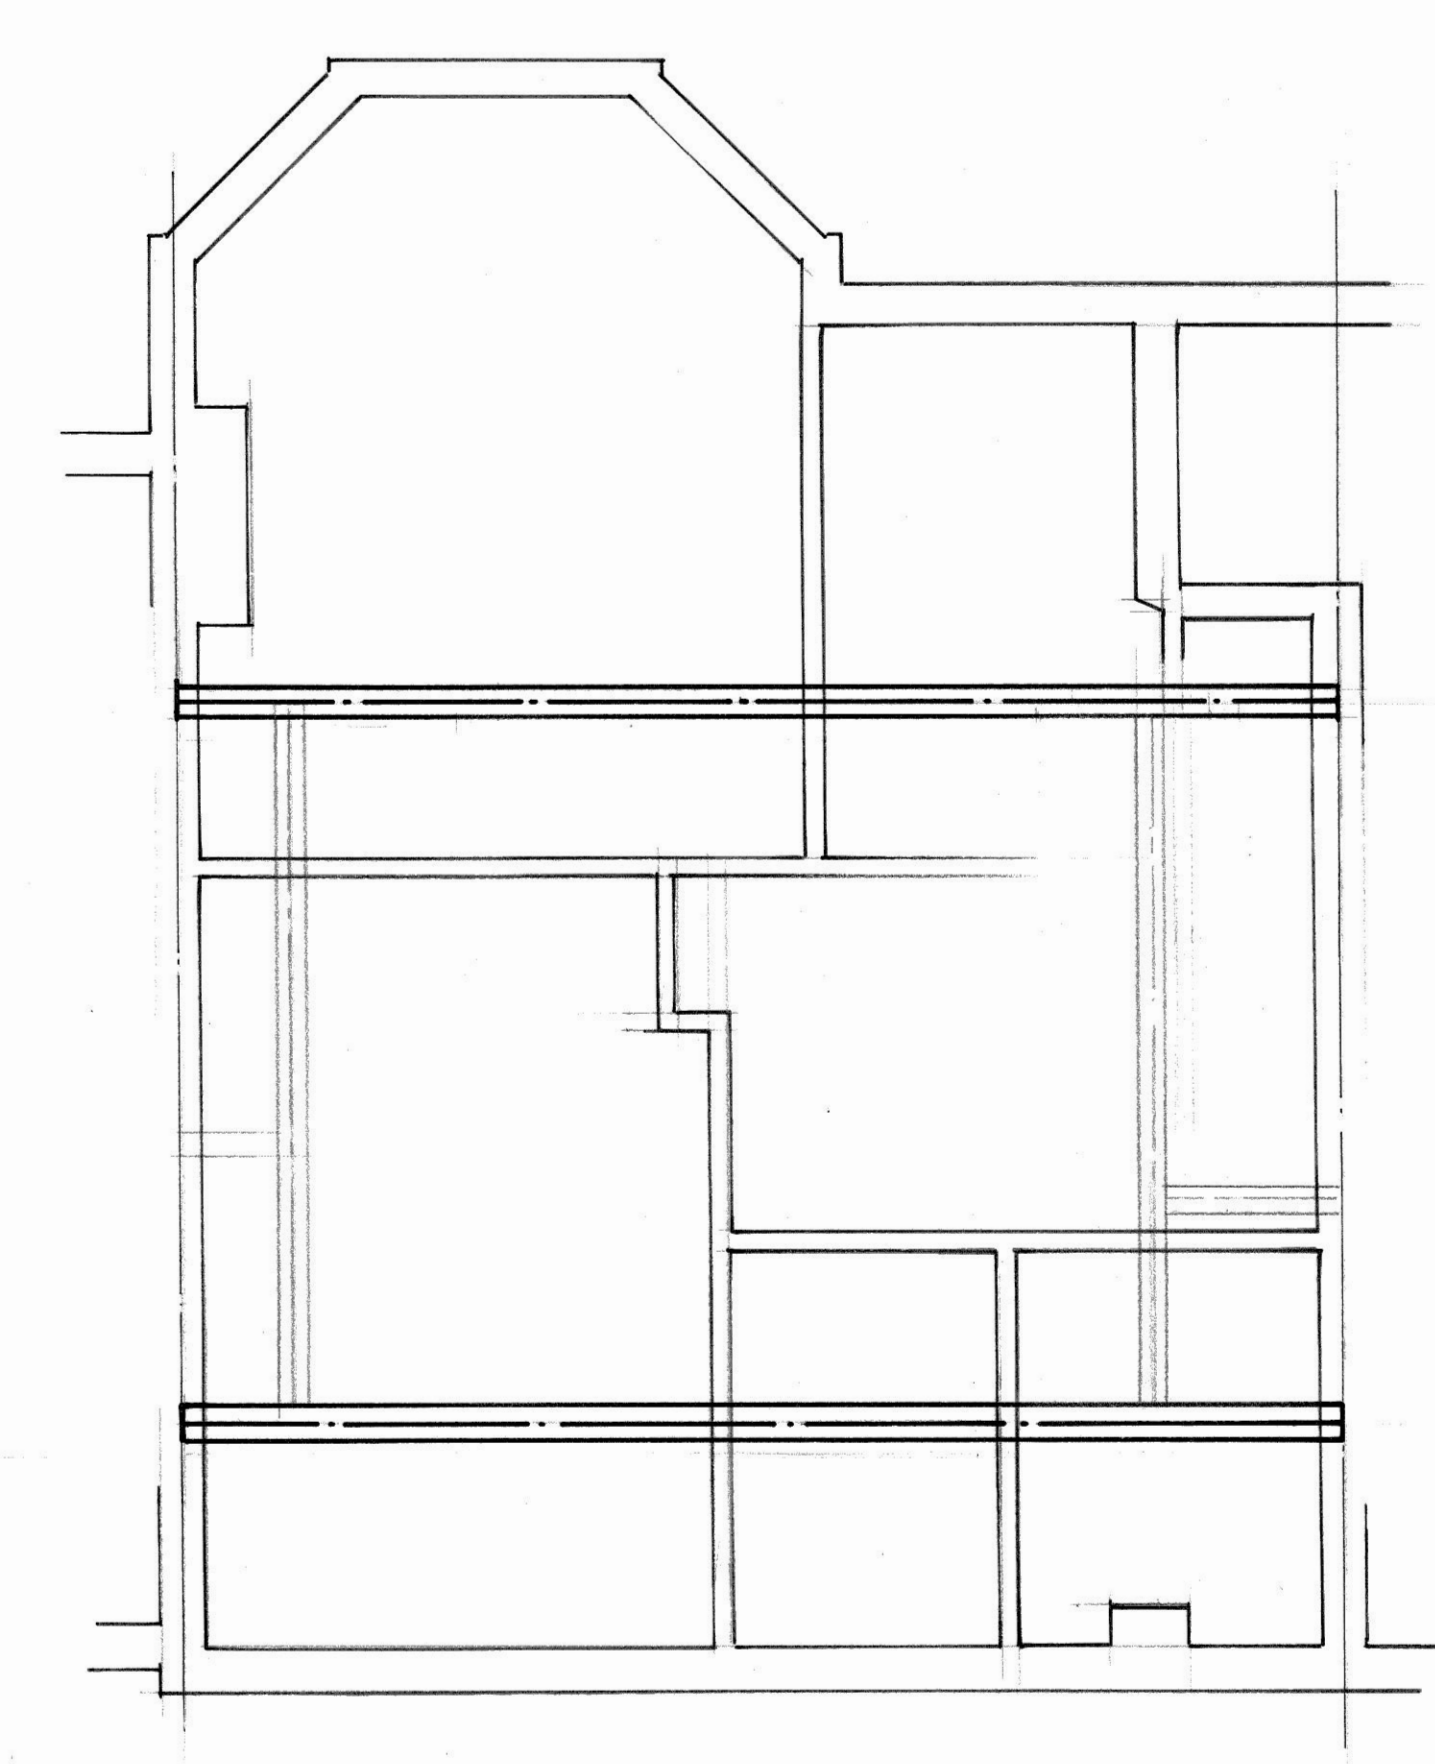


beam/joist layout

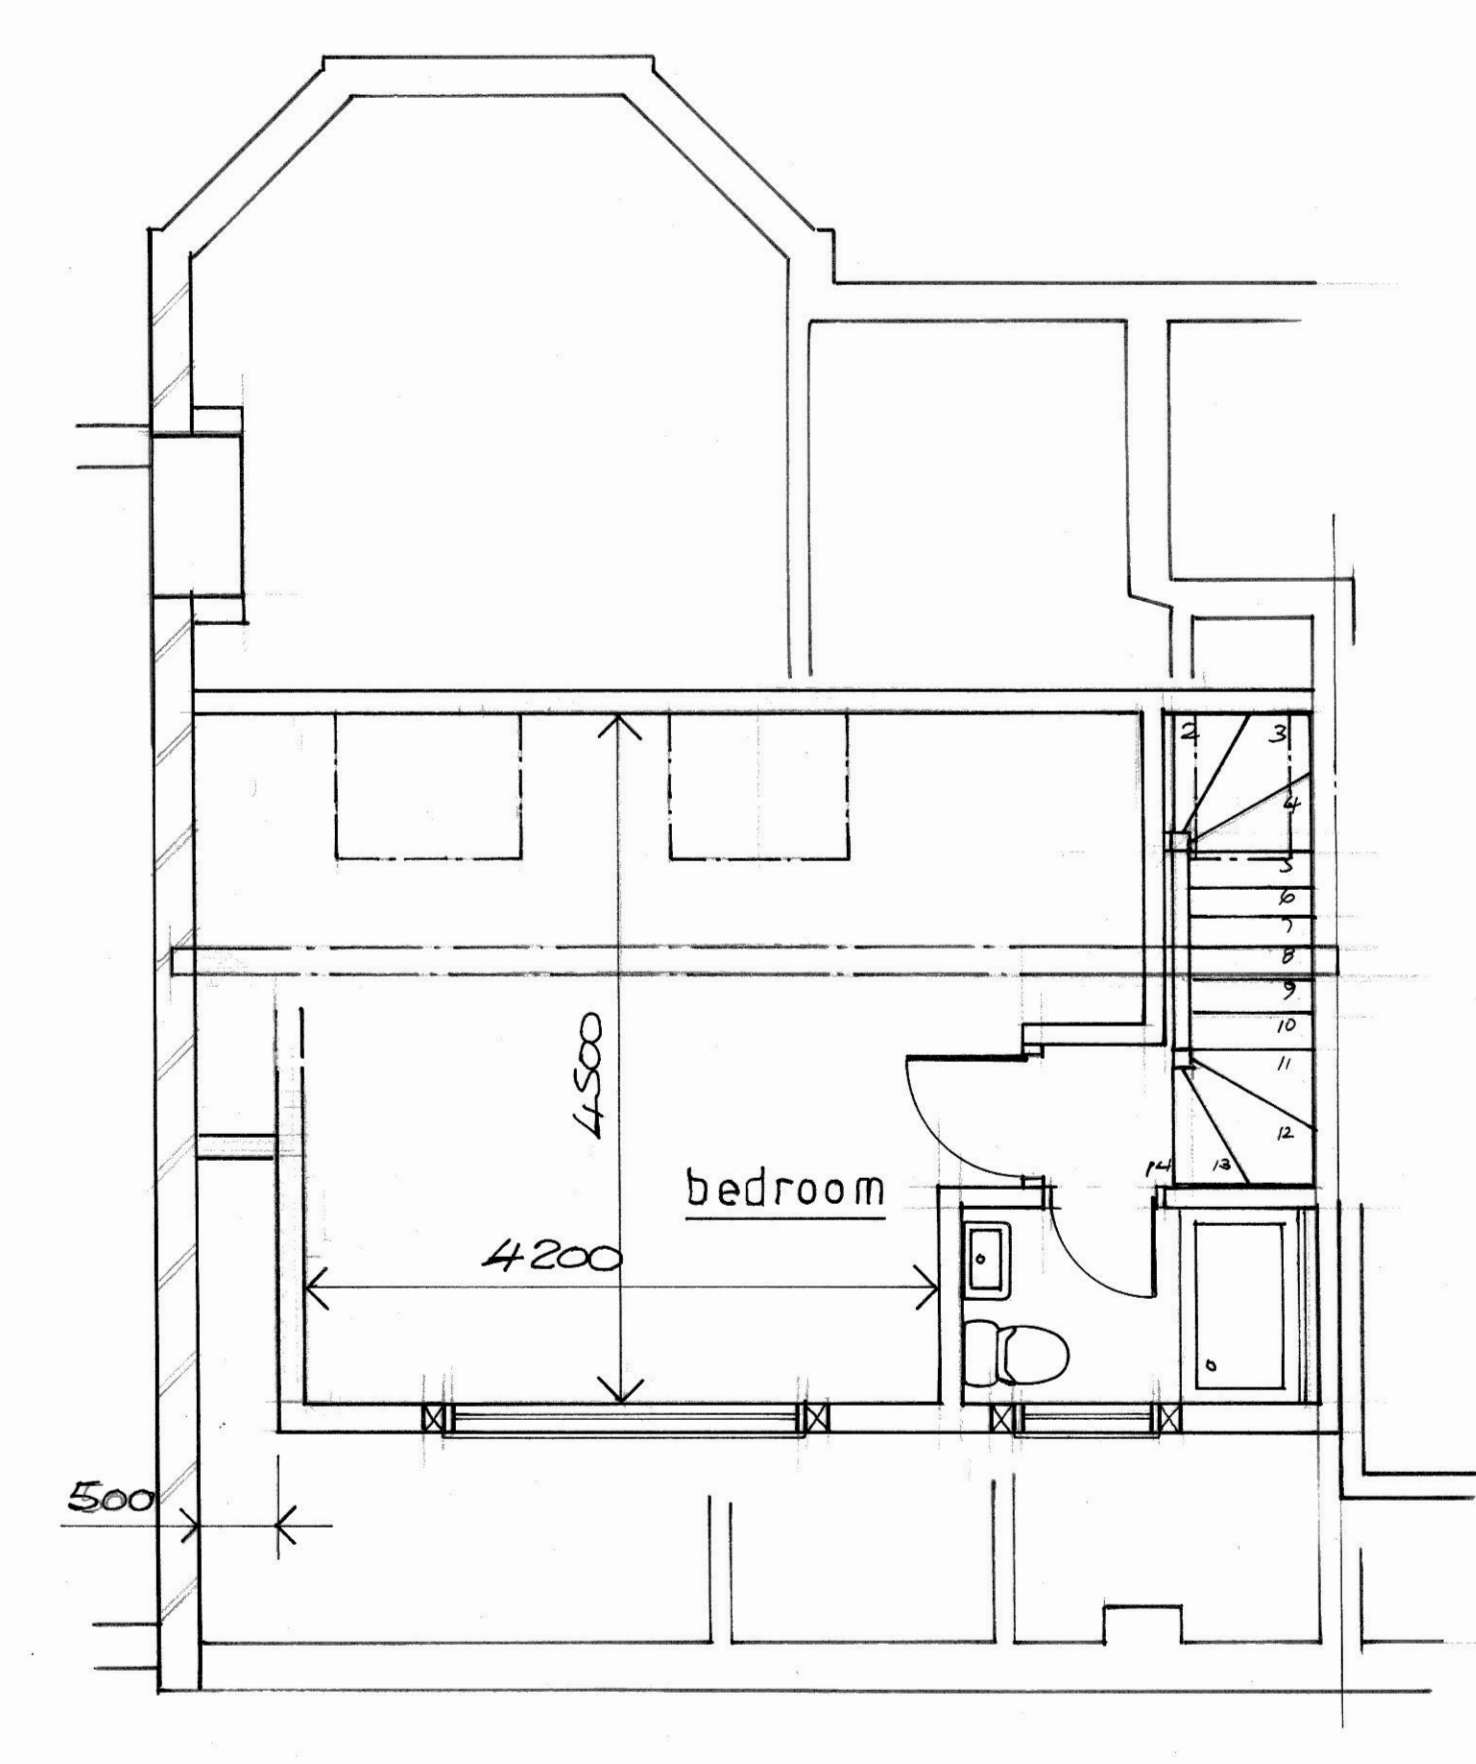

second floor plan

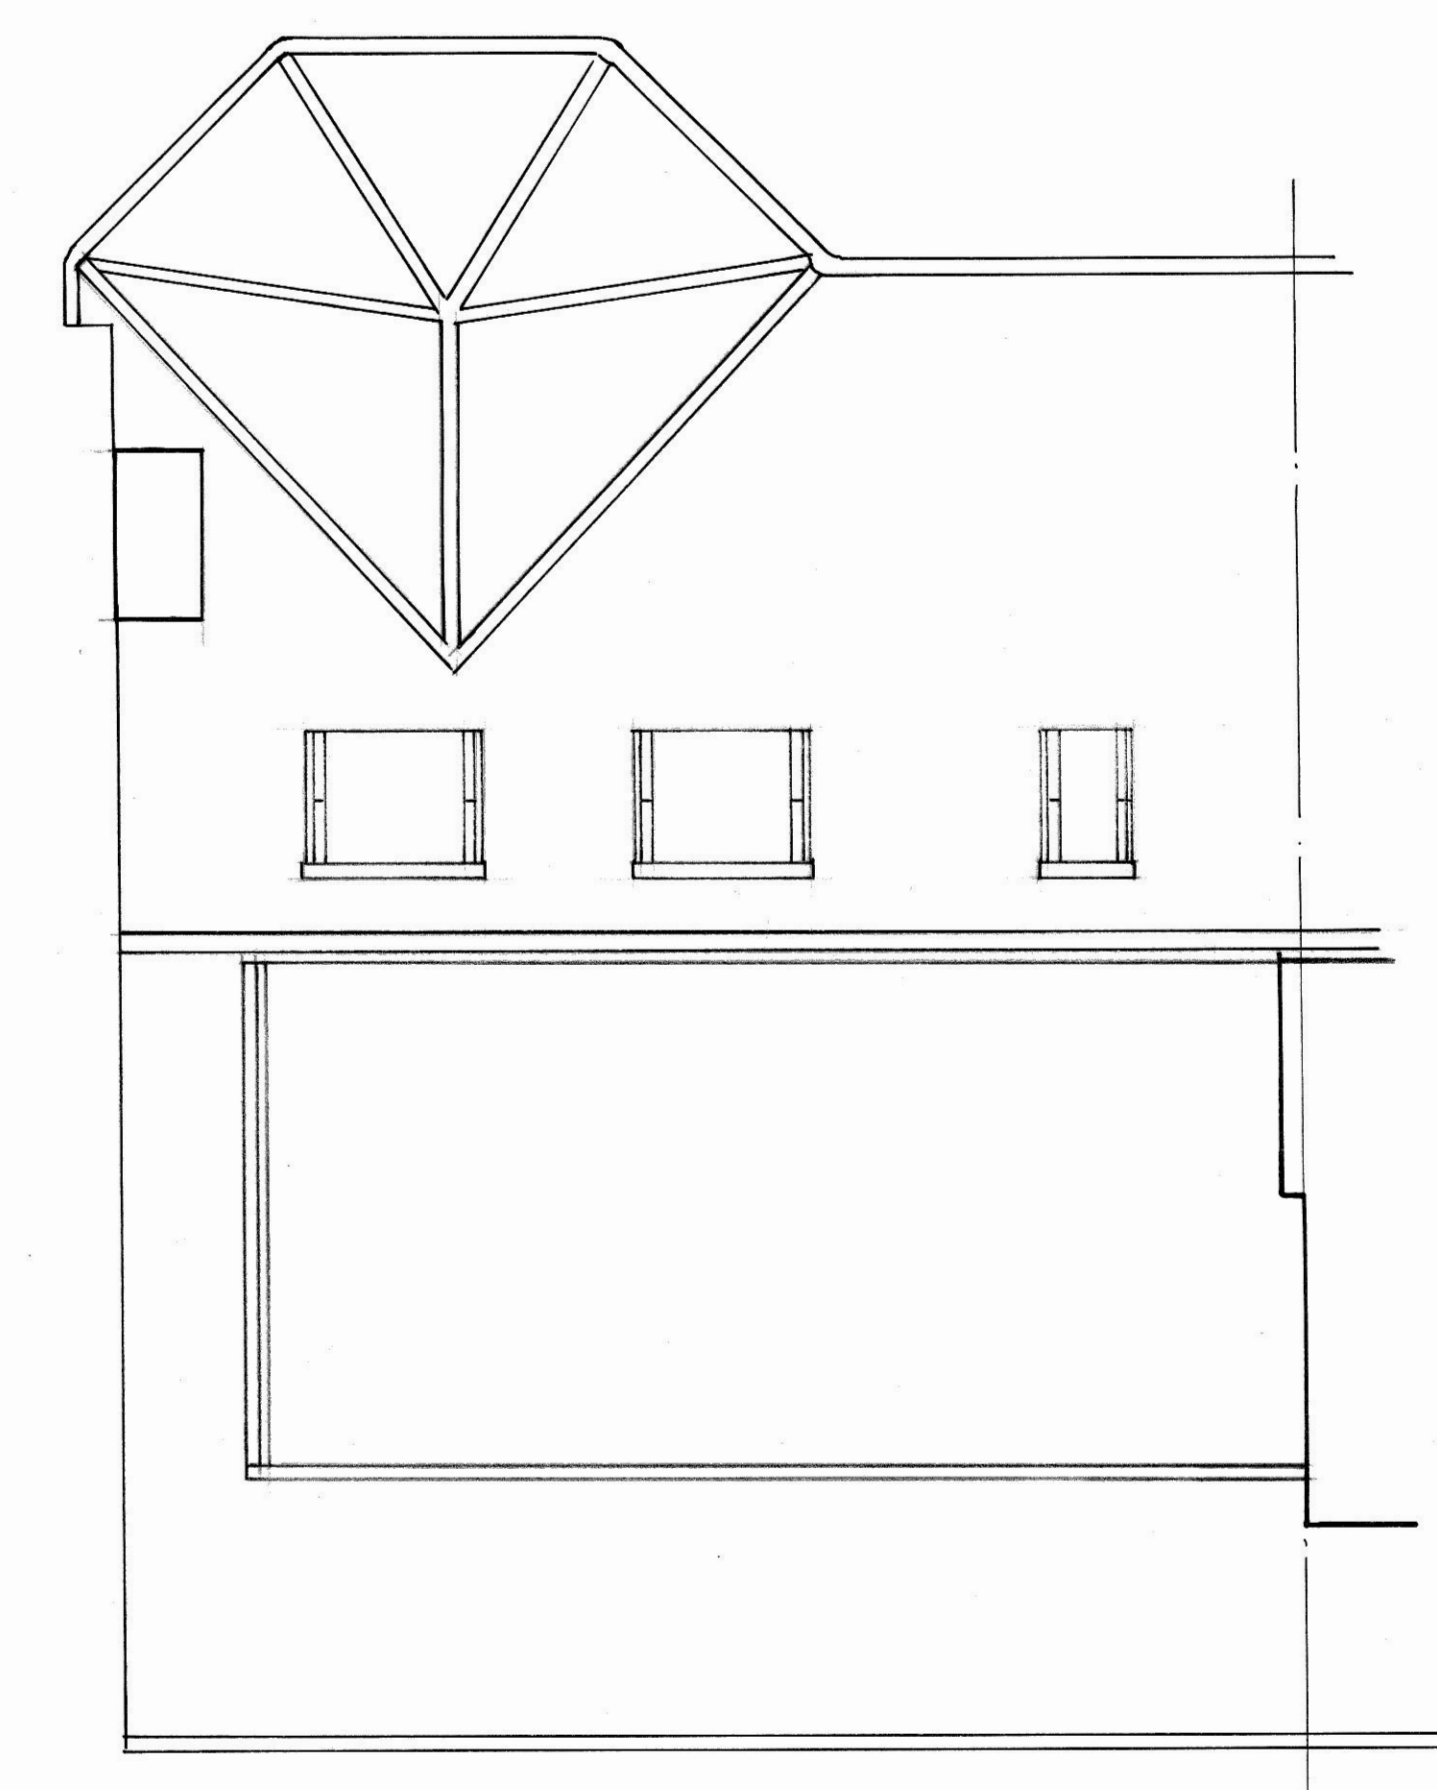

roof plan

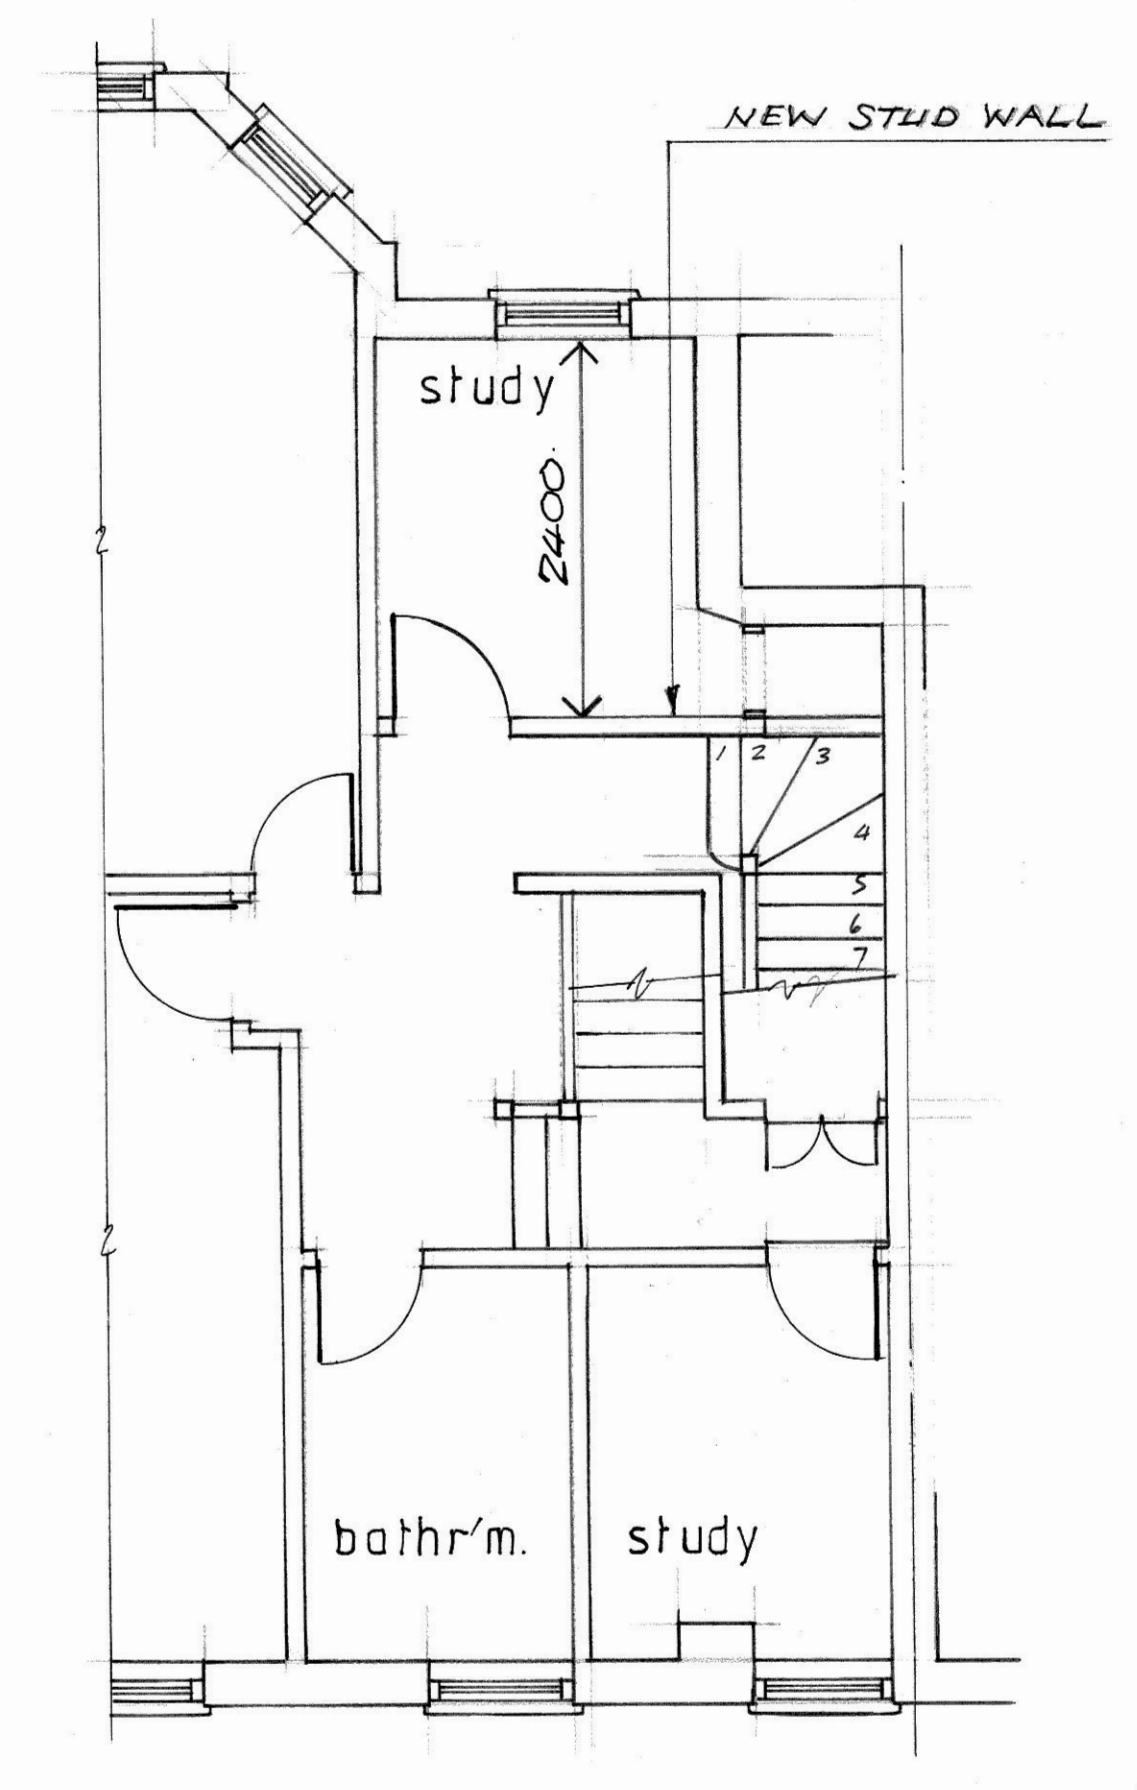

first floor alterations

Rev	Date	Description
PREMIER LOFTS Unit 10, Beaumont Gate, Shenley Hill, Radlett, Herts. WD7 7AR		
Site details MS. J. OLIVE 86 GROSVENOR ROAD, LONDON N10 2DS		
Project ENLARGEMENT OF THE DWELLINGHOUSE BY FORMING A LOFT CONVERSION		
Drawing title PLANS, ELEVATIONS AND DETAILS AS PROPOSED		
Drawn	Date	Scale
J. A.	Nov 2022	1:50 @ B1
Drawing no.	2022 - 23 - 2	Revision