


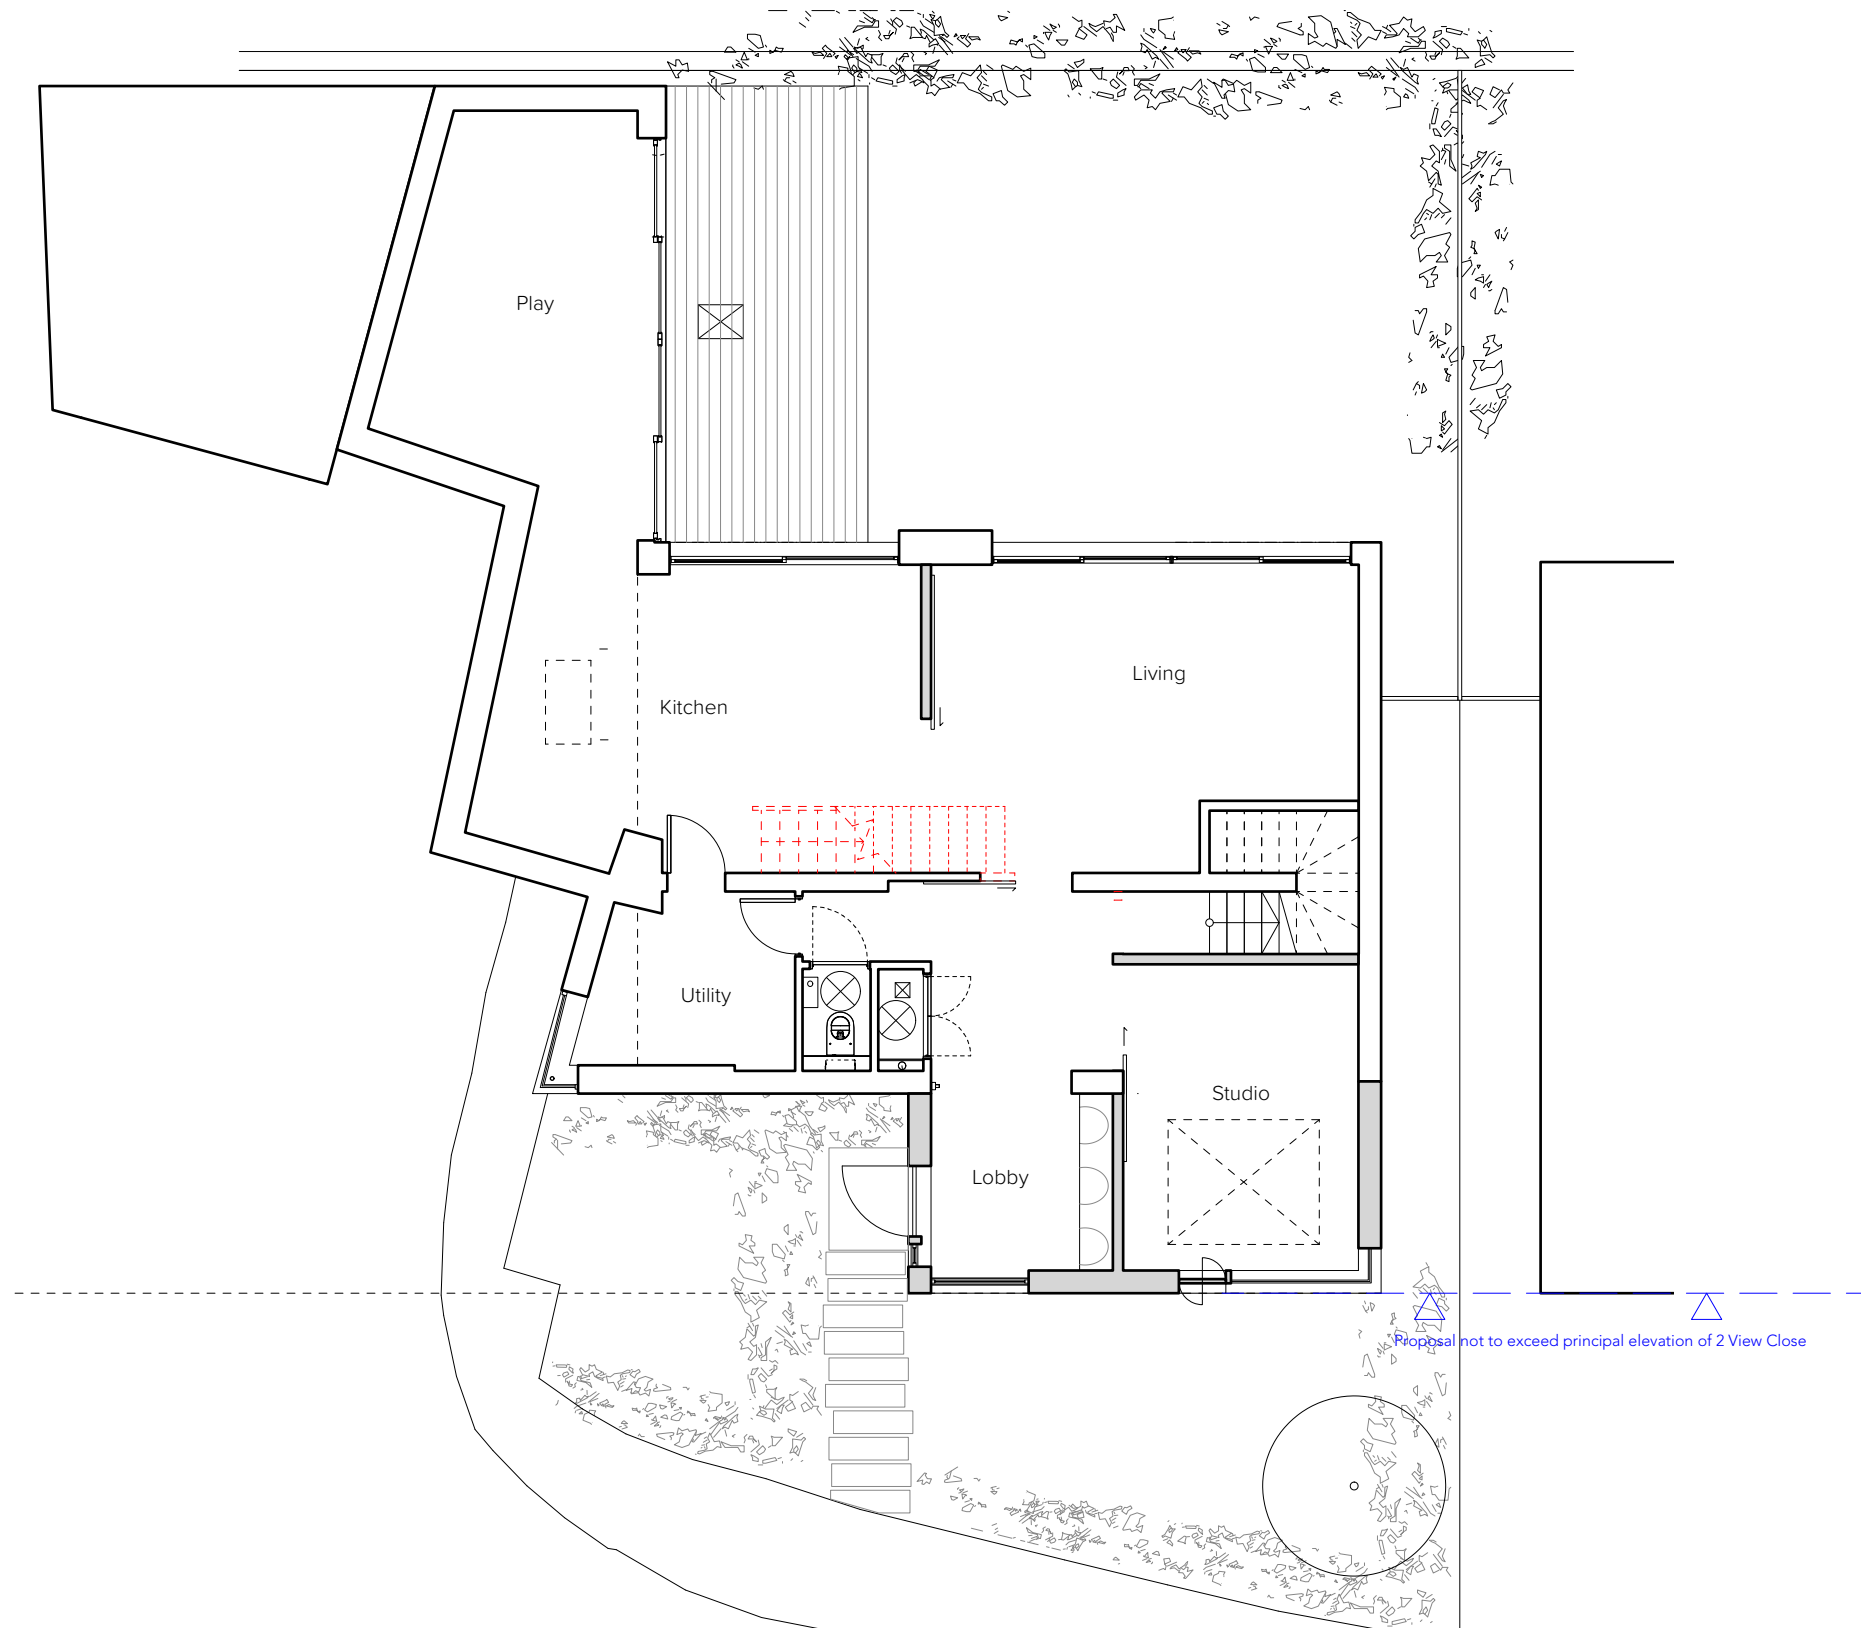

Proposed Ground Floor Plan

- 1. Do not scale this drawing.
- 2. For structural dimensions and details see Structural Engineers' drawings.
- 3. All dimensions to be checked on site prior to commencement of any works or preparation of any shop drawings.
- 4. All errors in co-ordinates, levels and dimensions, are to be reported to the Architect.
- 5. All temporary works to be responsibility of the contractor.
- 6. This drawing to be read in conjunction with all relevant Architect's drawings and specifications and with other Consultant's Information.

0102030405.0 M

OWA

RIBA CHARTERED PRACTICE

5 BLENHEIM STREET, LONDON W1

INFO@OW-A.CO.UK

WWW.OW-A.CO.UK

Site Address	4 View Close N6		
Project	Single Storey Front Extension		
Drawing Title	Proposed GF Plan		
Drawing Number	D3_110		
Status	PRE-PLANNING		
Date	Revision	Scale	
05/12/2022		A	1:100 @ A3