



EXISTING FRONT ELEVATION
1:100



EXISTING SIDE ELEVATION
1:100



EXISTING REAR ELEVATION
1:100




EXISTING SIDE ELEVATION
1:100



PROPOSED FRONT ELEVATION
1:100




PROPOSED SIDE ELEVATION
1:100

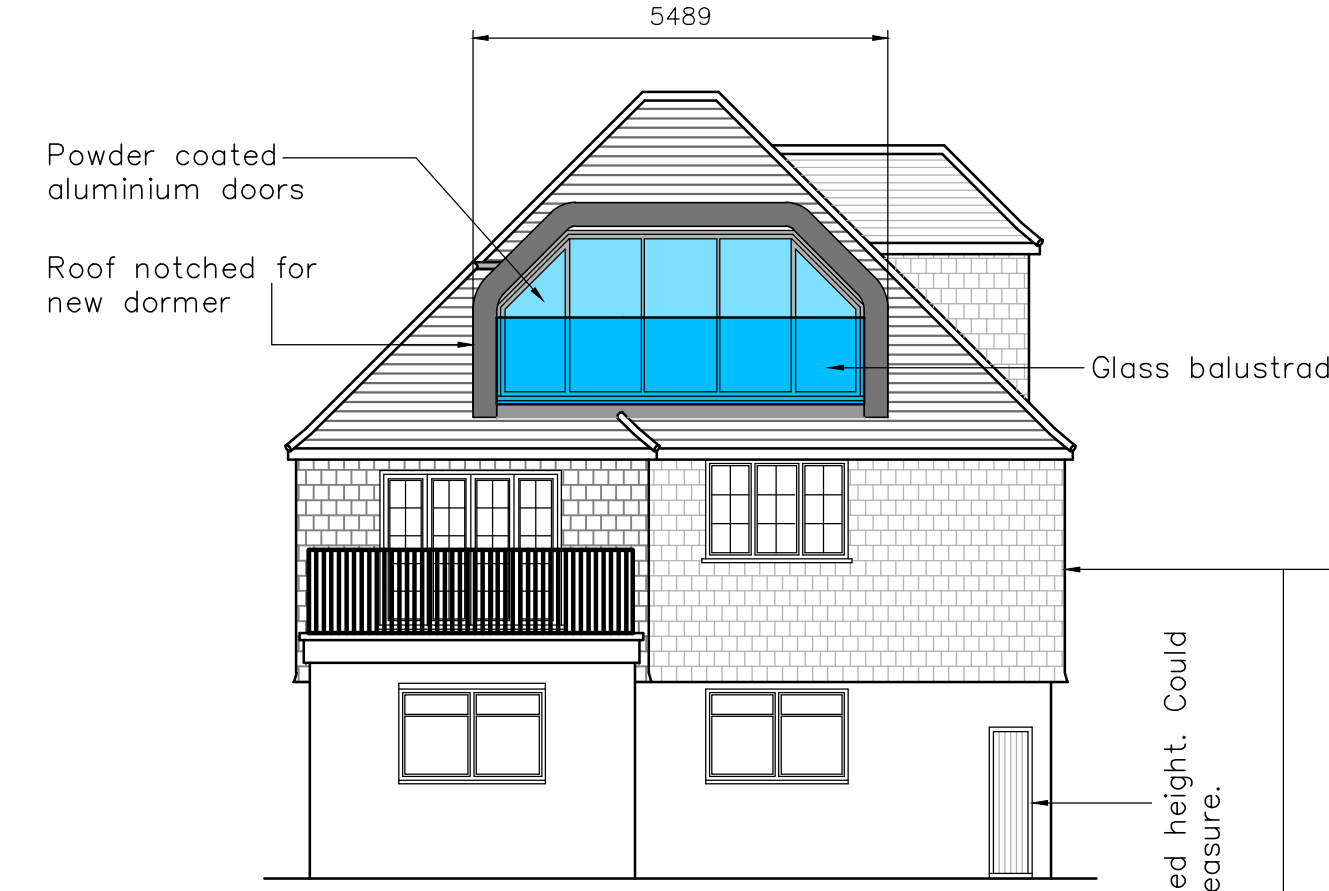



PROPOSED REAR ELEVATION
1:100





PROPOSED SIDE ELEVATION
1:100

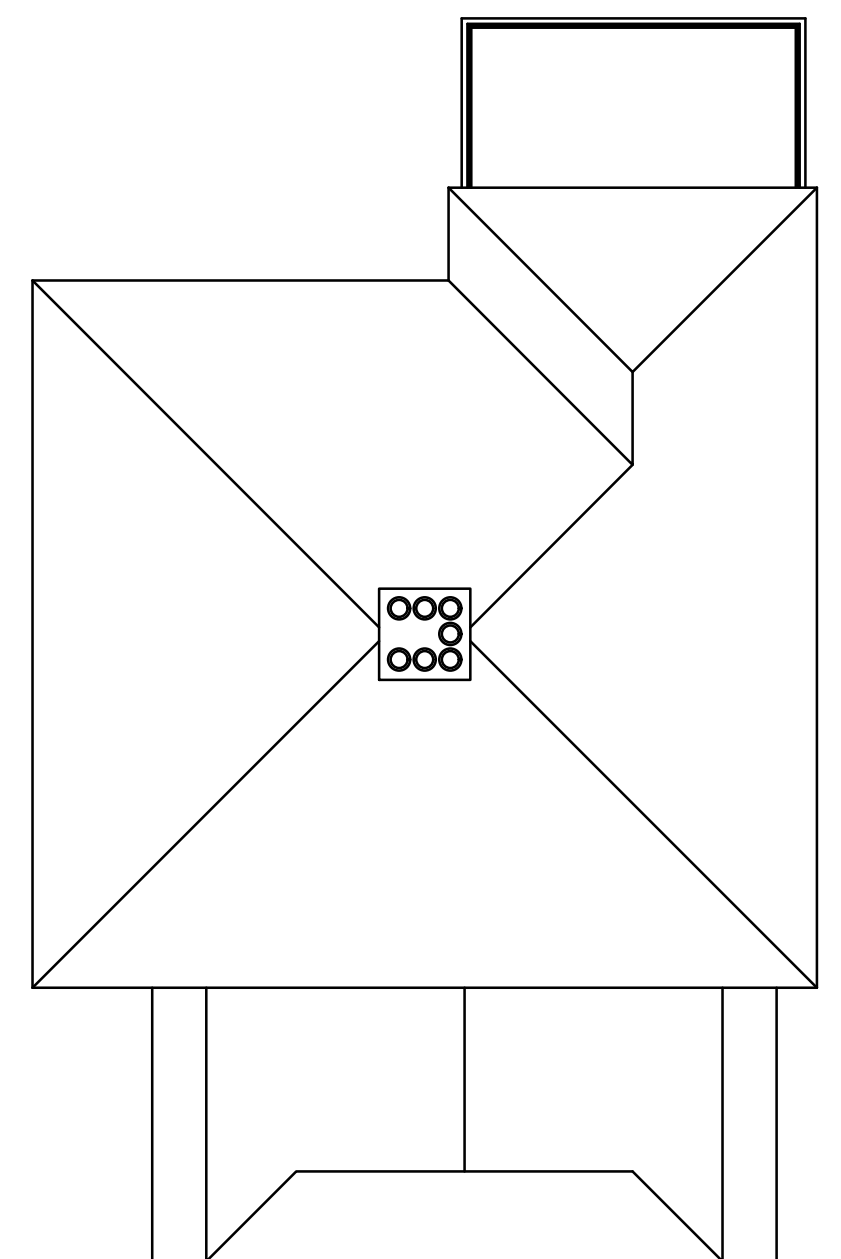

EXISTING ROOF PLAN 1:100

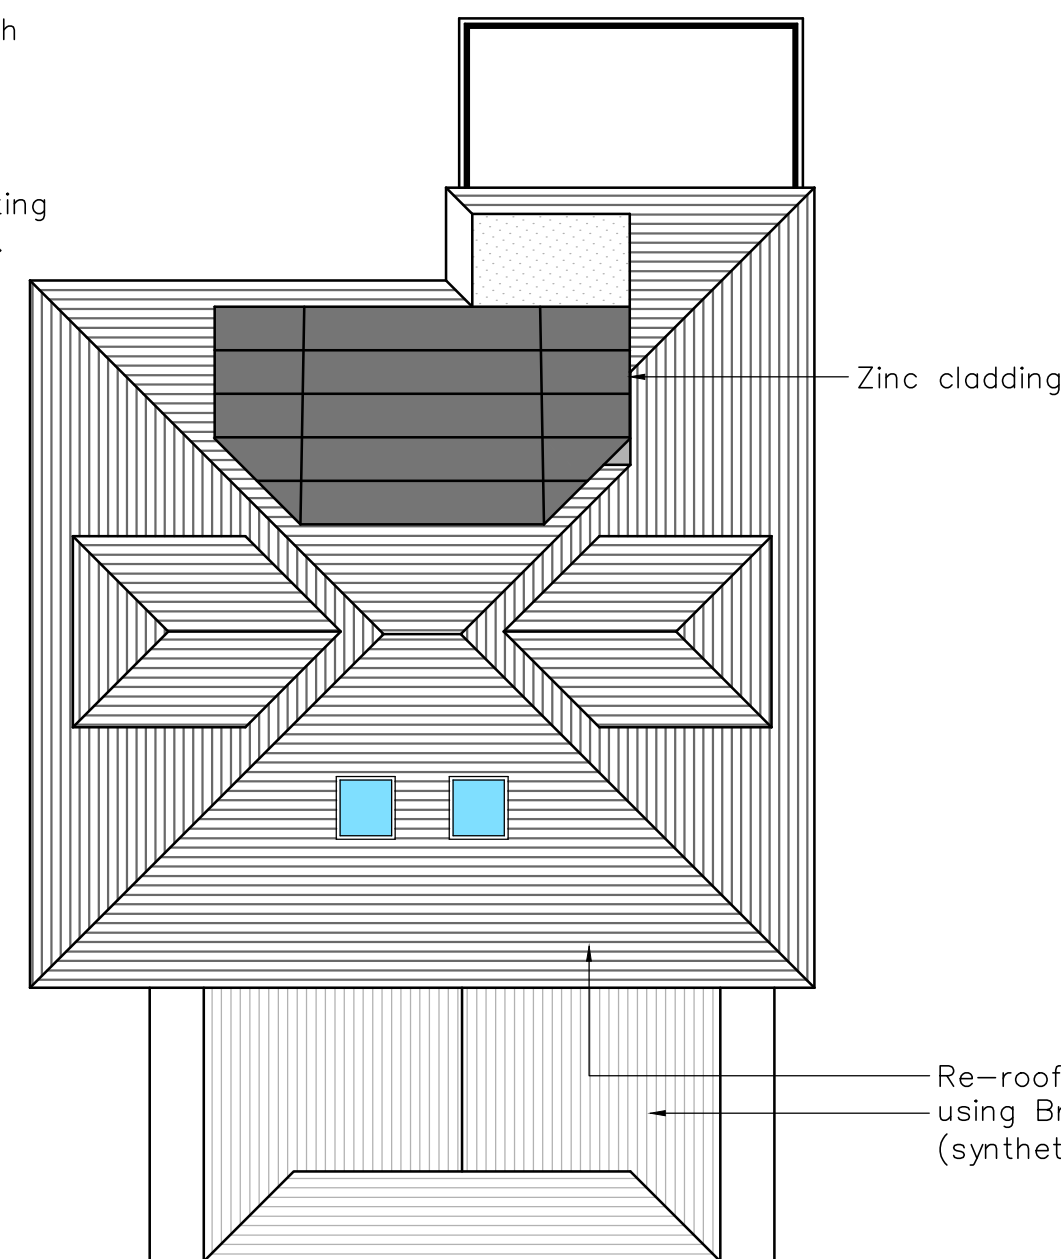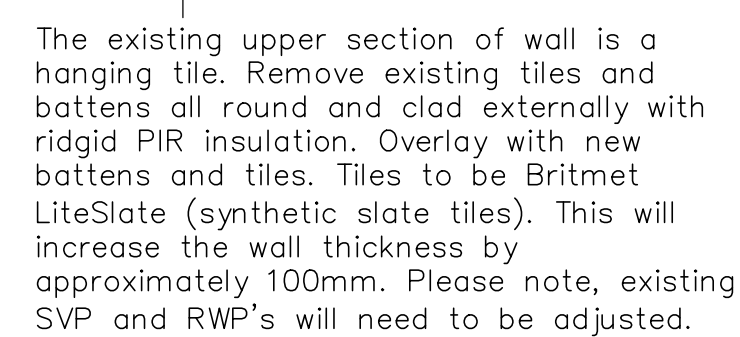

PROPOSED ROOF PLAN 1:100

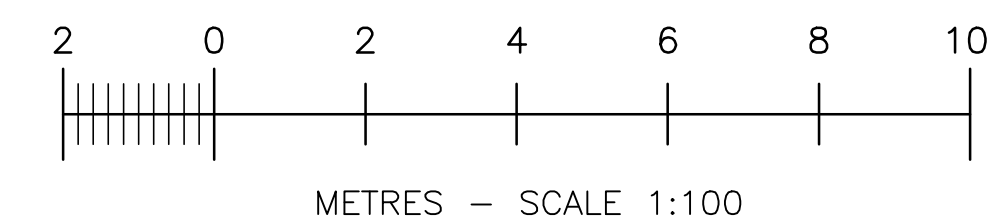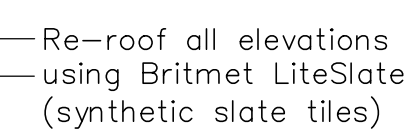

REVISION	REVISION NOTES	DATE
SITE ADDRESS 10 SPRINGFIELD AVENUE LONDON N10 3SU		THIS DRAWING IS ISSUED SOLELY ON THE UNDERSTANDING THAT IT IS COPYRIGHT, SHOULD BE REGARDED AS CONFIDENTIAL AND MUST NOT BE REPRODUCED WITHOUT THE DESIGNERS CONSENT.
N. TURNER DESIGNS LTD 28 FREEMANS CLOSE STOKE POGES BUCKS SL2 4ER MOB: 07825 372 548		DRAWN BY N. TURNER, B.Eng (Hons) DRAWN ON 09/12/2022 SCALE 1:100 SHEET SIZE A1 DRG NO 2022-11-5928/3