



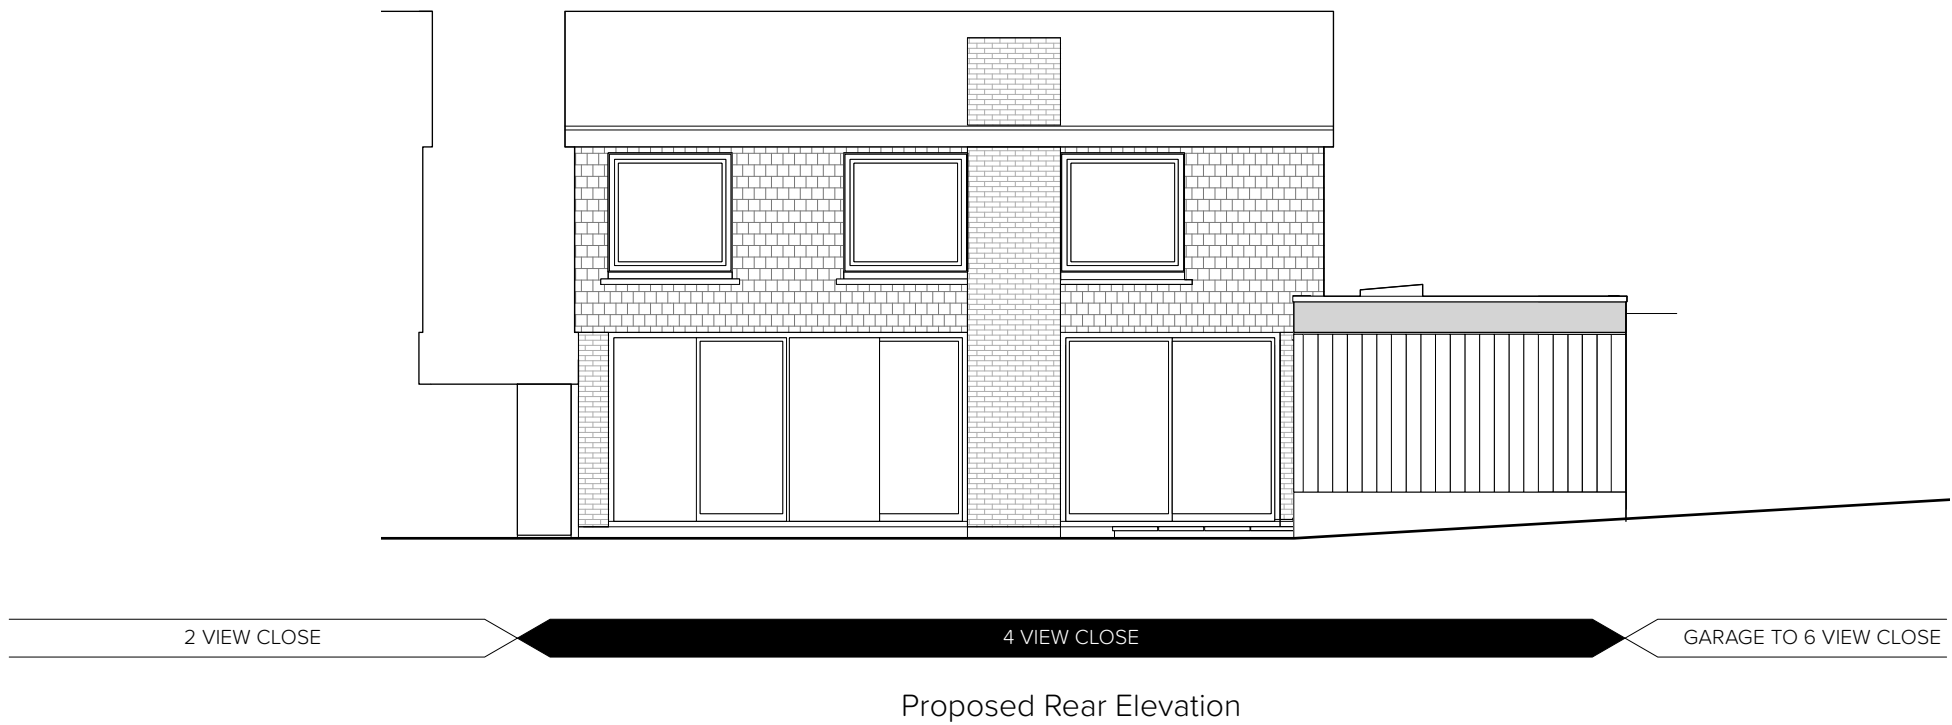

1. Do not scale this drawing.
2. For structural dimensions and details see Structural Engineers' drawings.
3. All dimensions to be checked on site prior to commencement of any works or preparation of any shop drawings.
4. All errors in co-ordinates, levels and dimensions, are to be reported to the Architect.
5. All temporary works to be responsibility of the contractor.
6. This drawing to be read in conjunction with all relevant Architect's drawings and specifications and with other Consultant's Information.

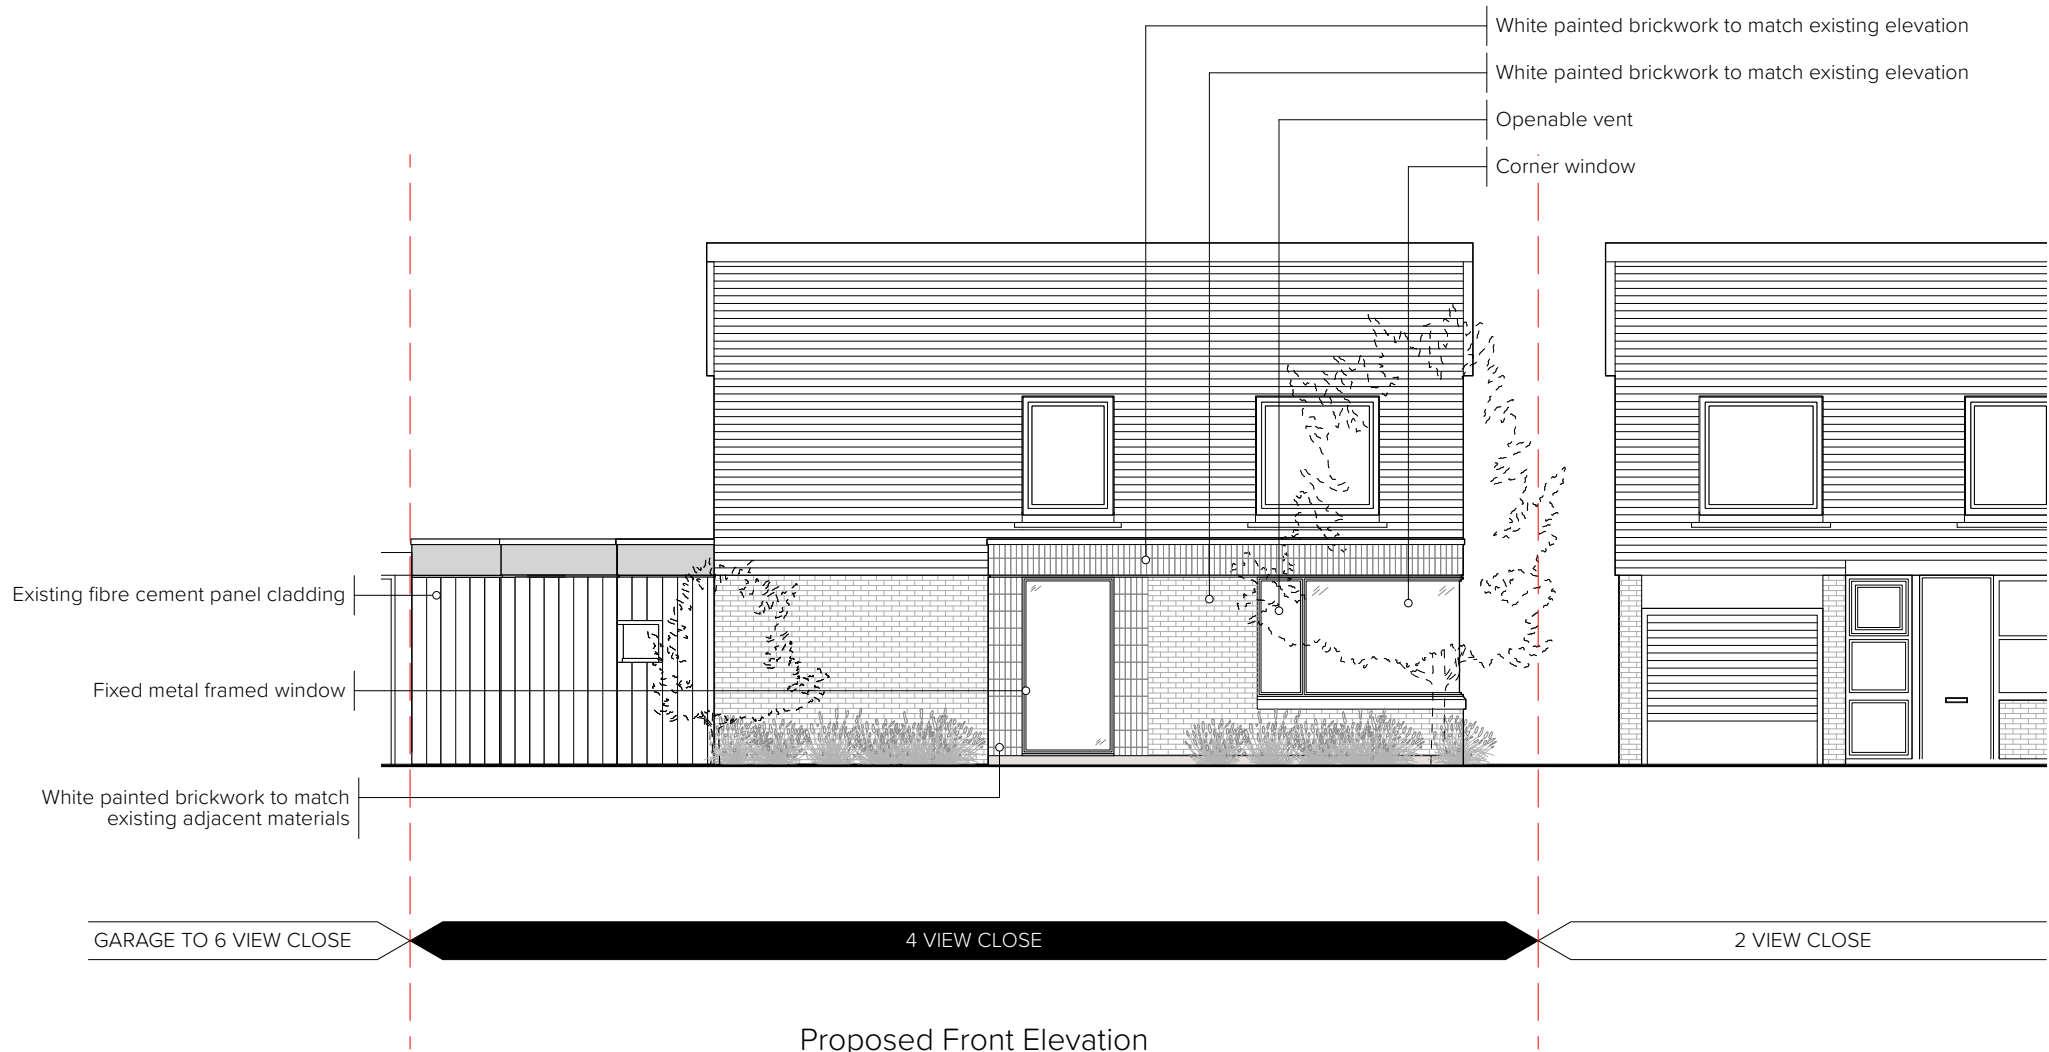

OWA **RIBA CHARTERED PRACTICE**
5 BLENHEIM STREET, LONDON W1
INFO@OW-A.CO.UK
WWW.OW-A.CO.UK

Site Address	4 View Close N6		
Project	Single Storey Front Extension		
Drawing Title	Proposed Front and Rear Elevation		
Drawing Number	D3_120		
Status	PLANNING		
Date	Revision	Scale	
05/12/2022		A	1:100 @ A3