




EXISTING 1:50

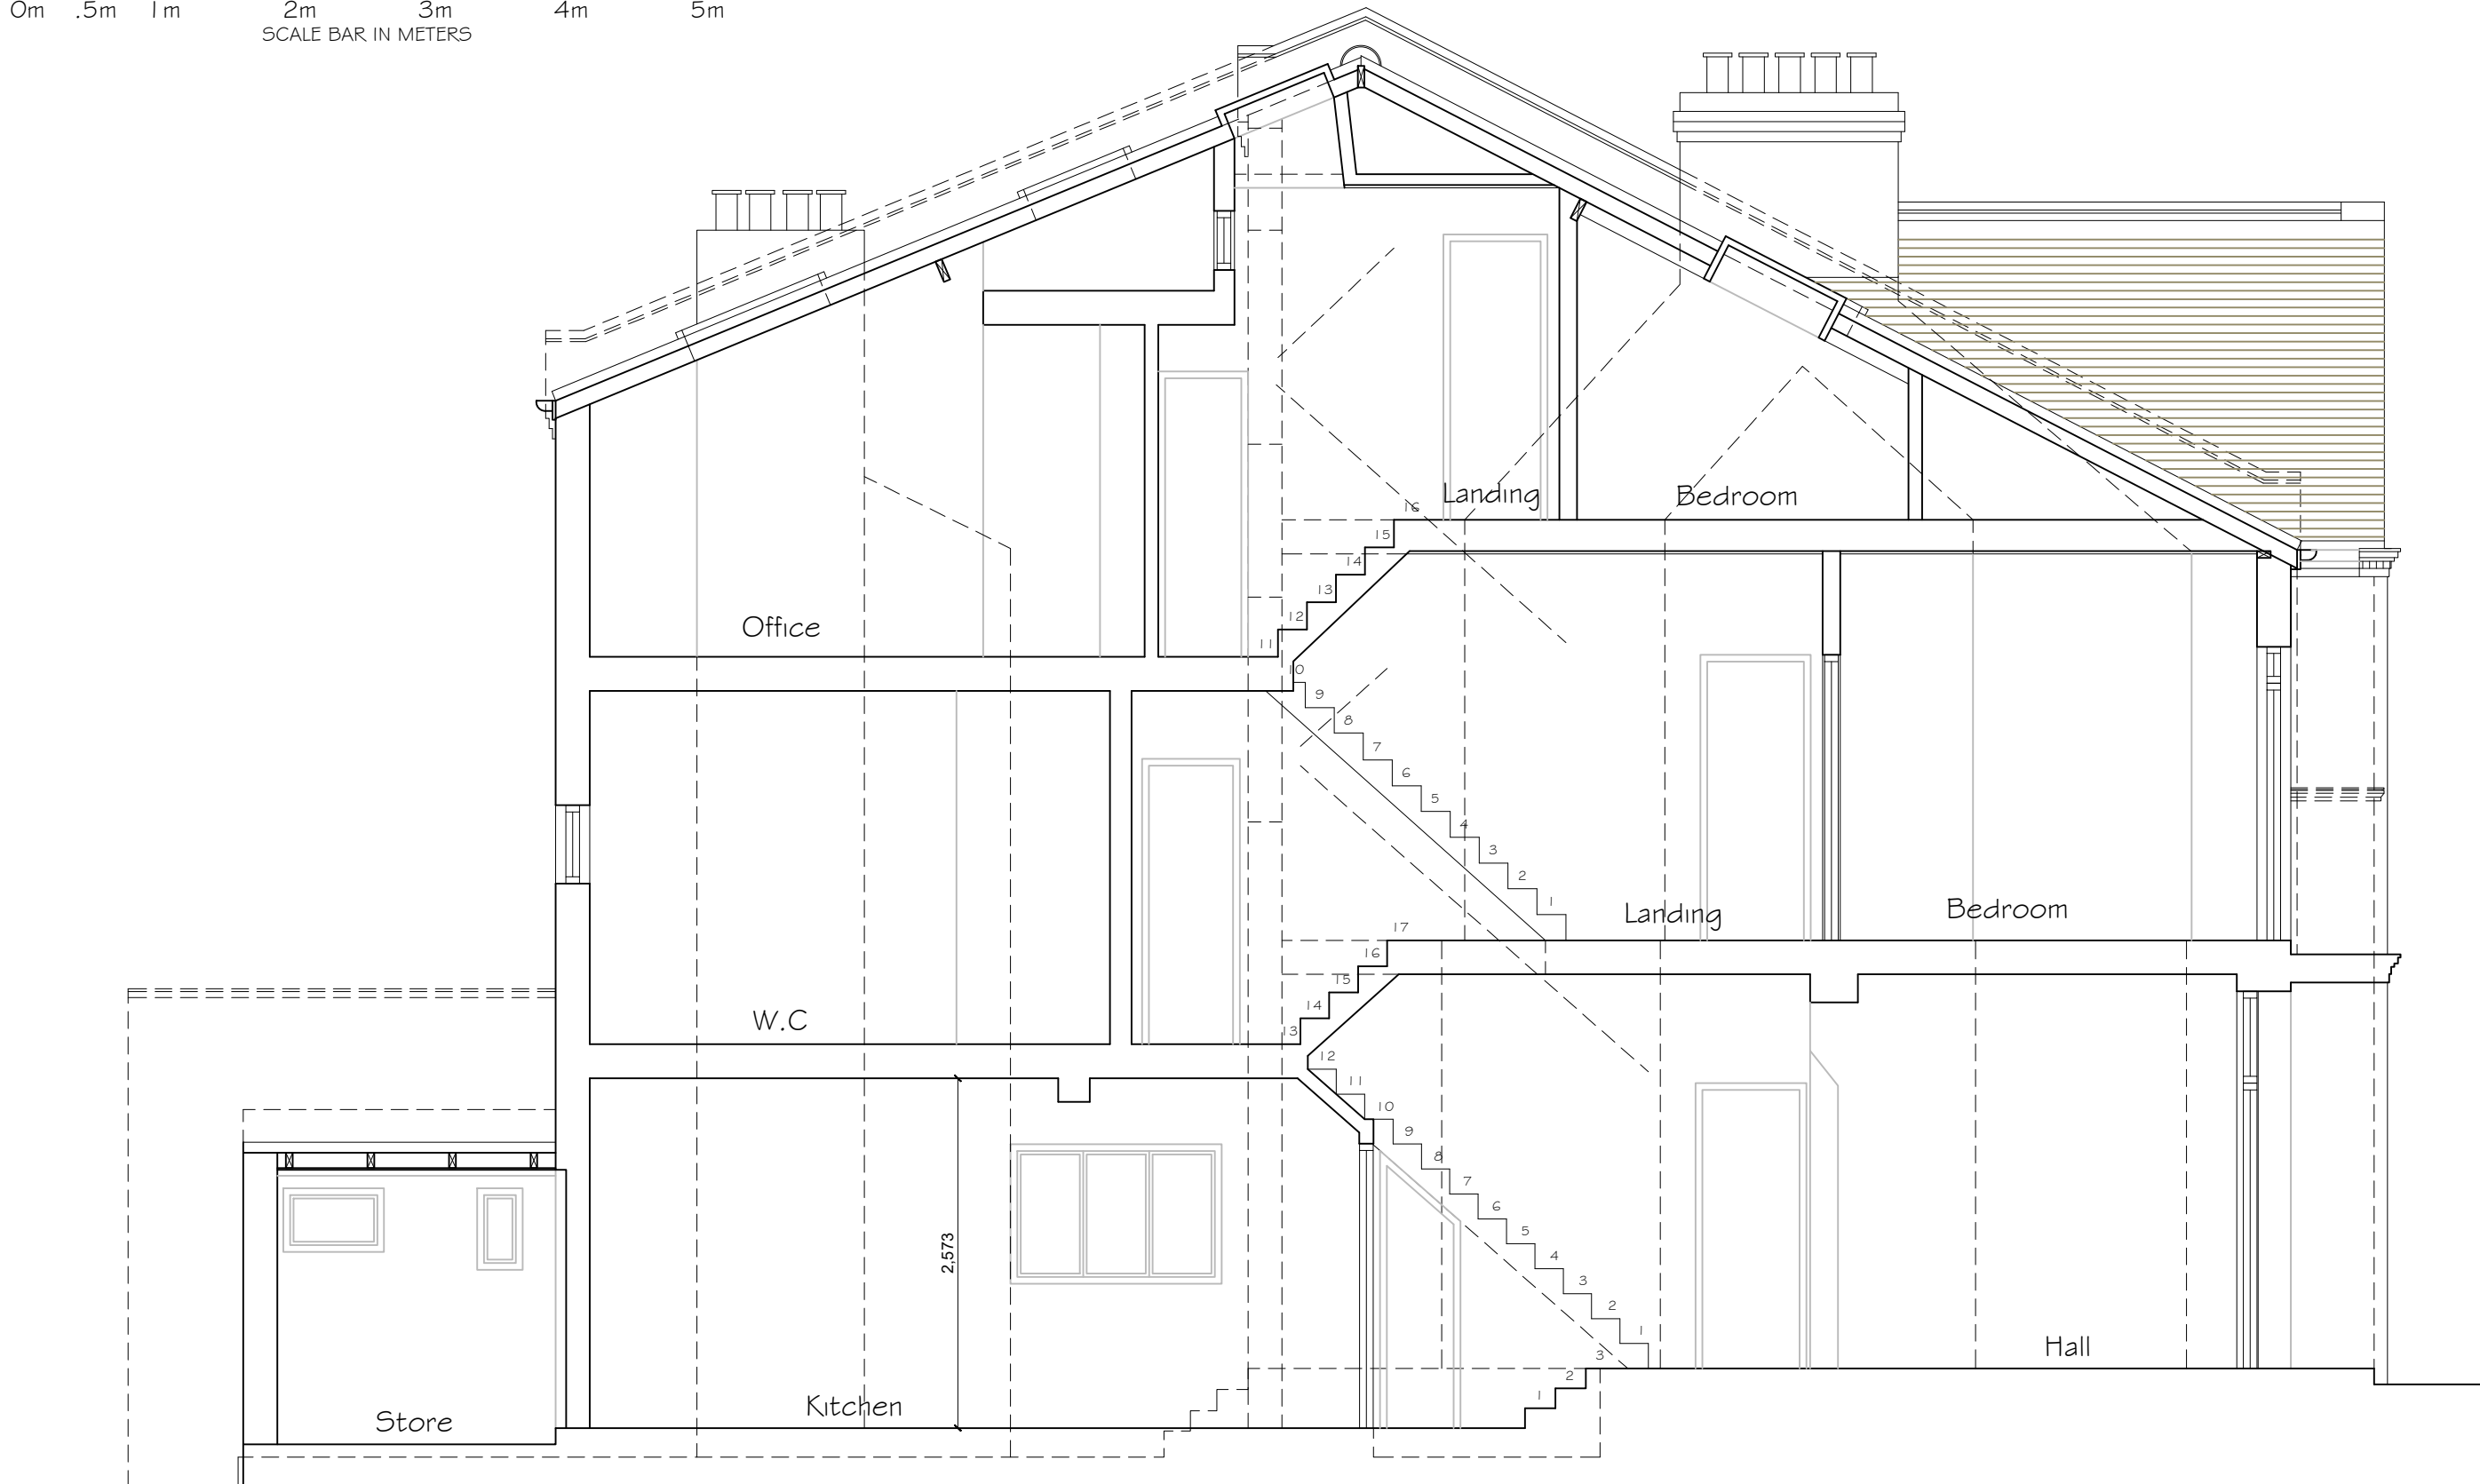

EXISTING SECTION A-A

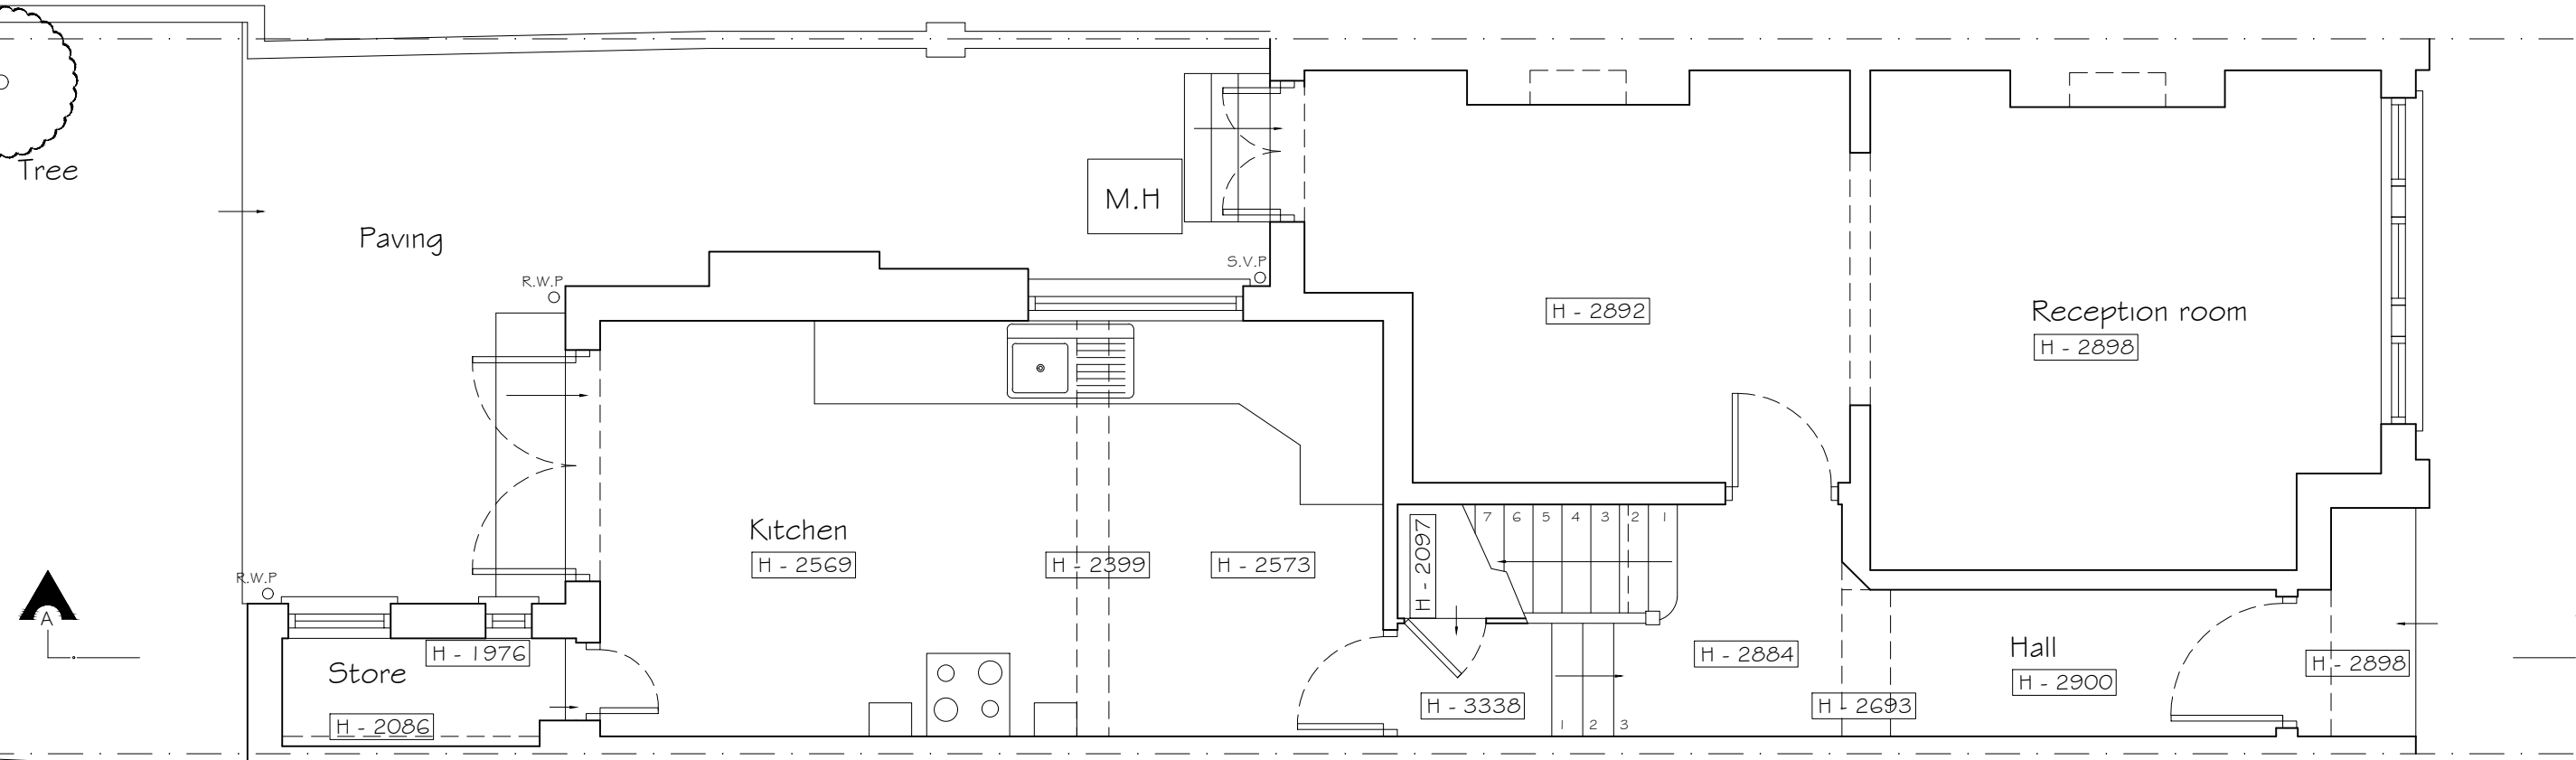

EXISTING GROUND FLOOR PLAN

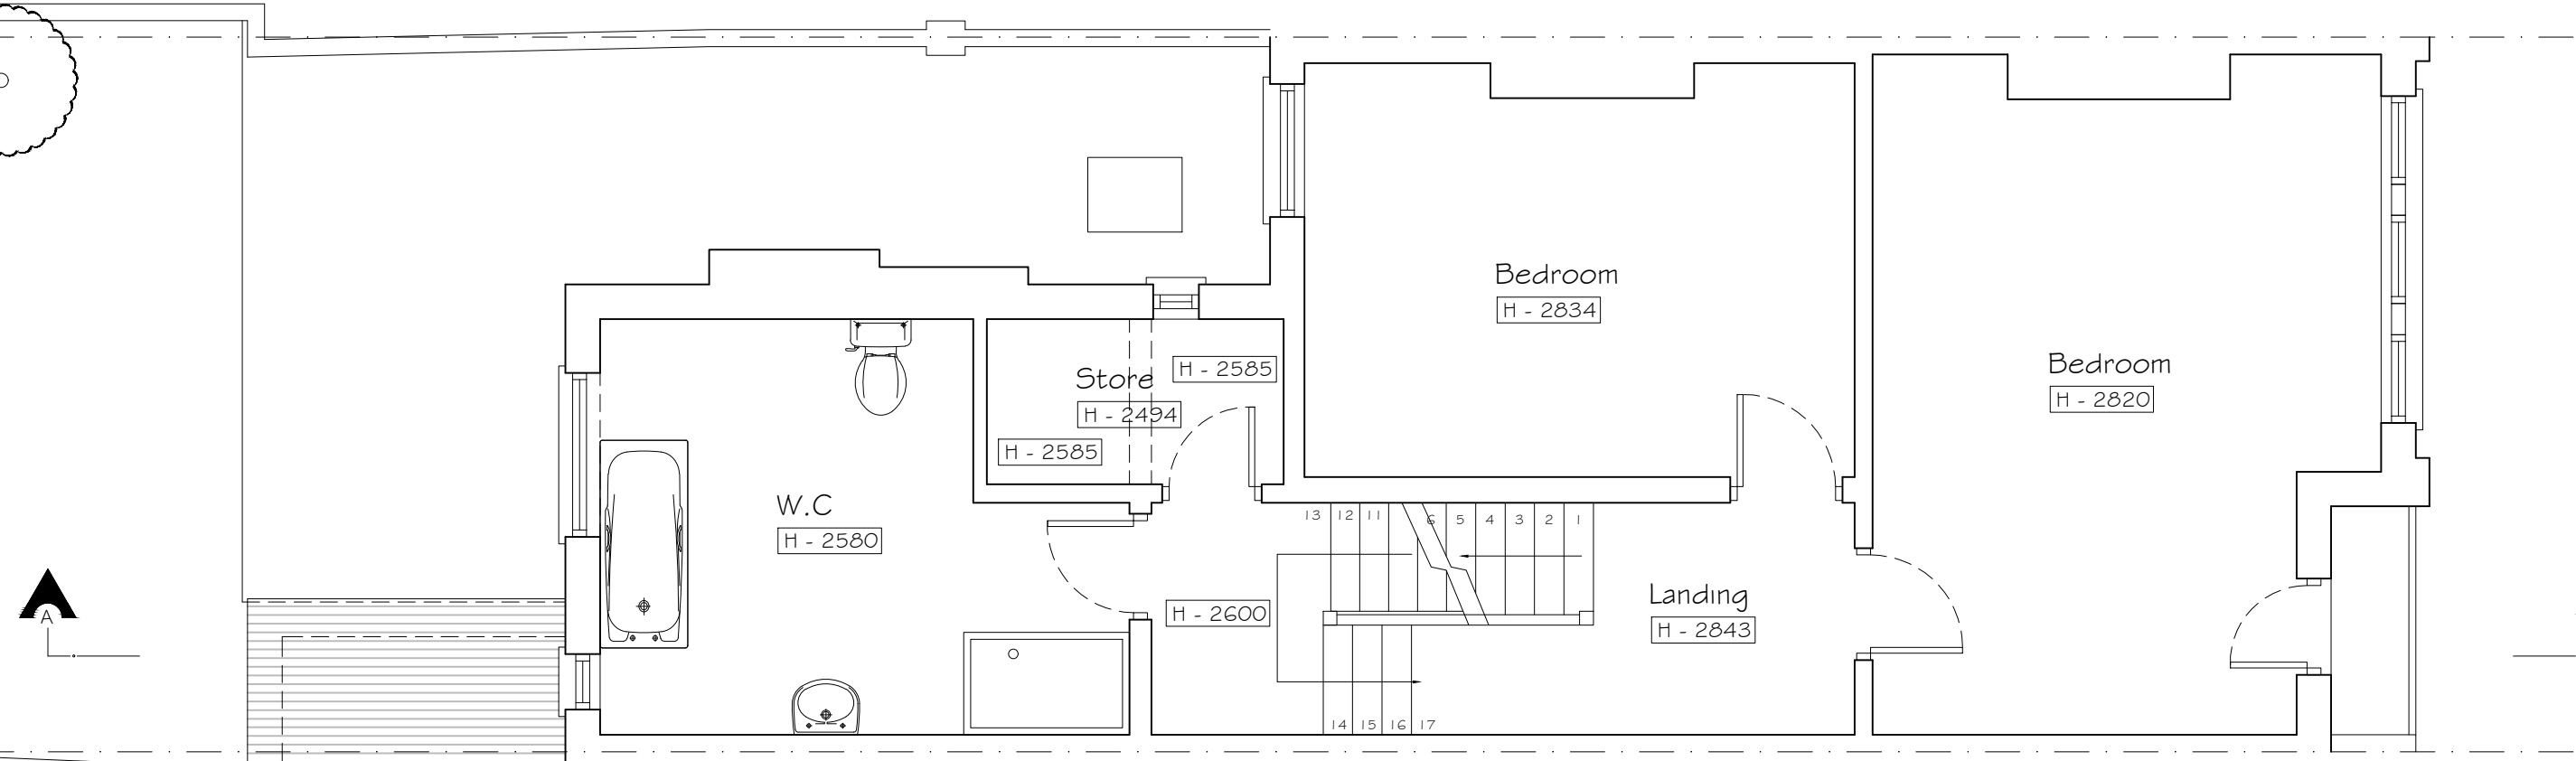


EXISTING FIRST FLOOR PLAN

EXISTING 1:100




EXISTING FRONT ELEVATION

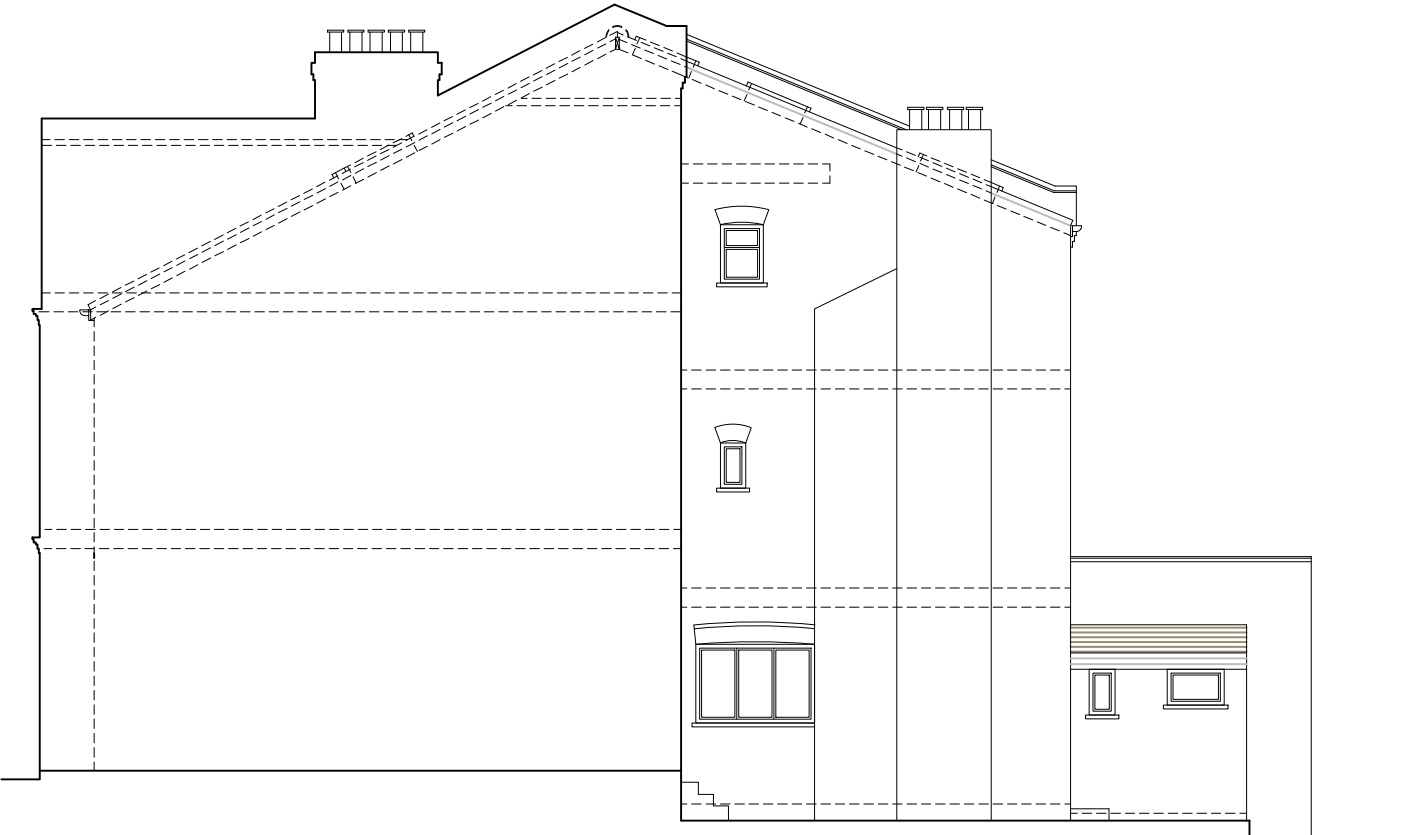


EXISTING SIDE ELEVATION 01




EXISTING REAR ELEVATION

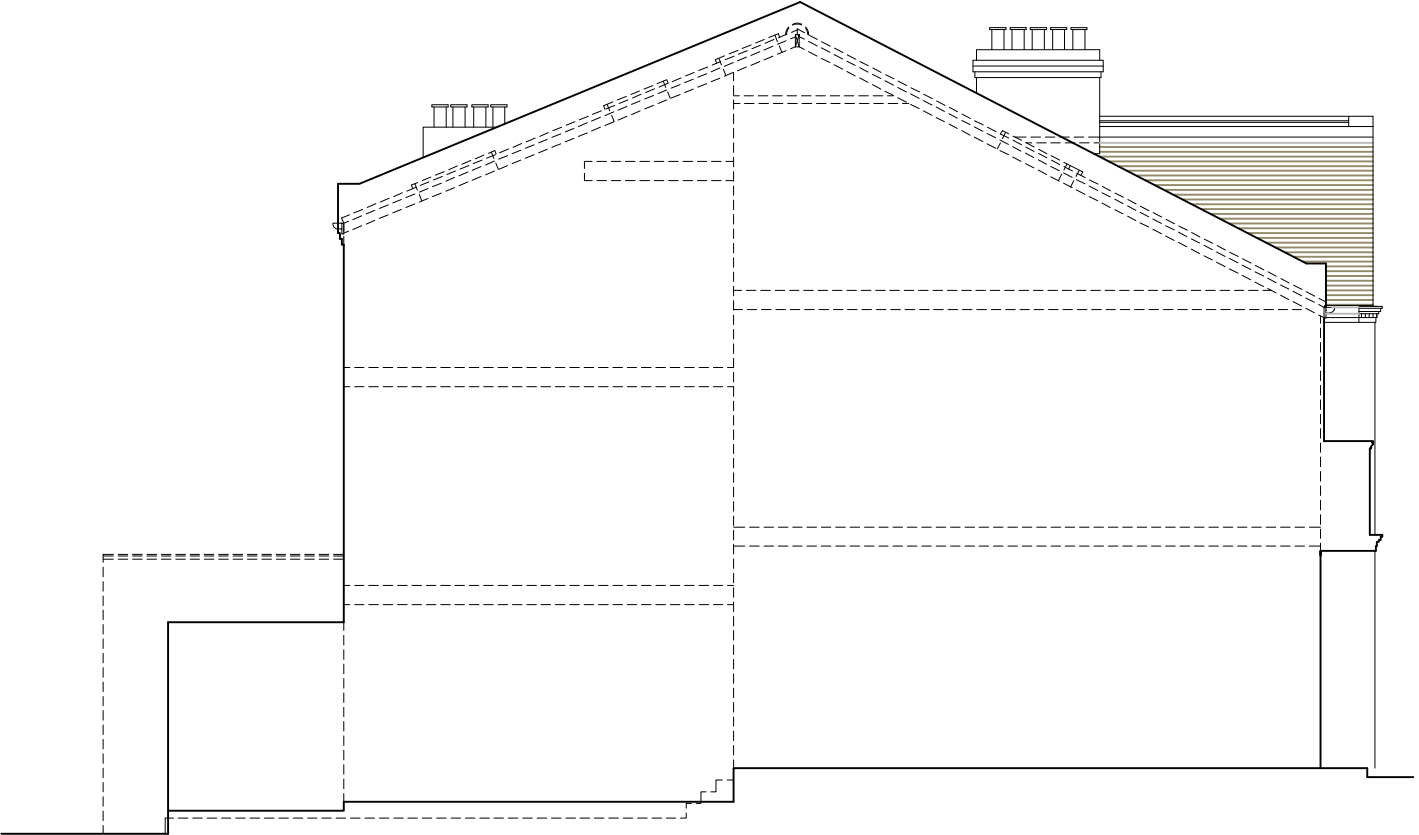

EXISTING SIDE ELEVATION 02

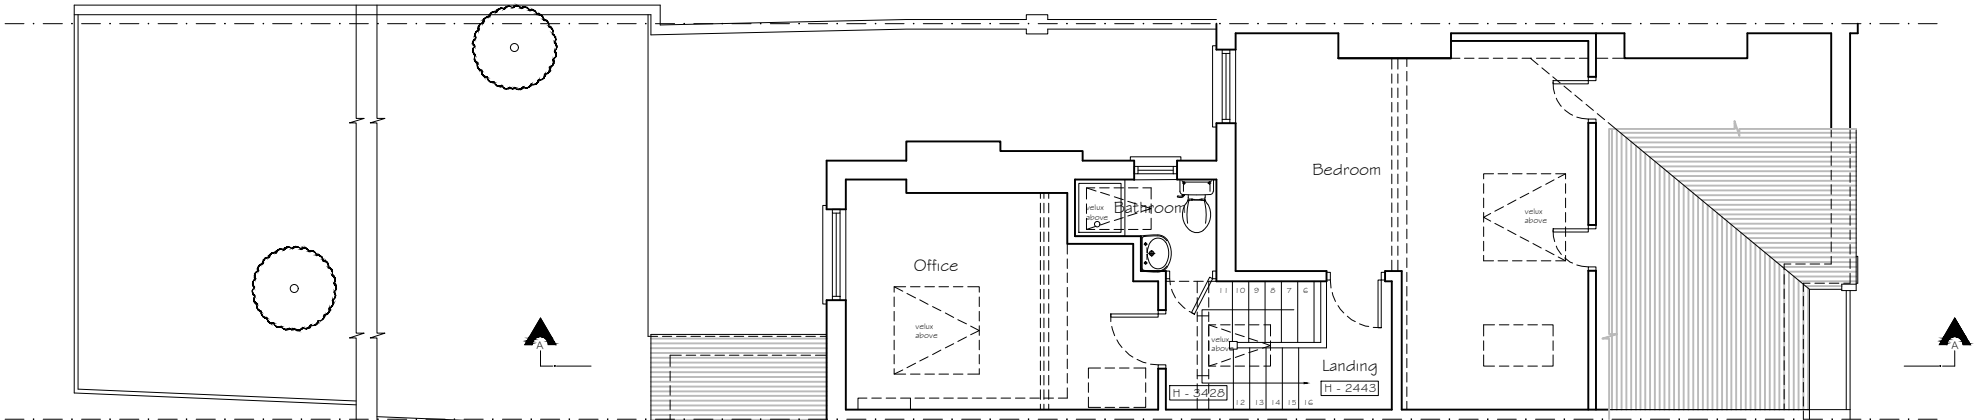

EXISTING LOFT PLAN

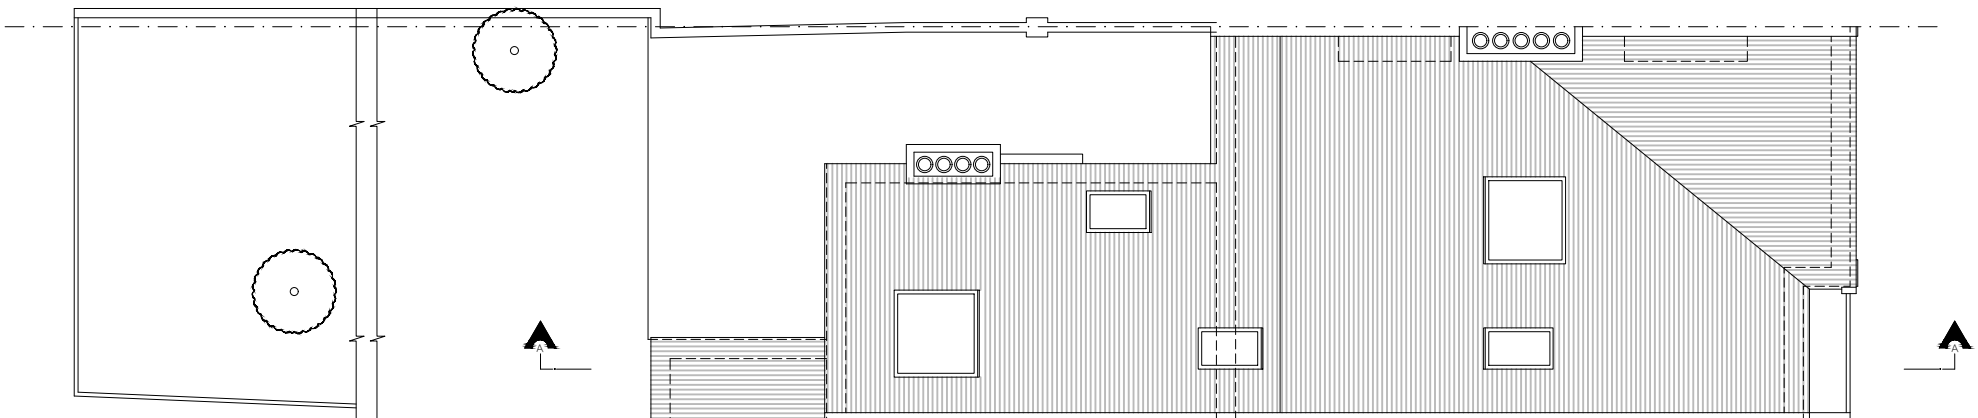

EXISTING ROOF PLAN

Copyright © Studio 136 Architects Ltd
This drawing which is the property of Studio 136 Architects Ltd is the subject of Intellectual Property Rights including copyright and design right and shall not be reproduced, copied, loaned or submitted to any other party without the written consent of Studio 136 Architects Ltd

This drawing is not to be scaled. Only figured dimensions to be taken. Any discrepancies to be reported to the Studio136 Architects Ltd prior to setting out or ordering of any materials



Project

GROUND FLOOR EXTENSION AT
29 KIMBERLEY GARDENS

N4 1LB

Client
MS.RYBACKI
29 KIMBERLEY GARDENS

N4 1LB

Drawing Title
EXISTING PLANS
SECTION & ELEVATIONS

Scale	Drawn	Checked	Authorised
1:100 / 1:50 @ A1		--	--
		NOVEMBER 2022	--

Drawing Number	Rev
ST_NOV_22_29_KIM_001	-