




PROPOSED 1:50

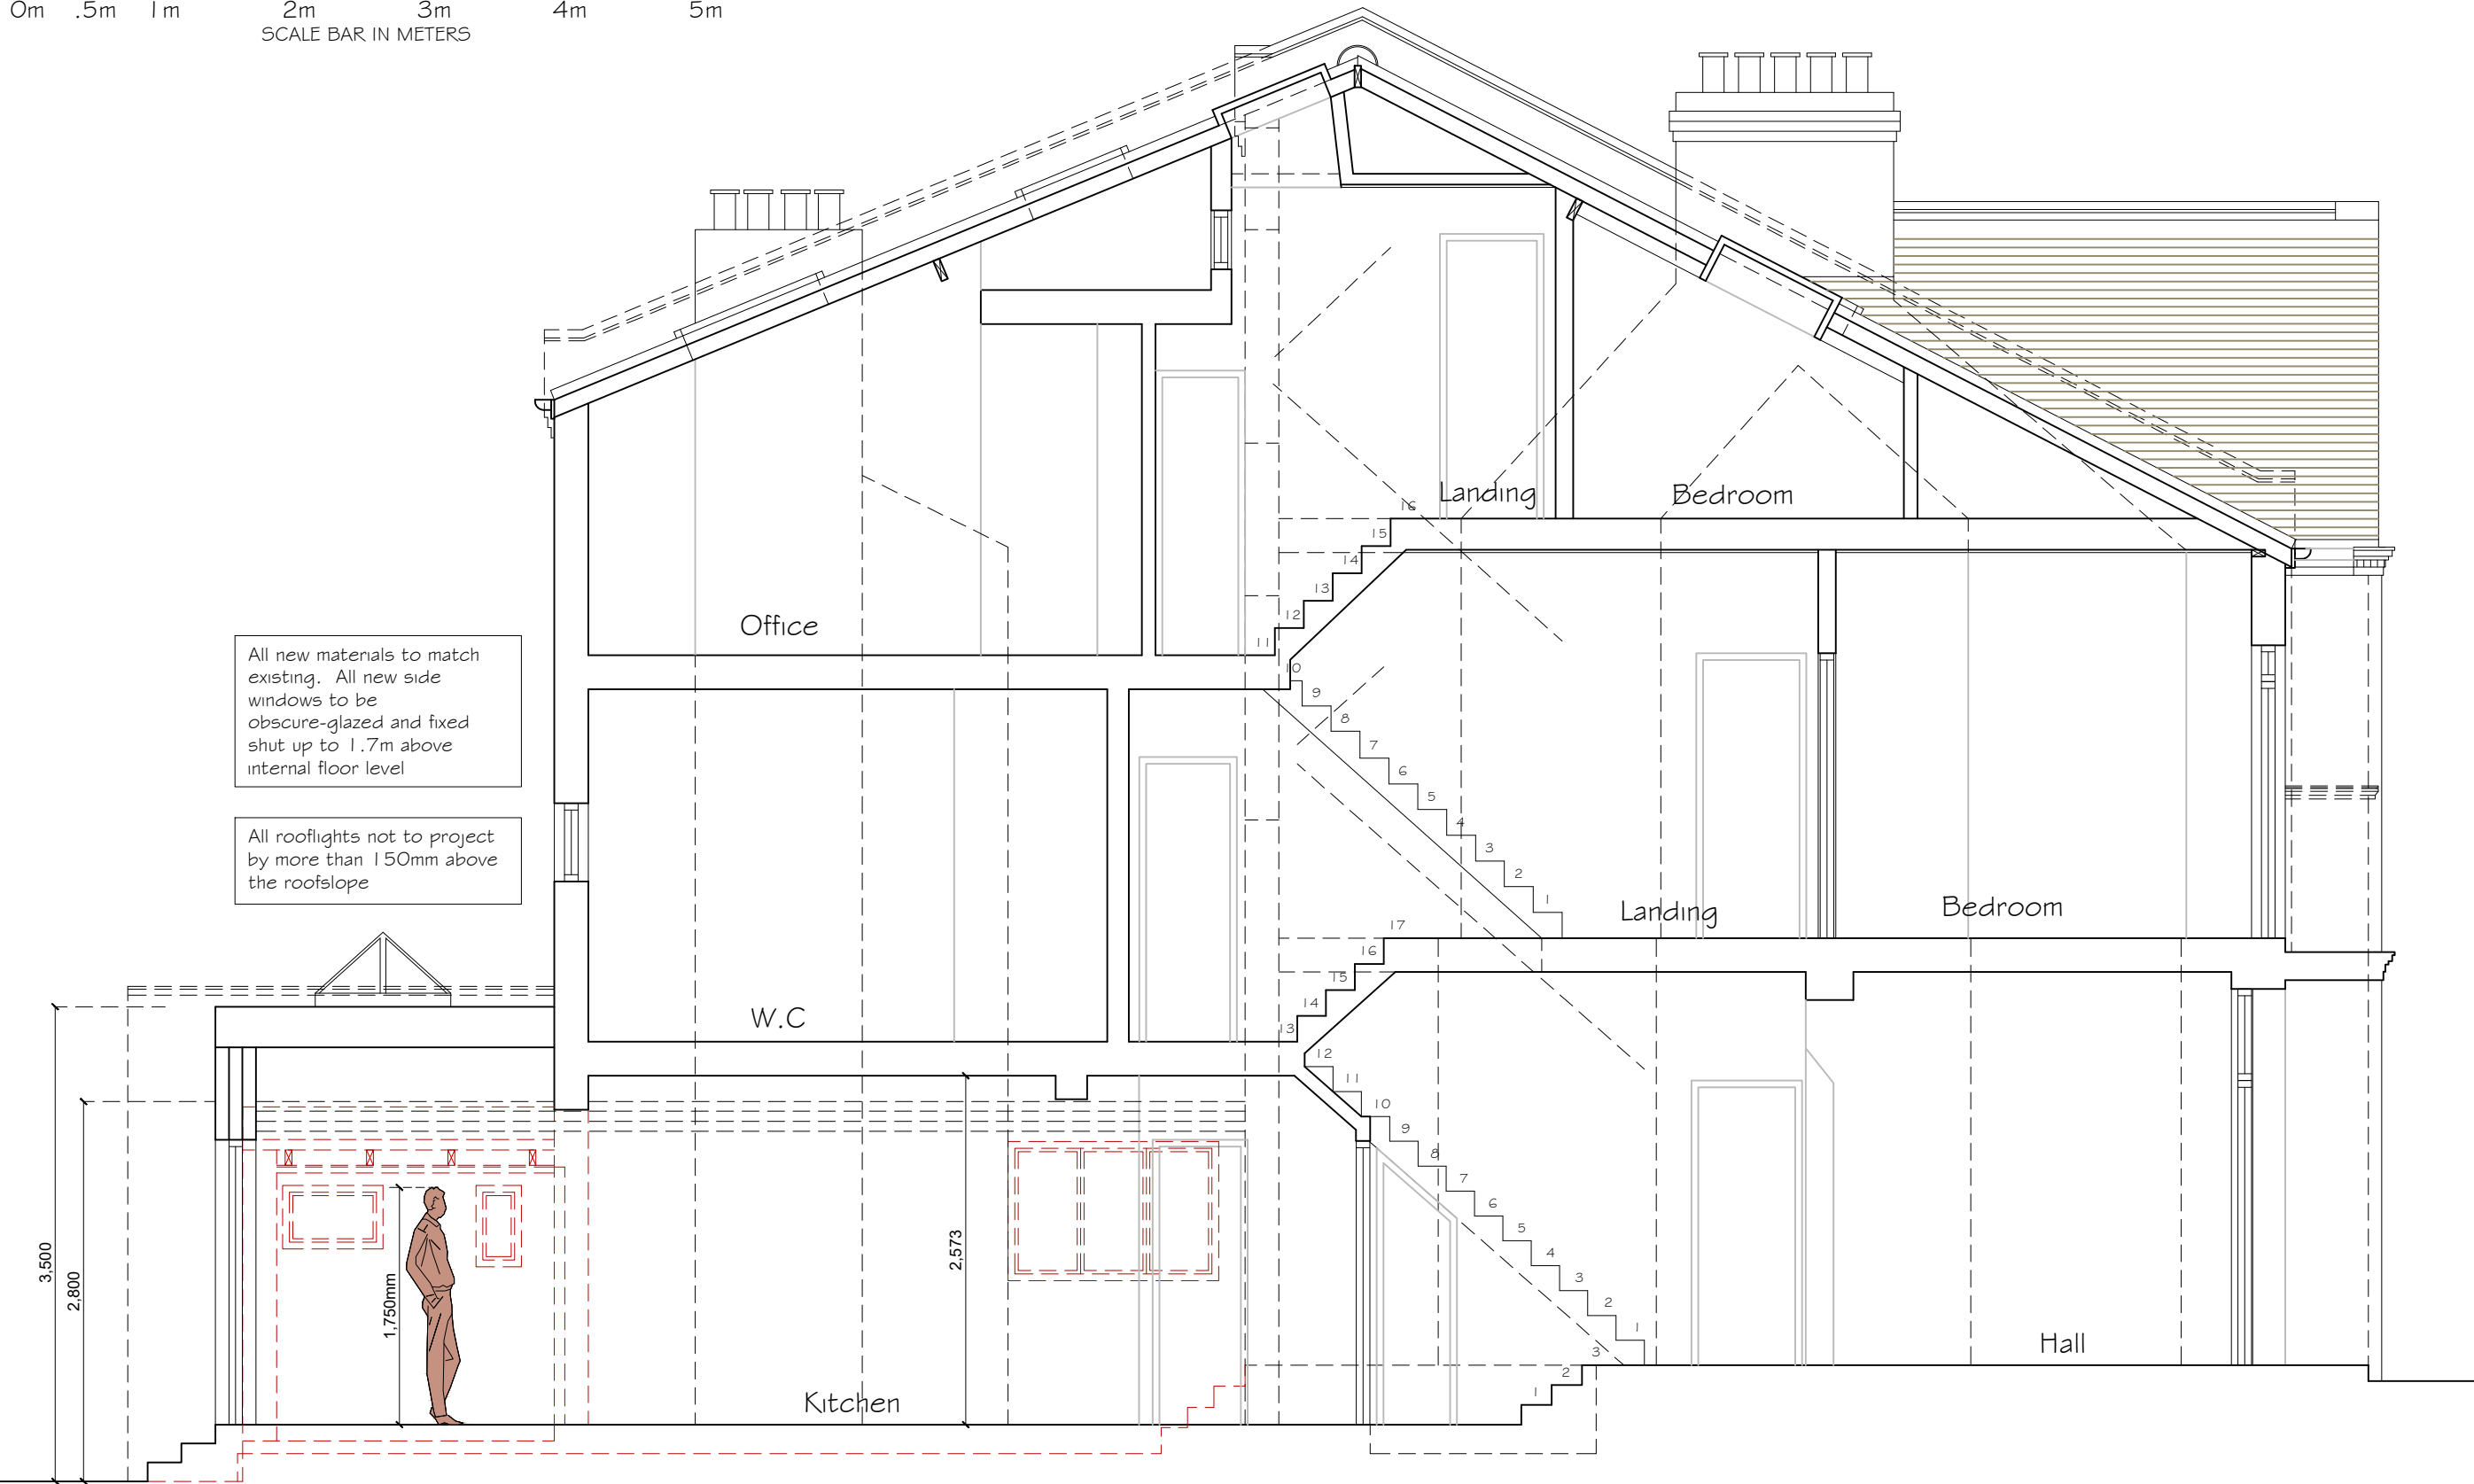

PROPOSED SECTION A-A

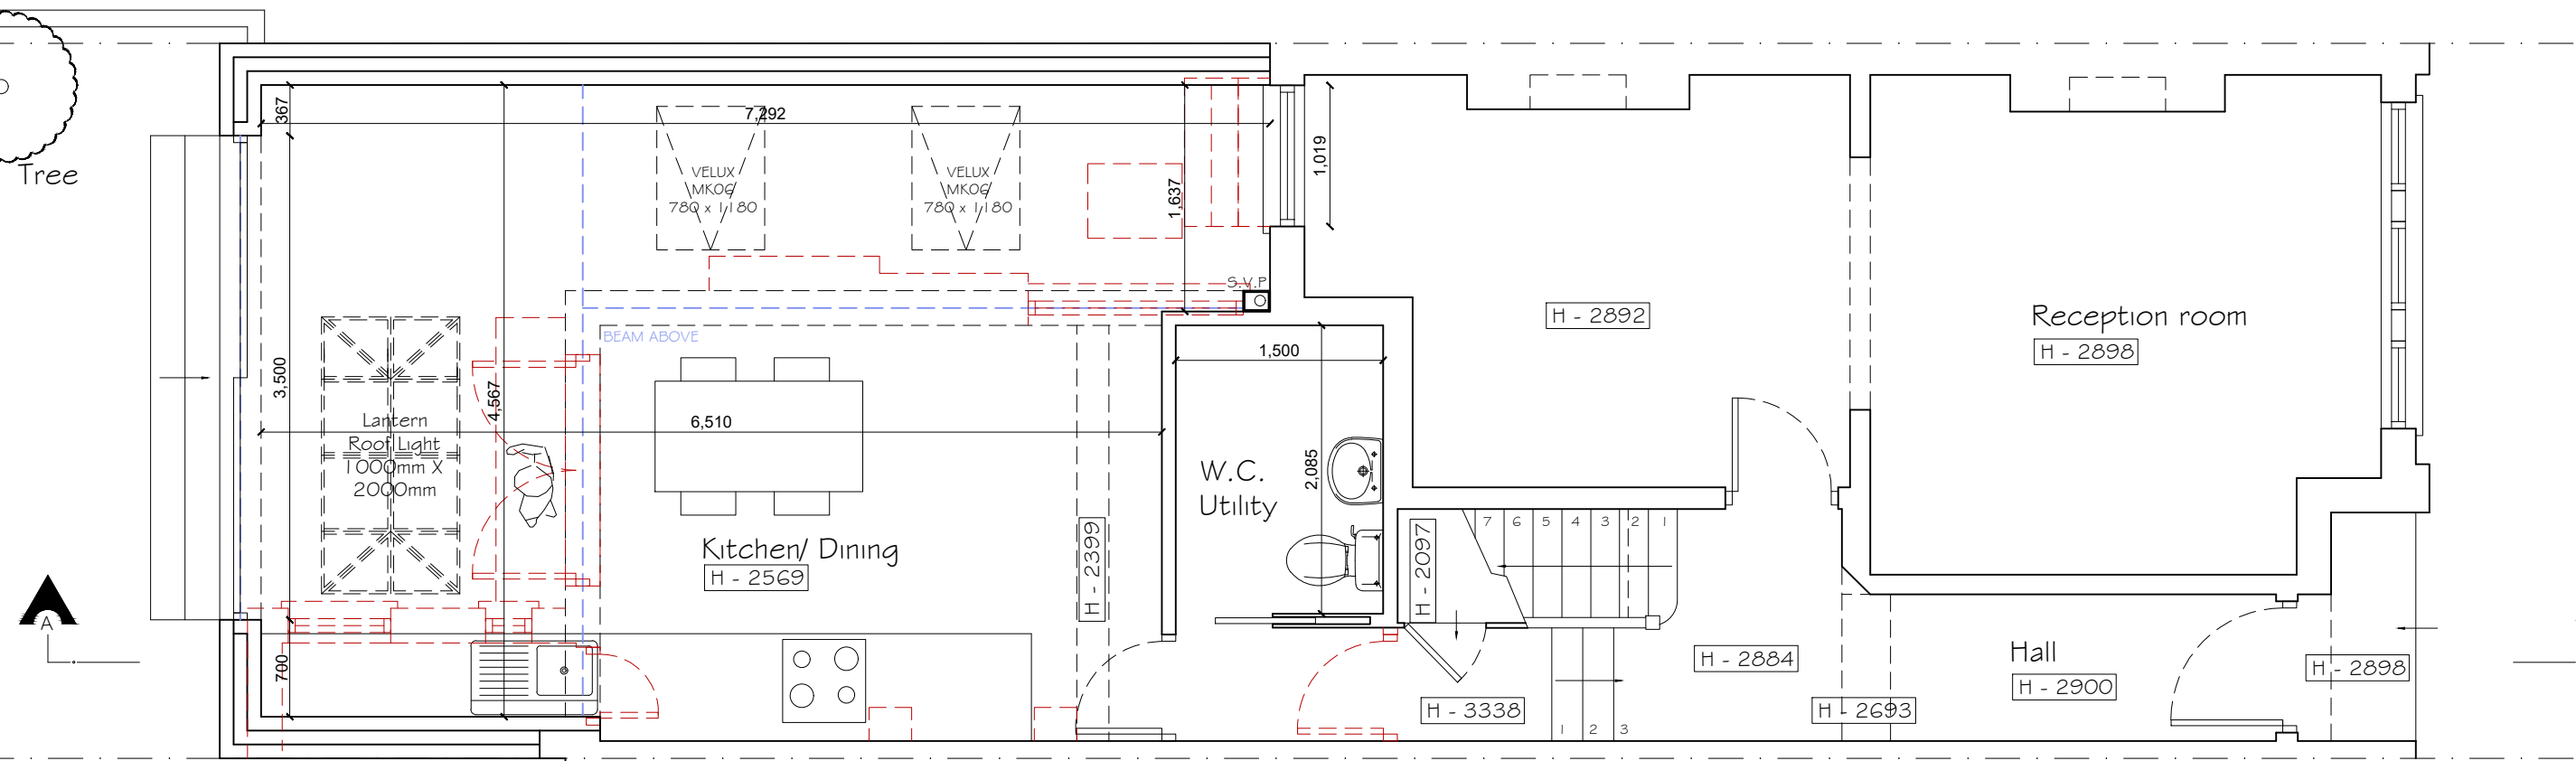

PROPOSED GROUND FLOOR PLAN

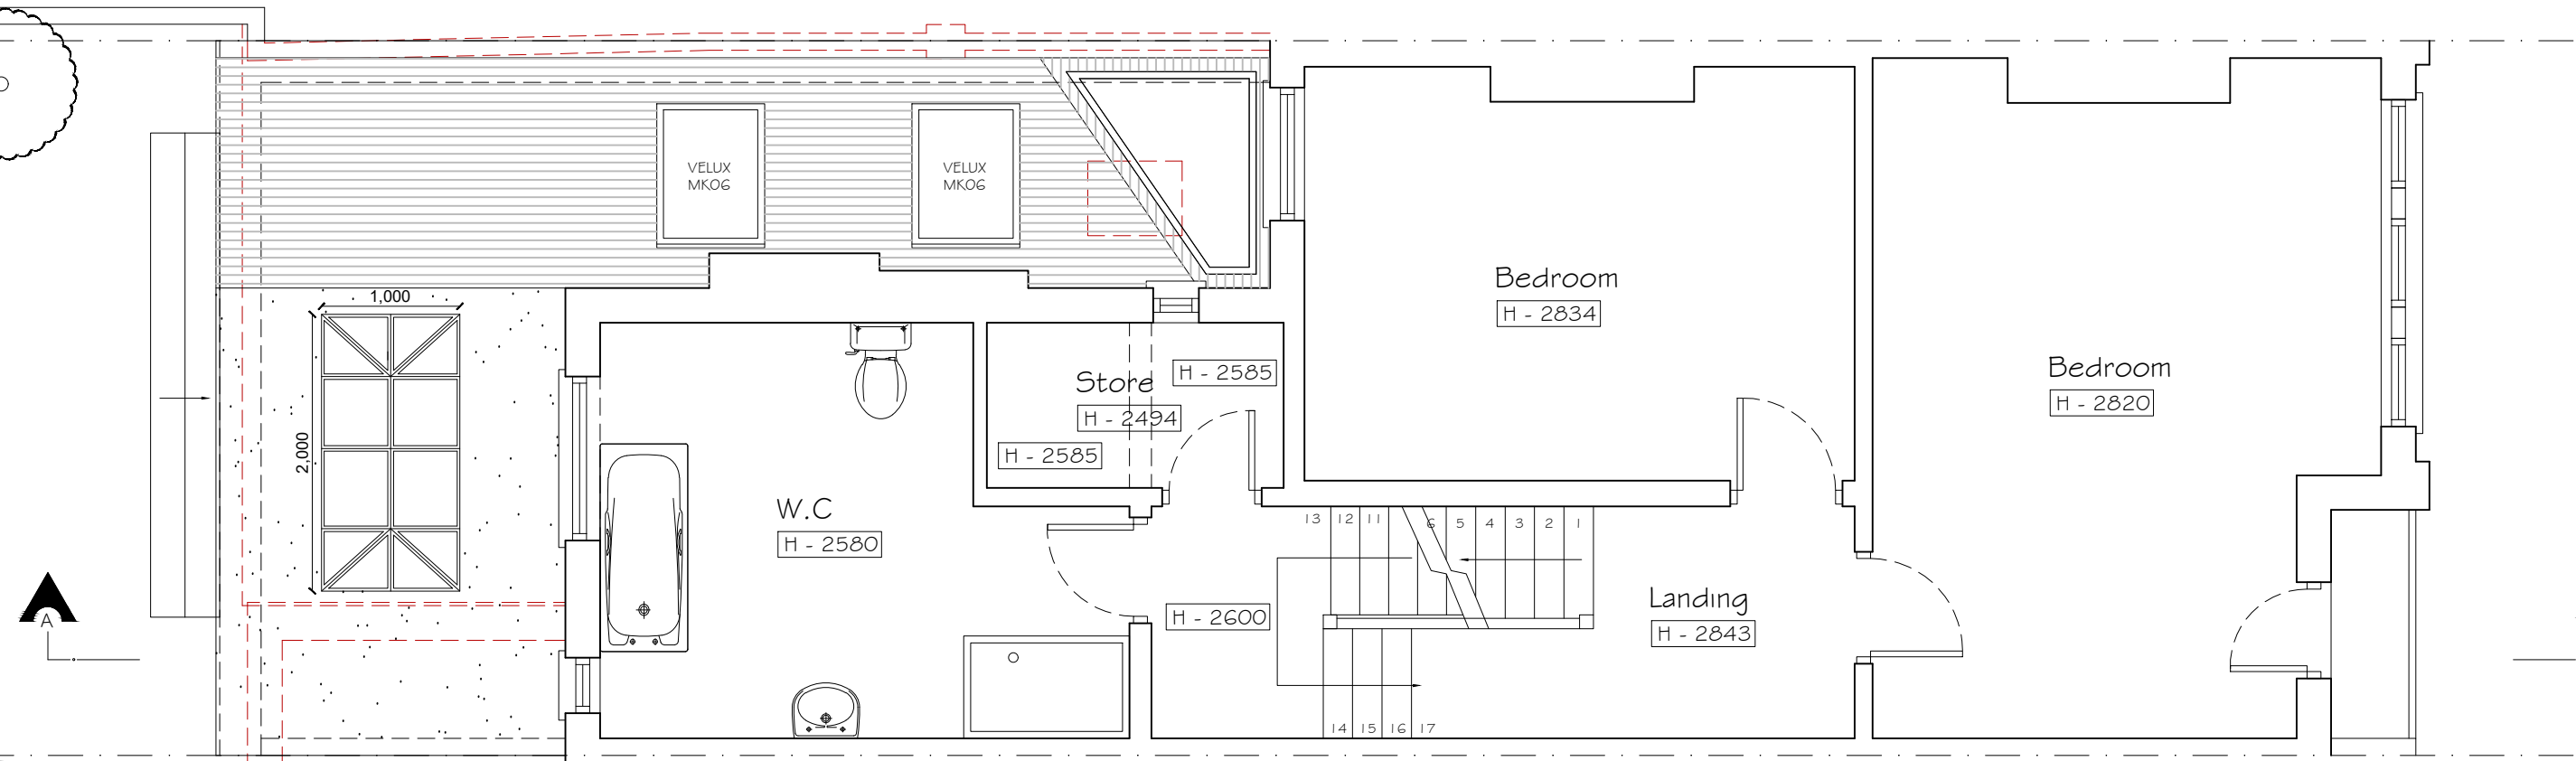


PROPOSED FIRST FLOOR PLAN

PROPOSED 1:100




PROPOSED FRONT ELEVATION

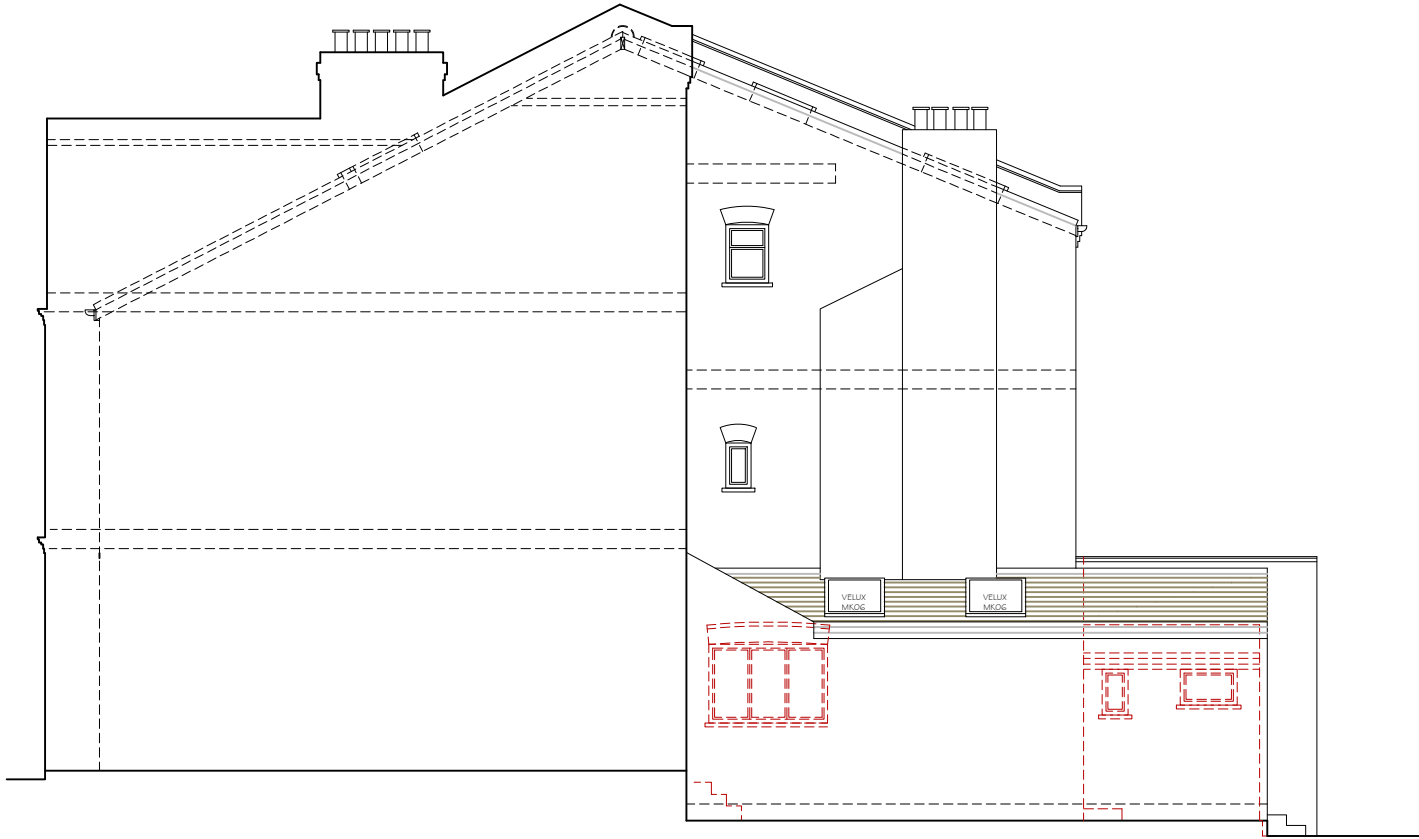


PROPOSED SIDE ELEVATION 01




PROPOSED REAR ELEVATION

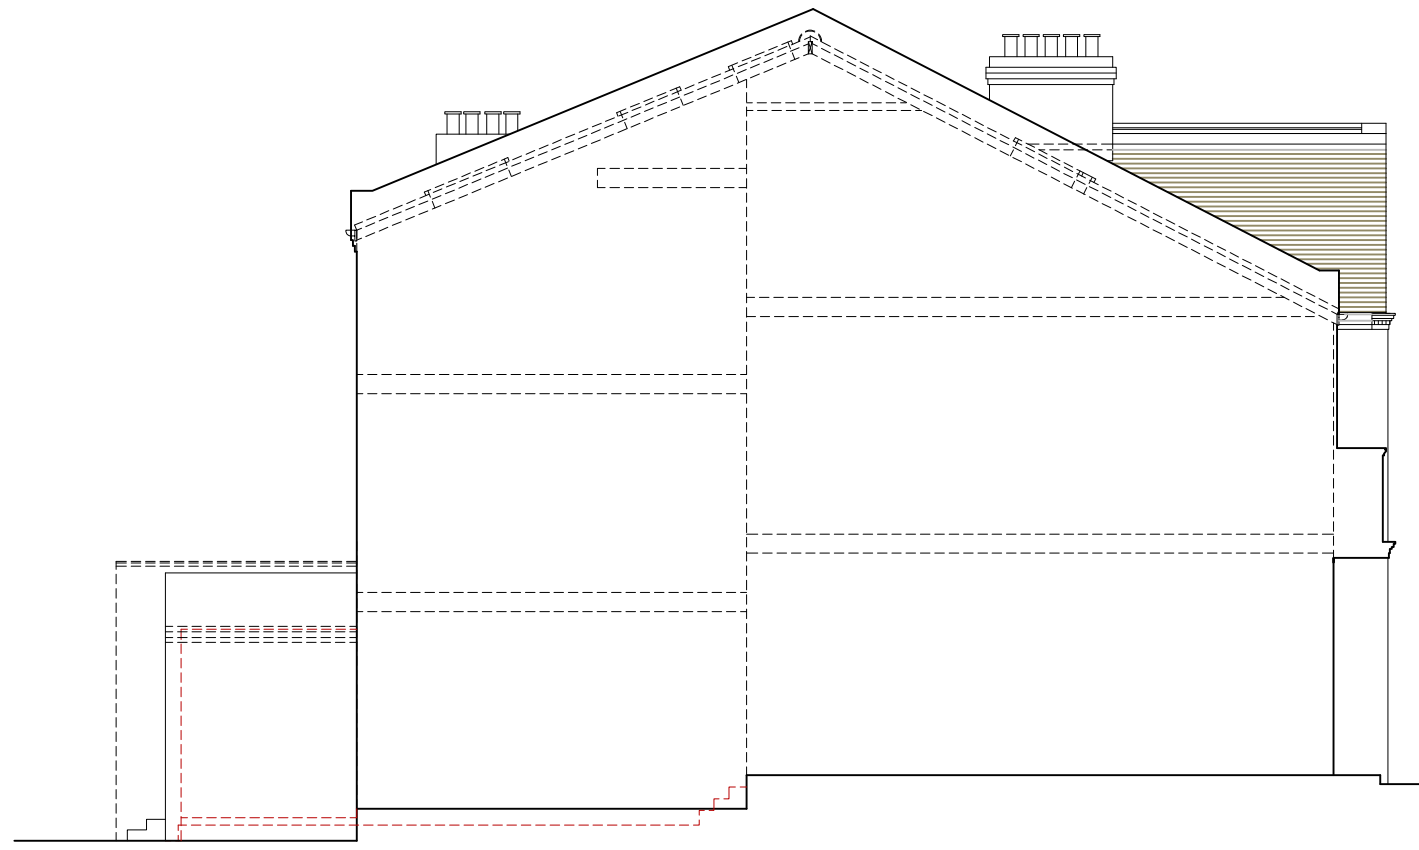

PROPOSED SIDE ELEVATION 02

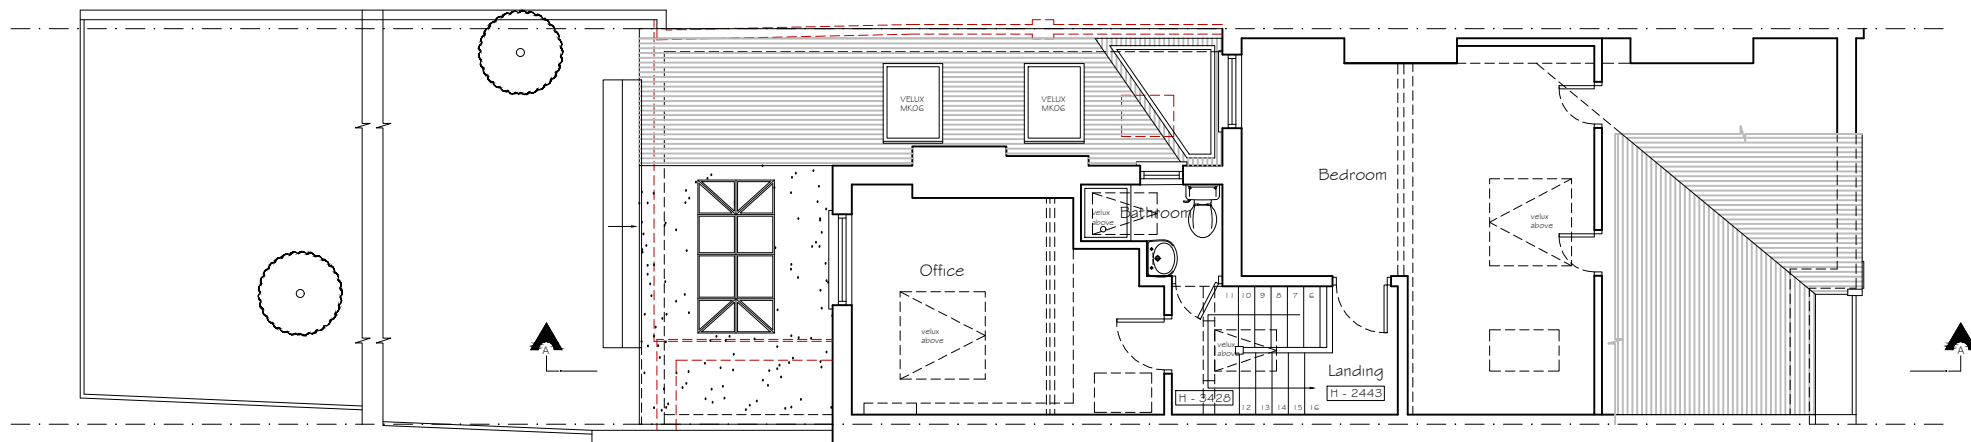

PROPOSED LOFT PLAN

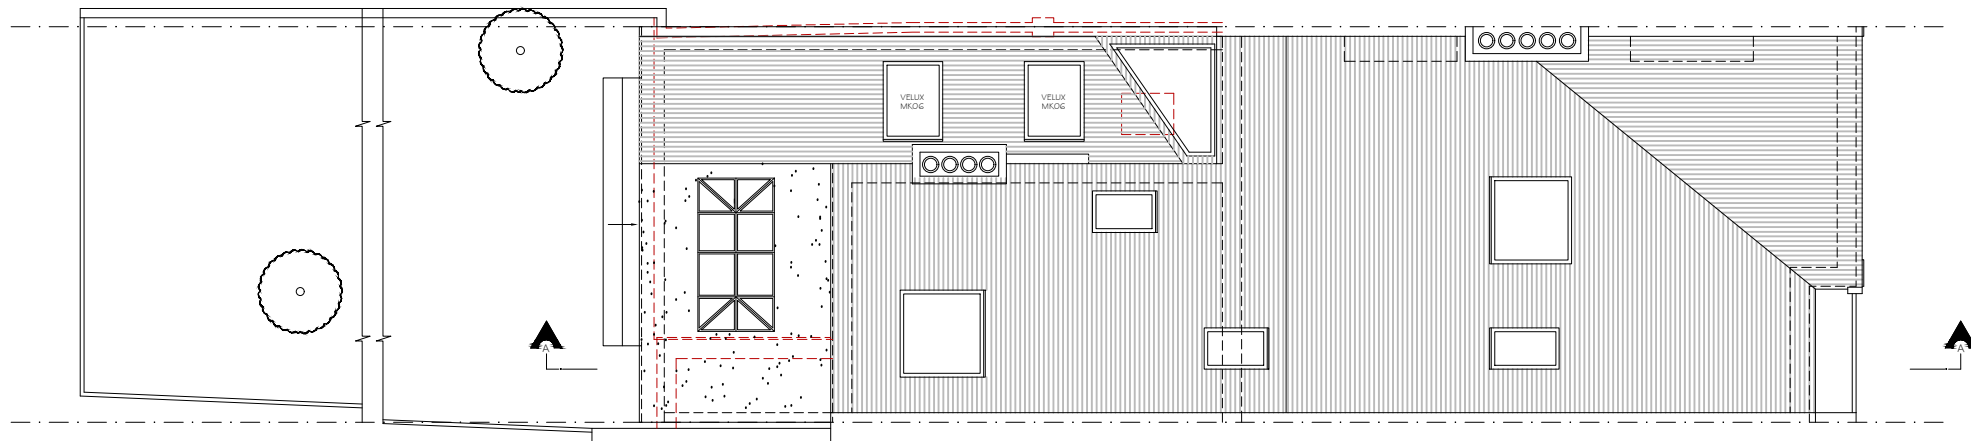

PROPOSED ROOF PLAN

Copyright © Studio 136 Architects Ltd
This drawing which is the property of Studio 136 Architects Ltd is the subject of Intellectual Property Rights including copyright and design right and shall not be reproduced, copied, loaned or submitted to any other party without the written consent of Studio 136 Architects Ltd

This drawing is not to be scaled. Only figured dimensions to be taken. Any discrepancies to be reported to the Studio136 Architects Ltd prior to setting out or ordering of any materials



Project
GROUND FLOOR EXTENSION AT
29 KIMBERLEY GARDENS

N4 1LB

Client
MS.RYBACKI
29 KIMBERLEY GARDENS

N4 1LB

Drawing Title
PROPOSED PLANS
SECTION & ELEVATIONS

Scale	Drawn	Checked	Authorised
1:100 / 1:50 @ A1		--	--
		NOVEMBER 2022	--

Drawing Number	Rev
ST_NOV 22_29 KIM_002	C