




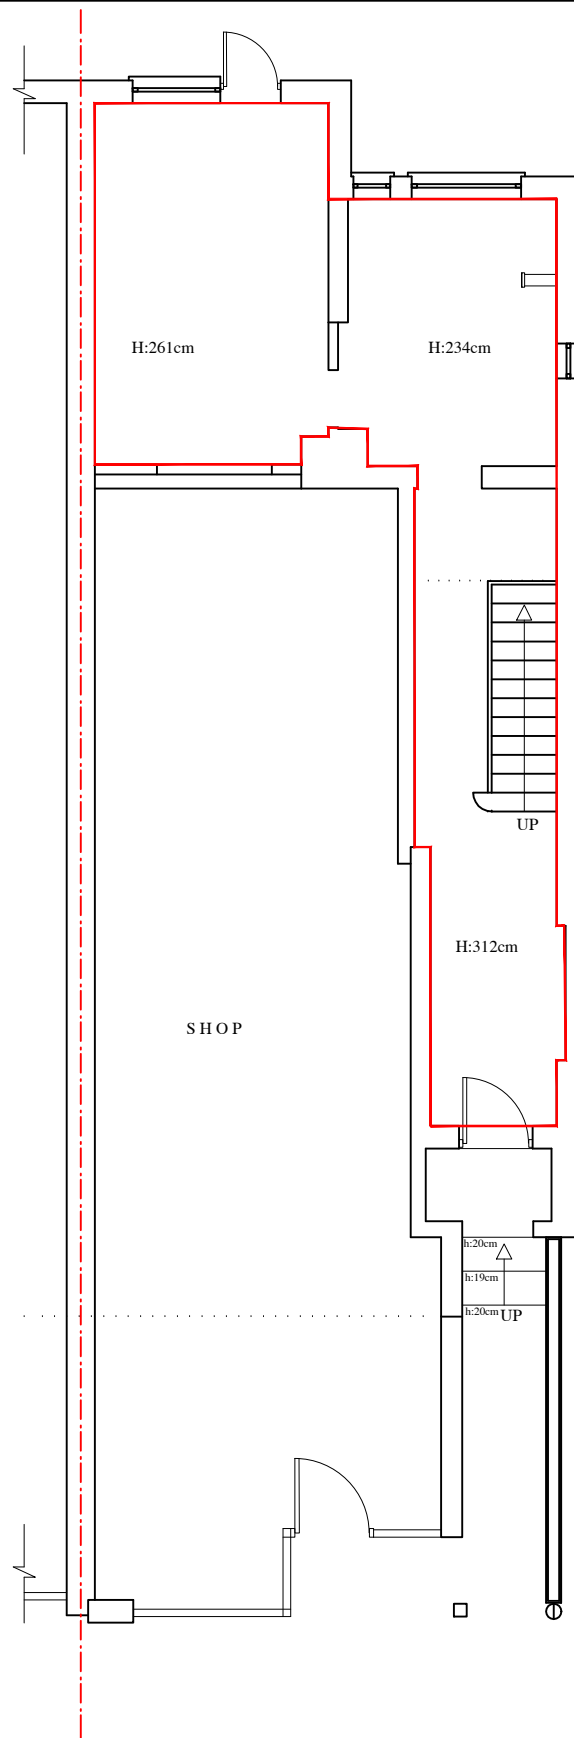

EXISTING GROUND FLOOR PLAN

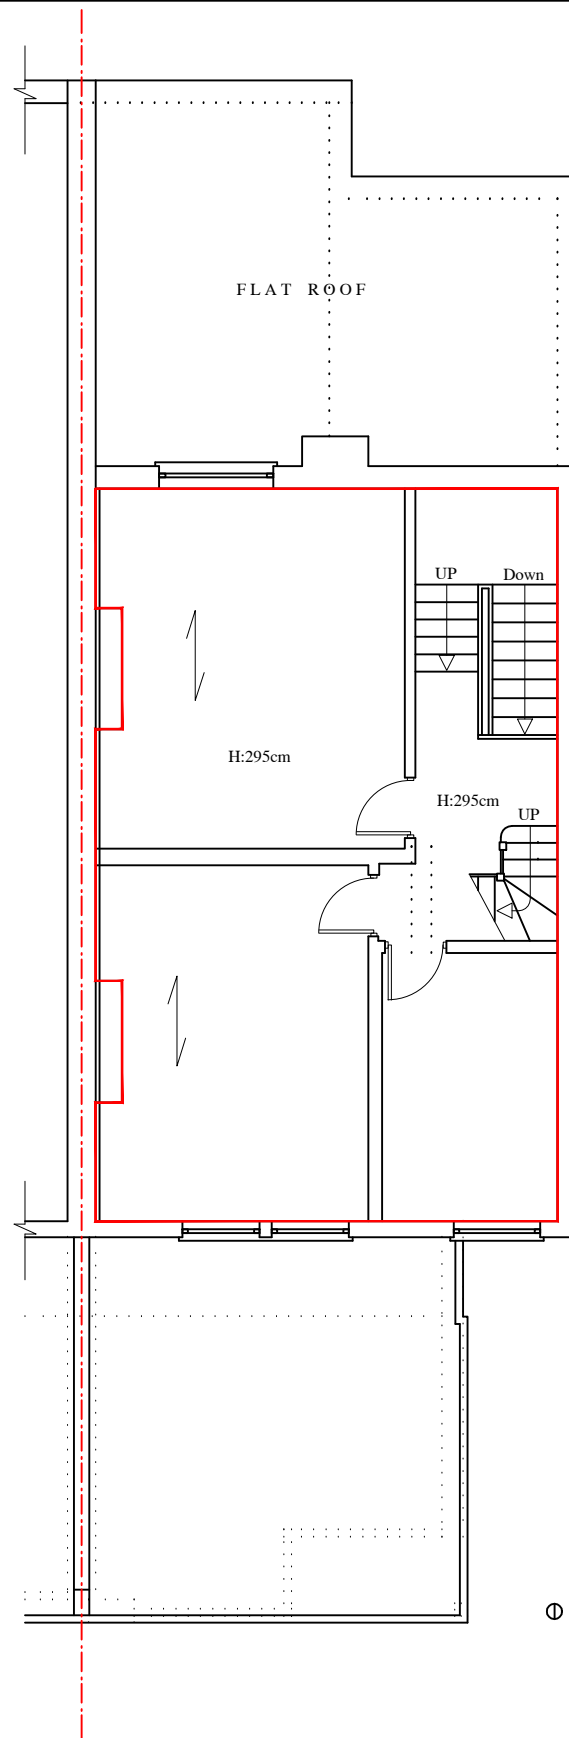

EXISTING FIRST FLOOR PLAN

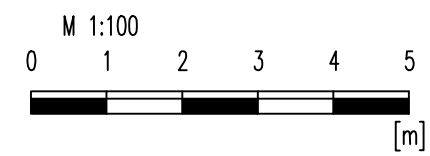

no	revision	date	control
project	124A MUSWELL HILL BROADWAY, HORNSEY, LONDON N10 3RU		
drawing title	EXISTING FLOOR PLANS		
scale	1/100@A3		
date	DEC' 2022		
draw.no	ARY-08-PL01		