




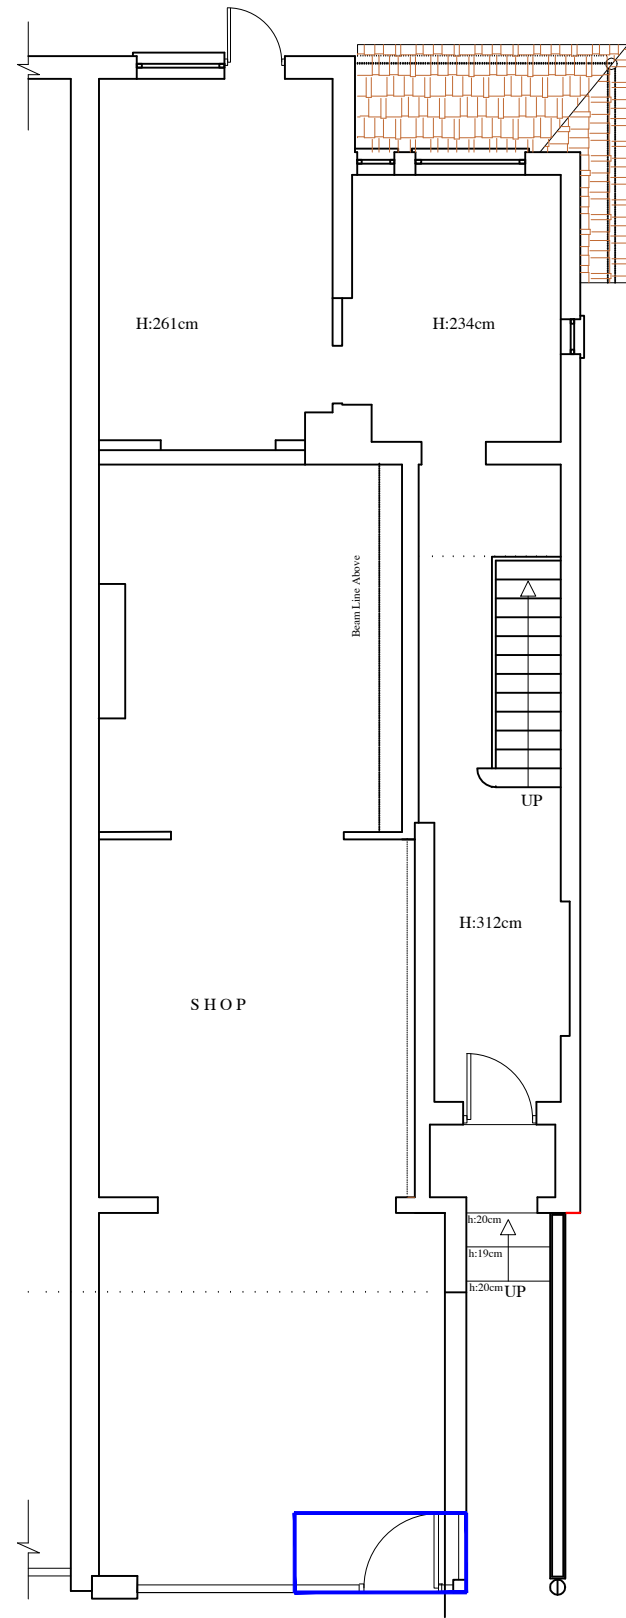

— LINE SHOWS PROPOSED SHOP FRONT
EXTENSION
PROPOSED GROUND FLOOR PLAN

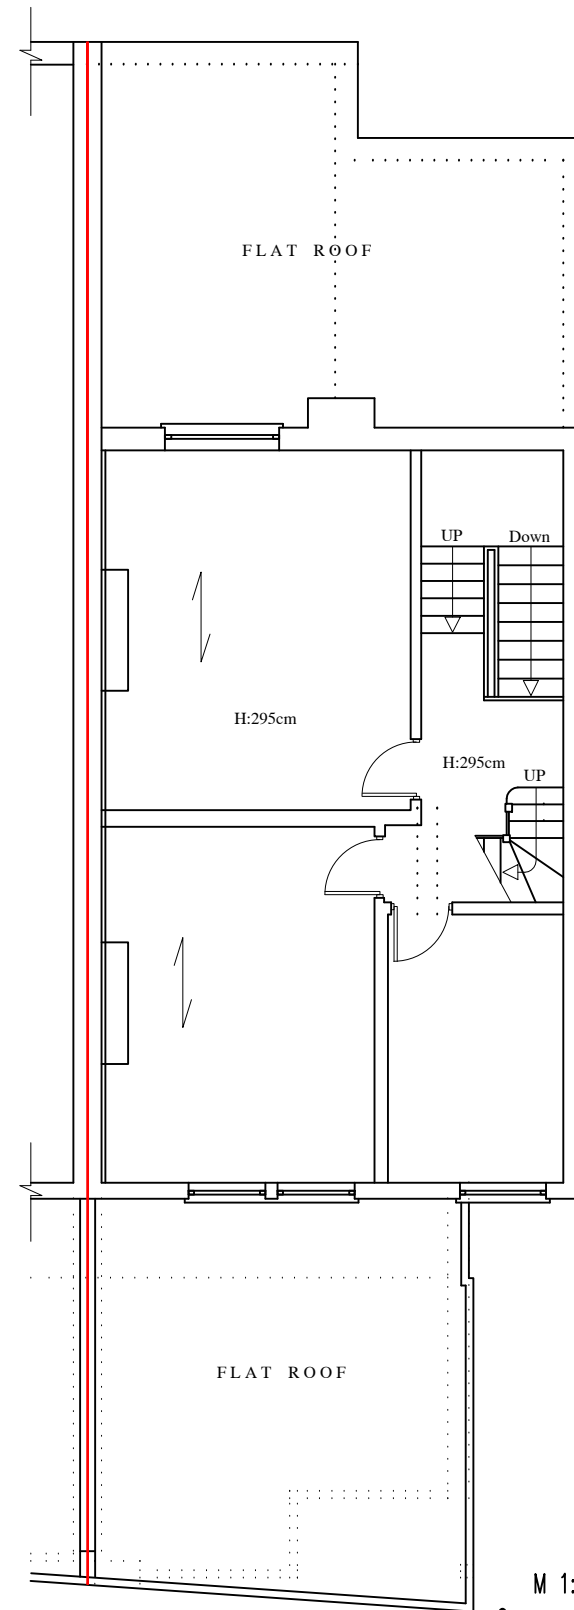

FIRST FLOOR PLAN

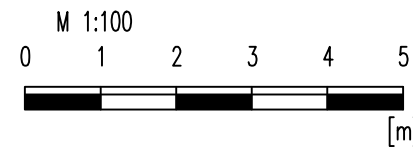

no	revision	date	control
project	124A MUSWELL HILL BROADWAY, HORNSEY, LONDON N10 3RU		
drawing title	BASEMENT AND GROUND FLOOR FIRST FLOOR PLAN		
scale	1/100@A3		
date	DEC' 2022		
draw no	ARY-08-PL03-SHOP FRONT		