



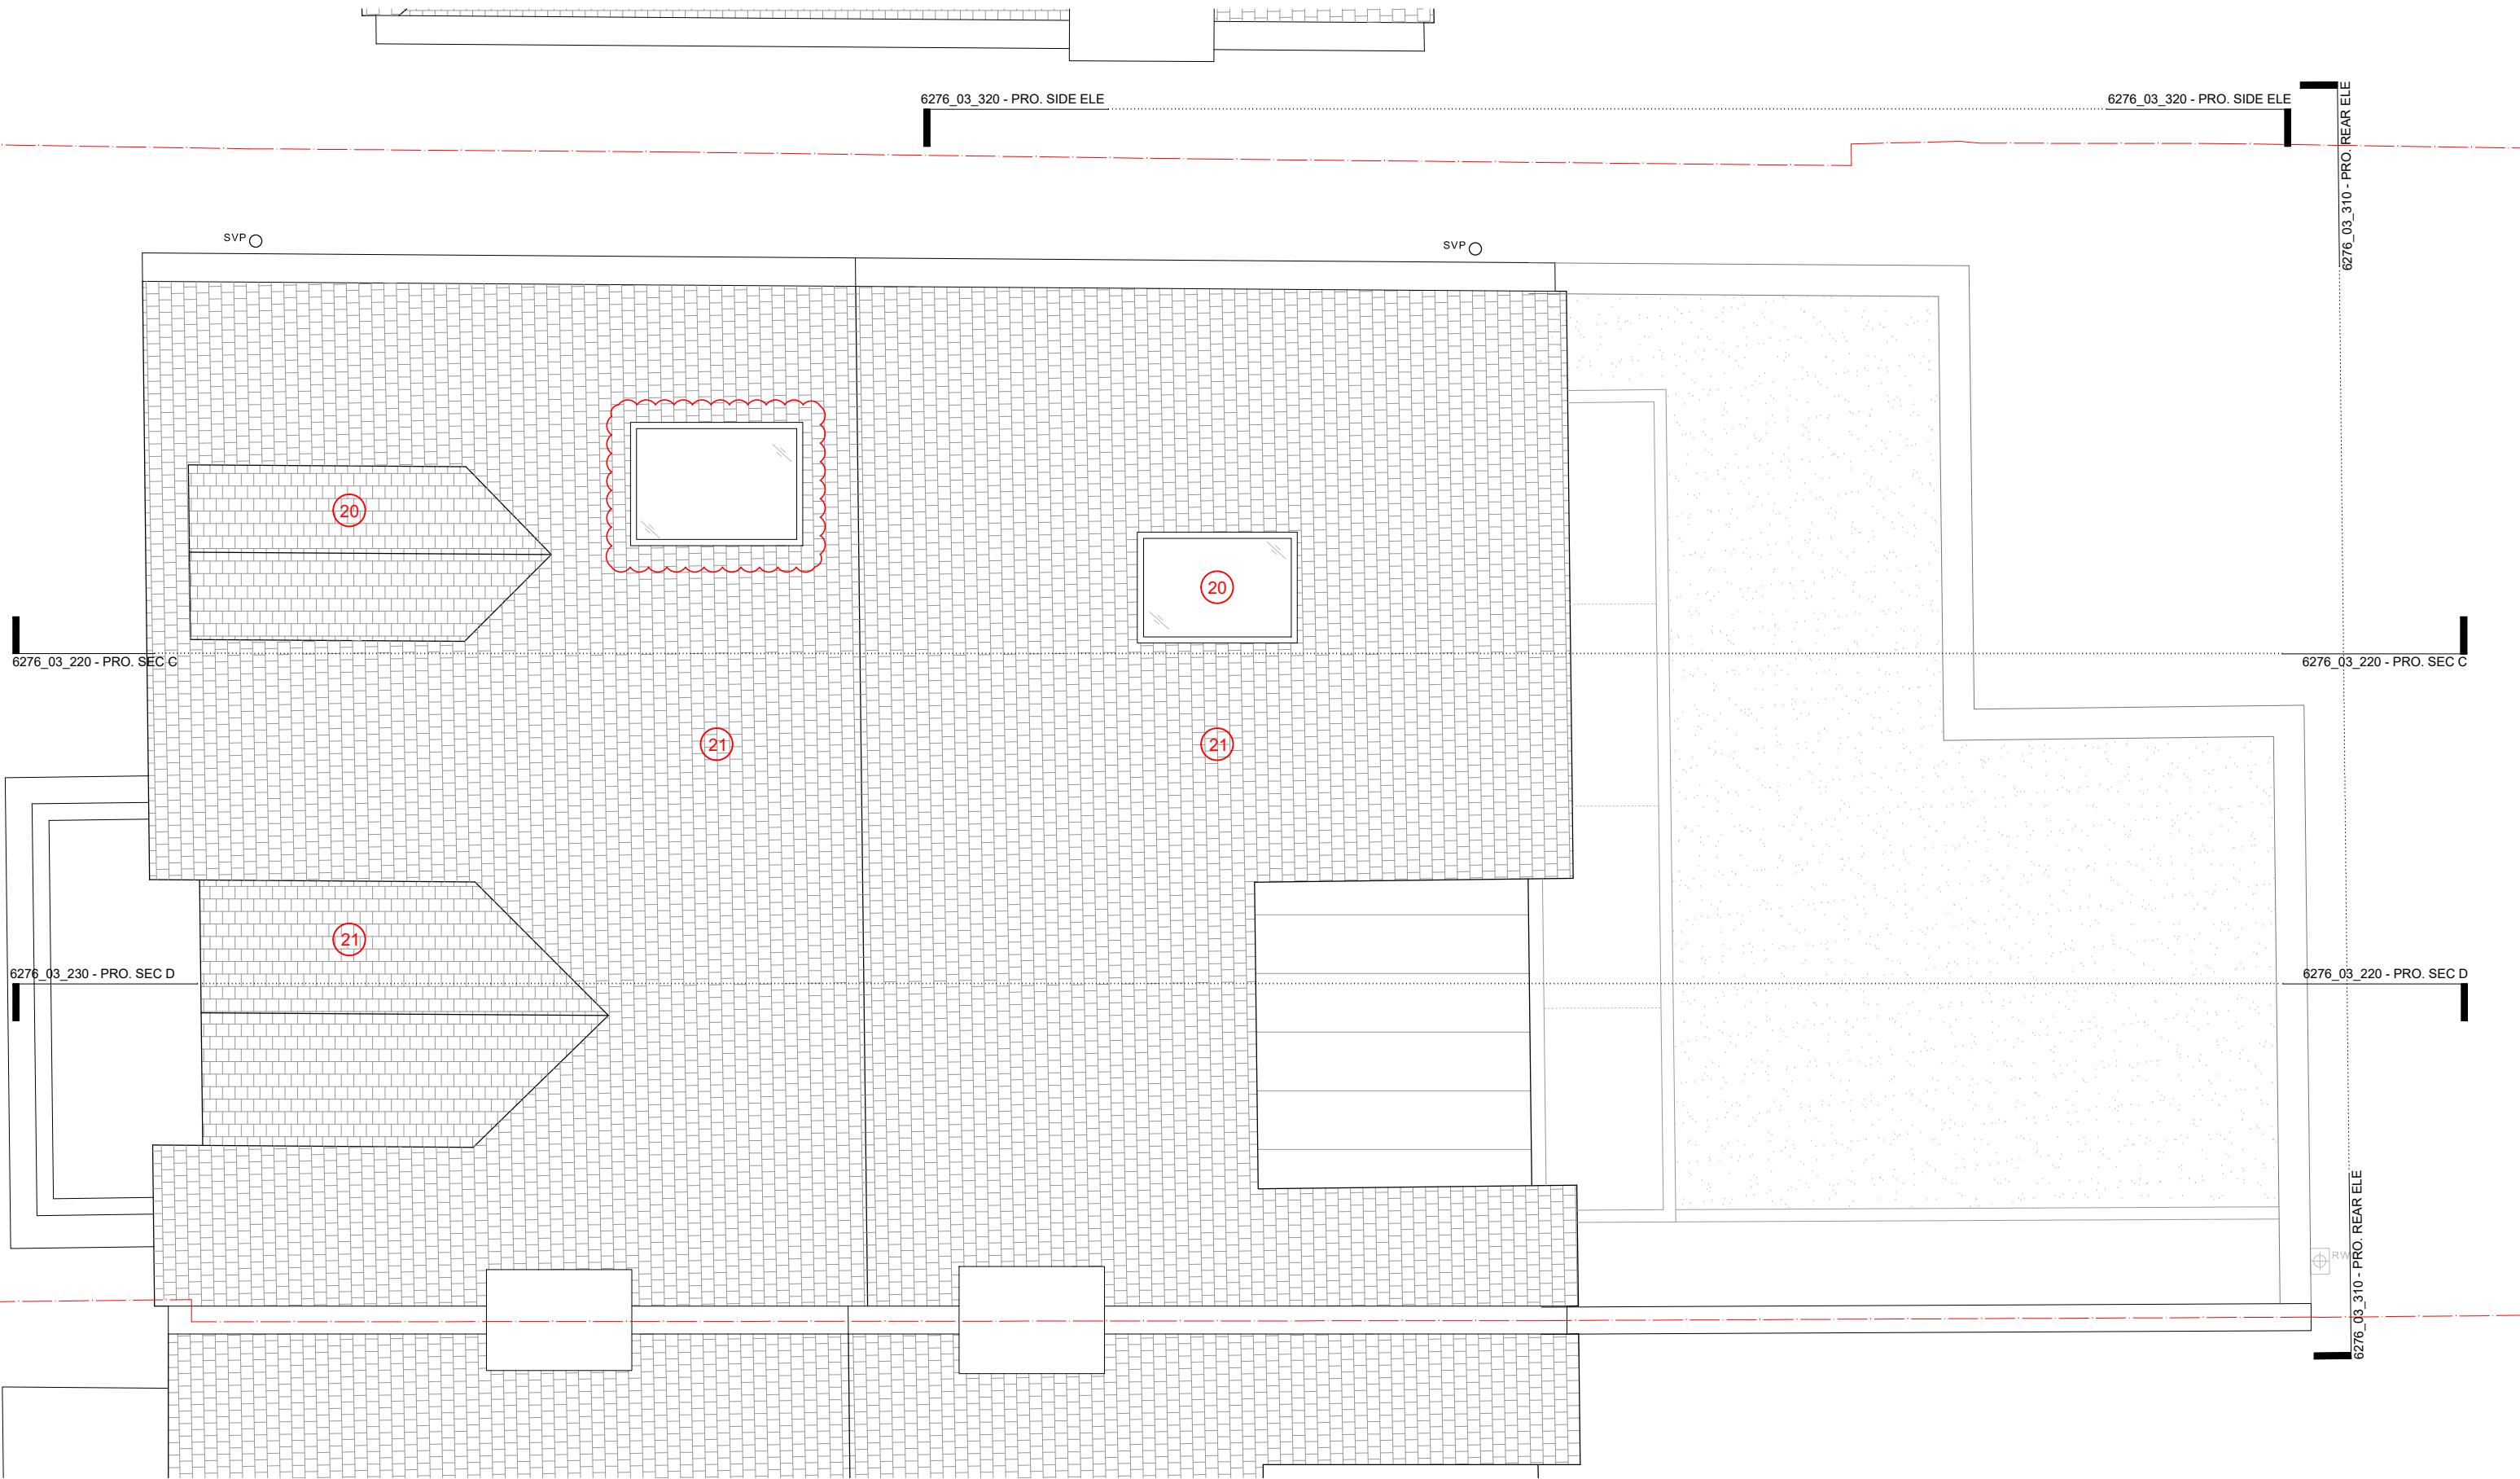

NOTES

- 20 Proposed new conservation type rooflight
- 21 Proposed new roof coverings to match existing tiles and details

Rev	Date / Info
REV A	19/12/2022 (REVISED AS BUBBLED)
-	ROOFLIGHT TO FRONT ROOF PLANE OMITTED

 

MARTYN CLARKE ARCHITECTS 78 CROUCH HILL LONDON N6 9EE 0207 263 7121 www.mcarchitects.co.uk		
Project	Aaron & Michele Davies 39 Southwood Avenue London, N6 5SA	Project No. 6276
Date Scale / Format	November 2022 1:50 @ A3	Drawing No. 6276_03_140
Drawing Name Revision	PROPOSED ROOF PLAN A	PLANNING