



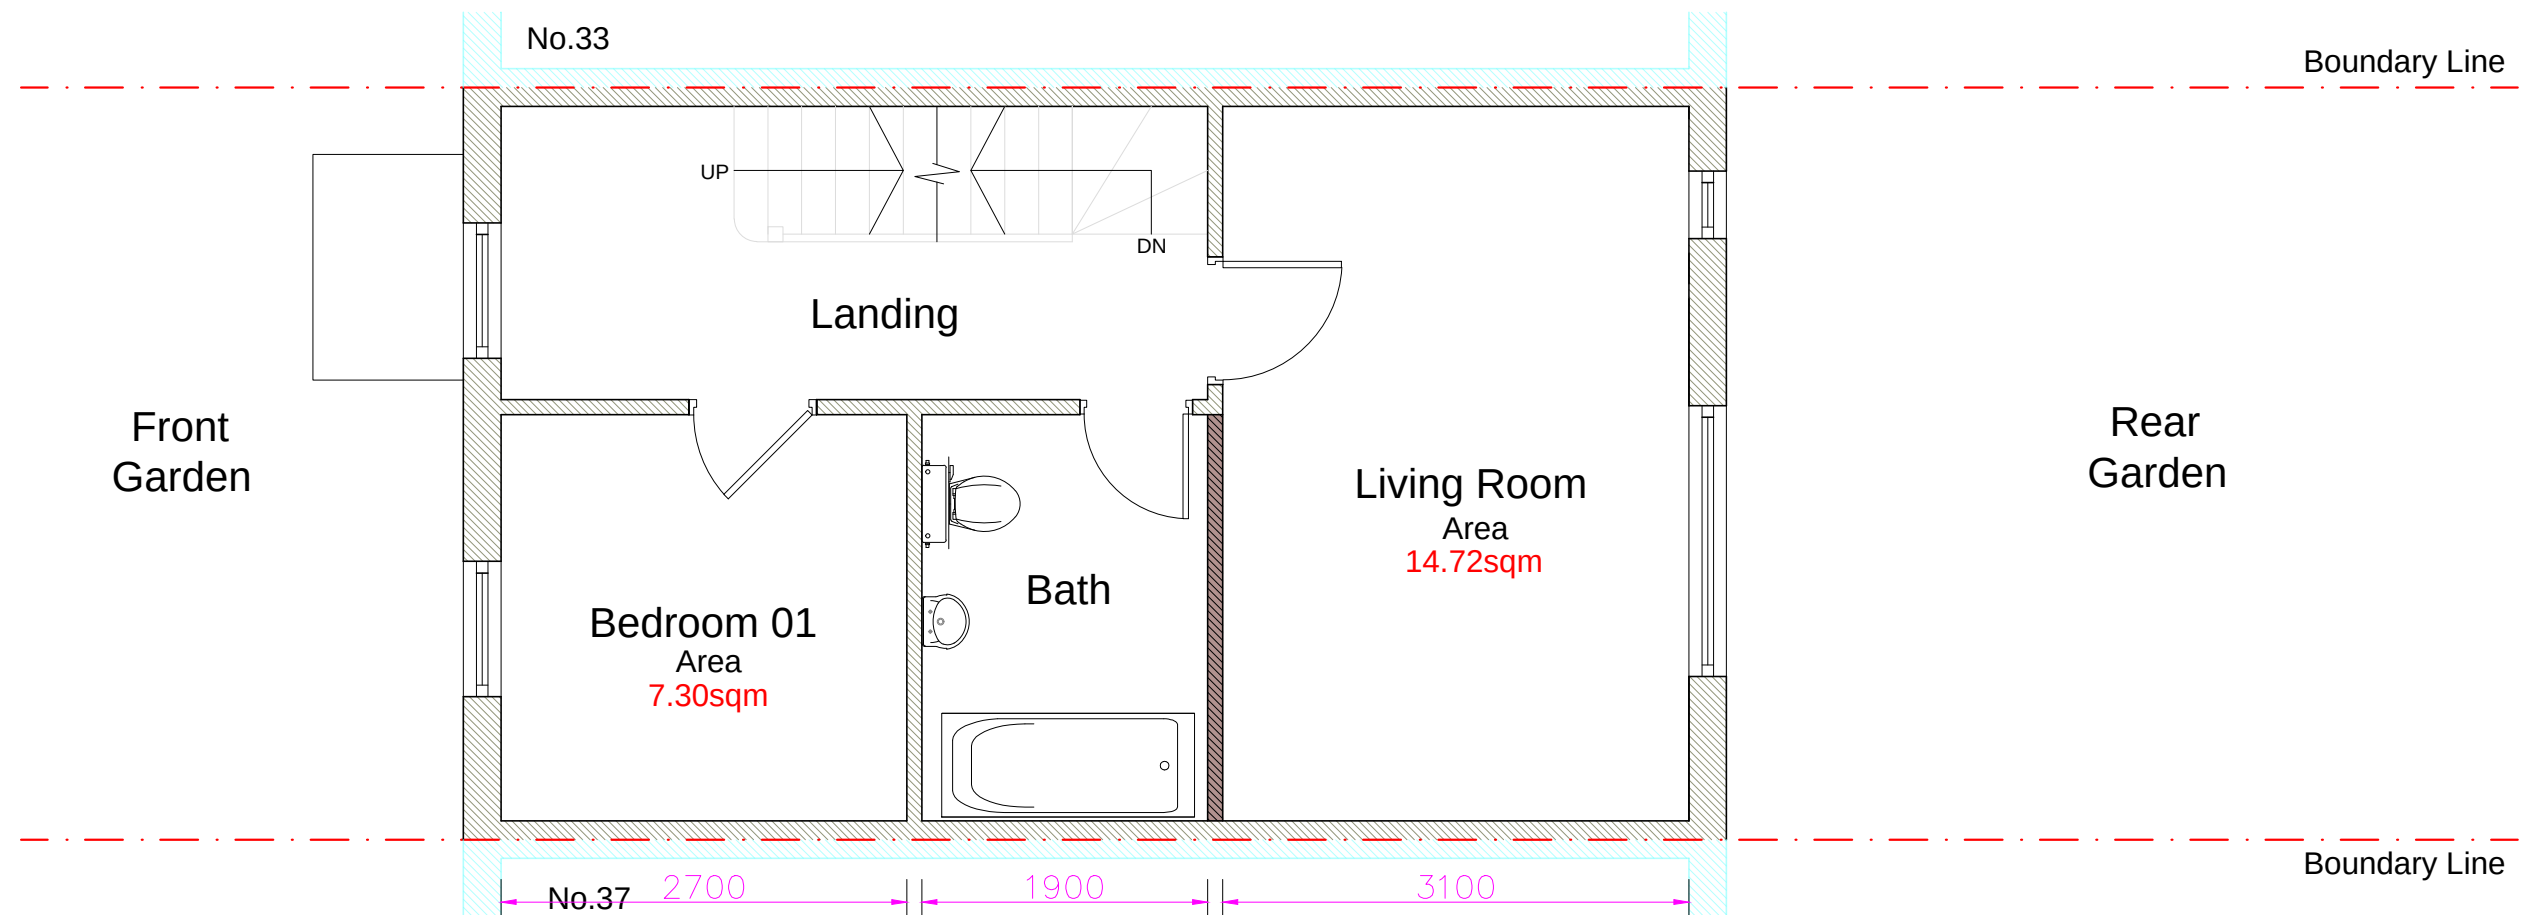

Proposed First Floor Plan 1:50

Proposed Plan  
Proposed Porch With Internal Changes

SCALE 1:50@A3

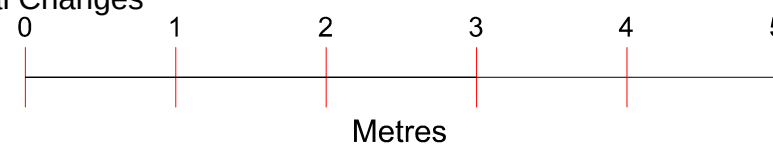

Project : Proposed Porch With Internal Changes  
Address : 35 Hampden Lane  
LONDON  
N17 0AS

Drawing no : 35\_HL\_PA\_07  
Issue :  
Date : 28/11/22



|            |           |          |    |
|------------|-----------|----------|----|
| A          | 28.11.22  | DA ISSUE | GK |
| ISSUE DATE | AMENDMENT |          | BY |