




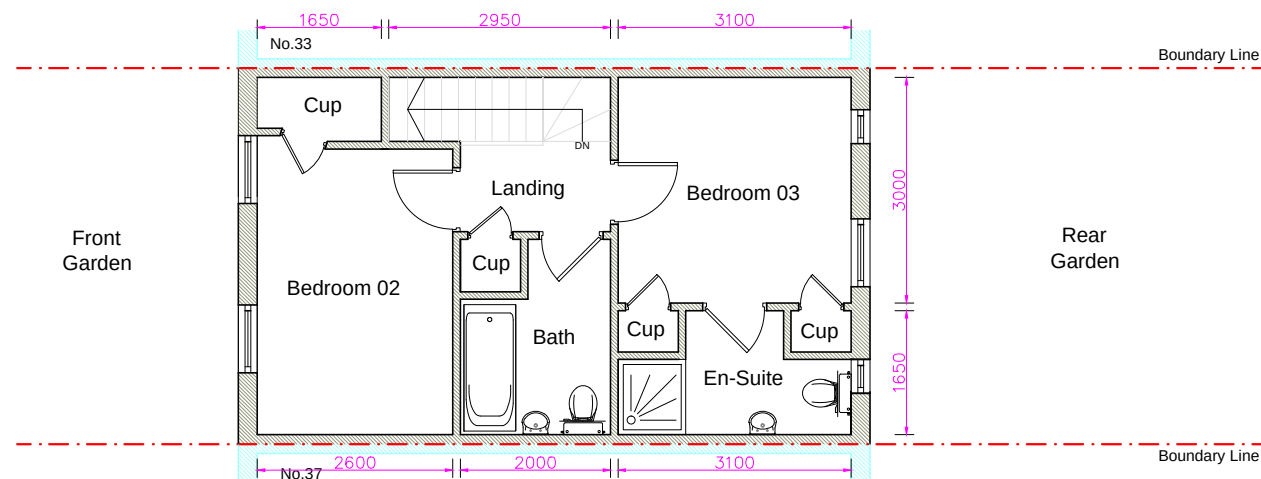


Existing Second Floor Plan 1:100

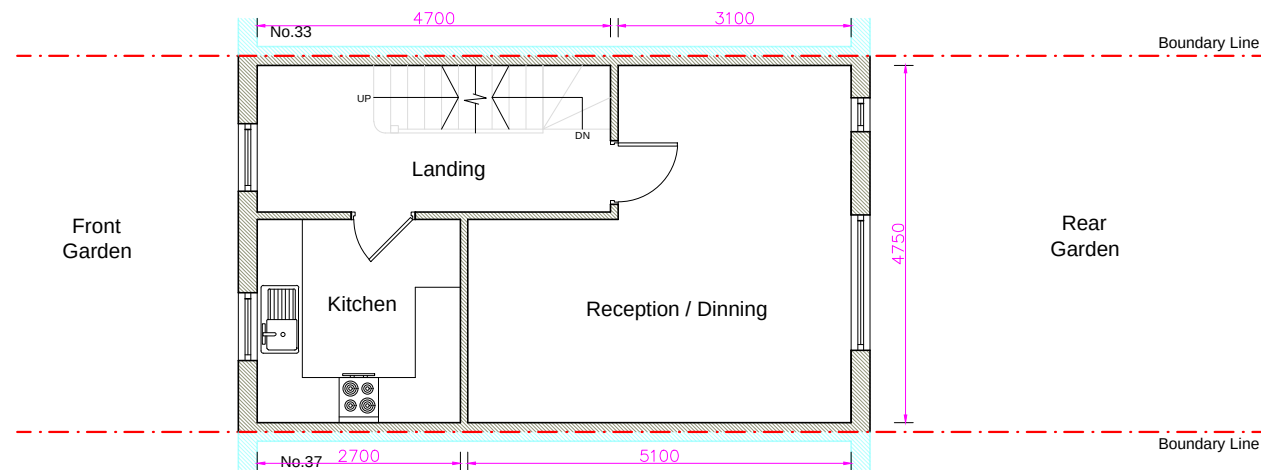

Existing First Floor Plan 1:100

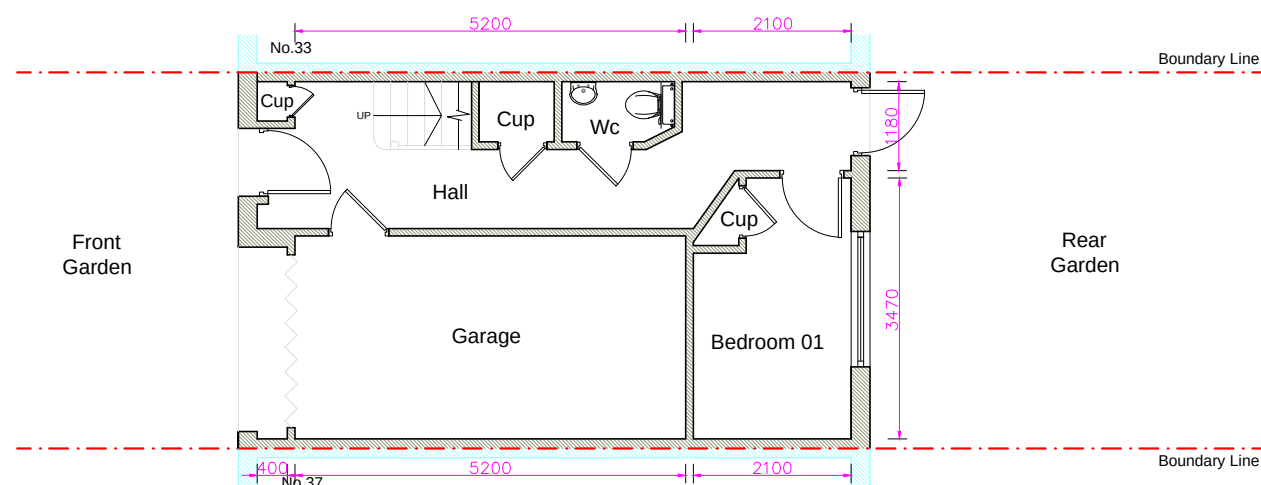


Existing Ground Floor Plan 1:100

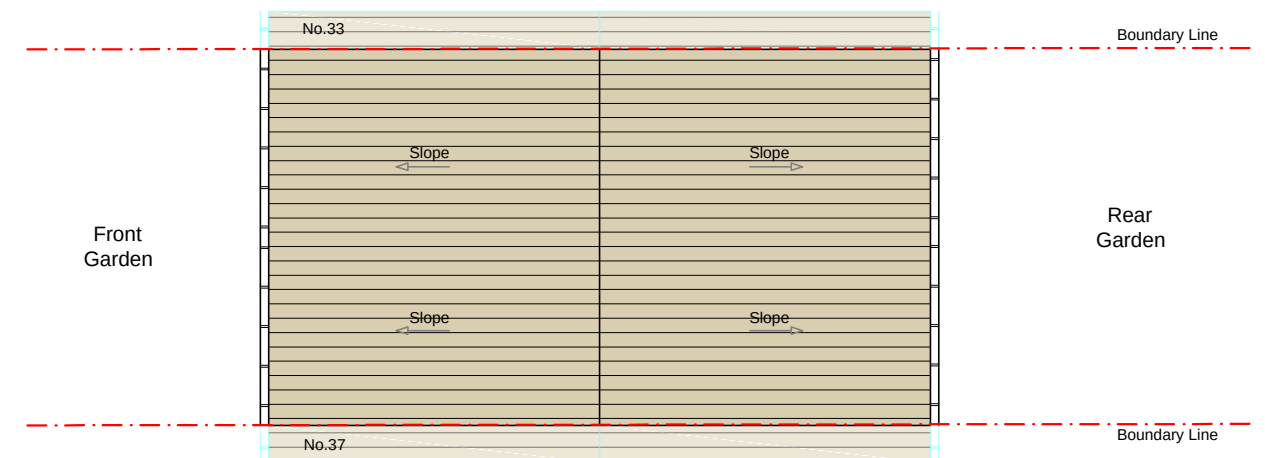

Existing Roof Plan 1:100

## Existing Plans Proposed Porch With Internal Changes

SCALE 1:100@A3

 

Project : Proposed Porch With Internal Changes  
Address : 35 Hampden Lane  
LONDON  
N17 0AS


Drawing no : 35\_HL\_PA\_01  
Issue :  
Date : 28/11/22



Existing Front Elevation 1:50

Existing Elevation  
Proposed Porch With Internal Changes

SCALE 1:50@A3

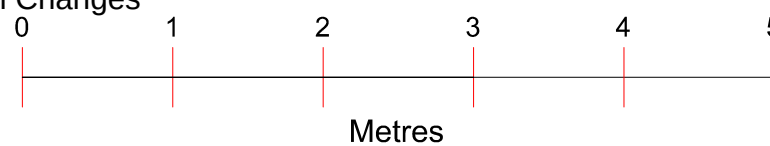

Project : Proposed Porch With Internal Changes  
Address : 35 Hampden Lane  
LONDON  
N17 0AS


Drawing no : 35\_HL\_PA\_02  
Issue :  
Date : 28/11/22



Existing Rear Elevation 1:50

Existing Elevation  
Proposed Porch With Internal Changes


SCALE 1: 50@A3

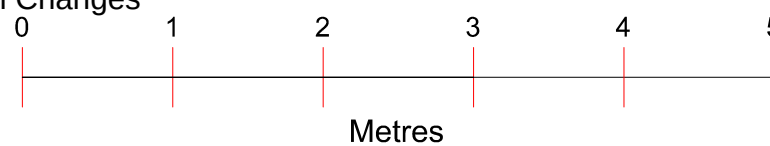

Project : Proposed Porch With Internal Changes  
Address : 35 Hampden Lane  
LONDON  
N17 0AS

Drawing no : 35\_HL\_PA\_03  
Issue :  
Date : 28/11/22


|            |          |           |    |
|------------|----------|-----------|----|
|            |          |           |    |
|            |          |           |    |
|            |          |           |    |
|            |          |           |    |
| A          | 28.11.22 | DA ISSUE  | GK |
| ISSUE DATE |          | AMENDMENT | BY |

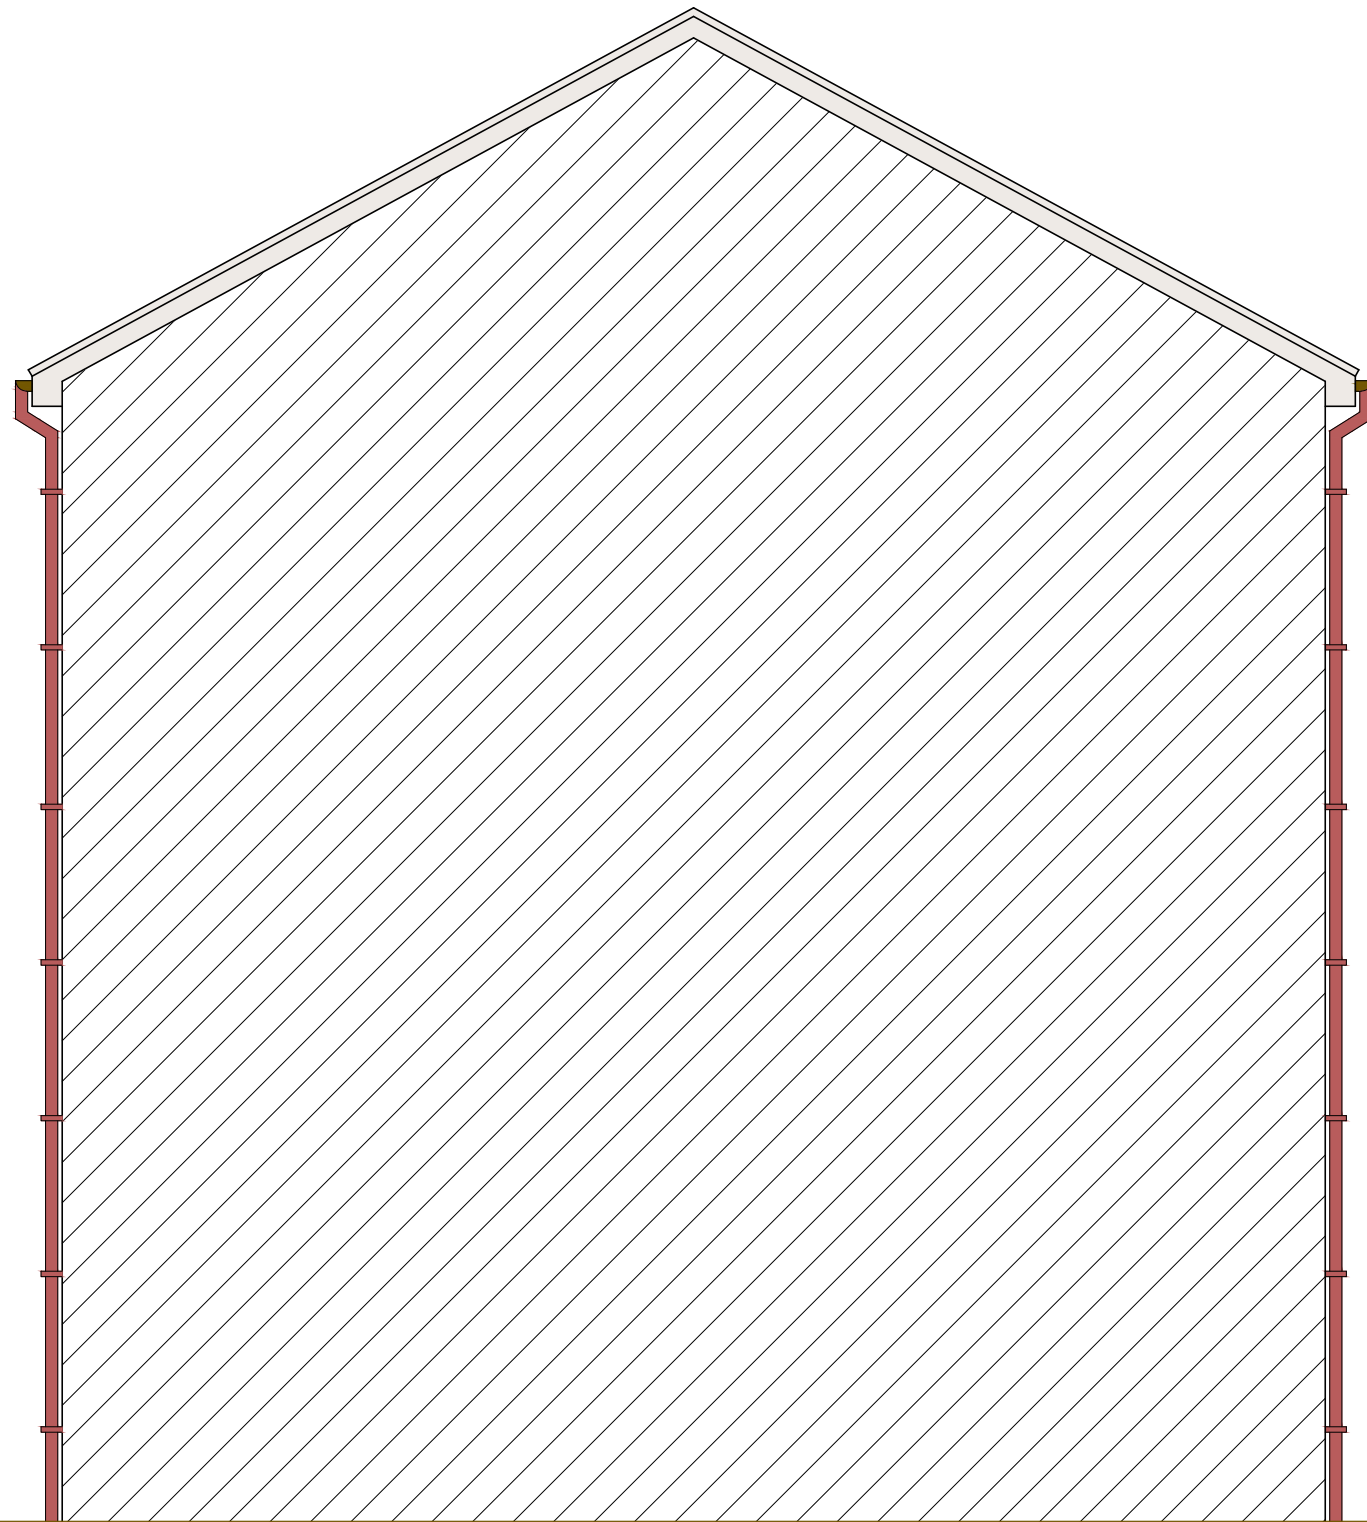

Existing Flank Elevation (1) 1:50

Existing Elevation  
Proposed Porch With Internal Changes

SCALE 1:50@A3

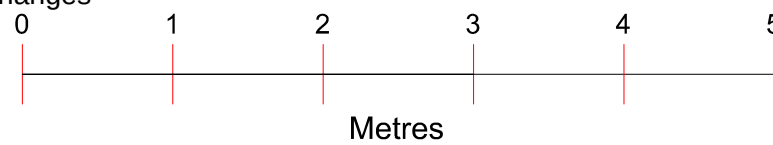


Project : Proposed Porch With Internal Changes  
Address : 35 Hampden Lane  
LONDON  
N17 0AS

Drawing no : 35\_HL\_PA\_04  
Issue :  
Date : 28/11/22




|            |          |           |    |
|------------|----------|-----------|----|
|            |          |           |    |
|            |          |           |    |
|            |          |           |    |
|            |          |           |    |
| A          | 28.11.22 | DA ISSUE  | GK |
| ISSUE DATE |          | AMENDMENT | BY |

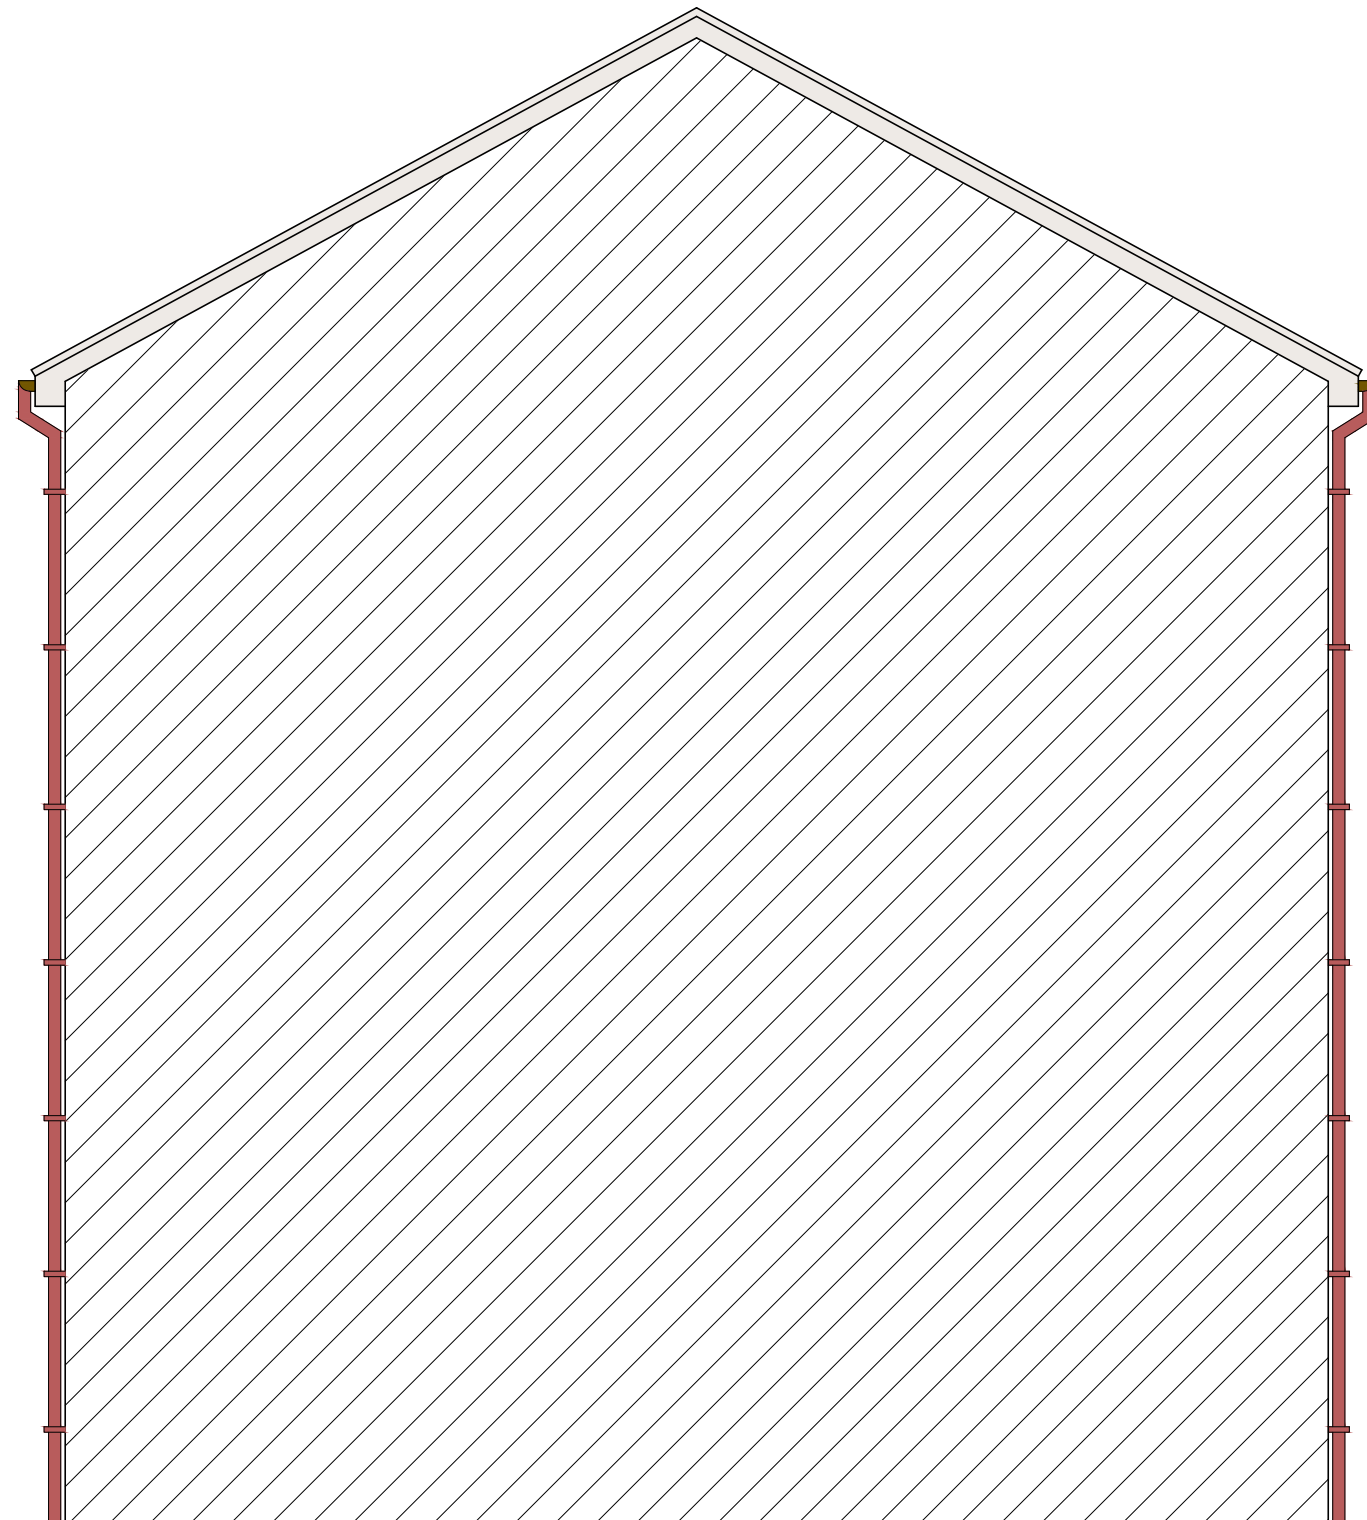

Existing Flank Elevation (2) 1:50

Existing Elevation  
Proposed Porch With Internal Changes

SCALE 1:50@A3

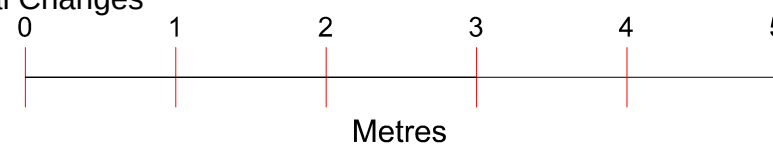


Project : Proposed Porch With Internal Changes  
Address : 35 Hampden Lane  
LONDON  
N17 0AS

Drawing no : 35\_HL\_PA\_05  
Issue :  
Date : 28/11/22




|            |          |           |    |
|------------|----------|-----------|----|
|            |          |           |    |
|            |          |           |    |
|            |          |           |    |
|            |          |           |    |
| A          | 28.11.22 | DA ISSUE  | GK |
| ISSUE DATE |          | AMENDMENT | BY |

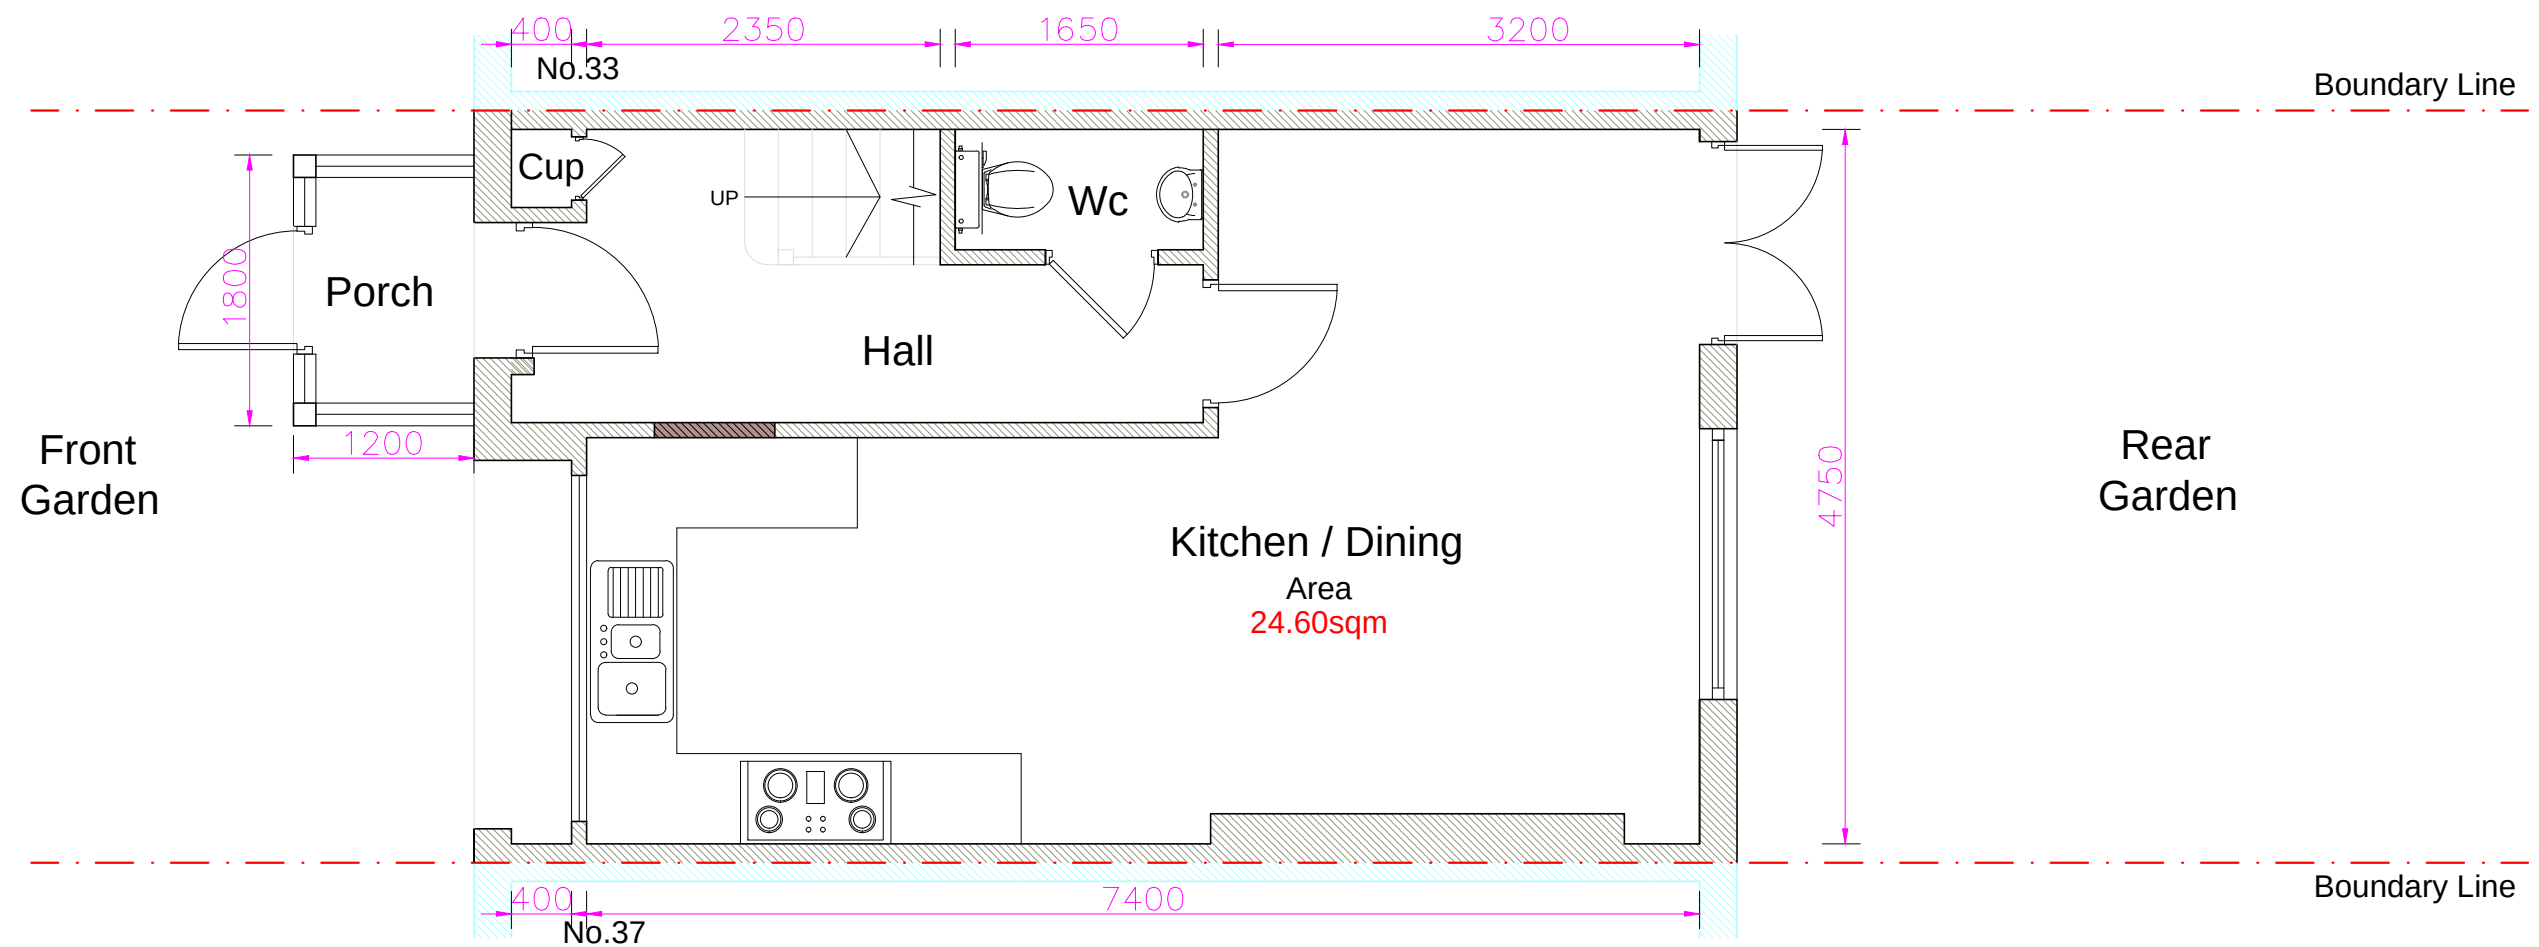

Proposed Ground Floor Plan 1:50

Proposed Plan  
Proposed Porch With Internal Changes

SCALE 1:50@A3

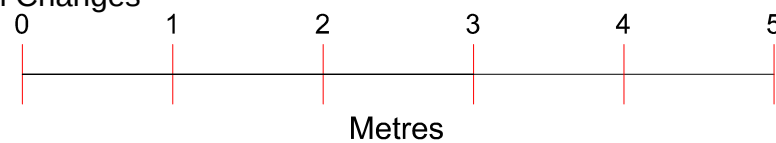


Project : Proposed Porch With Internal Changes  
Address : 35 Hampden Lane  
LONDON  
N17 0AS

Drawing no : 35\_HL\_PA\_06  
Issue :  
Date : 28/11/22




|            |           |          |    |
|------------|-----------|----------|----|
| A          | 28.11.22  | DA ISSUE | GK |
| ISSUE DATE | AMENDMENT |          | BY |

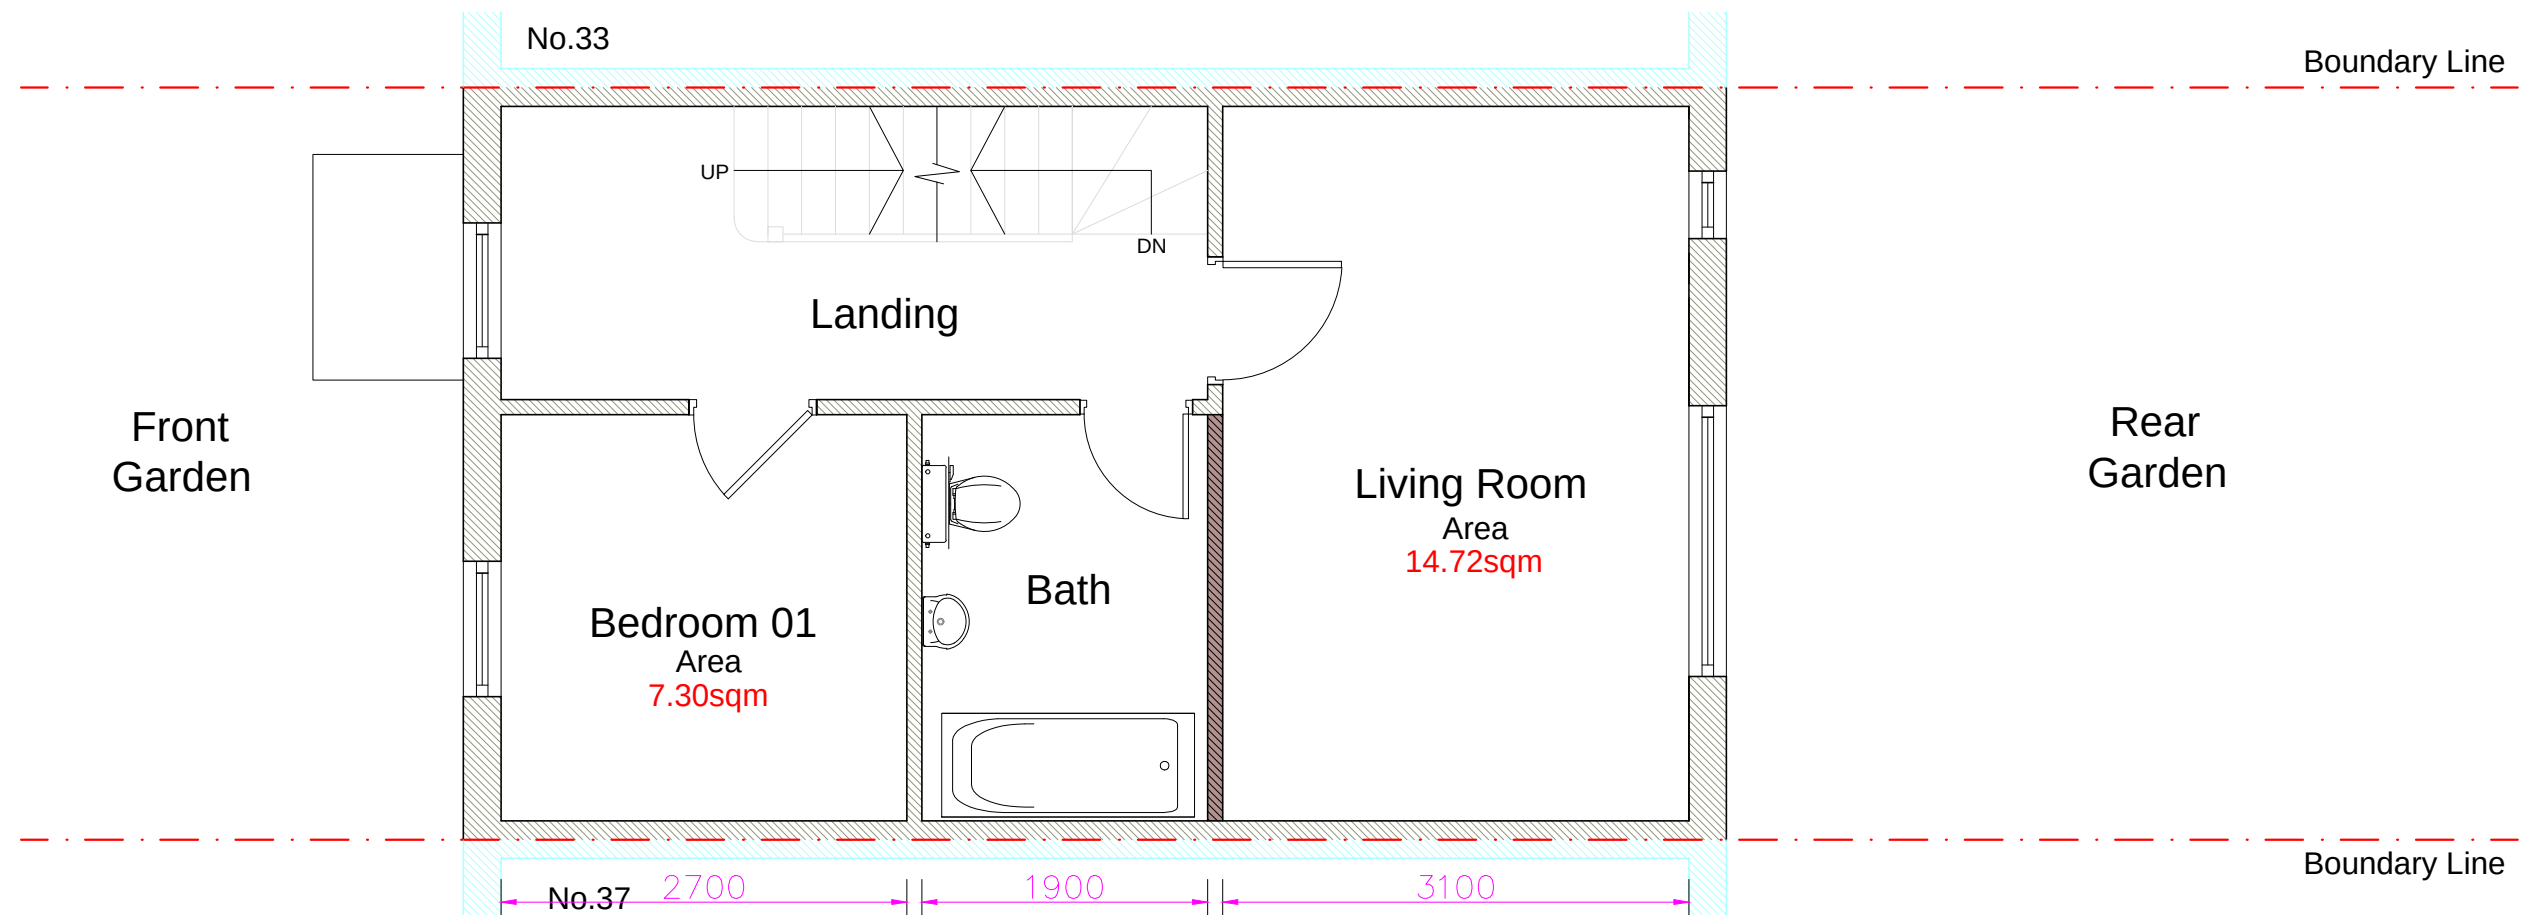

Proposed First Floor Plan 1:50

Proposed Plan  
Proposed Porch With Internal Changes

SCALE 1:50@A3

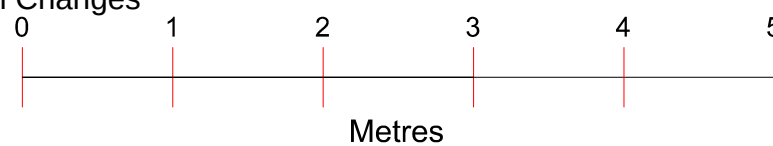


Project : Proposed Porch With Internal Changes  
Address : 35 Hampden Lane  
LONDON  
N17 0AS

Drawing no : 35\_HL\_PA\_07  
Issue :  
Date : 28/11/22




|            |           |          |    |
|------------|-----------|----------|----|
| A          | 28.11.22  | DA ISSUE | GK |
| ISSUE DATE | AMENDMENT |          | BY |

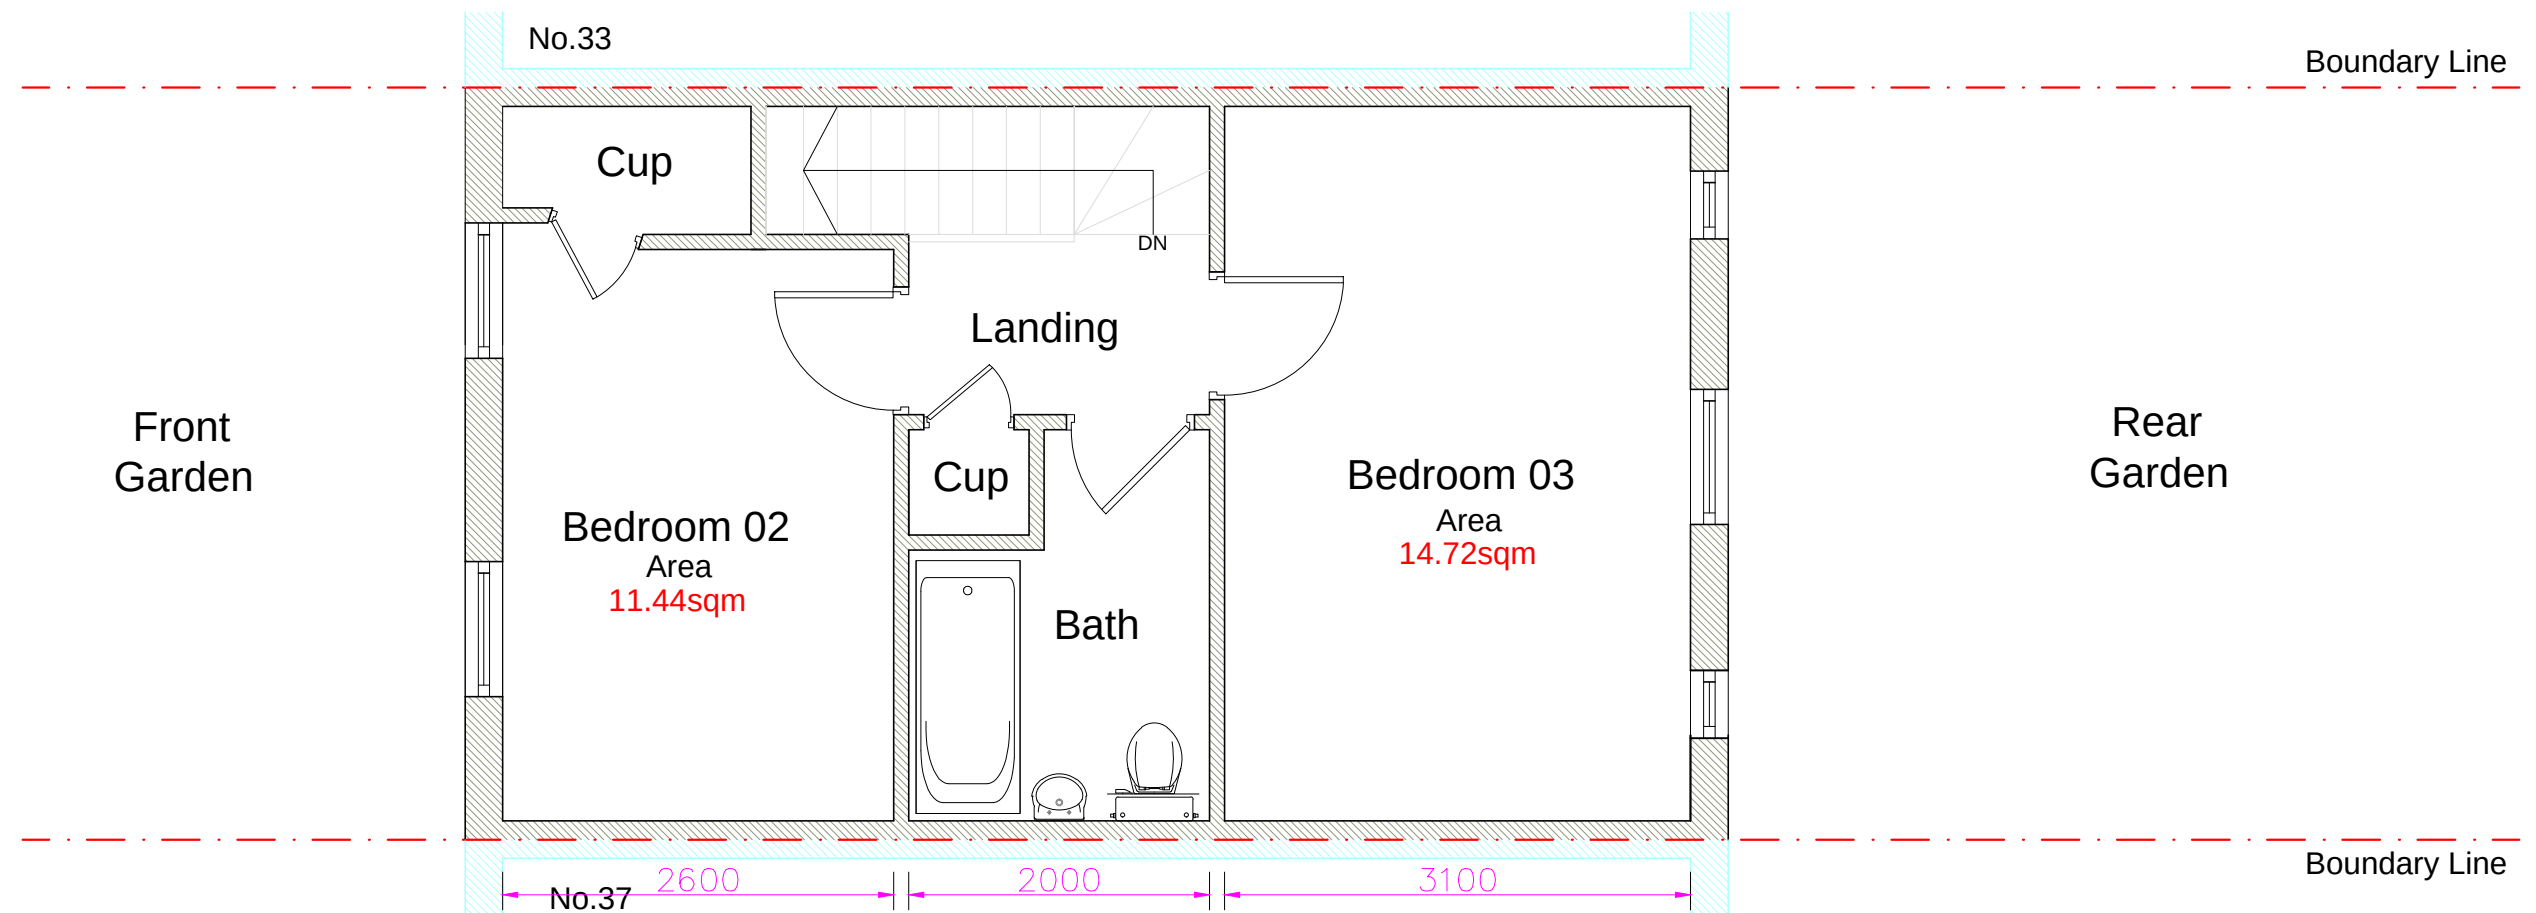

Proposed Second Floor Plan 1:50

Proposed Plan  
Proposed Porch With Internal Changes

SCALE 1:50@A3

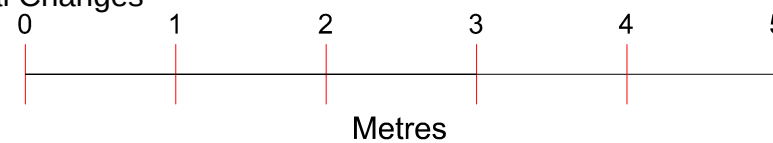


Project : Proposed Porch With Internal Changes  
Address : 35 Hampden Lane  
LONDON  
N17 0AS

Drawing no : 35\_HL\_PA\_08  
Issue :  
Date : 28/11/22




|            |           |          |    |
|------------|-----------|----------|----|
| A          | 28.11.22  | DA ISSUE | GK |
| ISSUE DATE | AMENDMENT | BY       |    |

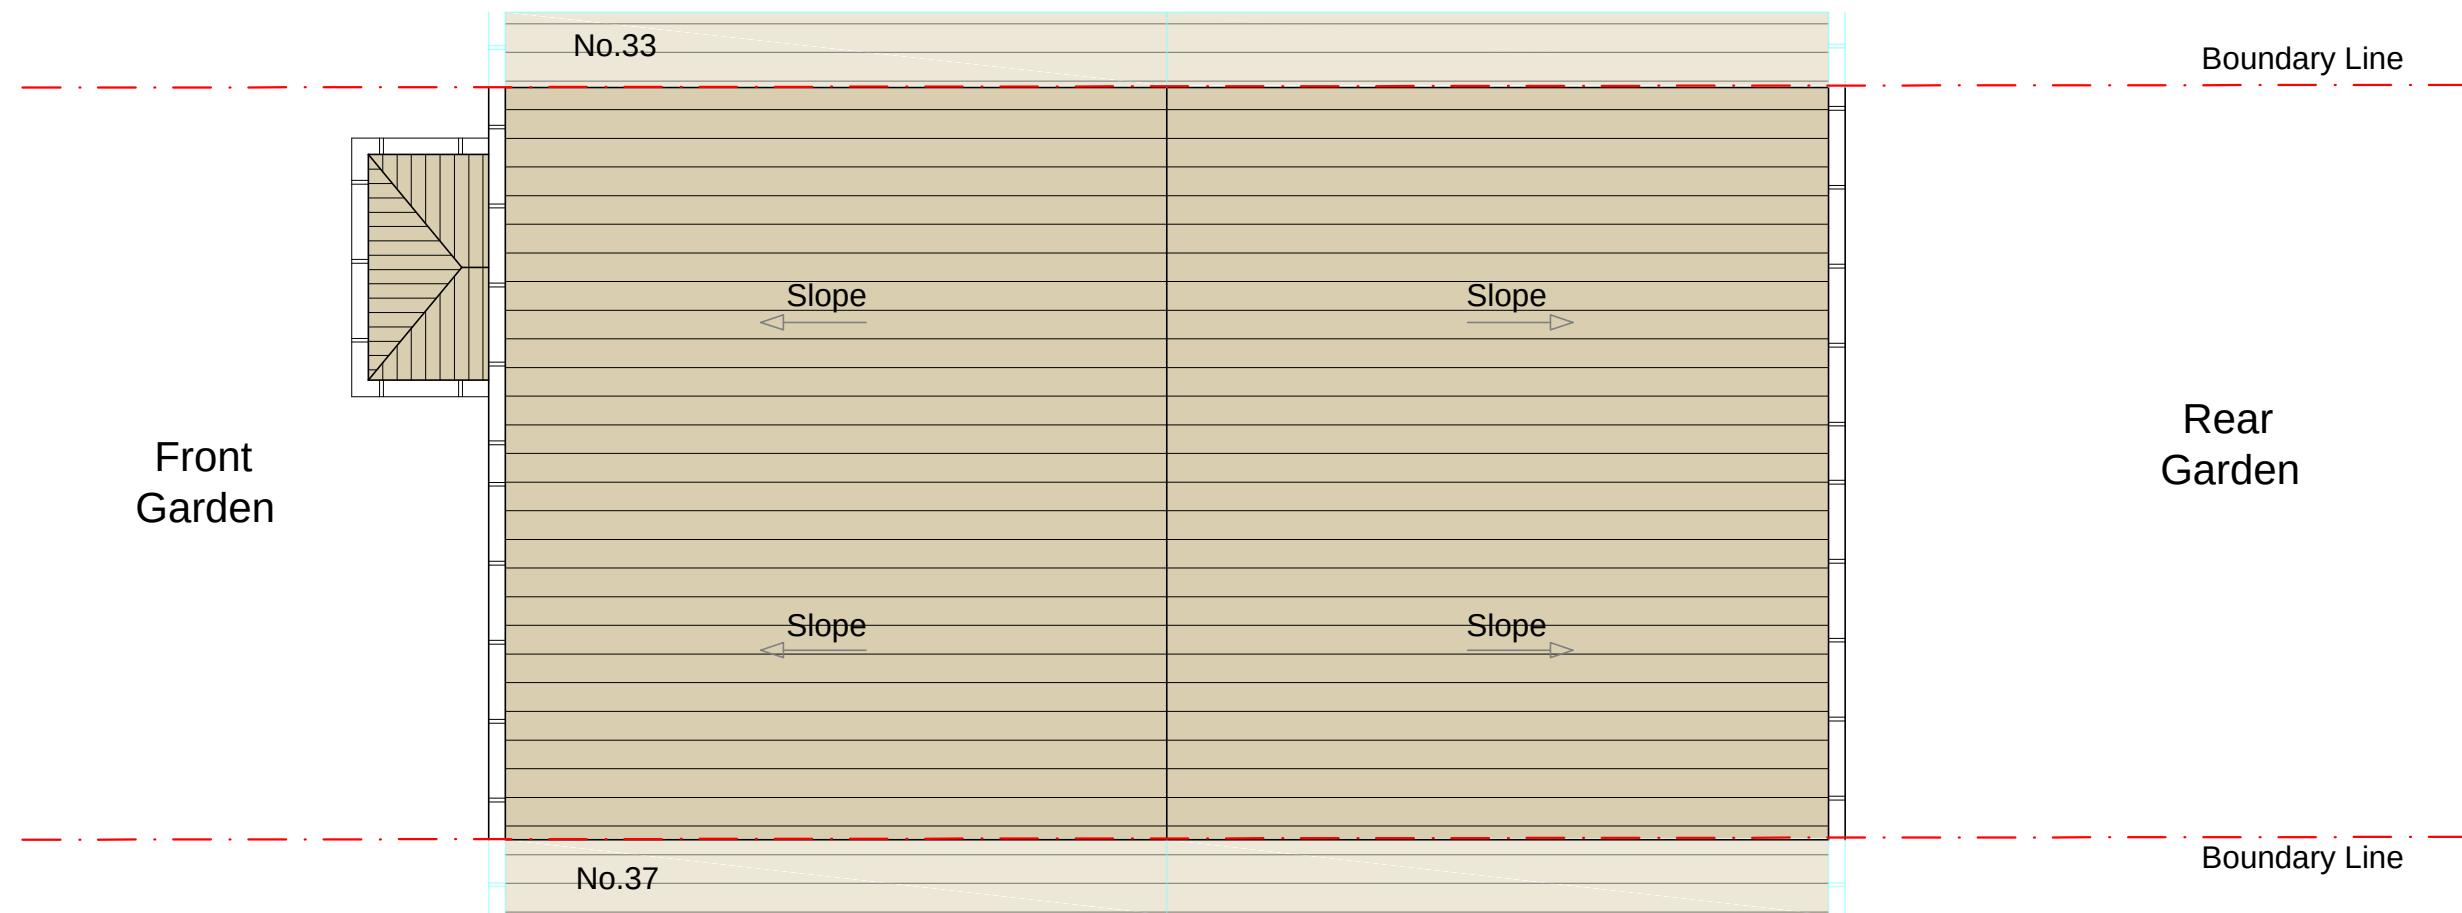

Proposed Roof Plan 1:50

Proposed Plan  
Proposed Porch With Internal Changes

SCALE 1:50@A3

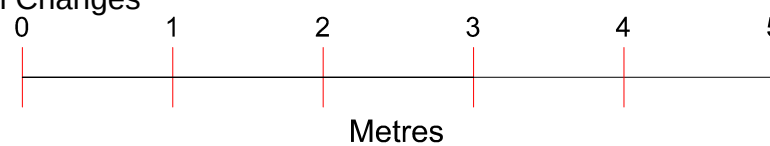

Project : Proposed Porch With Internal Changes  
Address : 35 Hampden Lane  
LONDON  
N17 0AS

Drawing no : 35\_HL\_PA\_09  
Issue :  
Date : 28/11/22




|            |          |           |    |
|------------|----------|-----------|----|
|            |          |           |    |
|            |          |           |    |
|            |          |           |    |
|            |          |           |    |
| A          | 28.11.22 | DA ISSUE  | GK |
| ISSUE DATE |          | AMENDMENT | BY |



Proposed Front Elevation 1:50

Proposed Elevation  
Proposed Porch With Internal Changes

SCALE 1:50@A3

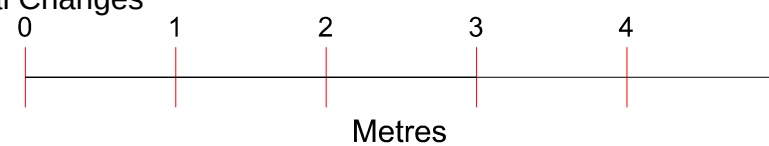

Project : Proposed Porch With Internal Changes  
Address : 35 Hampden Lane  
LONDON  
N17 0AS


Drawing no : 35\_HL\_PA\_10  
Issue :  
Date : 28/11/22



Proposed Rear Elevation 1:50


Proposed Elevation  
Proposed Porch With Internal Changes

SCALE 1:50@A3

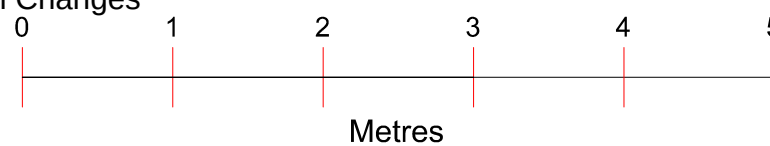

Project : Proposed Porch With Internal Changes  
Address : 35 Hampden Lane  
LONDON  
N17 0AS


Drawing no : 35\_HL\_PA\_11  
Issue :  
Date : 28/11/22

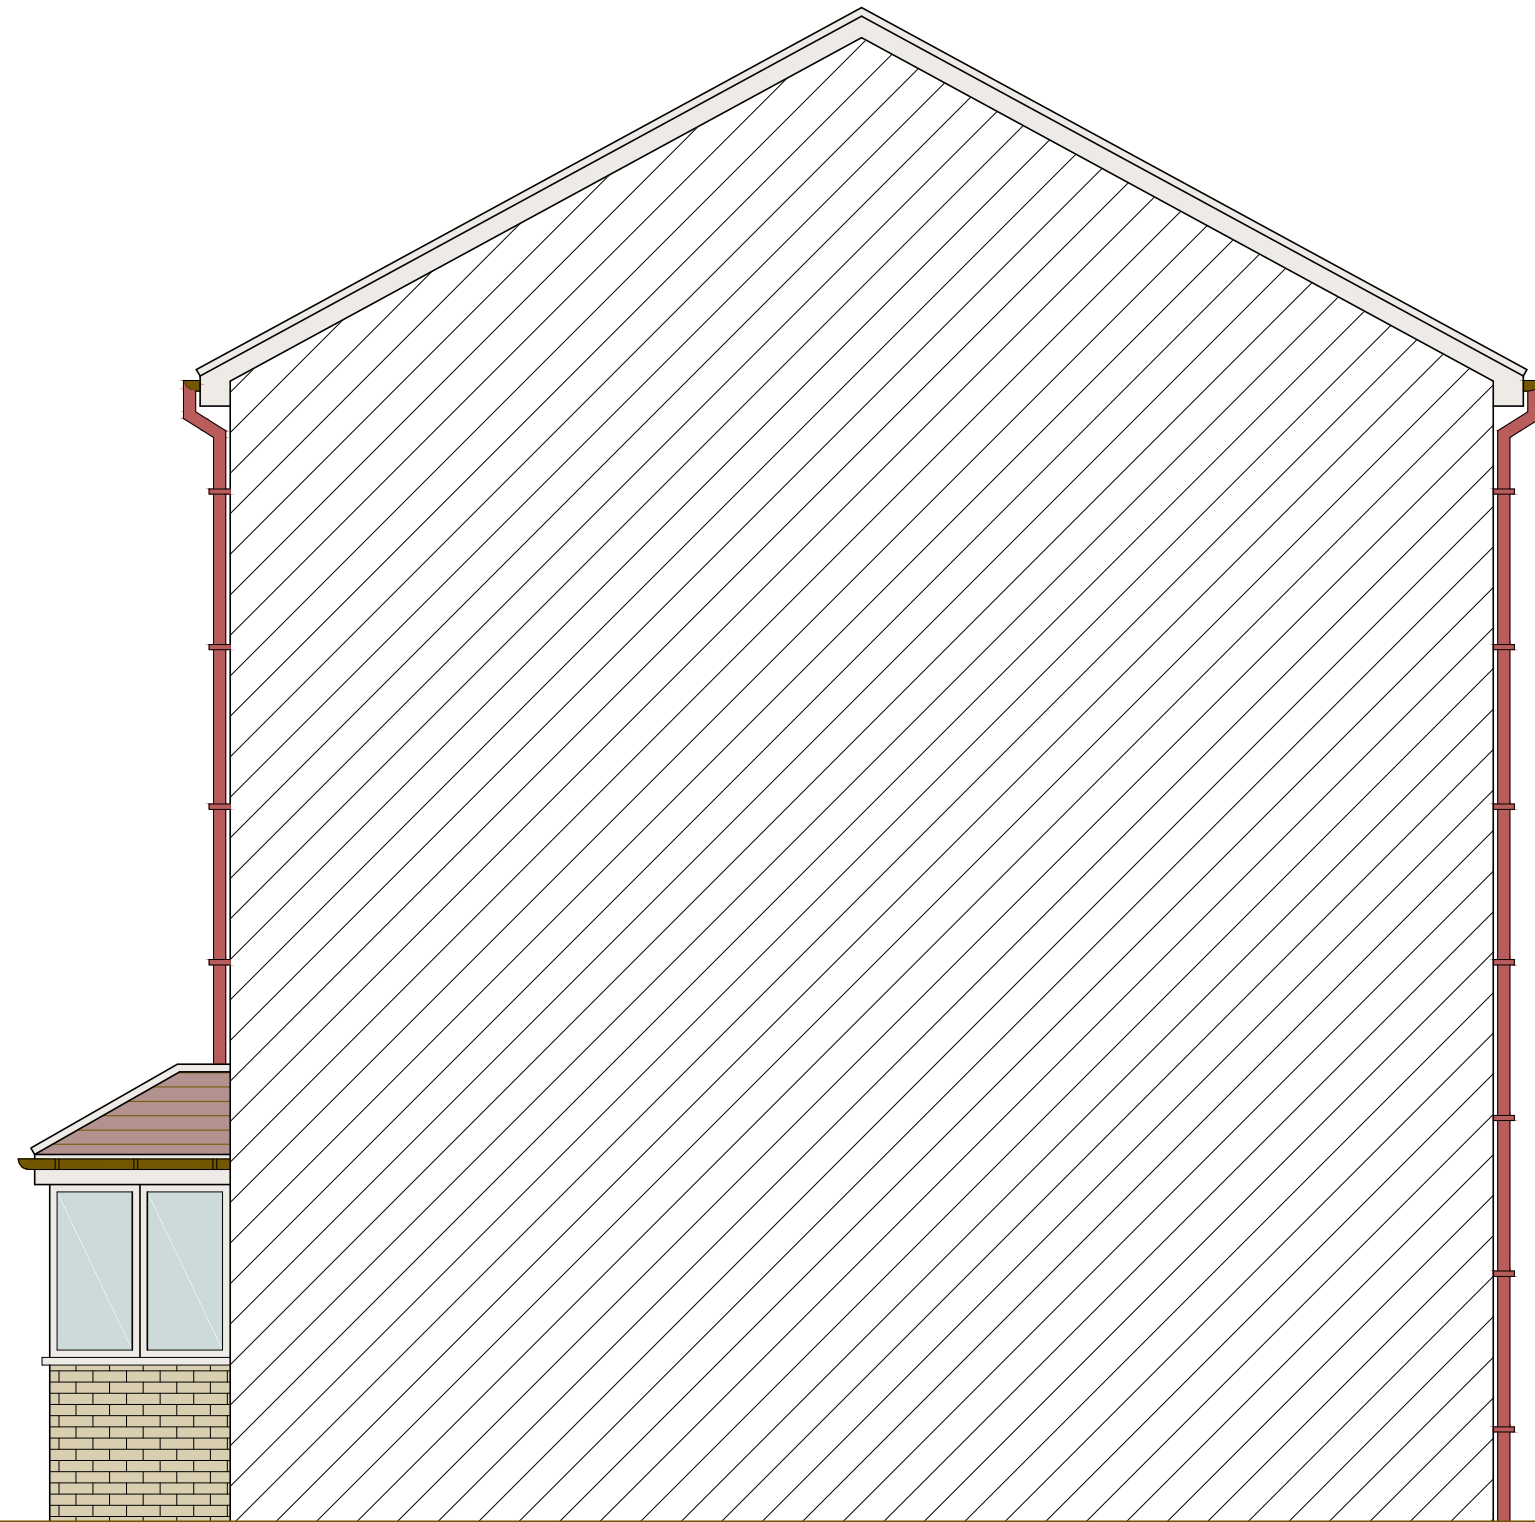

Proposed Flank Elevation (1) 1:50

Proposed Elevation  
Proposed Porch With Internal Changes

SCALE 1:50@A3

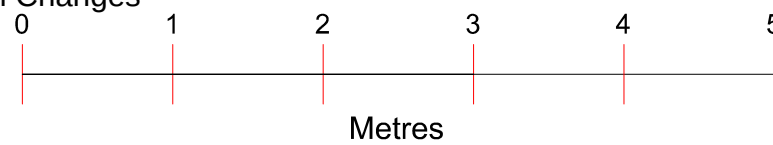


Project : Proposed Porch With Internal Changes  
Address : 35 Hampden Lane  
LONDON  
N17 0AS

Drawing no : 35\_HL\_PA\_12  
Issue :  
Date : 28/11/22




|            |          |           |    |
|------------|----------|-----------|----|
|            |          |           |    |
|            |          |           |    |
|            |          |           |    |
|            |          |           |    |
| A          | 28.11.22 | DA ISSUE  | GK |
| ISSUE DATE |          | AMENDMENT | BY |

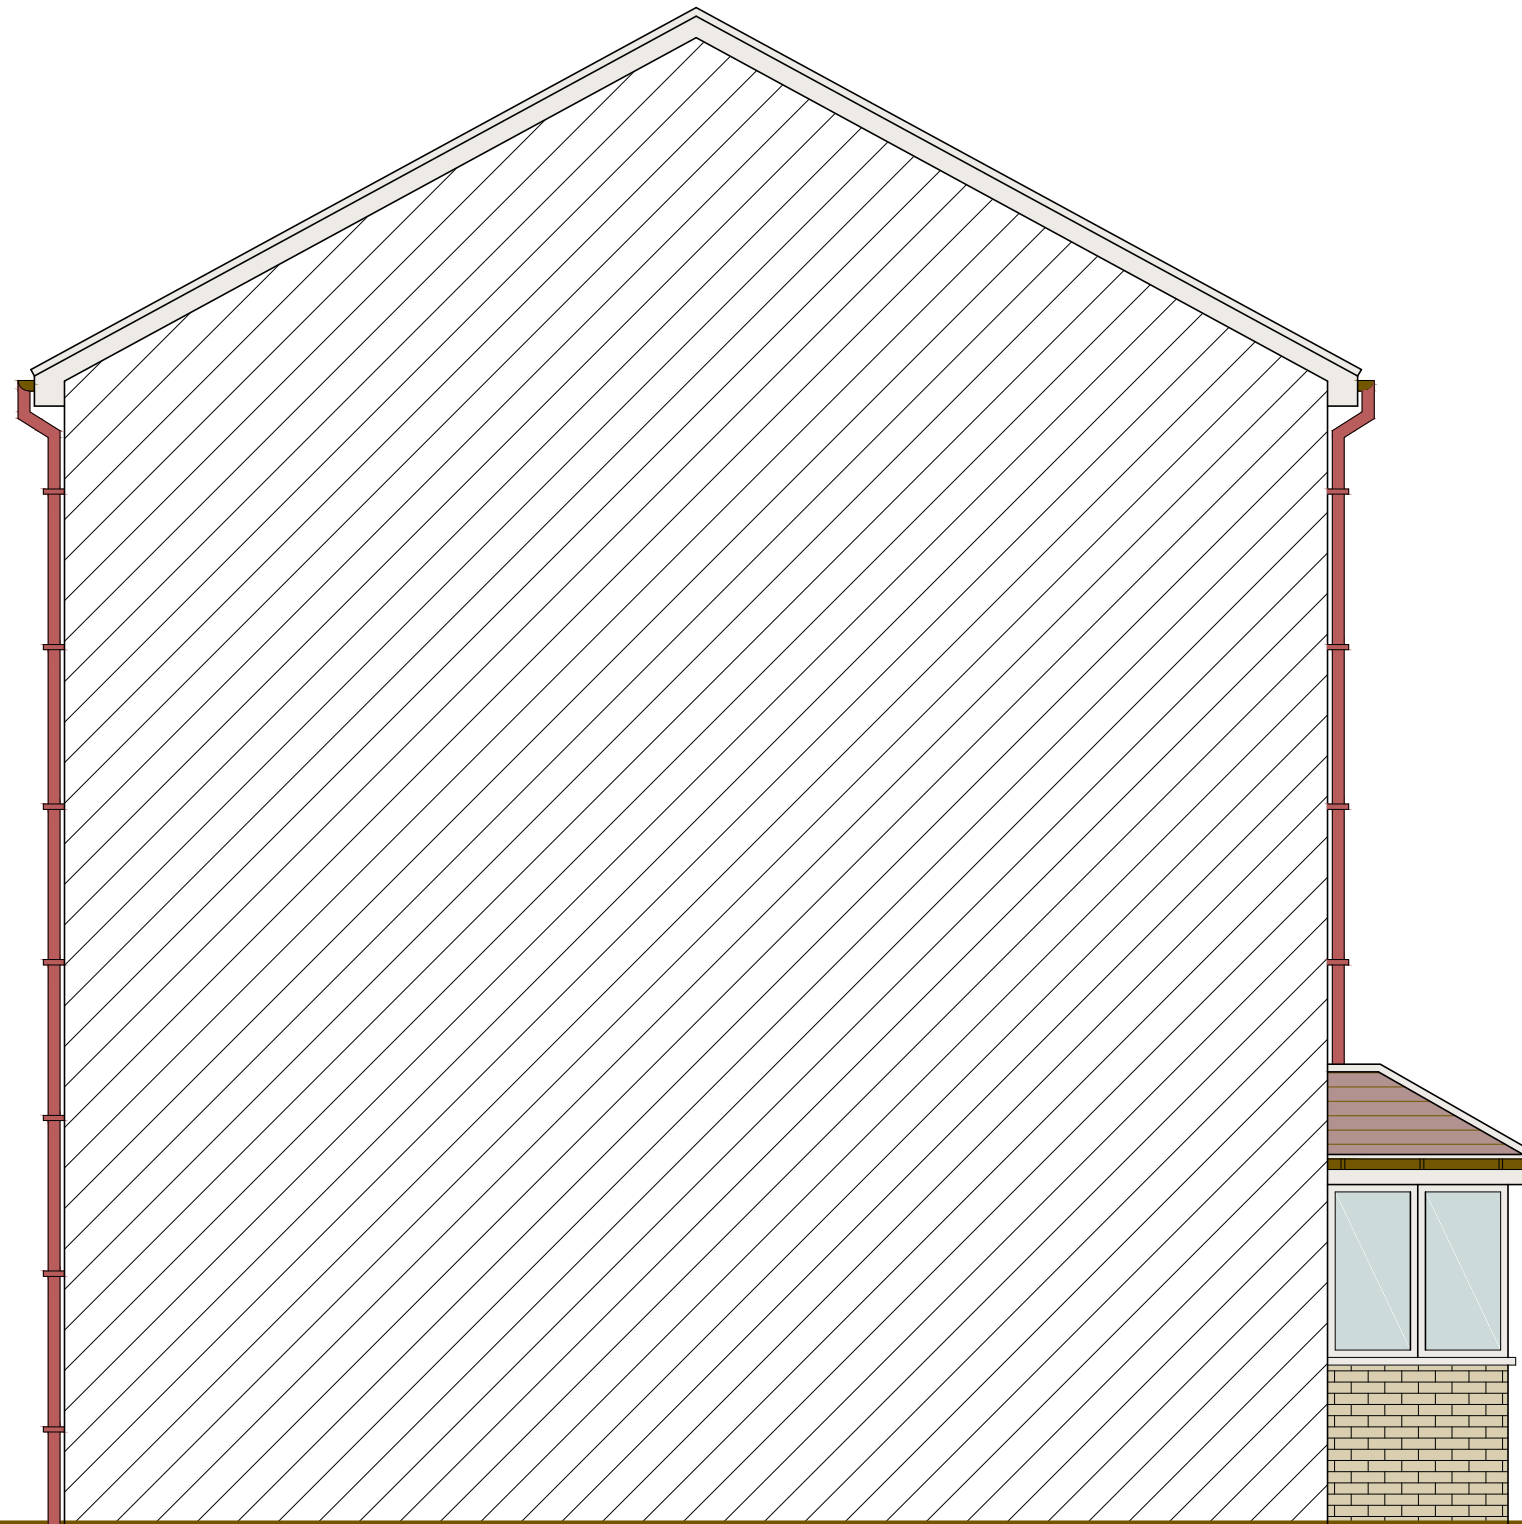

Proposed Flank Elevation (2) 1:50

Proposed Elevation  
Proposed Porch With Internal Changes

SCALE 1: 50@A3

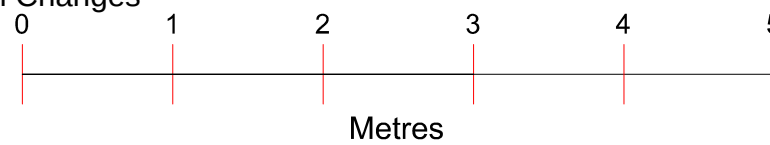

Project : Proposed Porch With Internal Changes  
Address : 35 Hampden Lane  
LONDON  
N17 0AS

Drawing no : 35\_HL\_PA\_13  
Issue :  
Date : 28/11/22

|            |          |           |    |
|------------|----------|-----------|----|
|            |          |           |    |
|            |          |           |    |
|            |          |           |    |
|            |          |           |    |
| A          | 28.11.22 | DA ISSUE  | GK |
| ISSUE DATE |          | AMENDMENT | BY |