




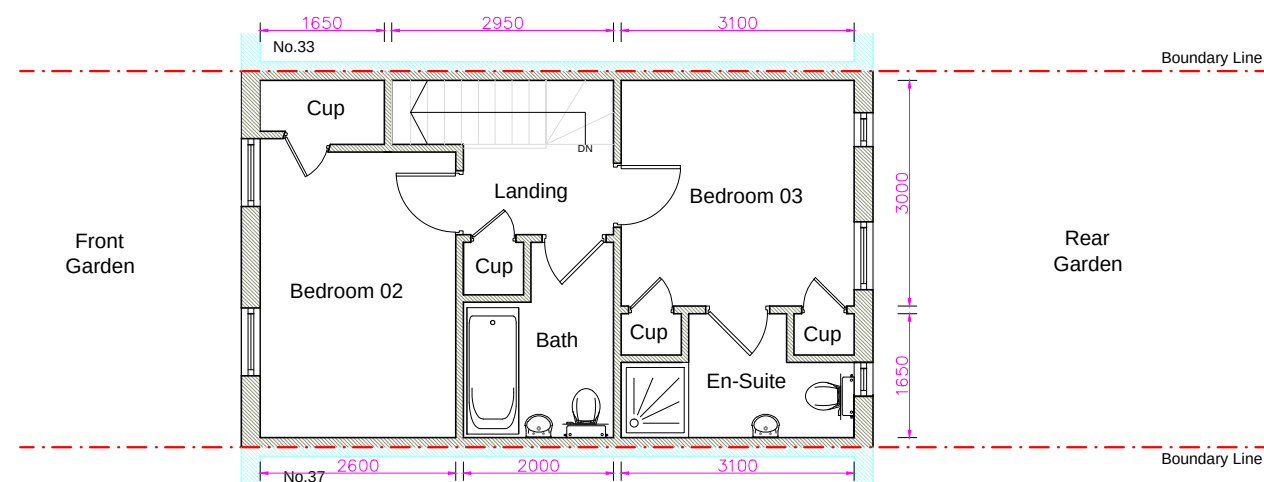


Existing Second Floor Plan 1:100

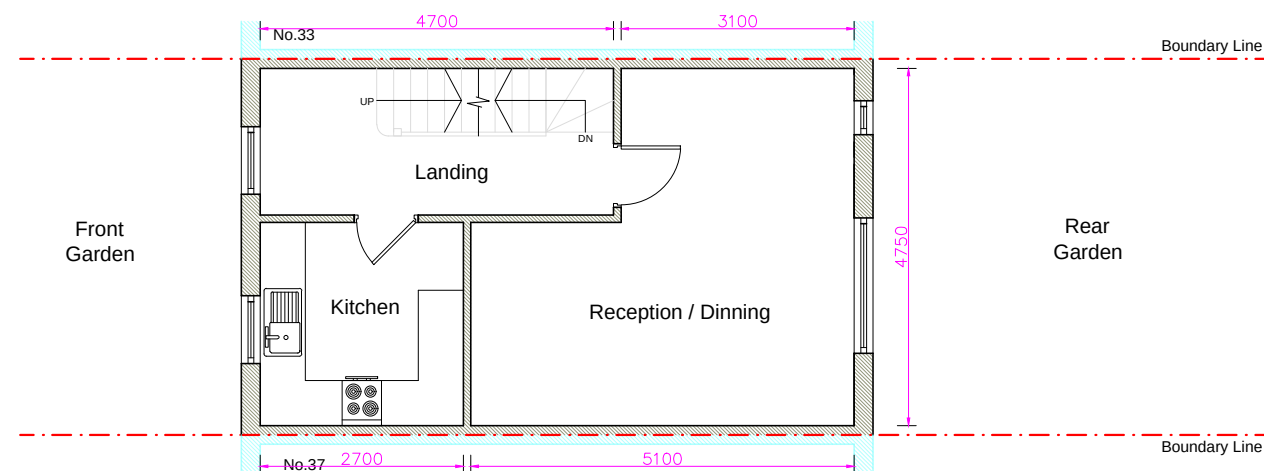

Existing First Floor Plan 1:100

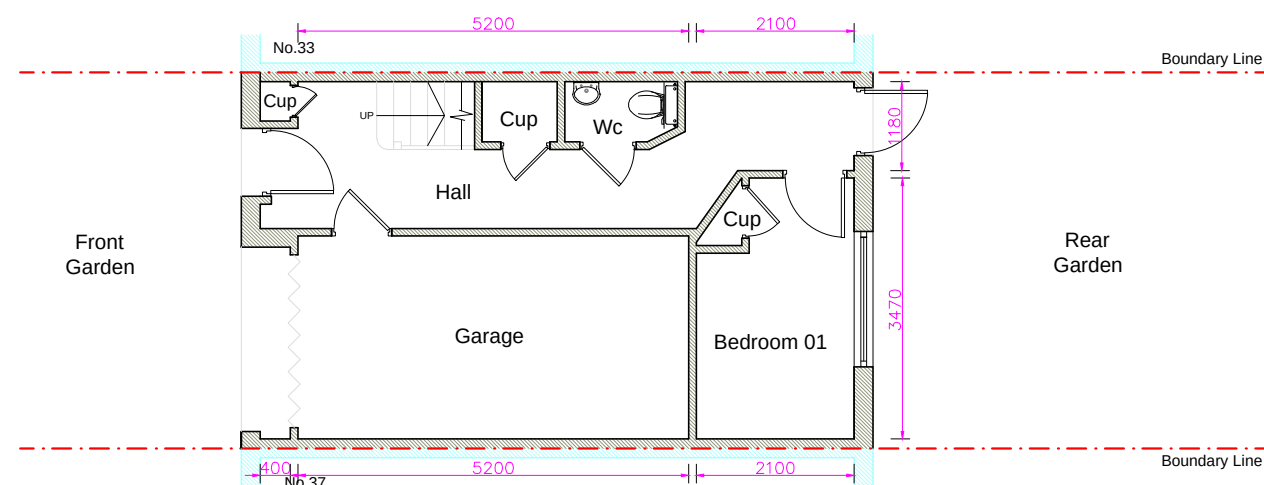


Existing Ground Floor Plan 1:100

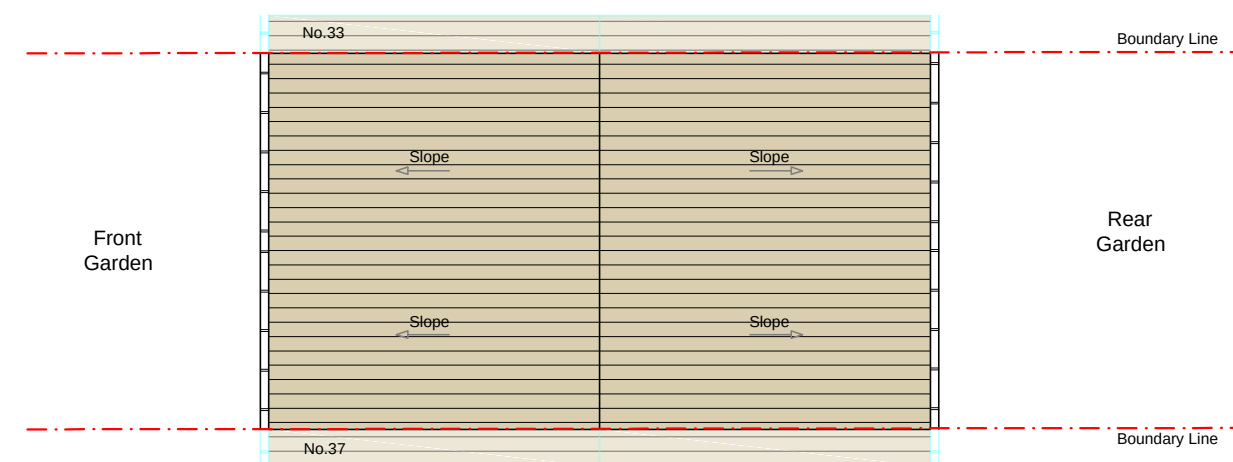

Existing Roof Plan 1:100

## Existing Plans Proposed Porch With Internal Changes

SCALE 1:100@A3

 

Project : Proposed Porch With Internal Changes  
Address : 35 Hampden Lane  
LONDON  
N17 0AS

Drawing no : 35\_HL\_PA\_01  
Issue :  
Date : 28/11/22