




Existing Front Elevation 1:50

Existing Elevation
Proposed Porch With Internal Changes

SCALE 1:50@A3

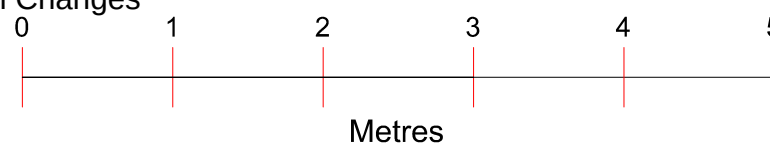

Project : Proposed Porch With Internal Changes
Address : 35 Hampden Lane
LONDON
N17 0AS


Drawing no : 35_HL_PA_02
Issue :
Date : 28/11/22



Existing Rear Elevation 1:50

Existing Elevation
Proposed Porch With Internal Changes

SCALE 1: 50@A3

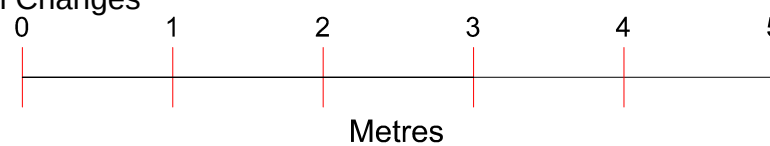

Project : Proposed Porch With Internal Changes
Address : 35 Hampden Lane
LONDON
N17 0AS

Drawing no : 35_HL_PA_03
Issue :
Date : 28/11/22