



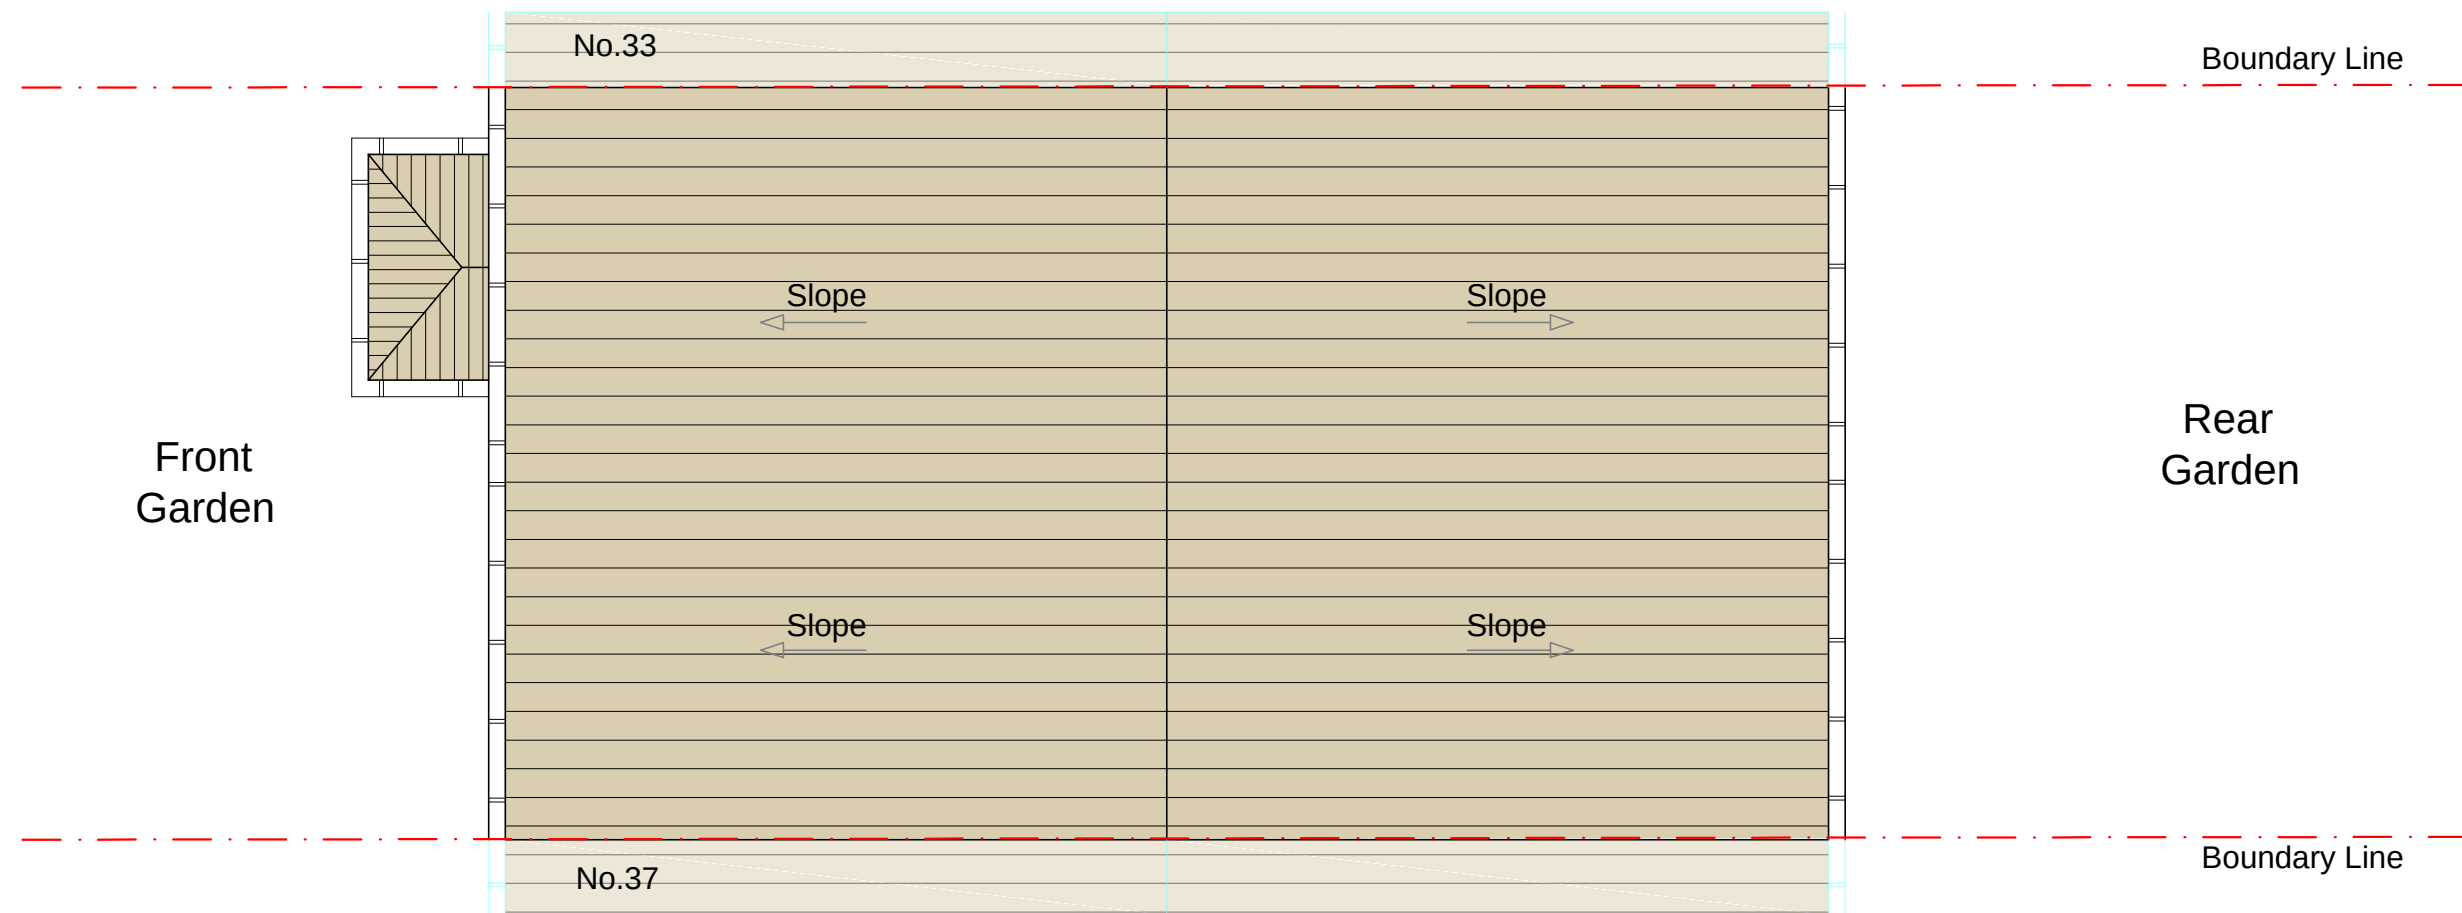

Proposed Roof Plan 1:50

Proposed Plan
Proposed Porch With Internal Changes

SCALE 1:50@A3

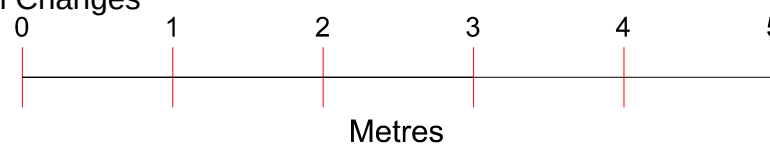

Project : Proposed Porch With Internal Changes
Address : 35 Hampden Lane
LONDON
N17 0AS

Drawing no : 35_HL_PA_09
Issue :
Date : 28/11/22



A	28.11.22	DA ISSUE	GK
ISSUE DATE		AMENDMENT	BY