



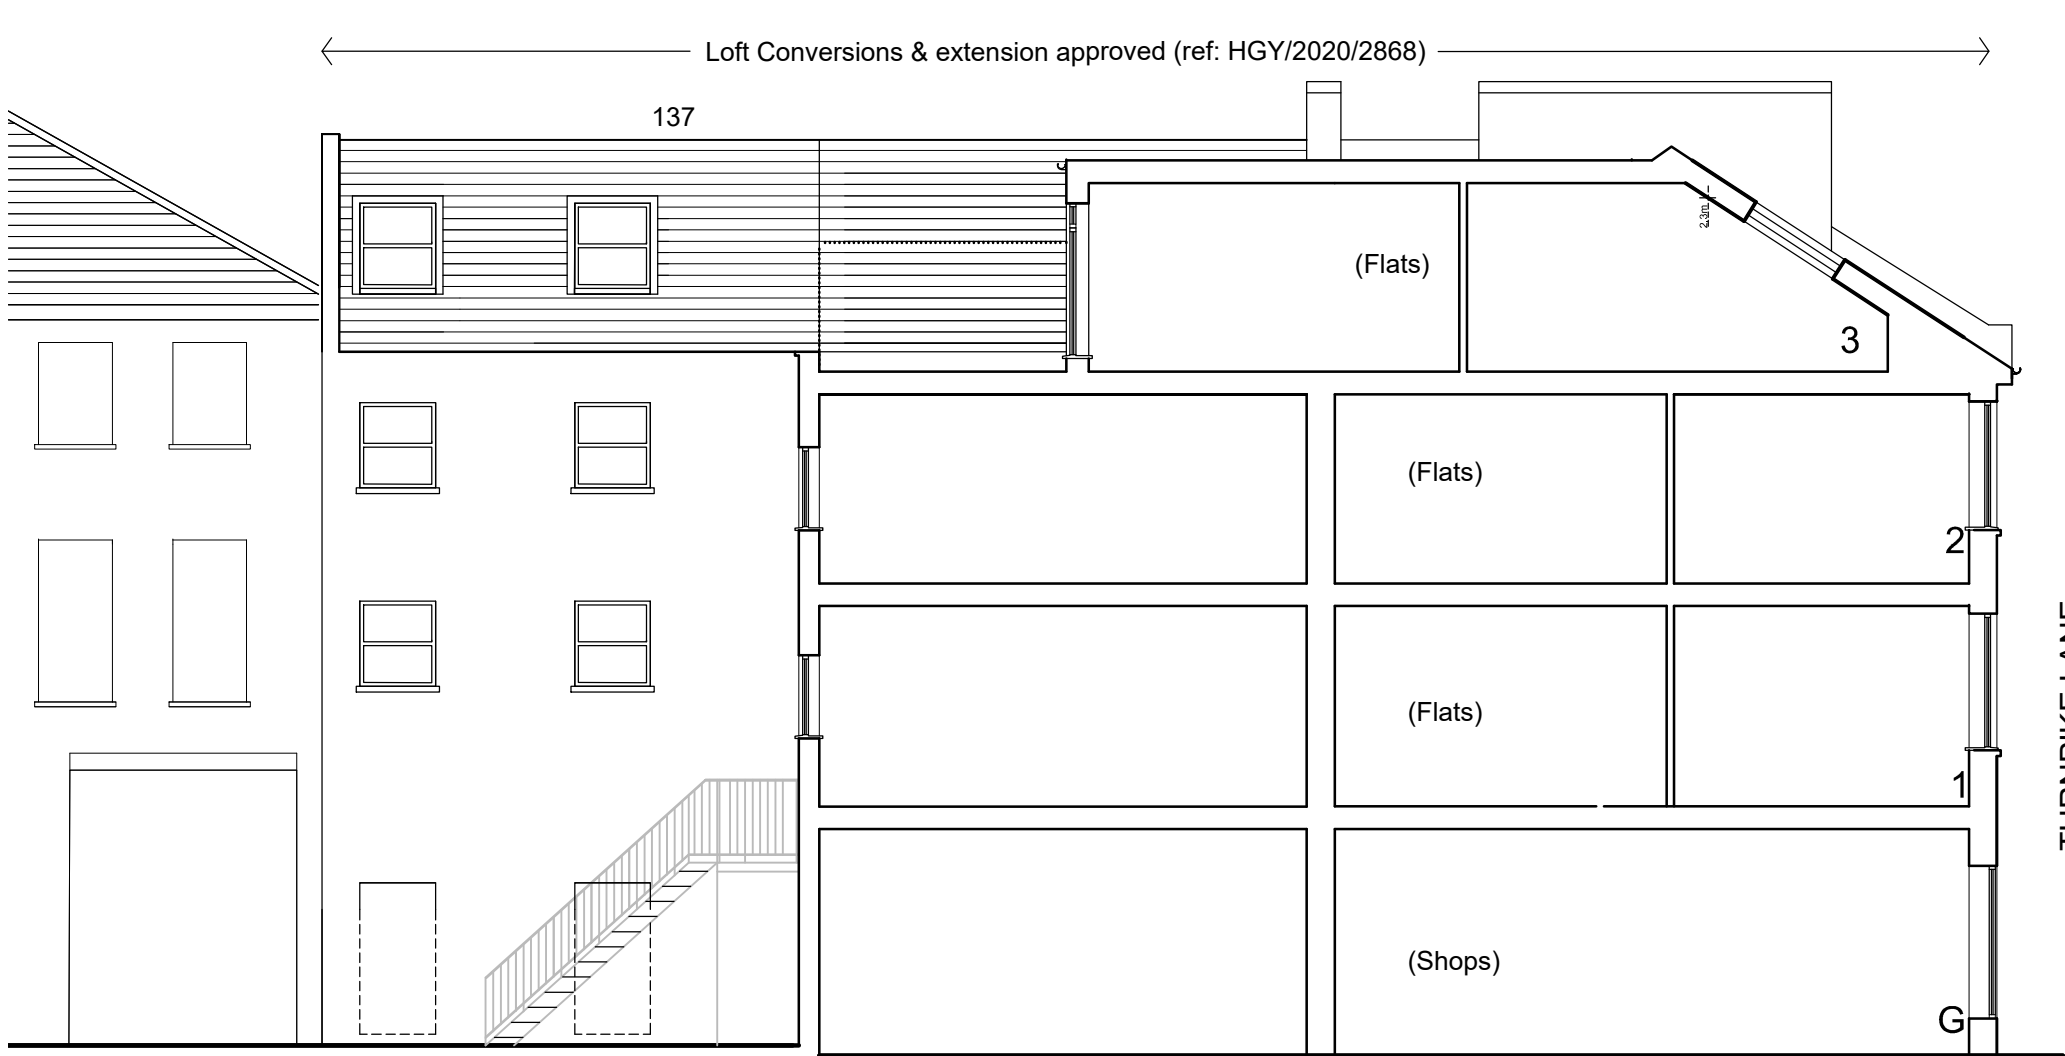

REAR ELEVATION & SECTION AA

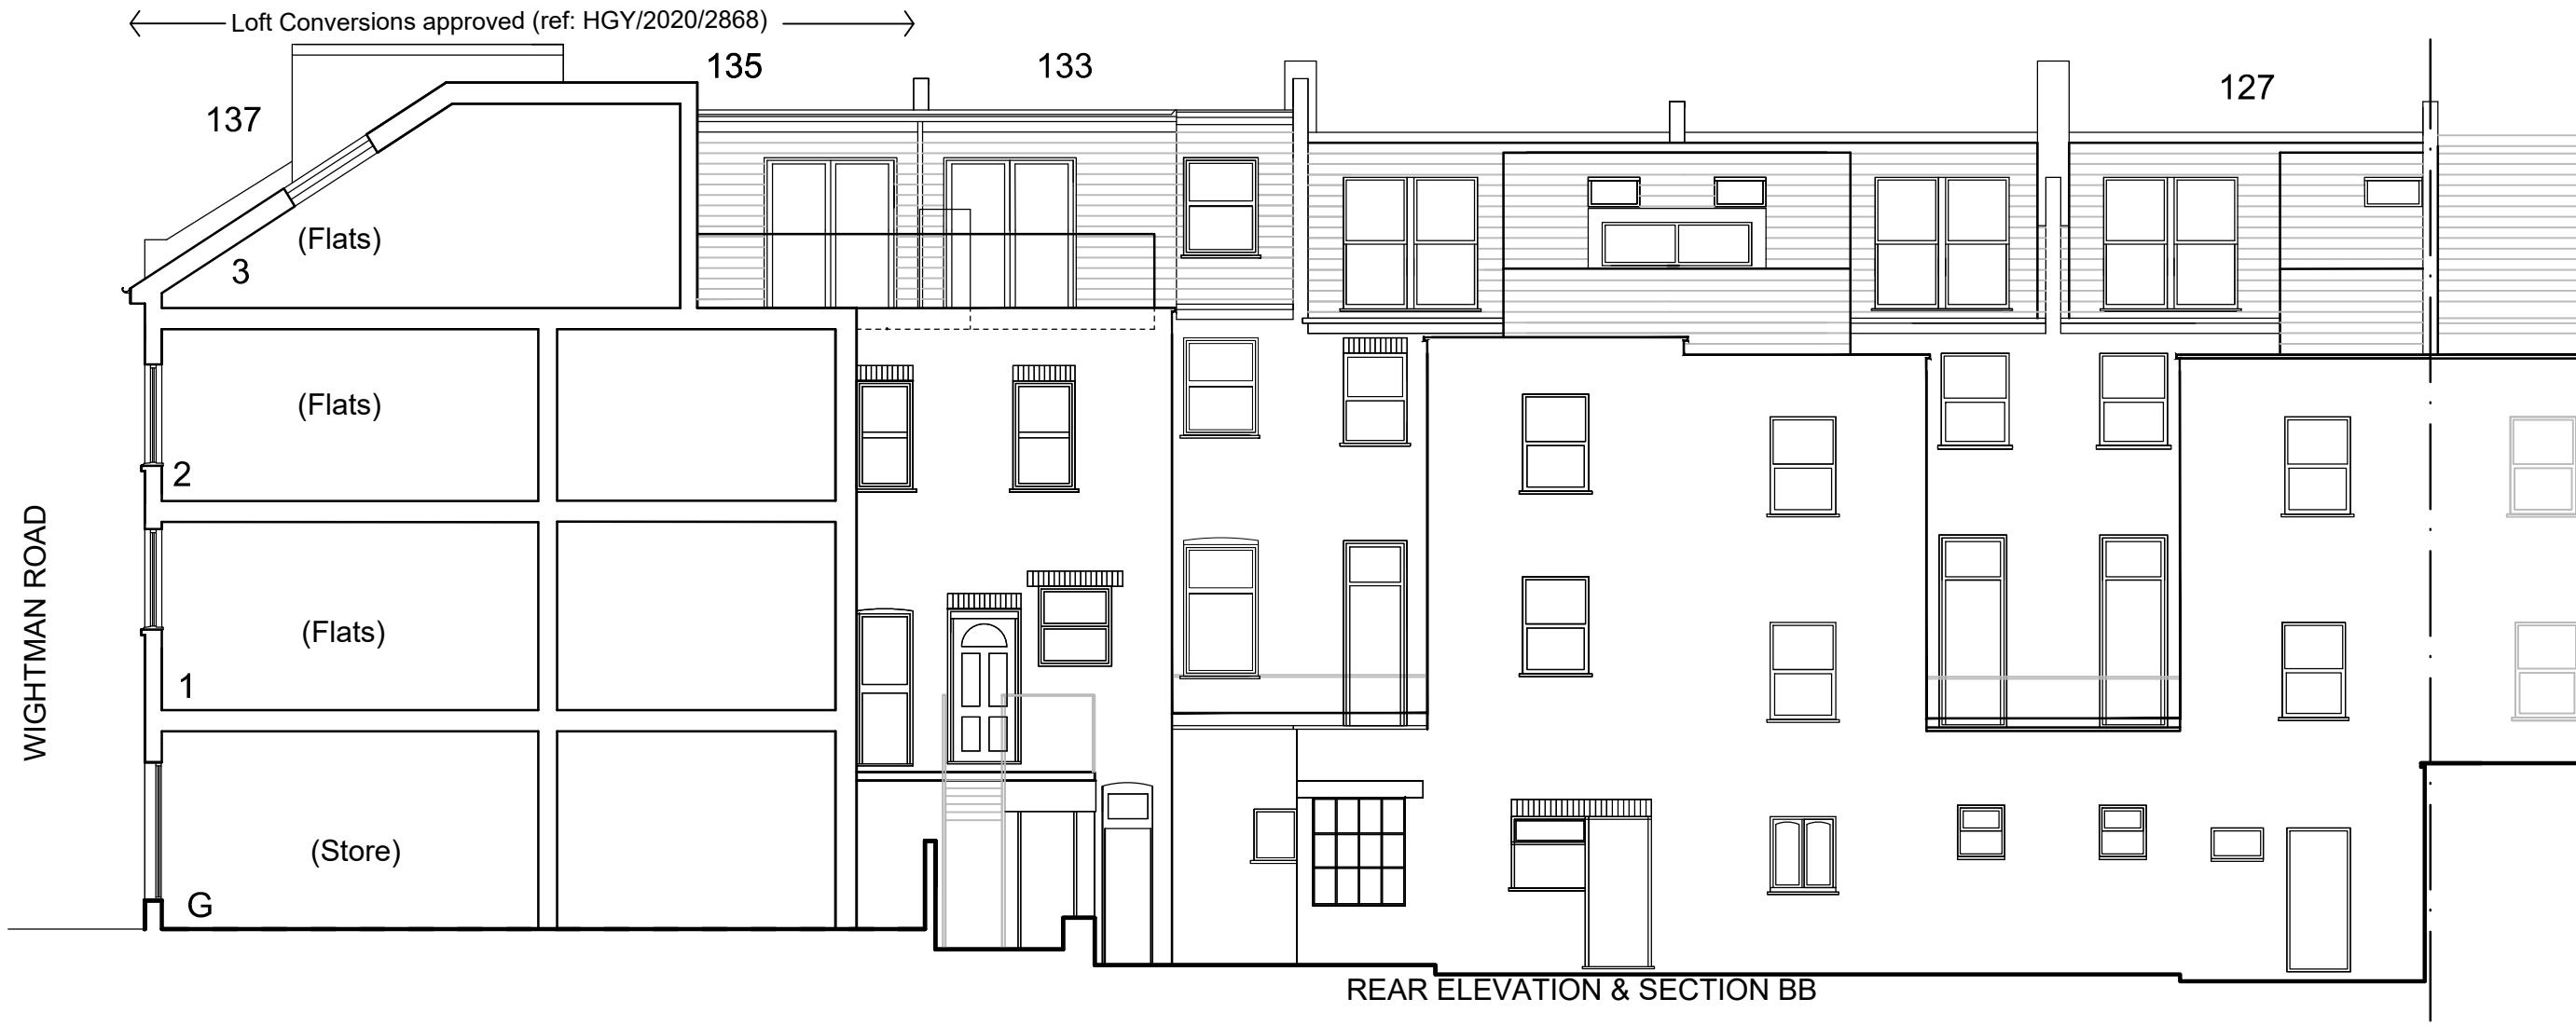

REAR ELEVATION & SECTION BB

|                                                                                               |                                          |                    |                                 |
|-----------------------------------------------------------------------------------------------|------------------------------------------|--------------------|---------------------------------|
| Site Address:<br><b>133-137 Turnpike Lane : Amendments to approved Loft<br/>London N8 0DU</b> | <b>extension &amp; conversion scheme</b> |                    |                                 |
|                                                                                               | <b>Rear Elevation &amp; Sections</b>     |                    |                                 |
|                                                                                               | <b>(as previously approved)</b>          |                    |                                 |
|                                                                                               |                                          |                    |                                 |
|                                                                                               | Date:<br>12/22                           | Scale A3:<br>1:100 | Drawing no:<br><b>pB2205:5A</b> |