
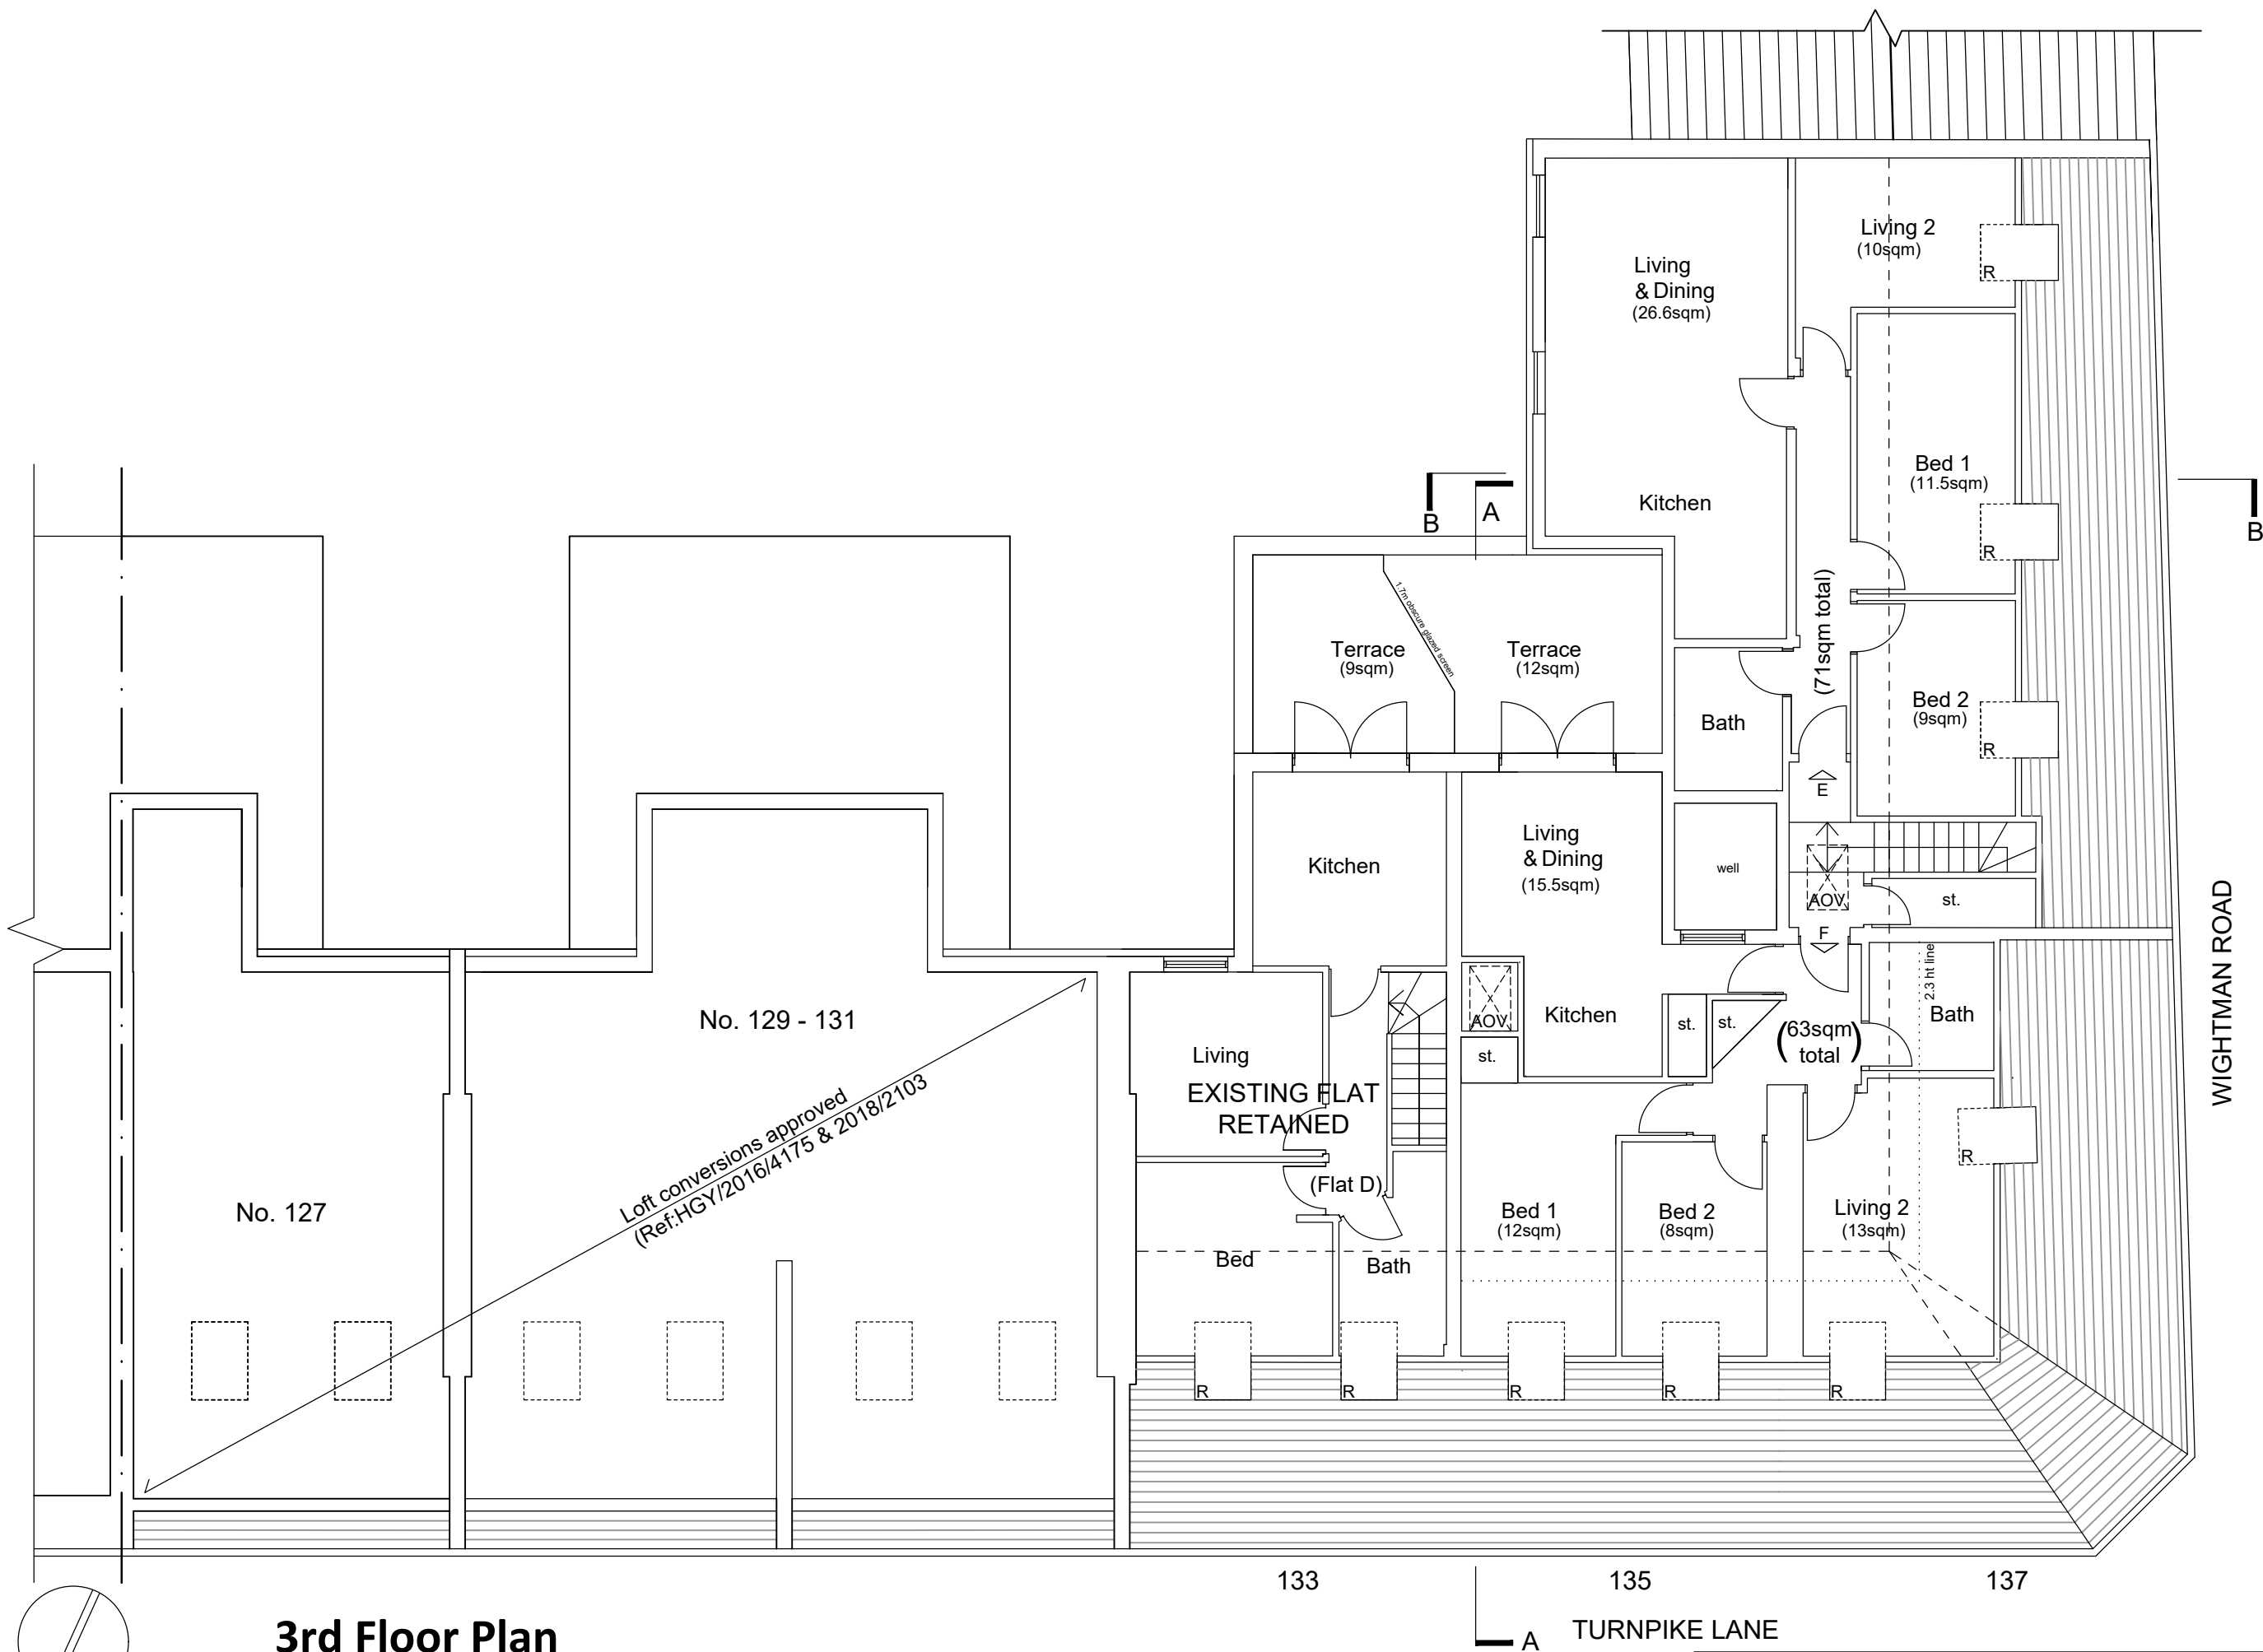


3rd Floor Plan

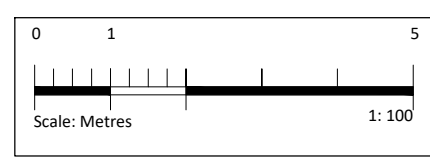

Site Address: 133-137 Turnpike Lane : Amendments to approved Loft extension & conversion scheme			
London N8 ODU Third Floor Plan (new Flats E & F)		Date: 12/22	Scale A3: 1:100
		Drawing no. pB2205:2A	