
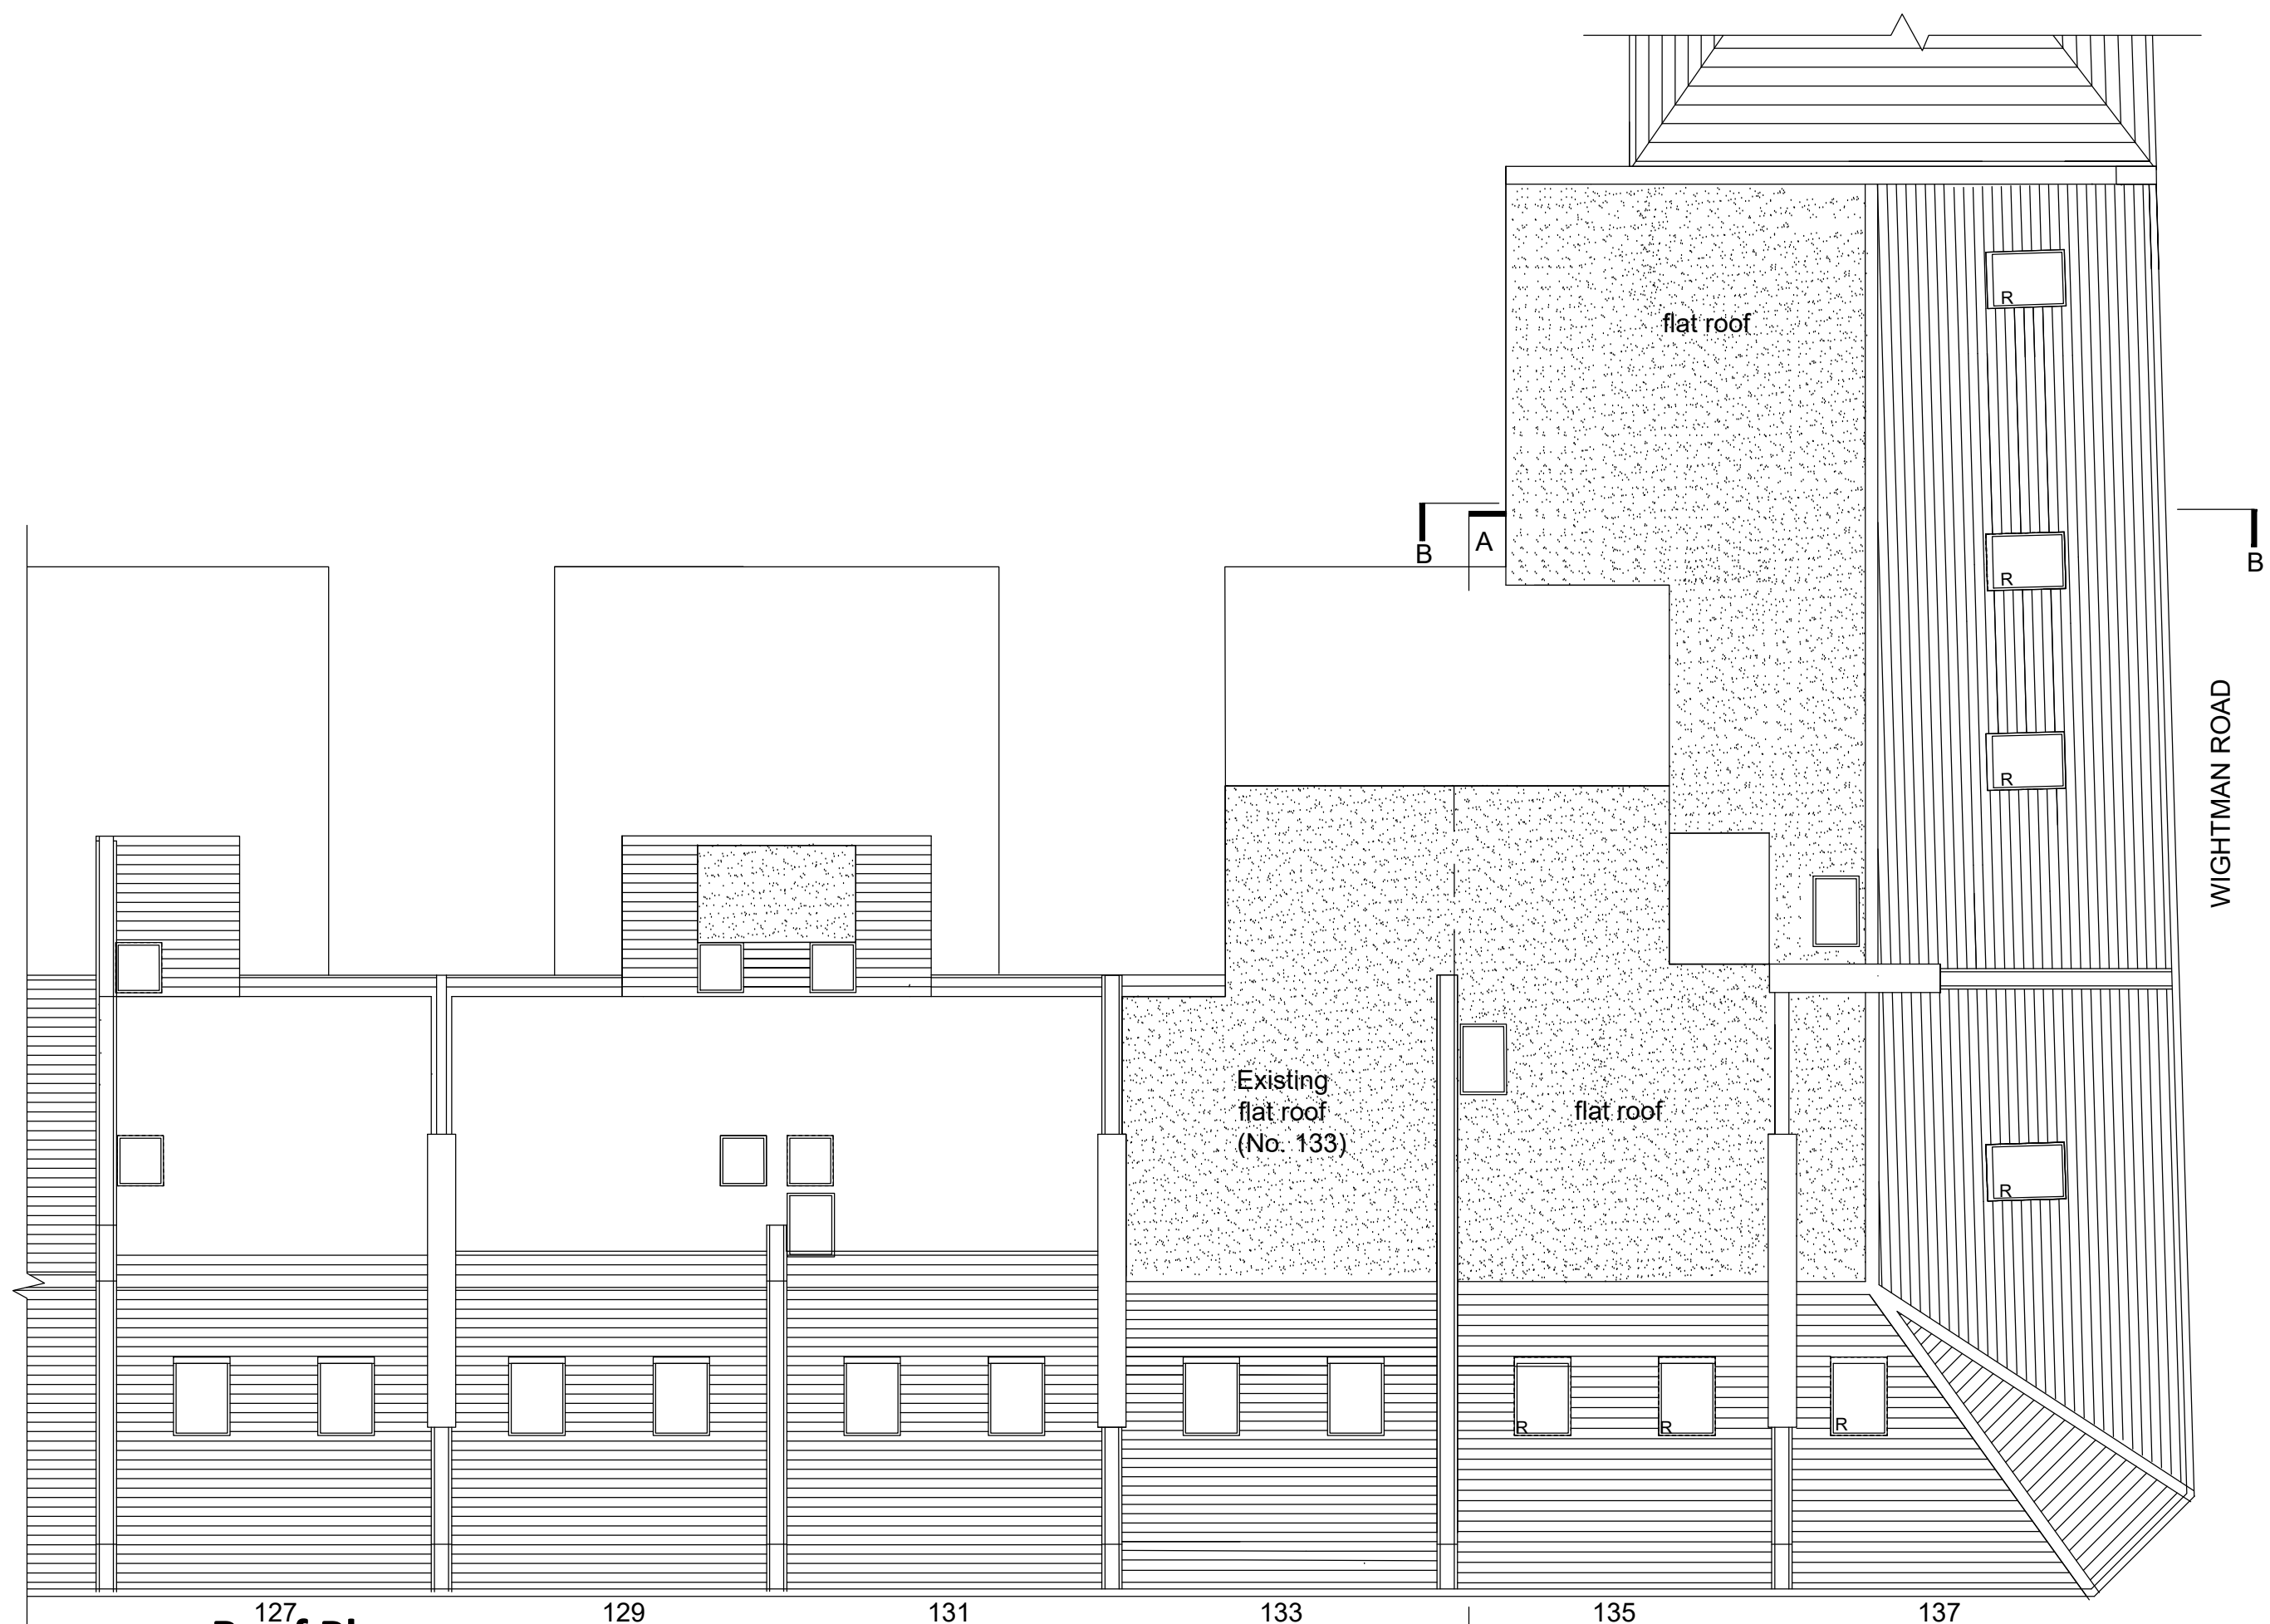


127
Roof Plan

129 131 133 135 137

TURNPIKE LANE

WIGHTMAN ROAD

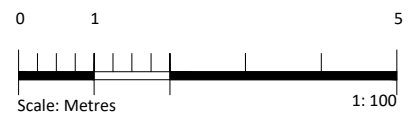

Site Address: 133-137 Turnpike Lane : Amendments to approved Loft extension & conversion scheme London N8 0DU			
Date: 12/22	Scale A3: 1:100	Drawing no. pB2205:3A	
Roof Plan			