






PROPOSED REAR ELEVATION & SECTION AA

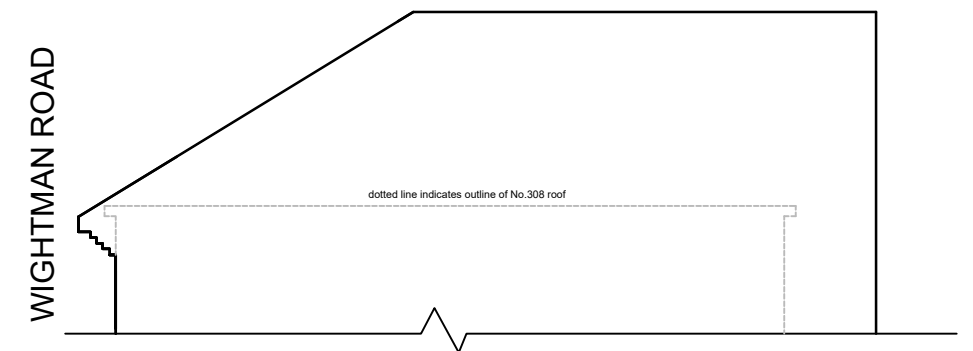

PROPOSED FLANK ELEVATION
(END OF 137 ROOF)

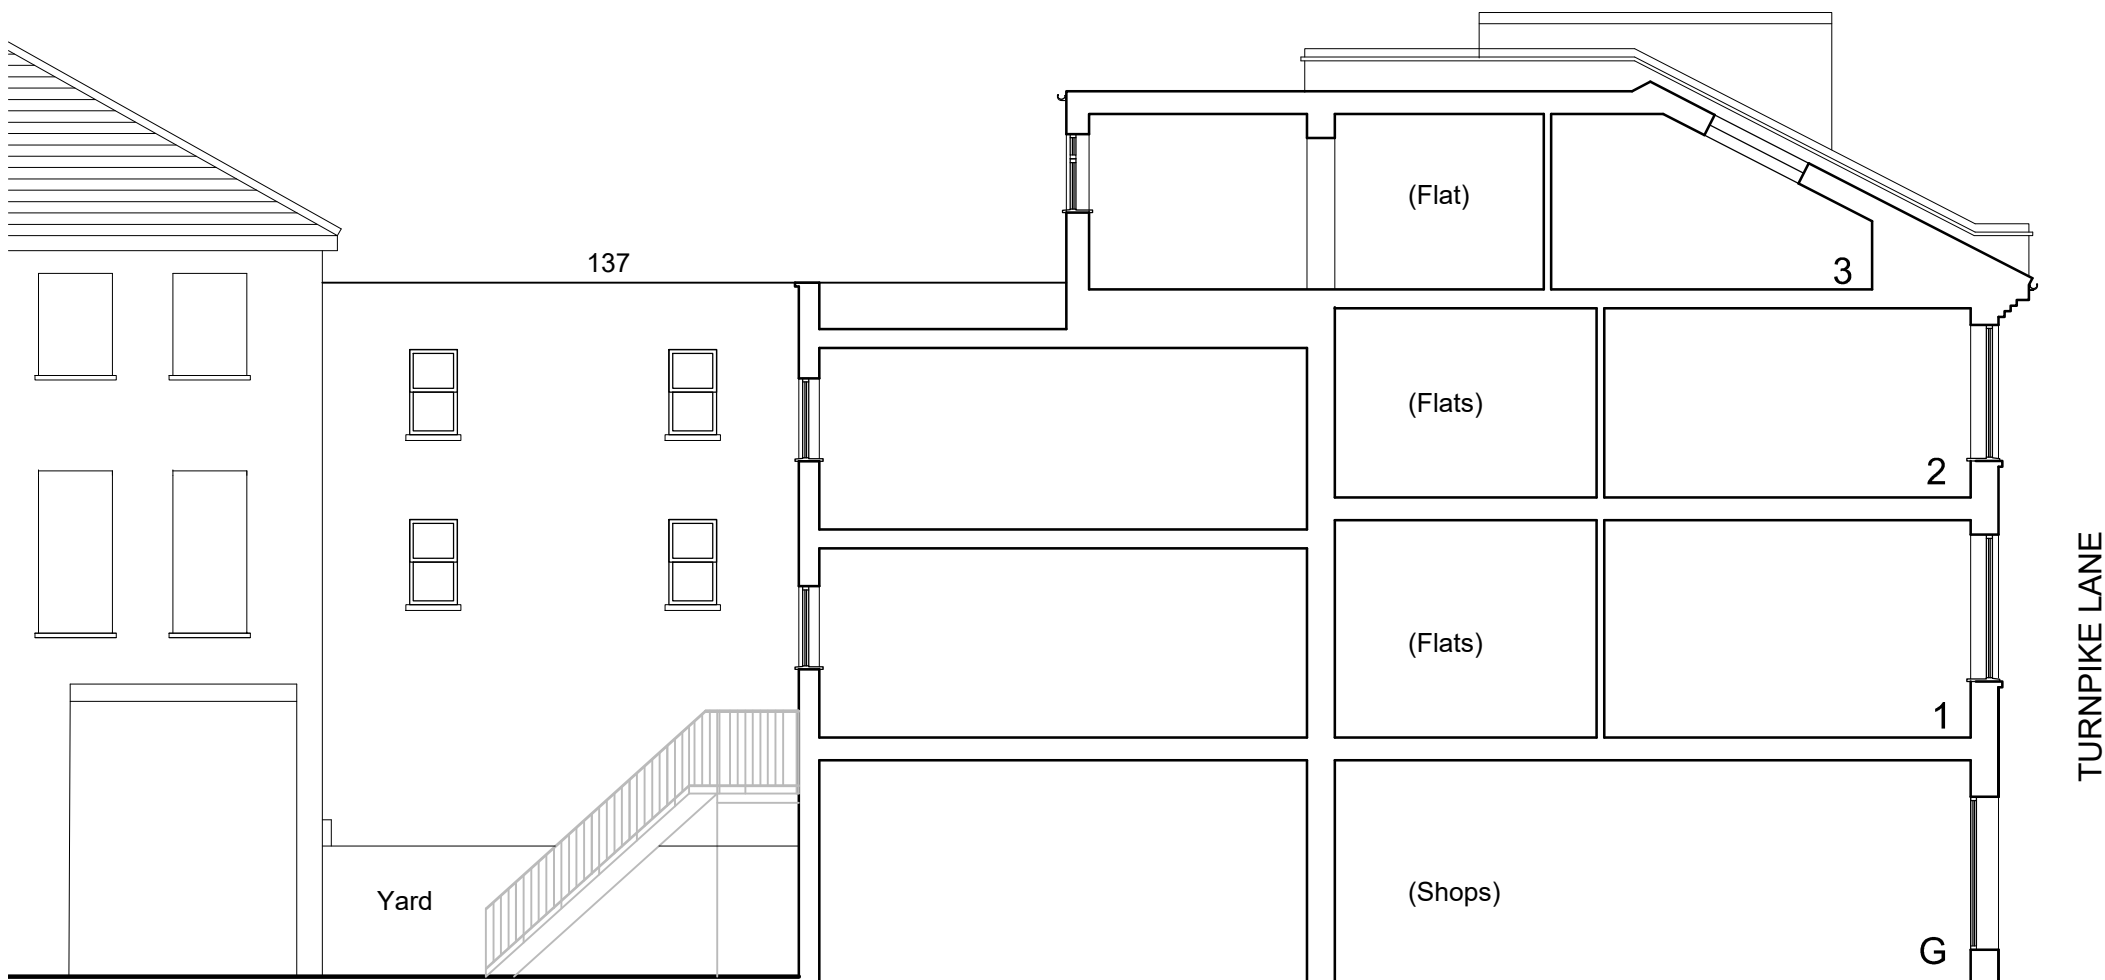

EXISTING REAR ELEVATION & SECTION AA

 

Site Address: 133-137 Turnpike Lane : Proposed Roof extensions, Rear extensions & Loft conversions			
London N8 0DU		Date: 12/20	Drawing no. pB2006:9 A
Existing & Proposed Rear Elevation (137)		Scale A3: 1:100	