


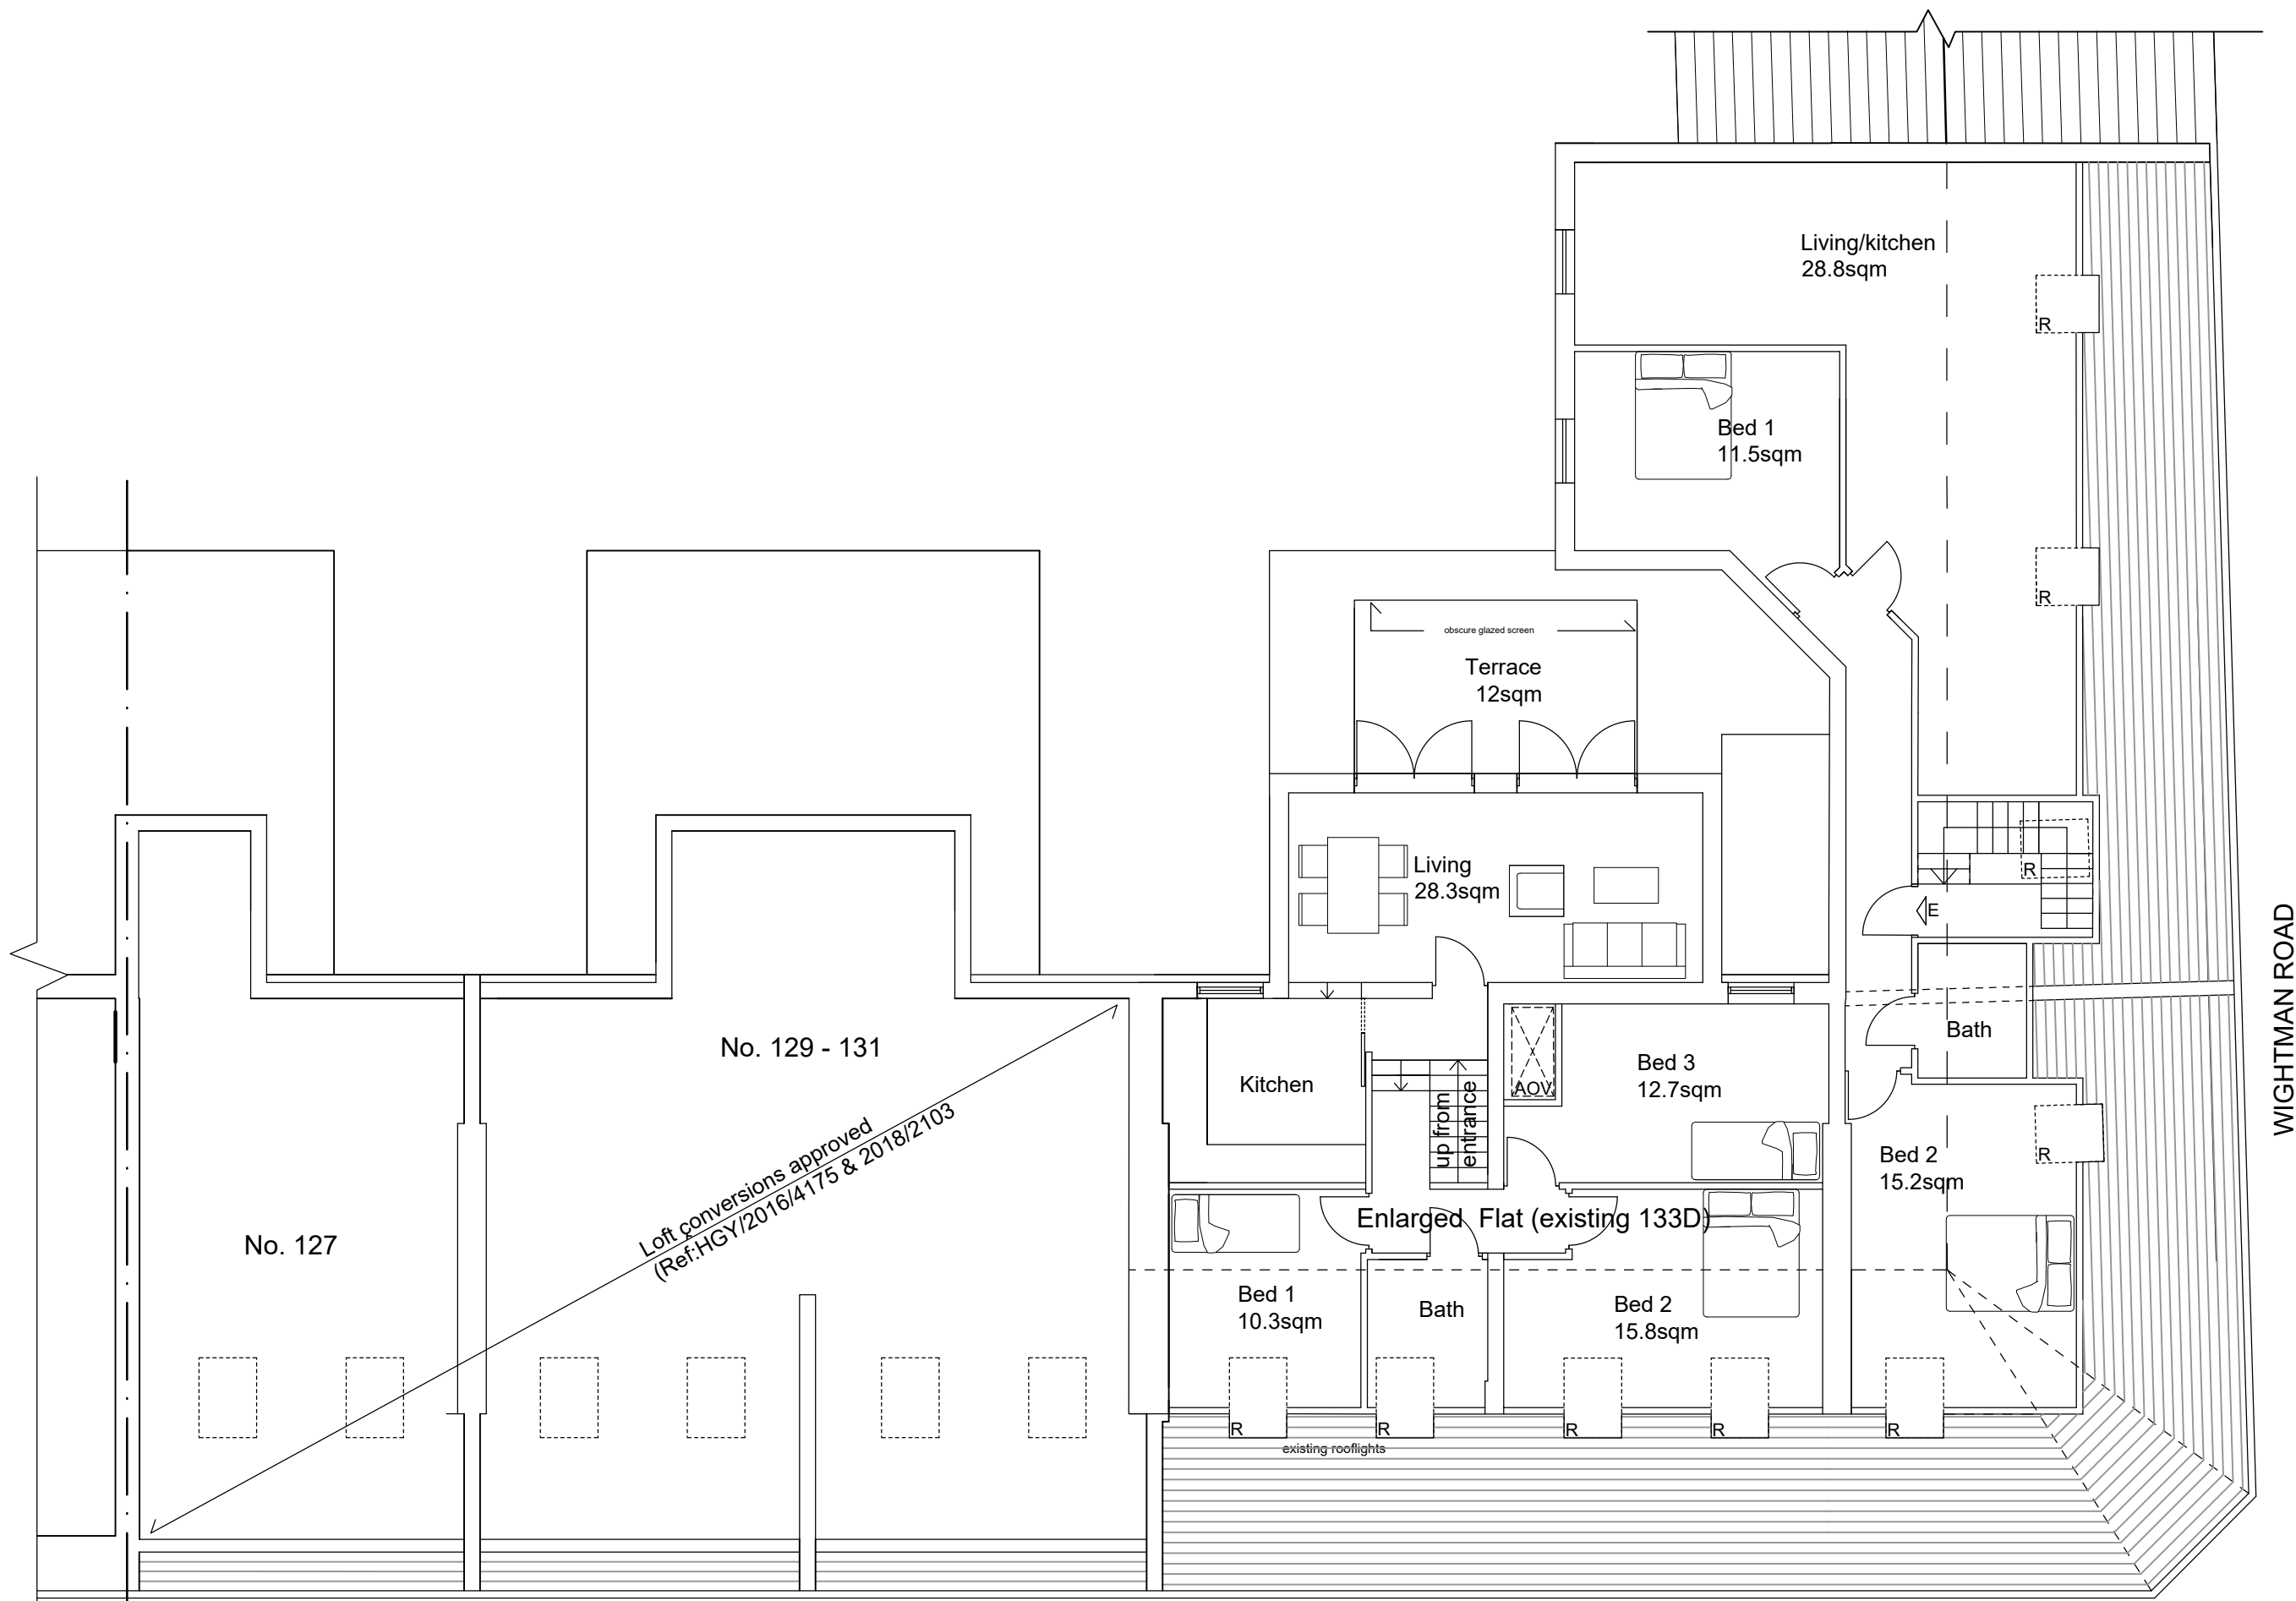

3rd Floor Plan



TURNPIKE LANE

133

135

TURNPIKE LANE

WIGHTMAN ROAD

 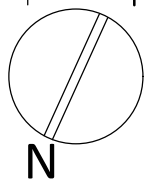

Site Address: 133-137 Turnpike Lane : Proposed Roof extensions, Rear London N8 ODU extensions & Loft conversions			
Date:	Scale A3:	Drawing no.	
12/20	1:100	pB2006:2 A	