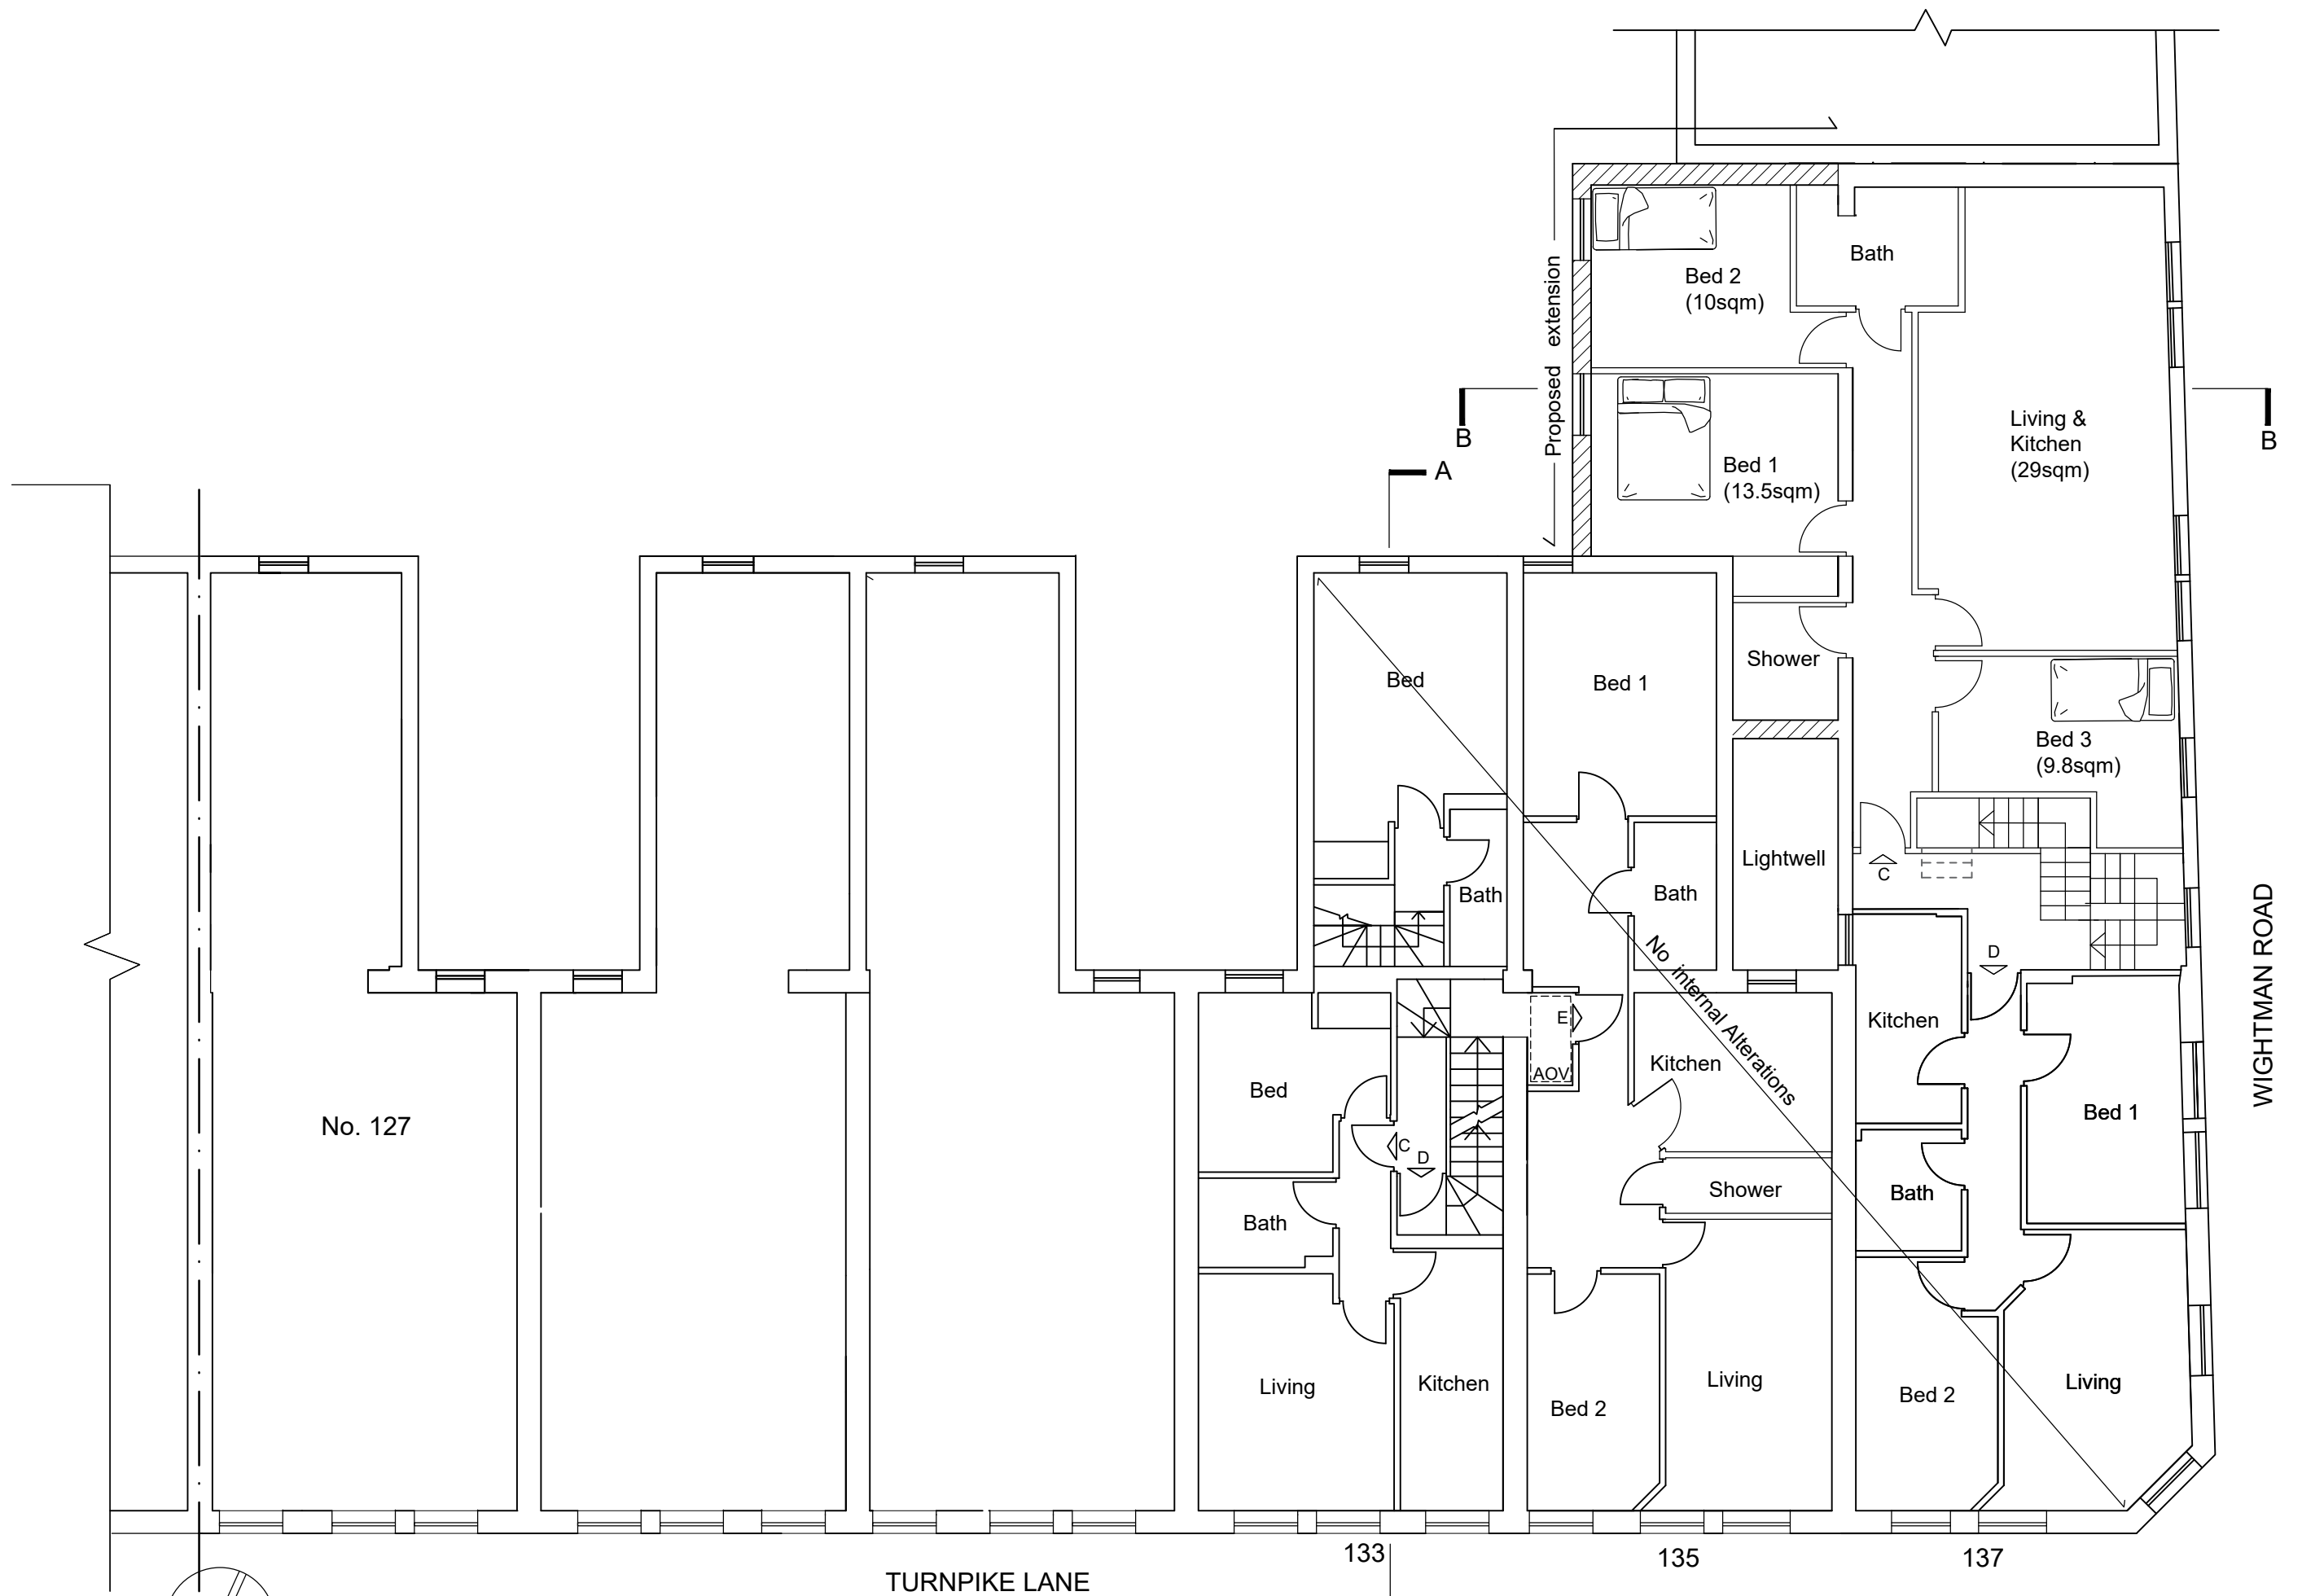


2nd Floor Plan


TURNPIKE LANE

133

135

137

WIGHTMAN ROAD

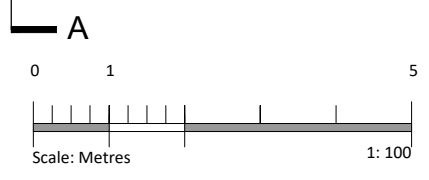

Site Address: 133-137 Turnpike Lane : Proposed Roof extensions, Rear extensions & Loft conversions			
Date: 10/20		Scale A3: 1:100	
Drawing no. pB2006:3			