
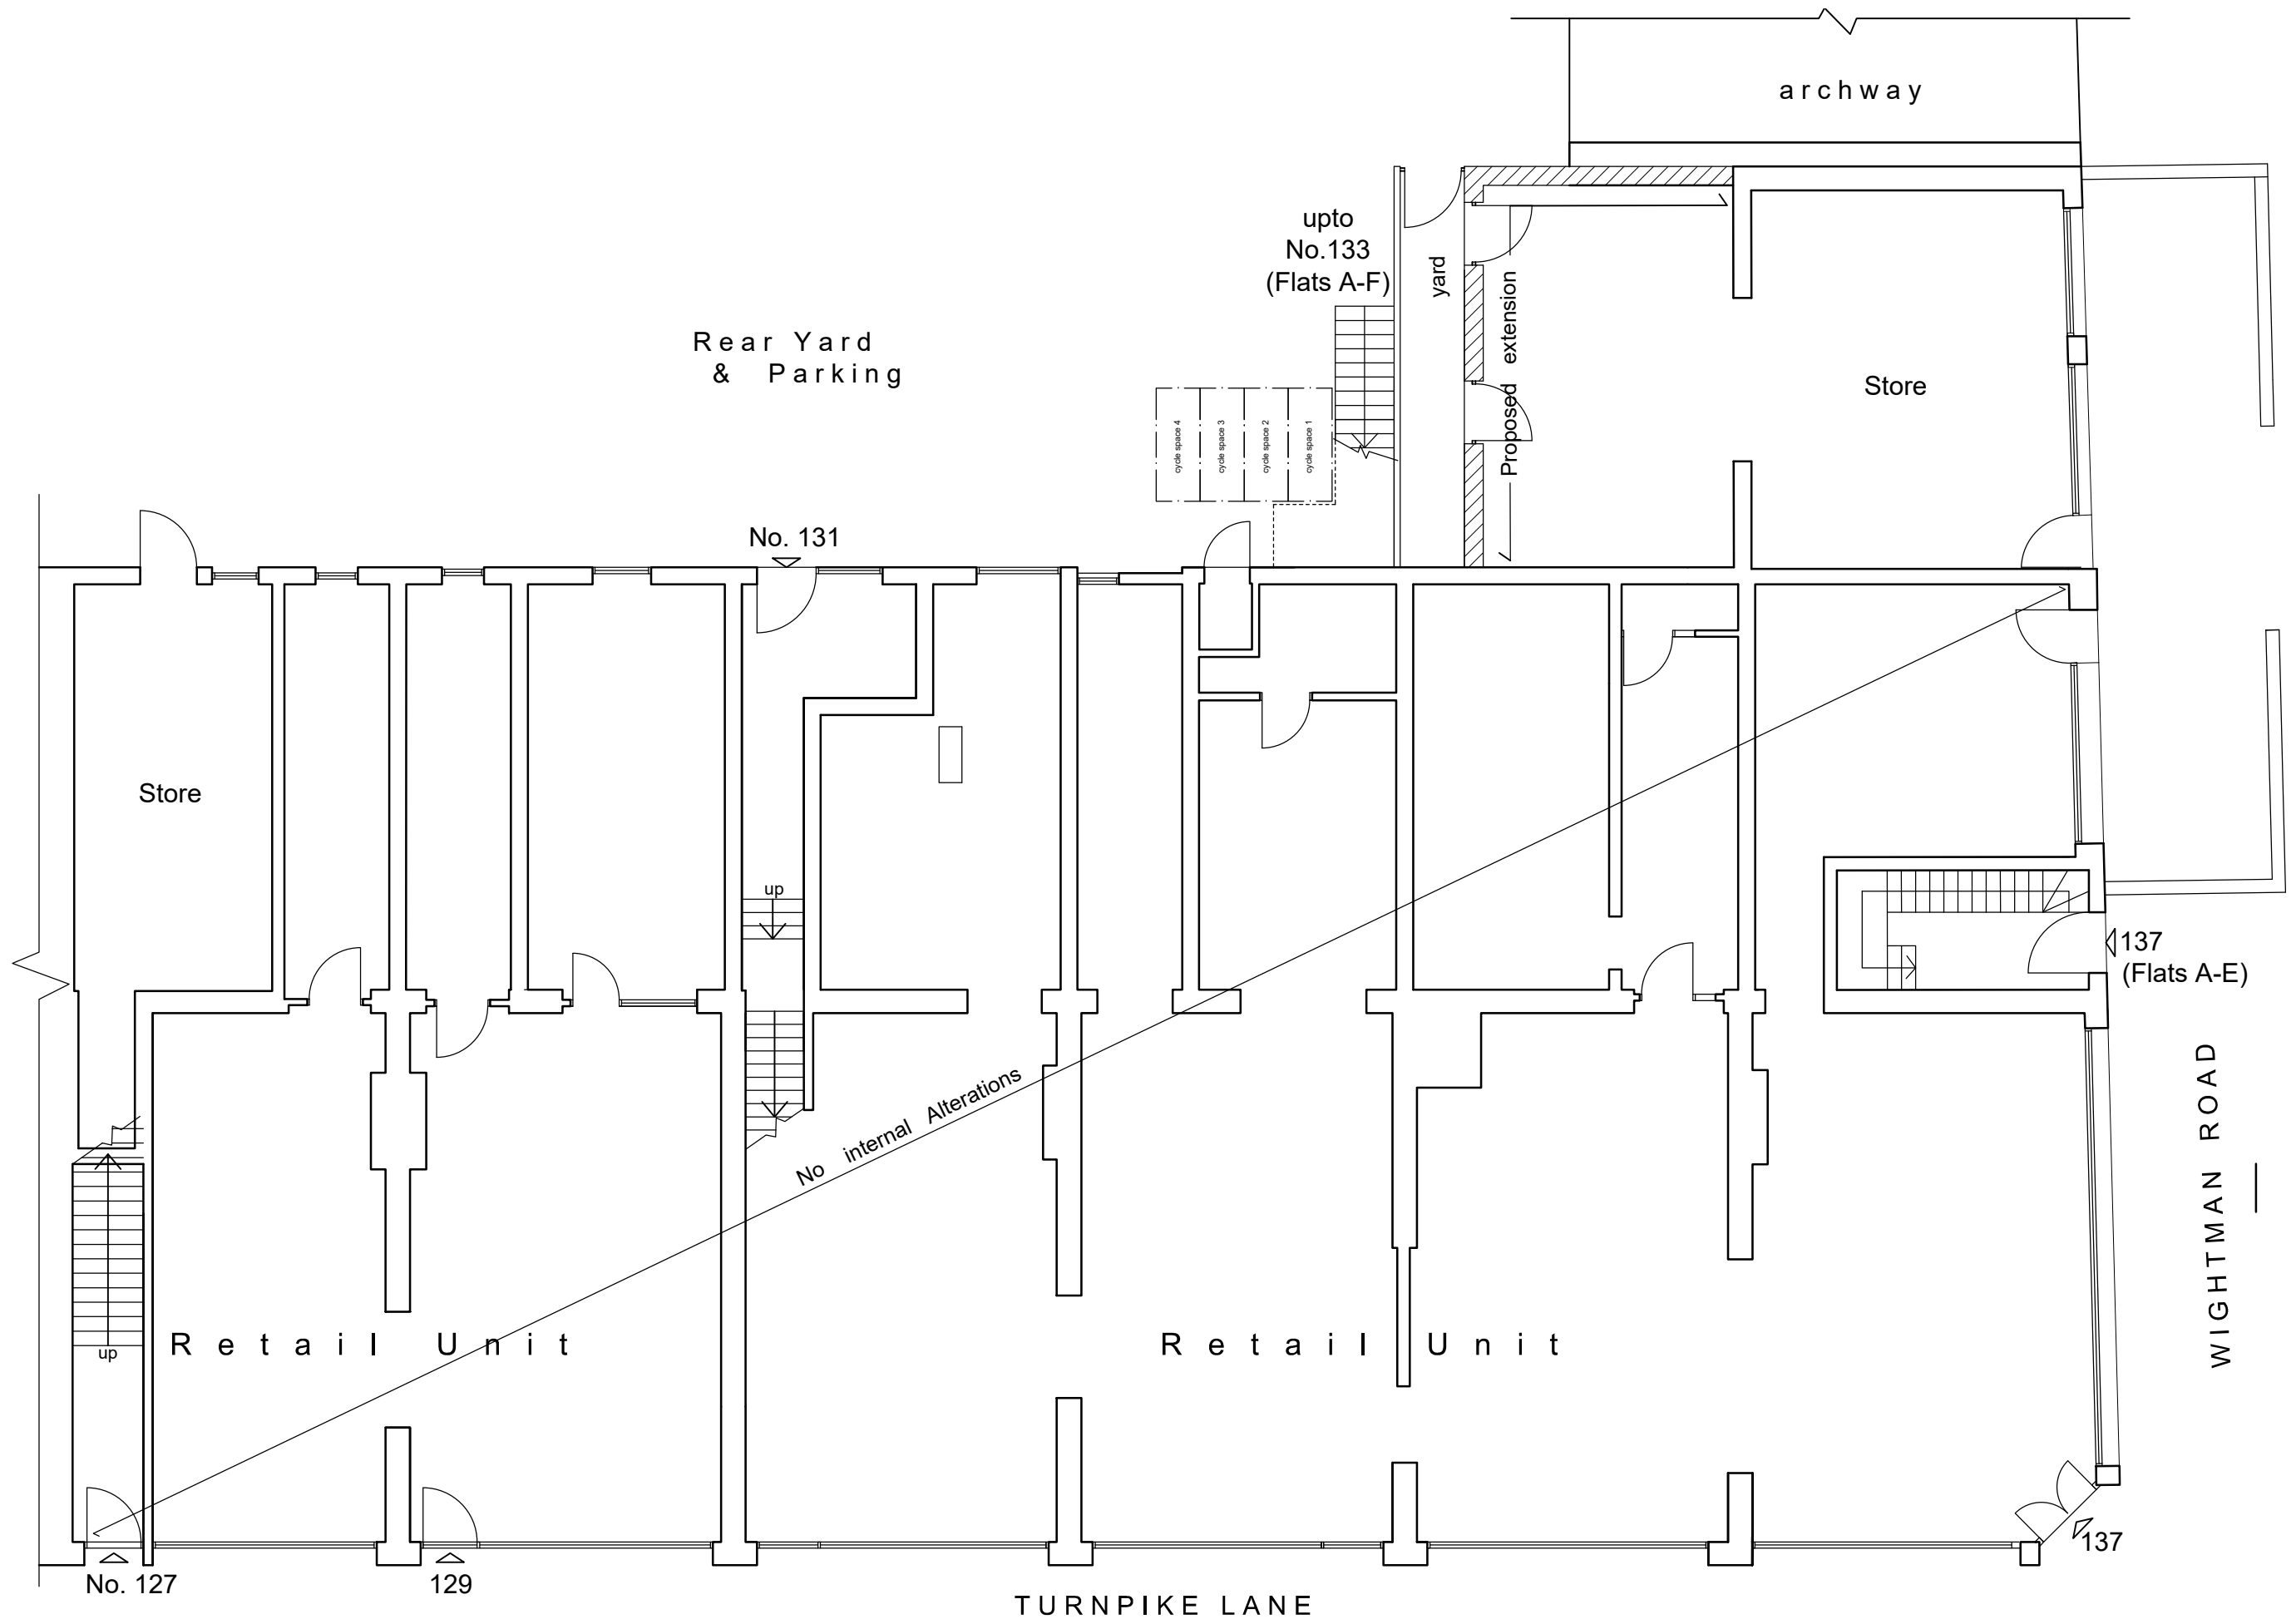


Ground Floor Plan

 

Site Address: 133-137 Turnpike Lane : Proposed Roof extensions, Rear extensions & Loft conversions London N8 0DU			
Proposed Ground Floor Plan	Date: 12/20	Scale A3: 1:100	Drawing no. pB2006:5 A