
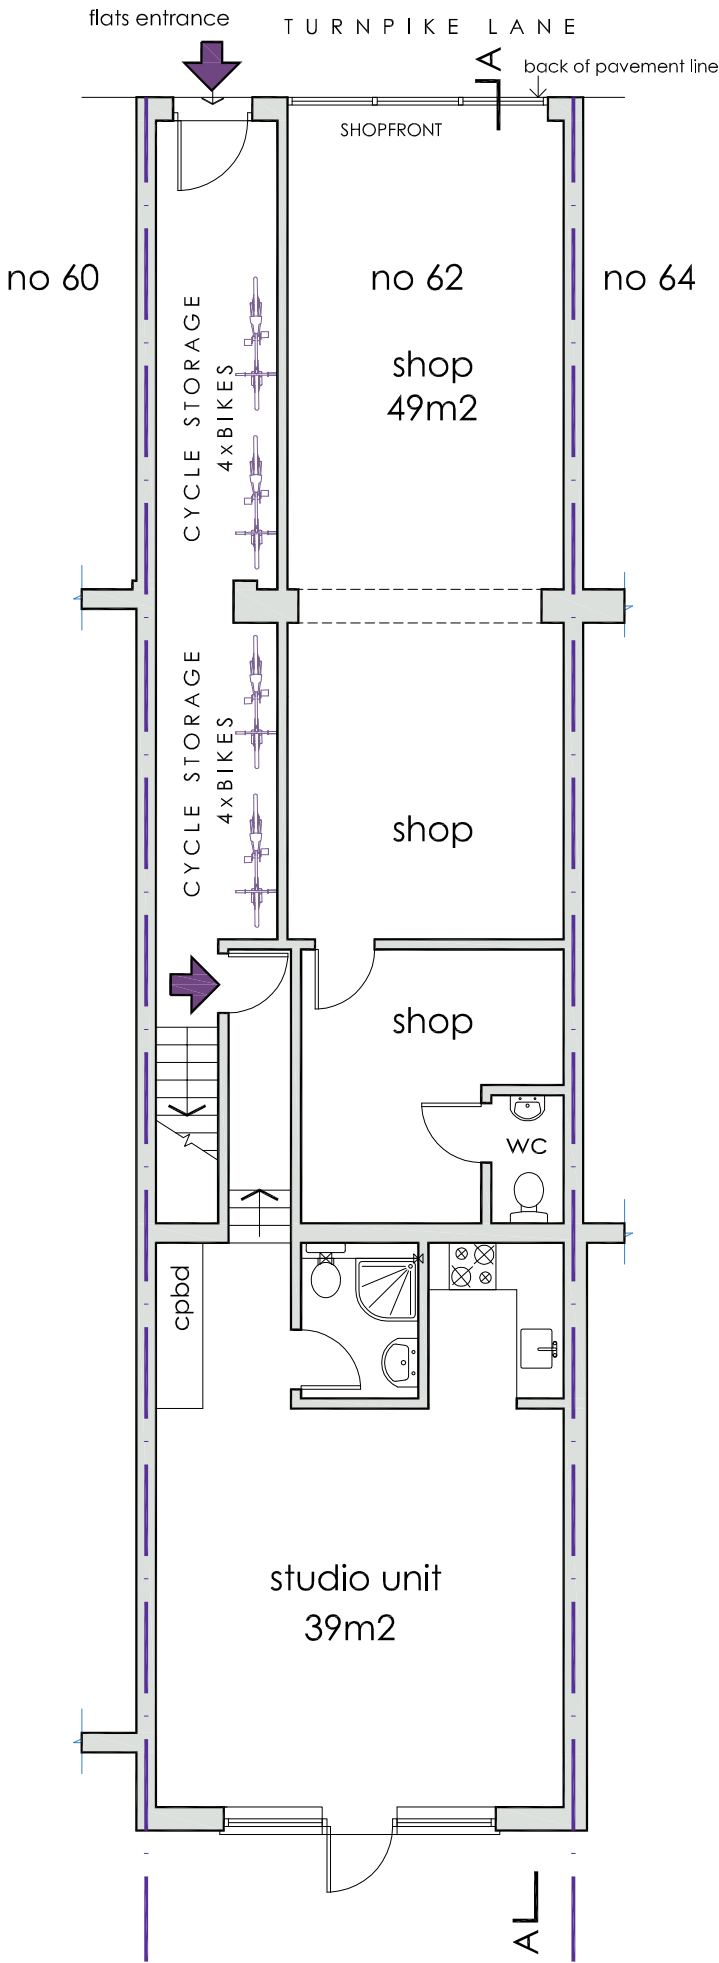



floor plans as proposed

0 1 2 3 4 5 6metres


scales 1:50 @ A1
1:100 @ A3

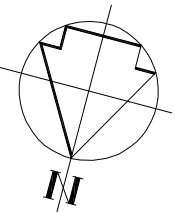


Ground Floor
GIA 112m2
studio flat 39m2

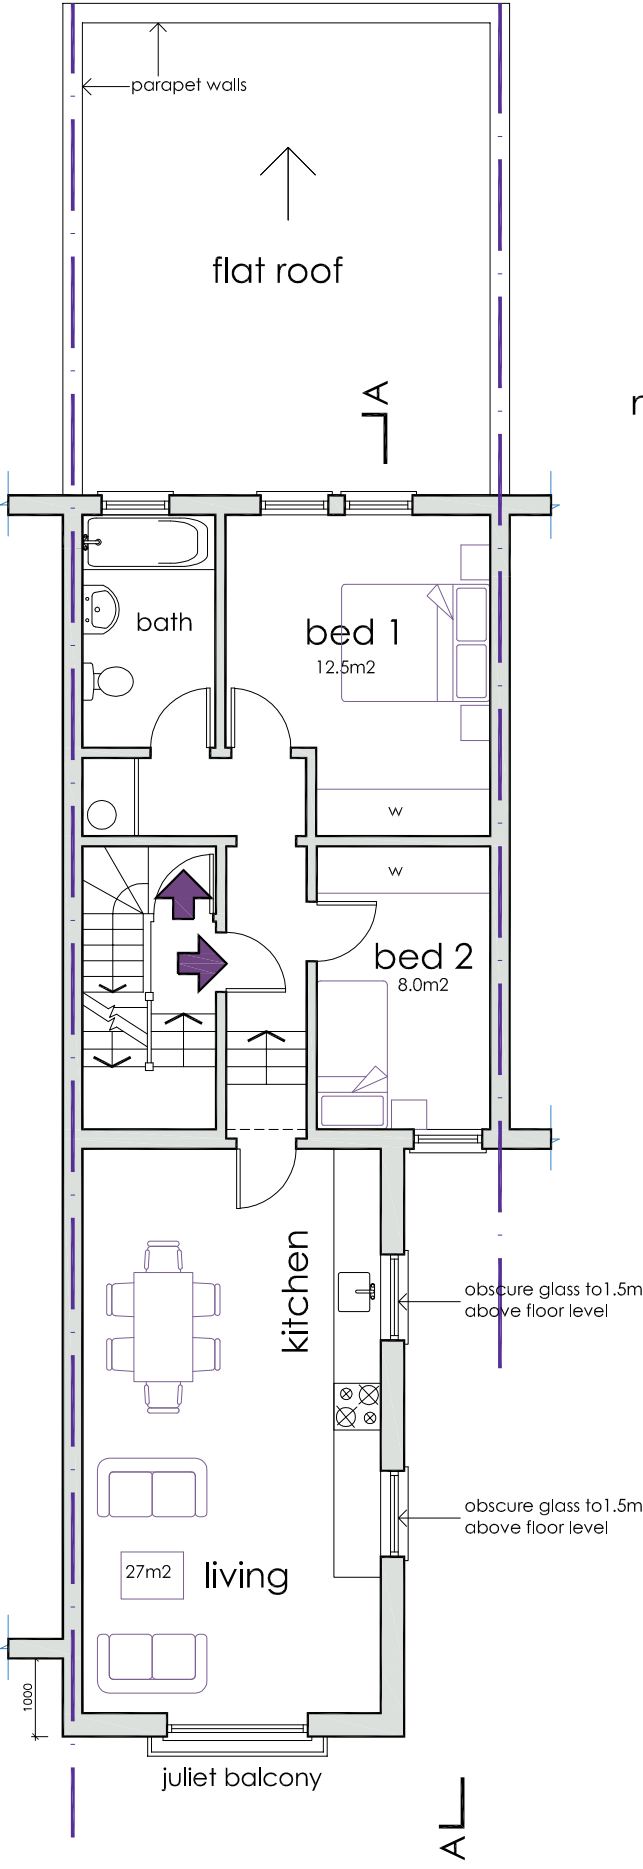

First Floor
2 bed flat 62m2

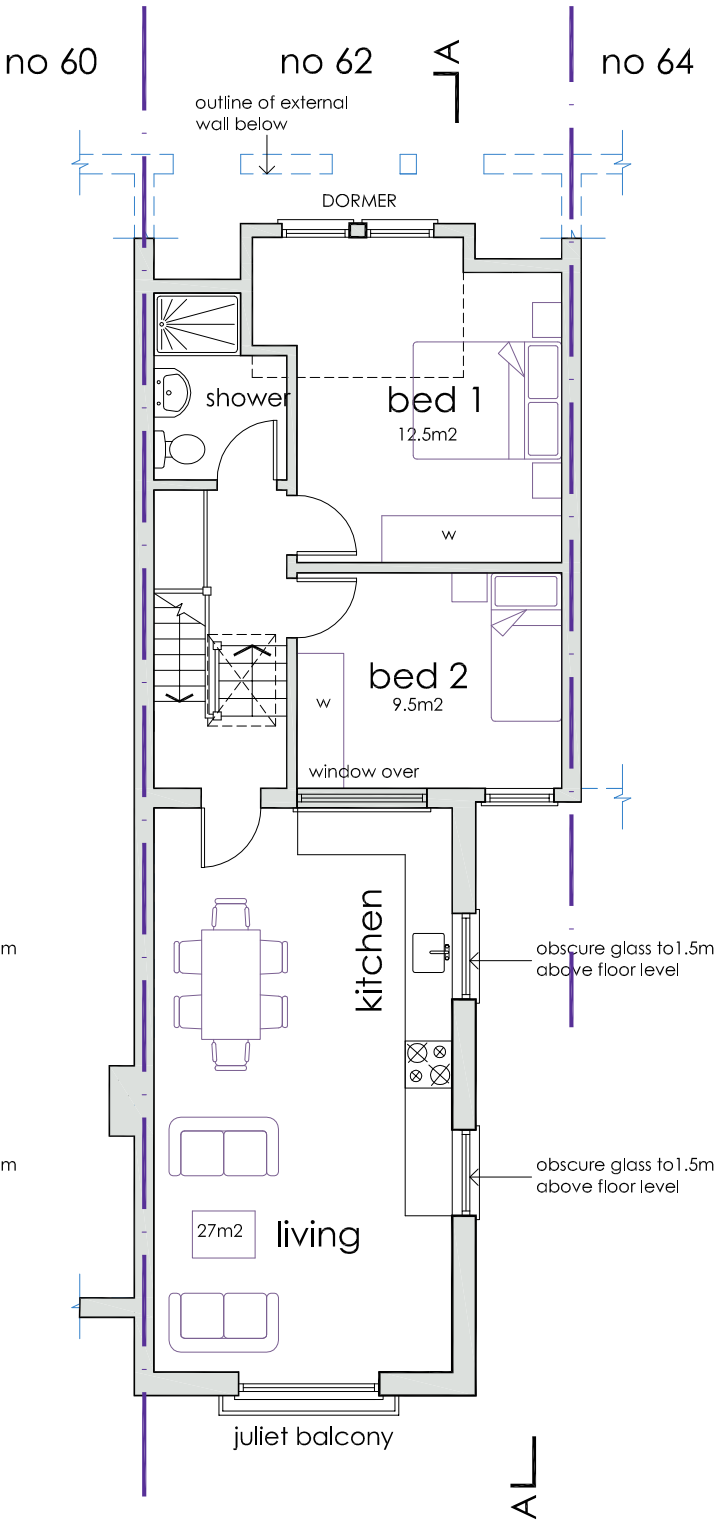

Second Floor
1 bed flat 61m2

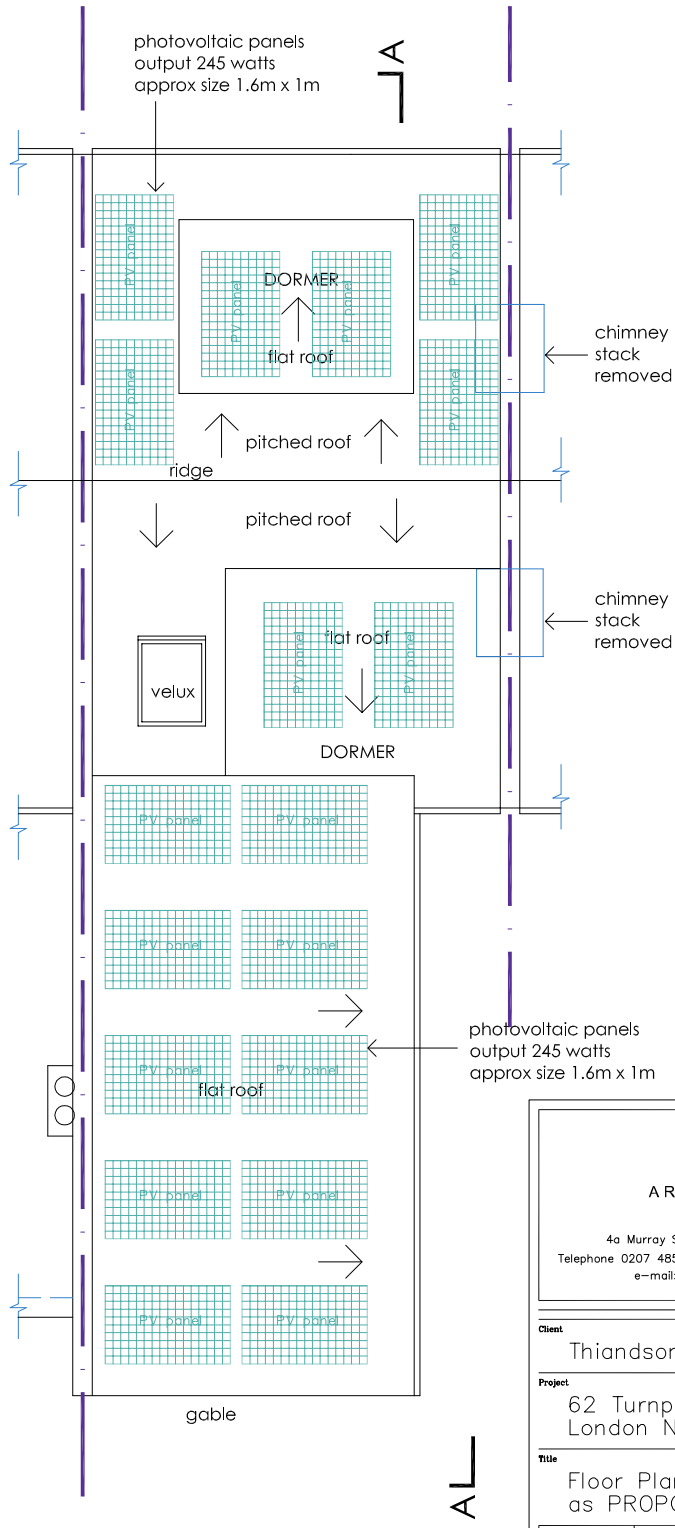

Roof Plan

DVM

ARCHITECTS

4a Murray Street . London . NW1 9RE
Telephone 0207 485 2121 . Facsimile 0207 267 2527
e-mail: studio@dvmarch.com

Client

Thiandson Property Ltd

Project

62 Turnpike Lane
London N8 0PR

Title

Floor Plans
as PROPOSED

Scale	Date	Job No.
1:50	19.12.22	1177
Drawing No.	Rev.	
1177-13	G	

All dimensions are to be checked on site.

© This drawing is copyright and remains the property of David & Victoria Mercer at all times and may not be reproduced in part or whole without written consent.