
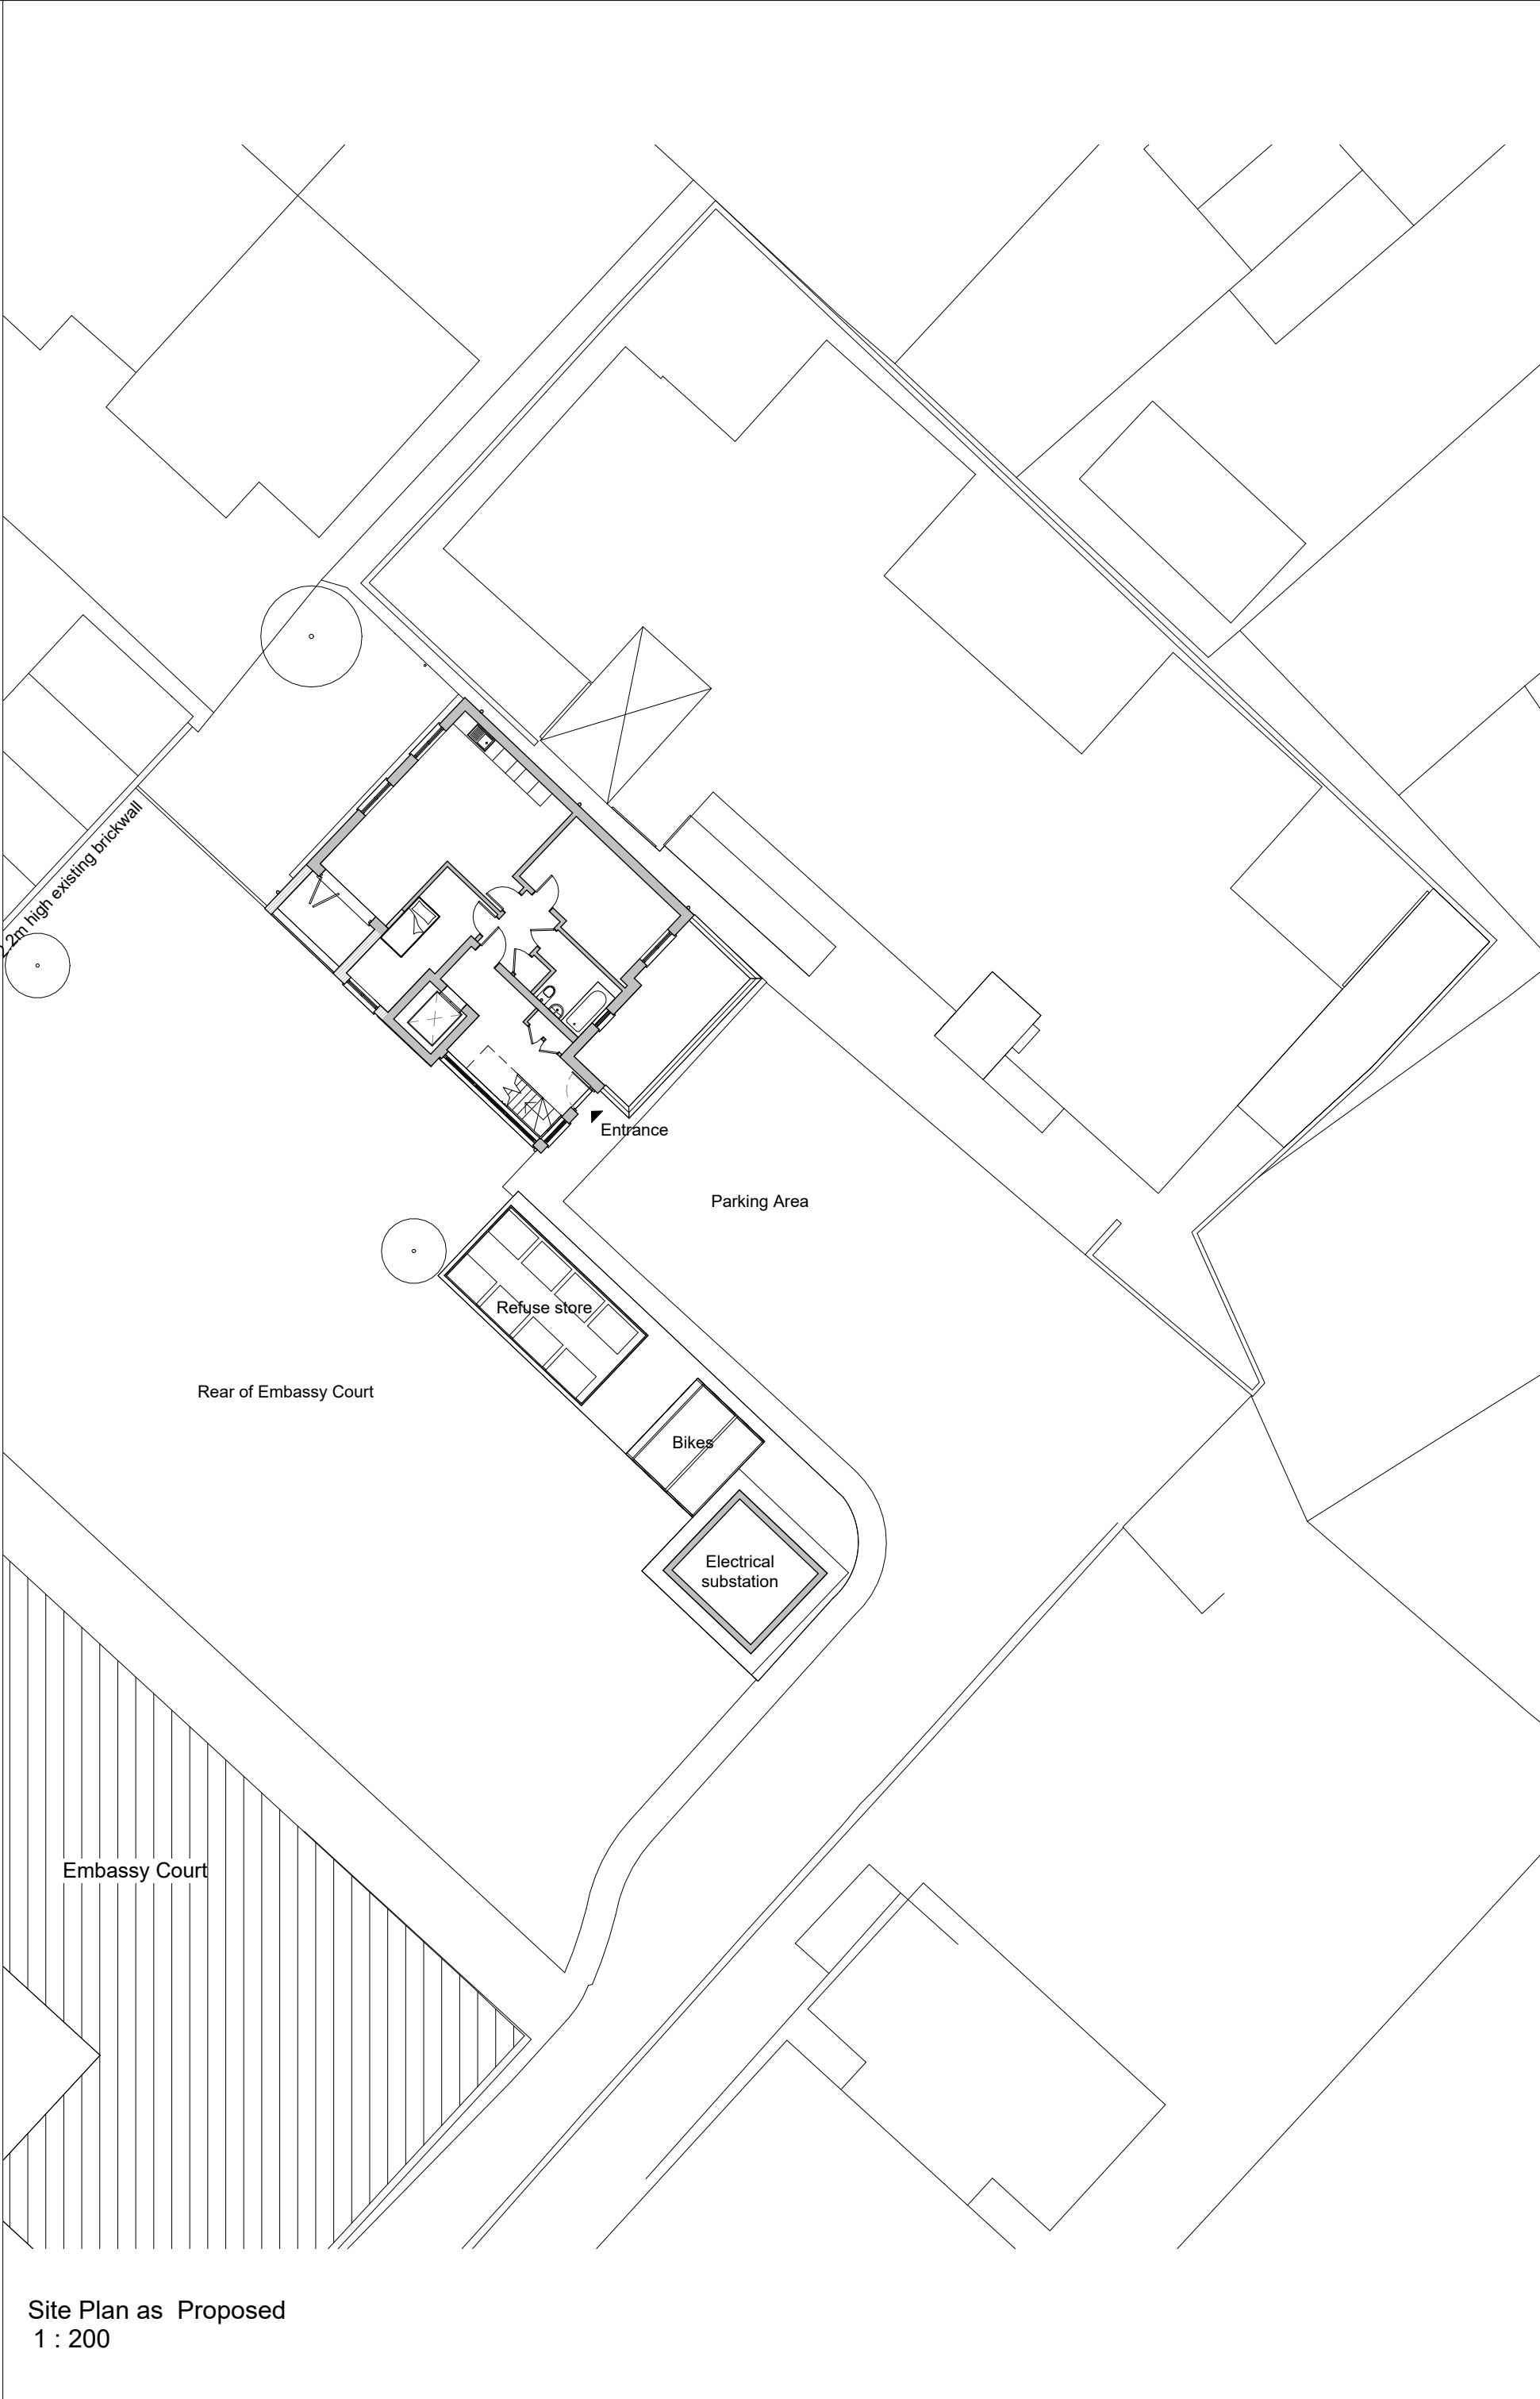


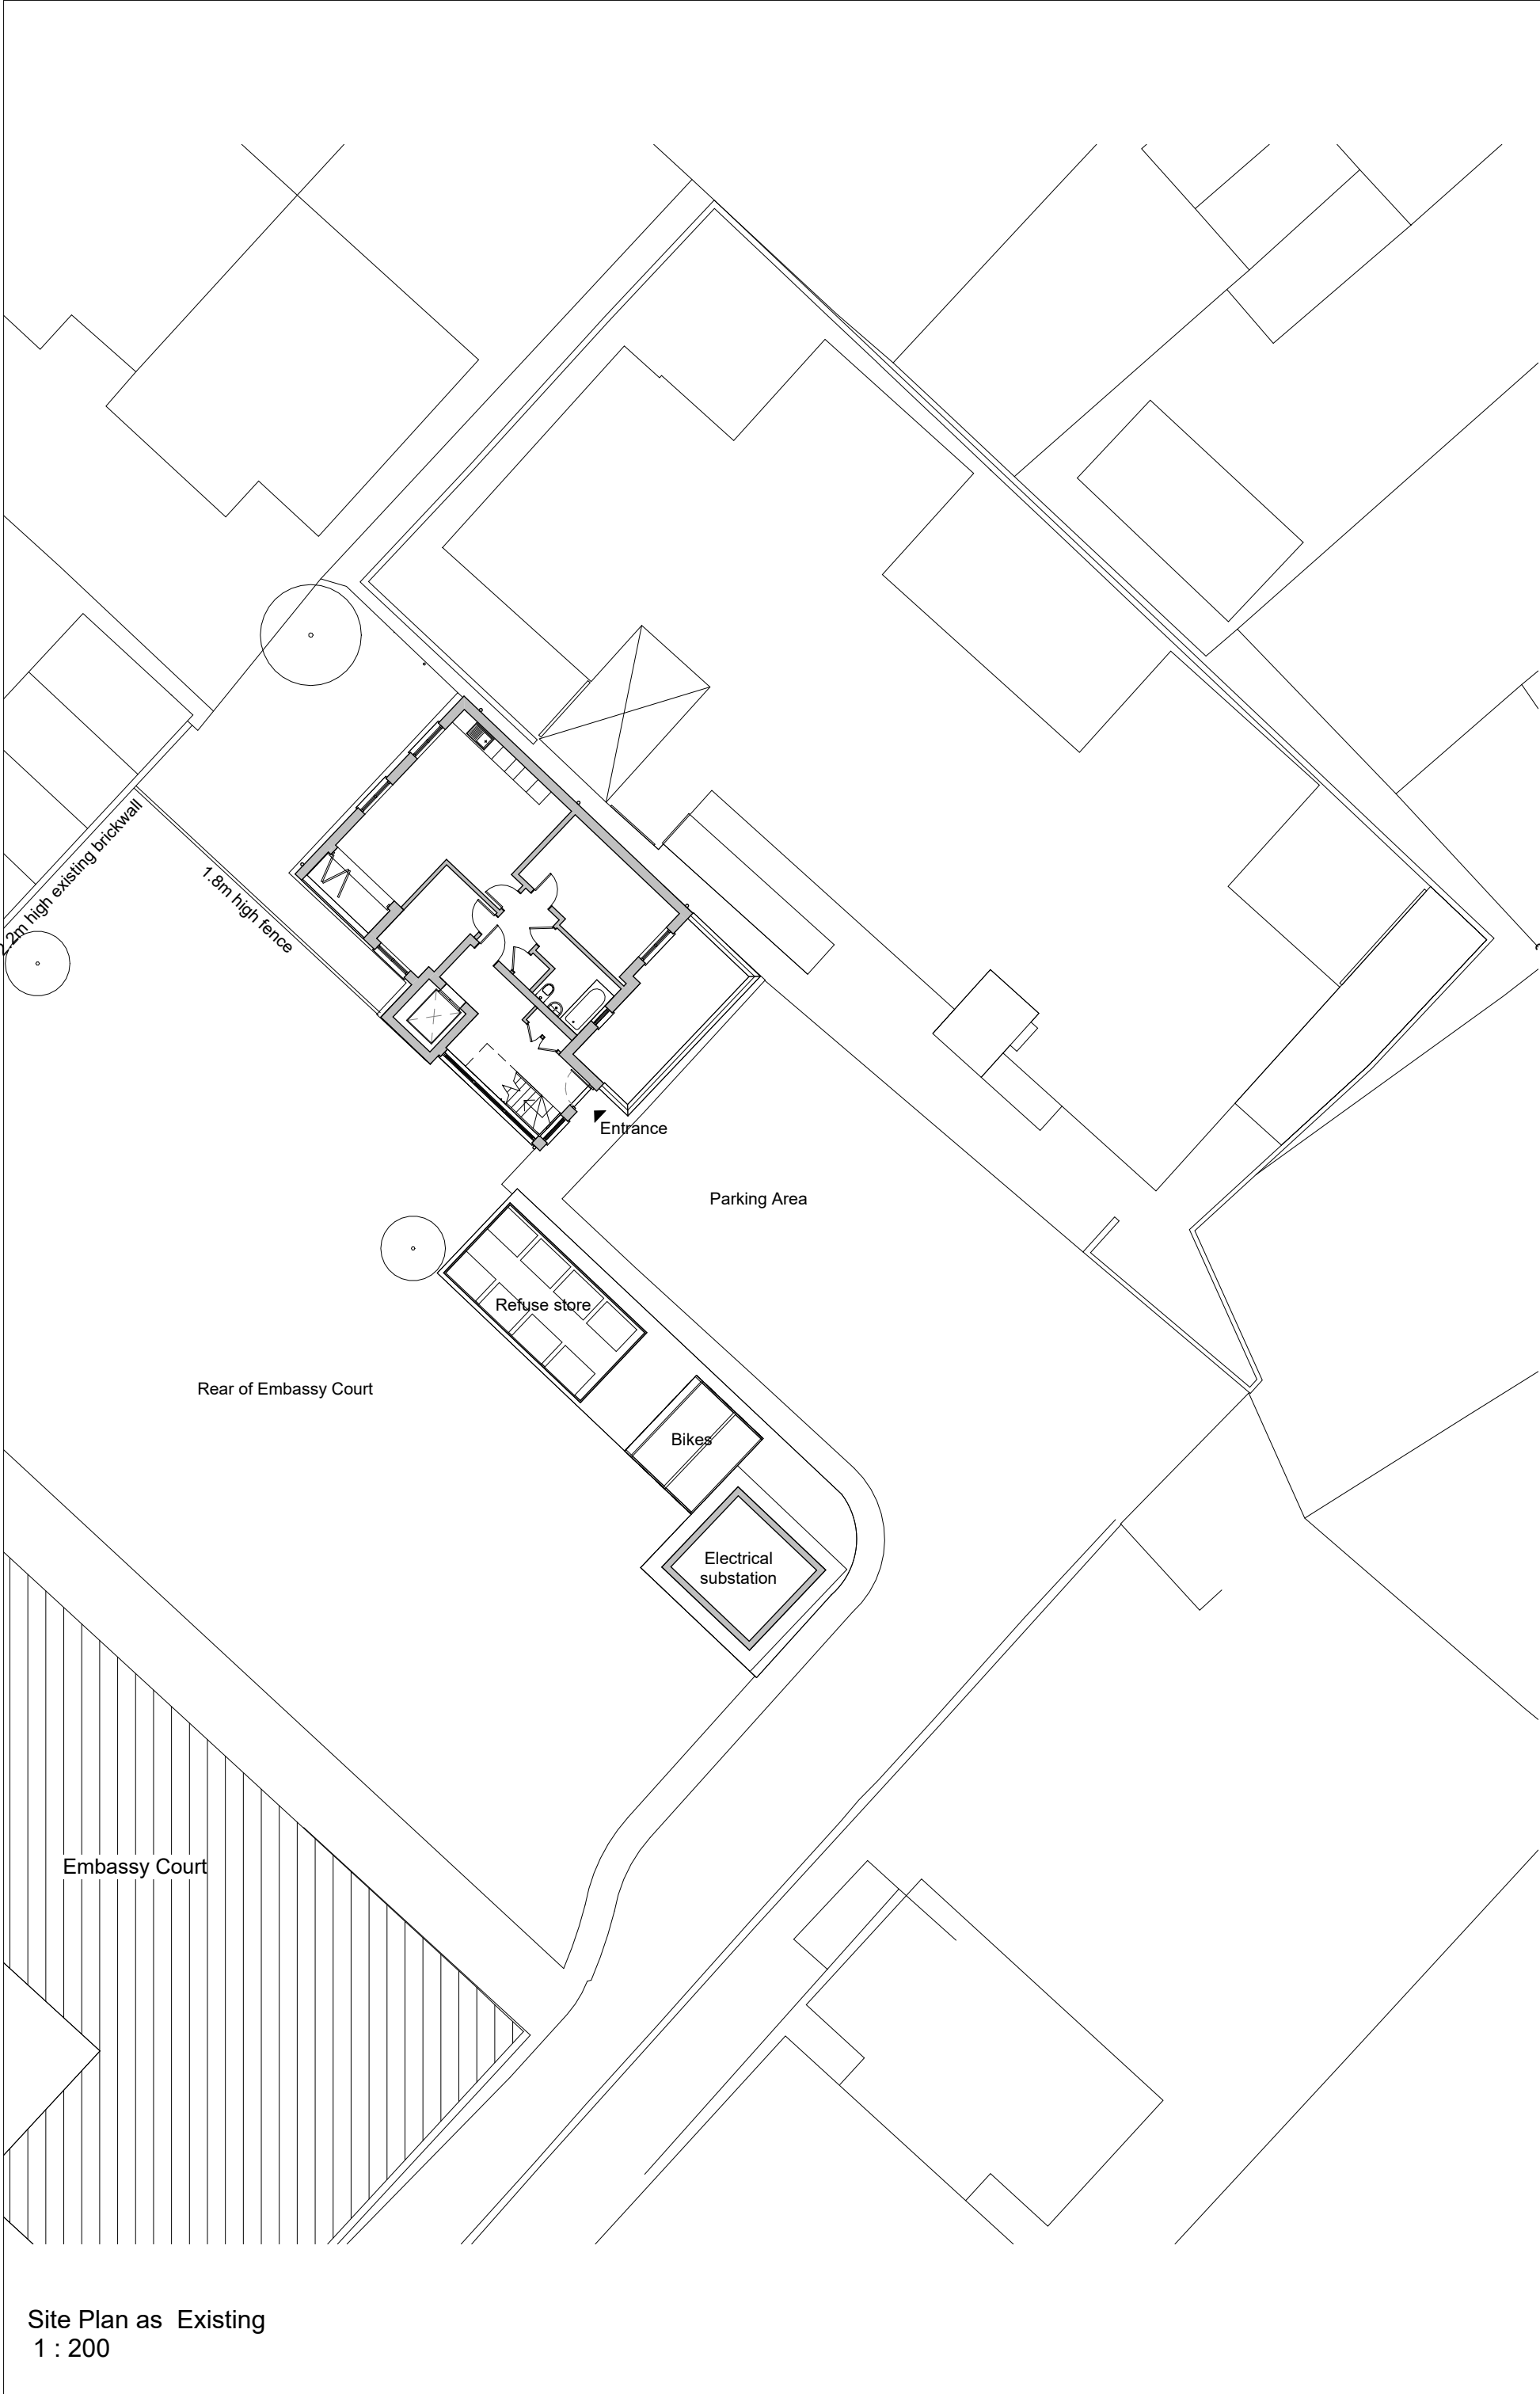

Issue:

Planning

Key

Existing

Demolished

Proposed

1. Wall in brickwork to match existing

2. Double glazed aluminium windows to match existing

3. Glass balustrade to match existing

4. 1.8m high privacy screen

0mm10mm20mm50mm

01m2m5m

Scale bar: 1:100

No scaled dimensions to be taken from this drawings. All dimensions to be site checked.

Revisions

Rev.	Description	Date	By

CG ARCHITECTS

36 CANNON HILL, LONDON N14 6LG
T. 020 8449 5100

Client:
GCP Ventures (Embassy Court) Ltd

Site:
Flat 1 and Flat 2
1 Keats Place
London, N11 2DT

Title:
Site Plan as Existing and as Proposed

Scale:
As indicated(@ A2)

Drawn:
-

Checked:
CG

Date:
December 2022

Drg No
1629/02

REV