




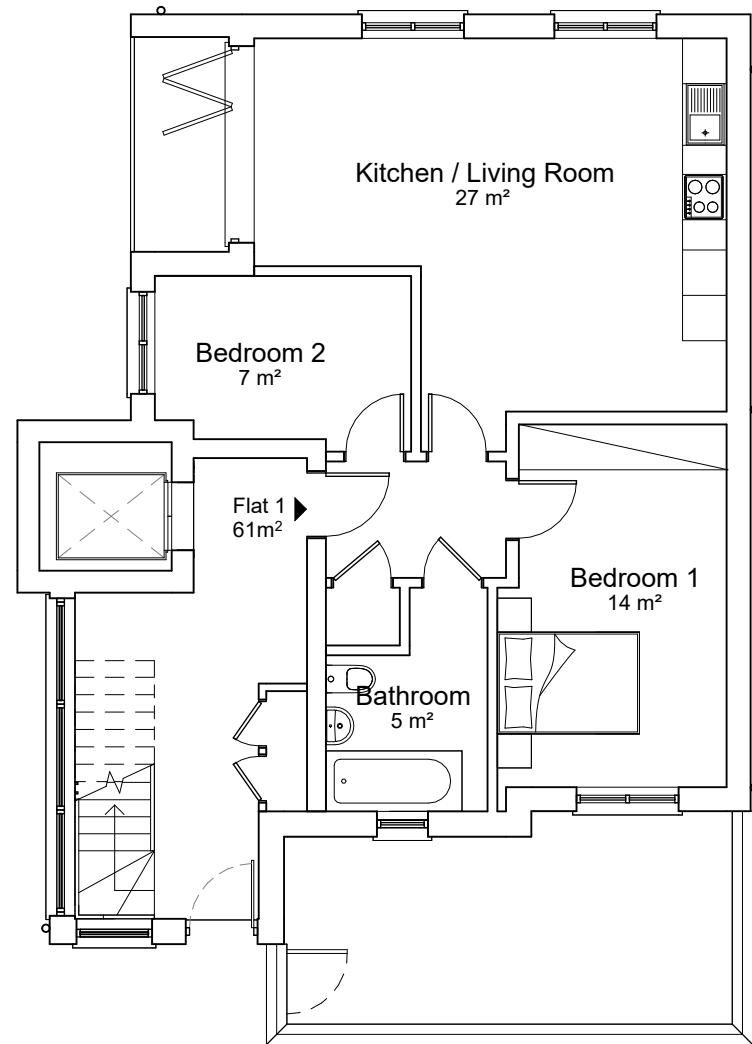


Ground Floor Plan as Existing
1 : 100

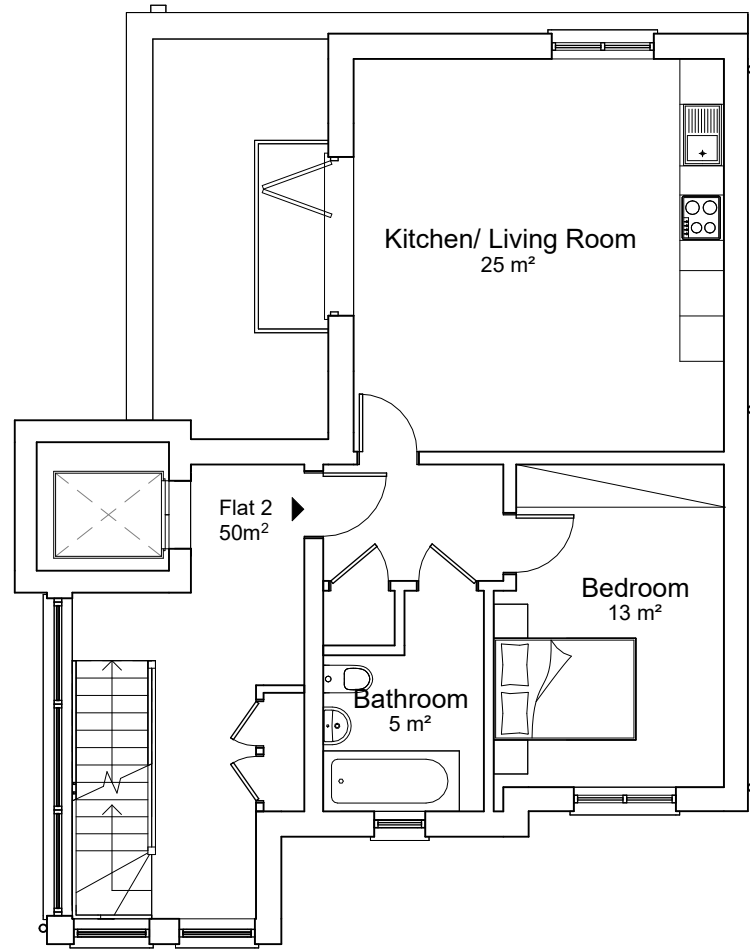


First Floor Plan as Existing
1 : 100

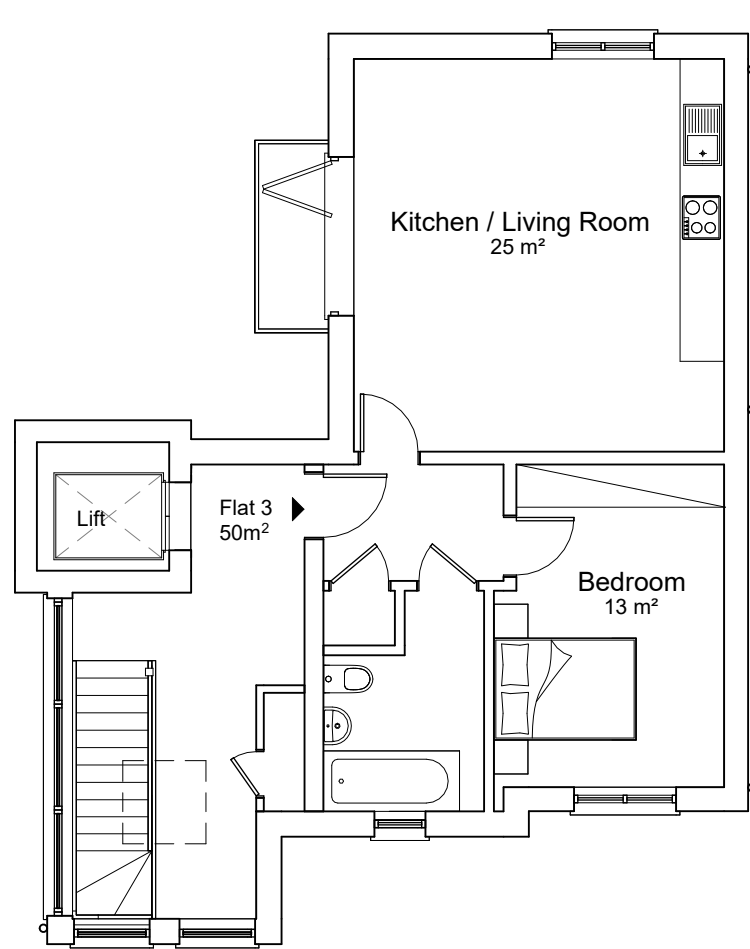


Second Floor Plan as Existing
1 : 100

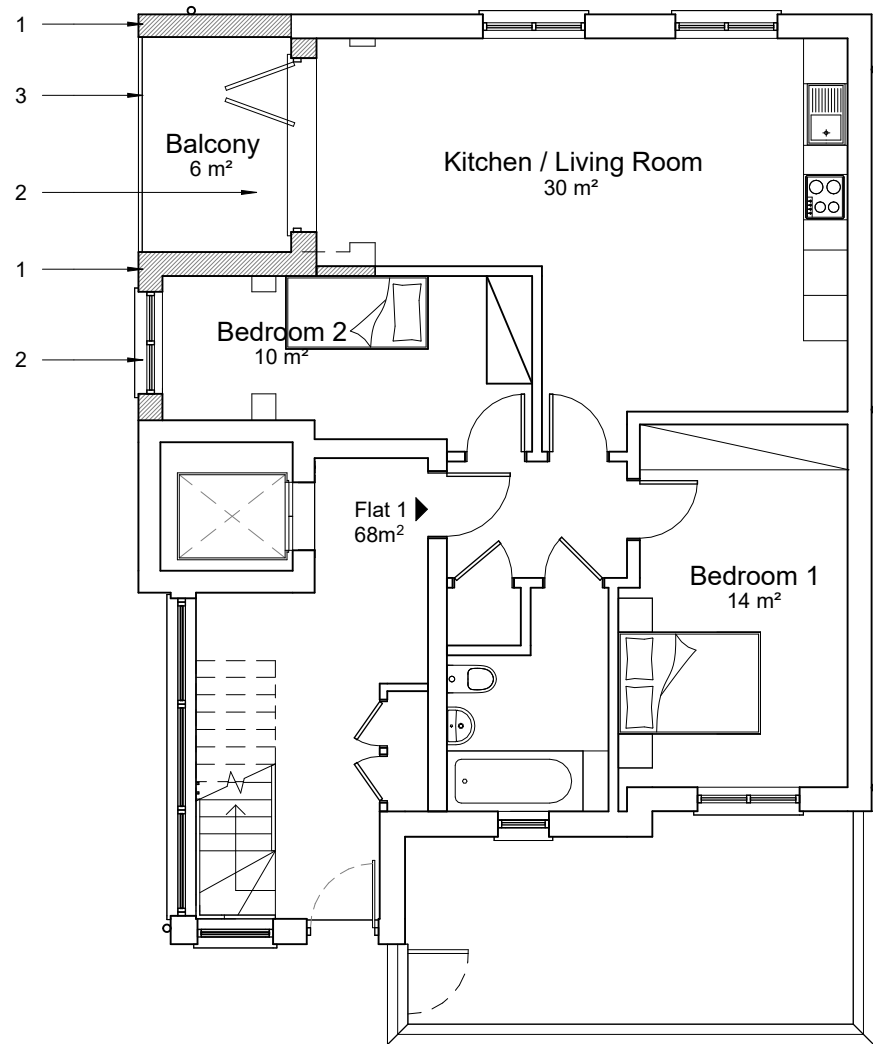

Ground Floor Plan as Proposed
1 : 100

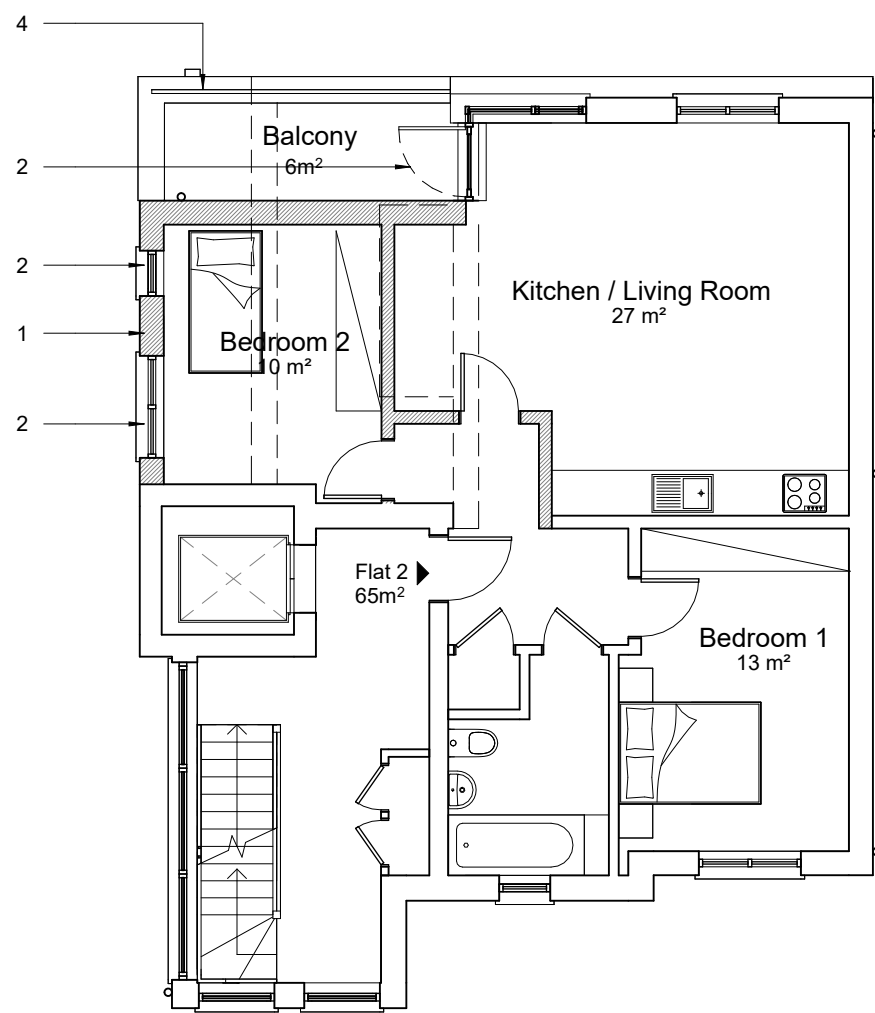


First Floor Plan as Proposed
1 : 100

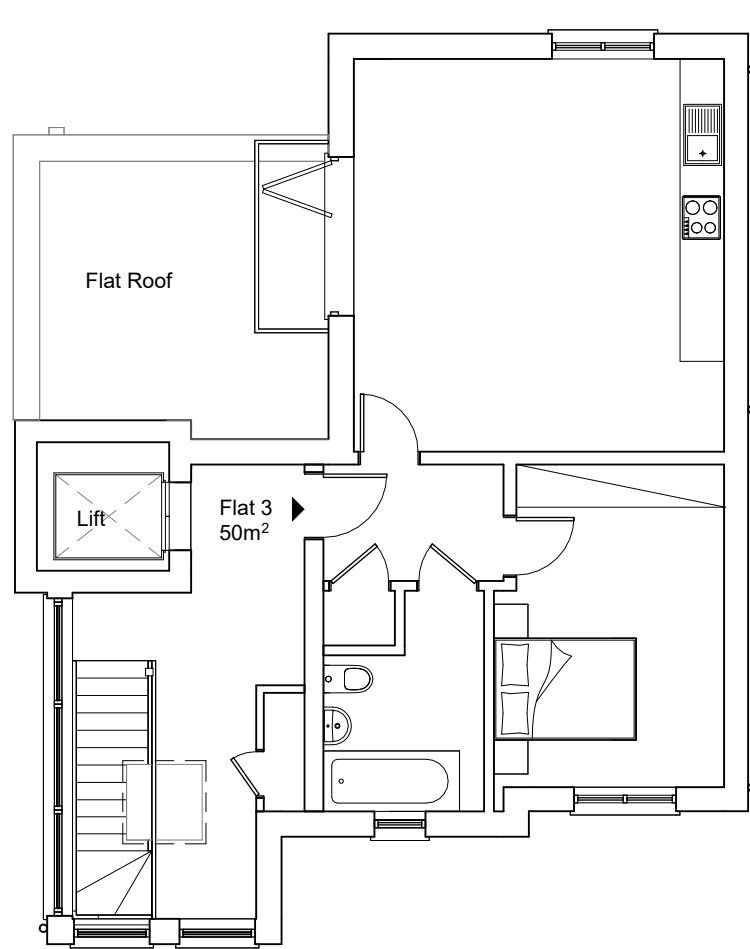

Second Floor Plan as Proposed
1 : 100

Issue: Planning

- Key**
- Existing
 - Demolished
 - Proposed
- Wall in brickwork to match existing
 - Double glazed aluminium windows to match existing
 - Glass balustrade to match existing
 - 1.8m high privacy screen

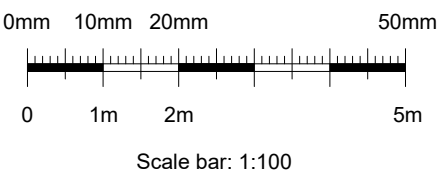

No scaled dimensions to be taken from this drawings. All dimensions to be site checked.

Revisions			
Rev.	Description	Date	By

CG ARCHITECTS

36 CANNON HILL, LONDON N14 6LG
T. 020 8449 5100

Client:
GCP Ventures (Embassy Court) Ltd

Site:
Flat 1 and Flat 2
1 Keats Place
London, N11 2DT

Title:
Plans as Existing and as Proposed

Scale: As indicated(@ A2)	Drawn: -	Checked: CG
Date: December 2022		
Drg No 1629/03	REV	