


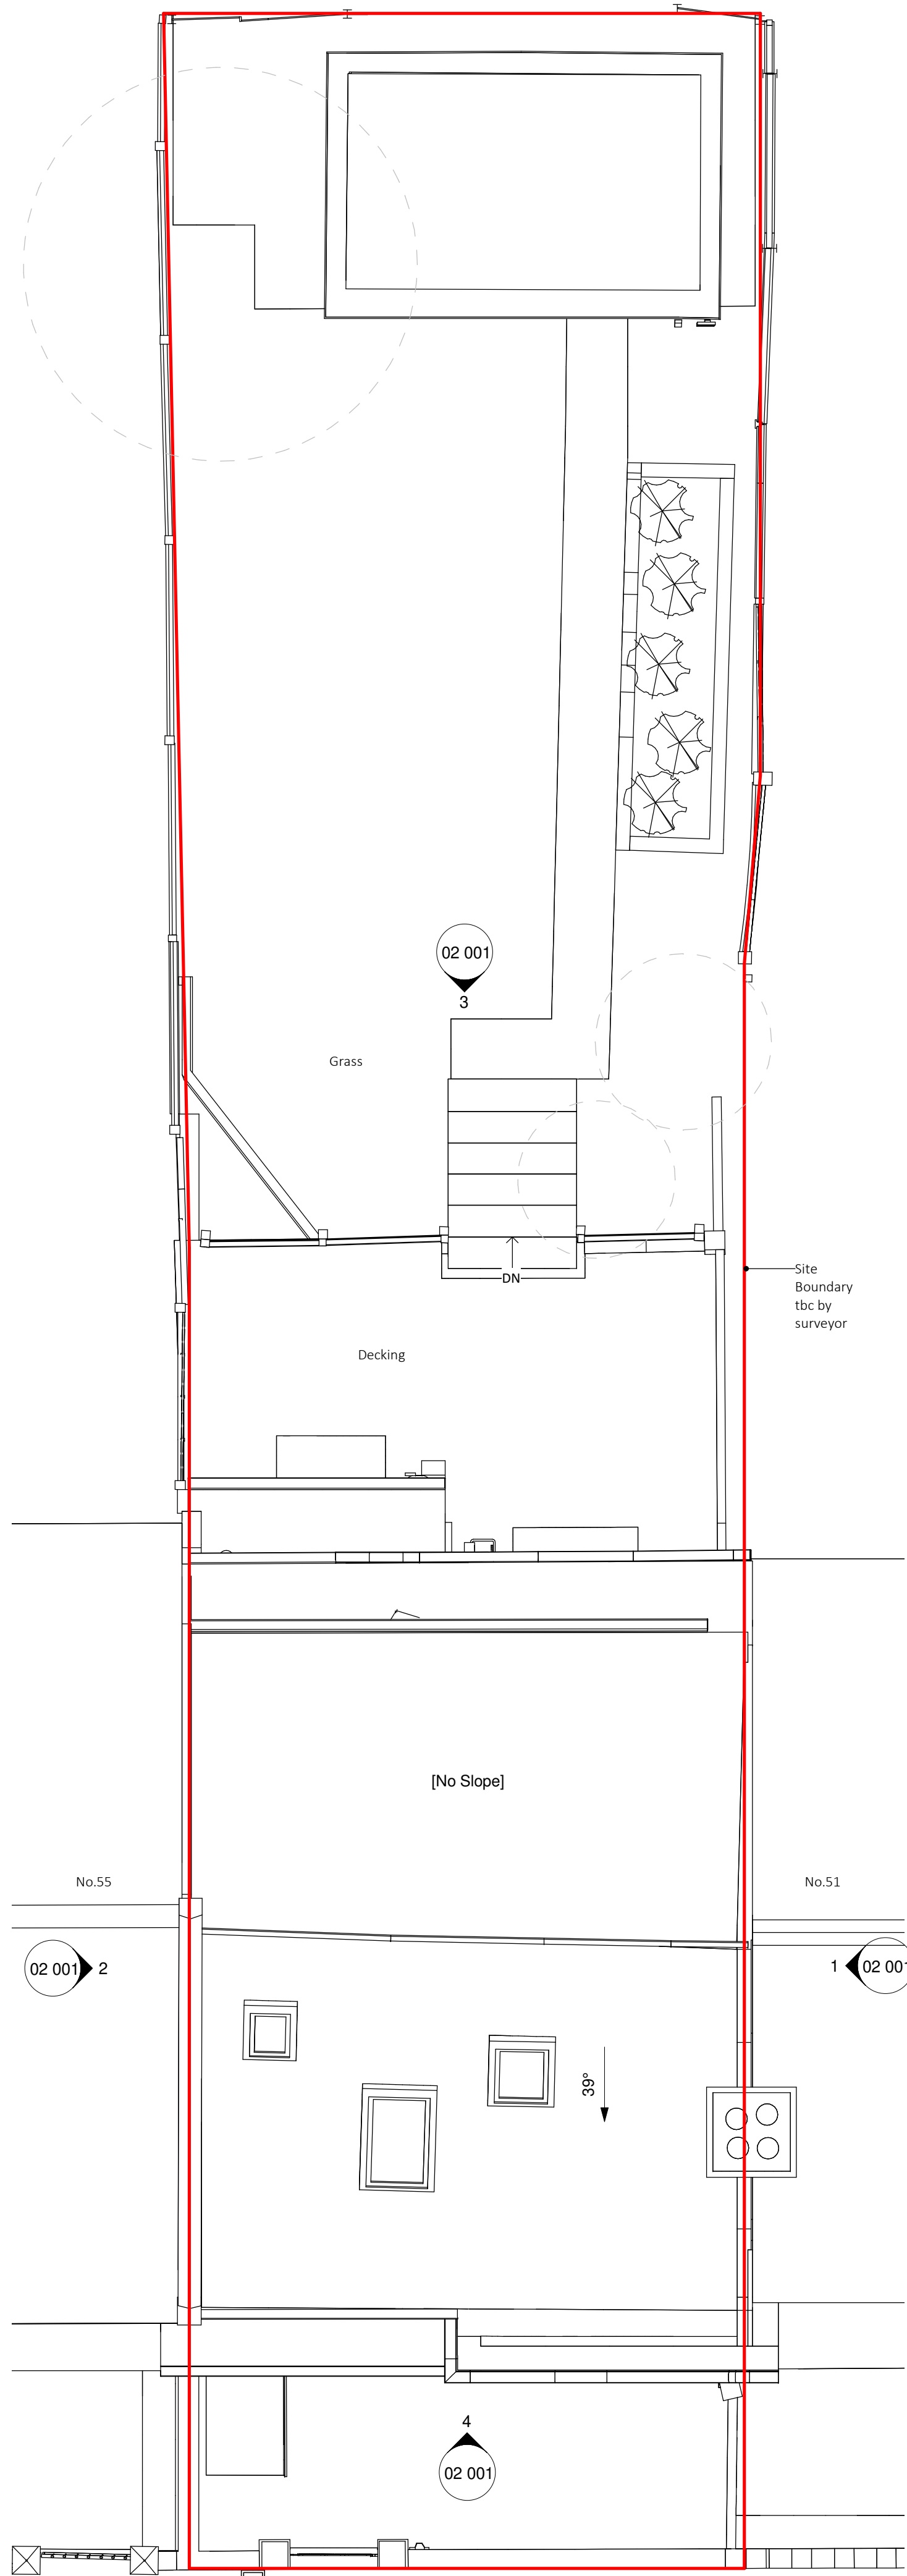


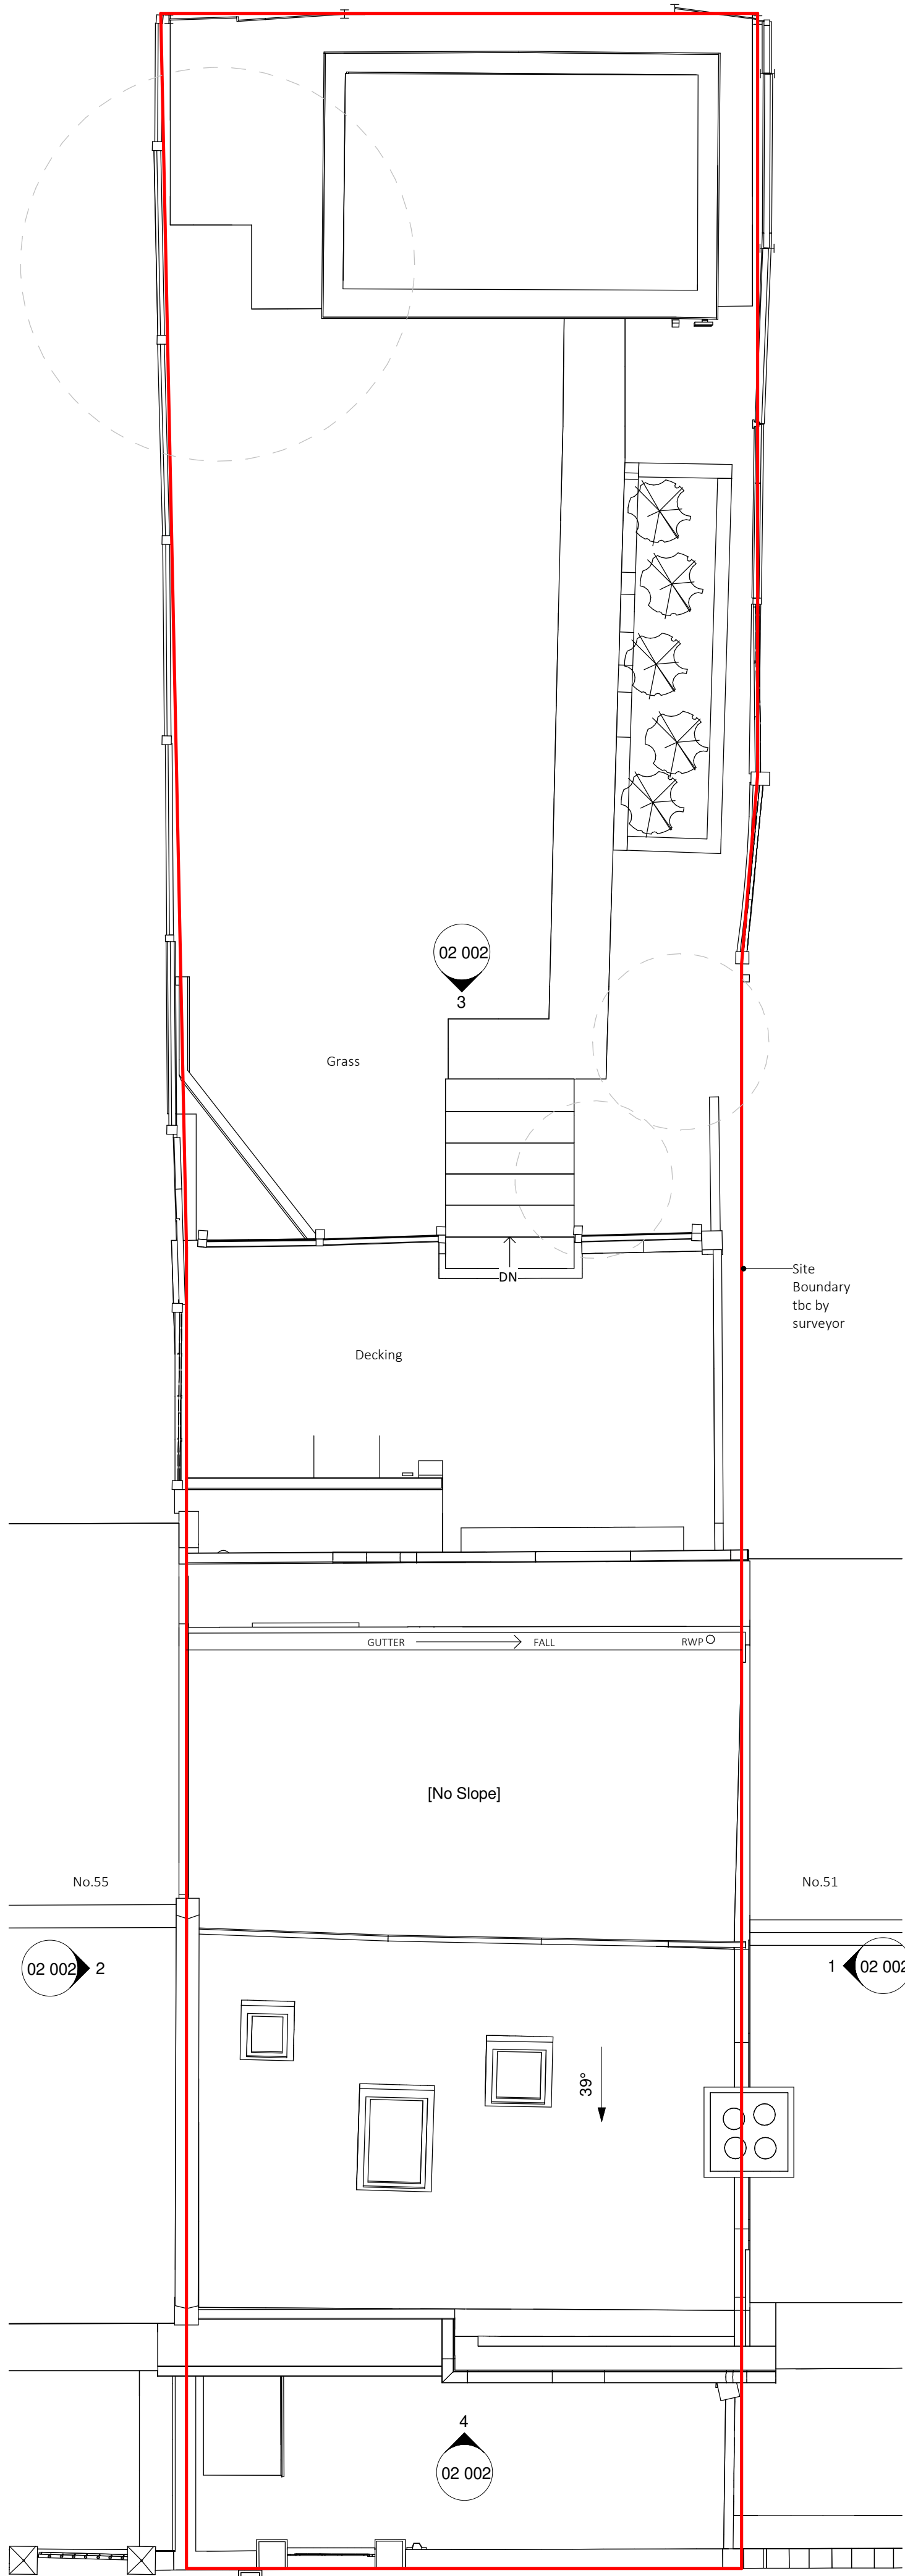

1 Site Plan - Existing
1 : 50

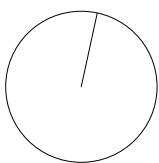

2 Site Plan - Proposed
1 : 50

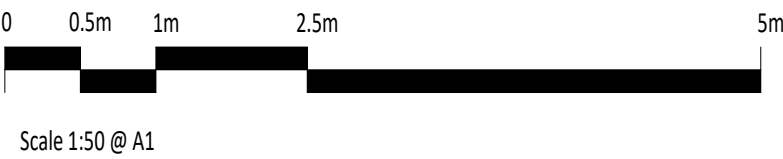

General Notes

The copyright of this drawing and design remains the intellectual property of the designers and may not be used without the written permission of Architecture for the Senses Limited. Do not Scale. Verify all dimensions on site before commencing work or preparing shop drawings. Report any discrepancies, errors or omissions to the designers and await further instructions before the commencement of works. All building materials, components and workmanship to comply with the appropriate public health acts, building regulations, British standards, codes of practice and the appropriate manufacturer's recommendations. Ensure all works are carried out within the prescribed hours of work and that all tools are of a non-percussive type where possible. Refer to the relevant drawings or method statement for all specialist work.

P01 Rev	20.12.22 Date	Planning Submission Description
Project 53 Higham Road		Date drawn 10.10.22
Drawing Title Site Plan - Existing & Proposed		Drawn by OS
		Checked by MS
		Scale @ A1: 1 : 50
PLANNING		
Project HRT	Origin AFTS	Volume XX
Level XX		
File type DR	Discipline A	Sheet no 90 002
Stage S1	Rev P01	