




Scale: 1:100

Notes

All dimensions to be checked by the Contractor before construction proceeds.

This drawing is the copyright of IntelliArch Limited and shall not be anyway used or reproduced without their prior written consent.

rev.	date.	dwn.

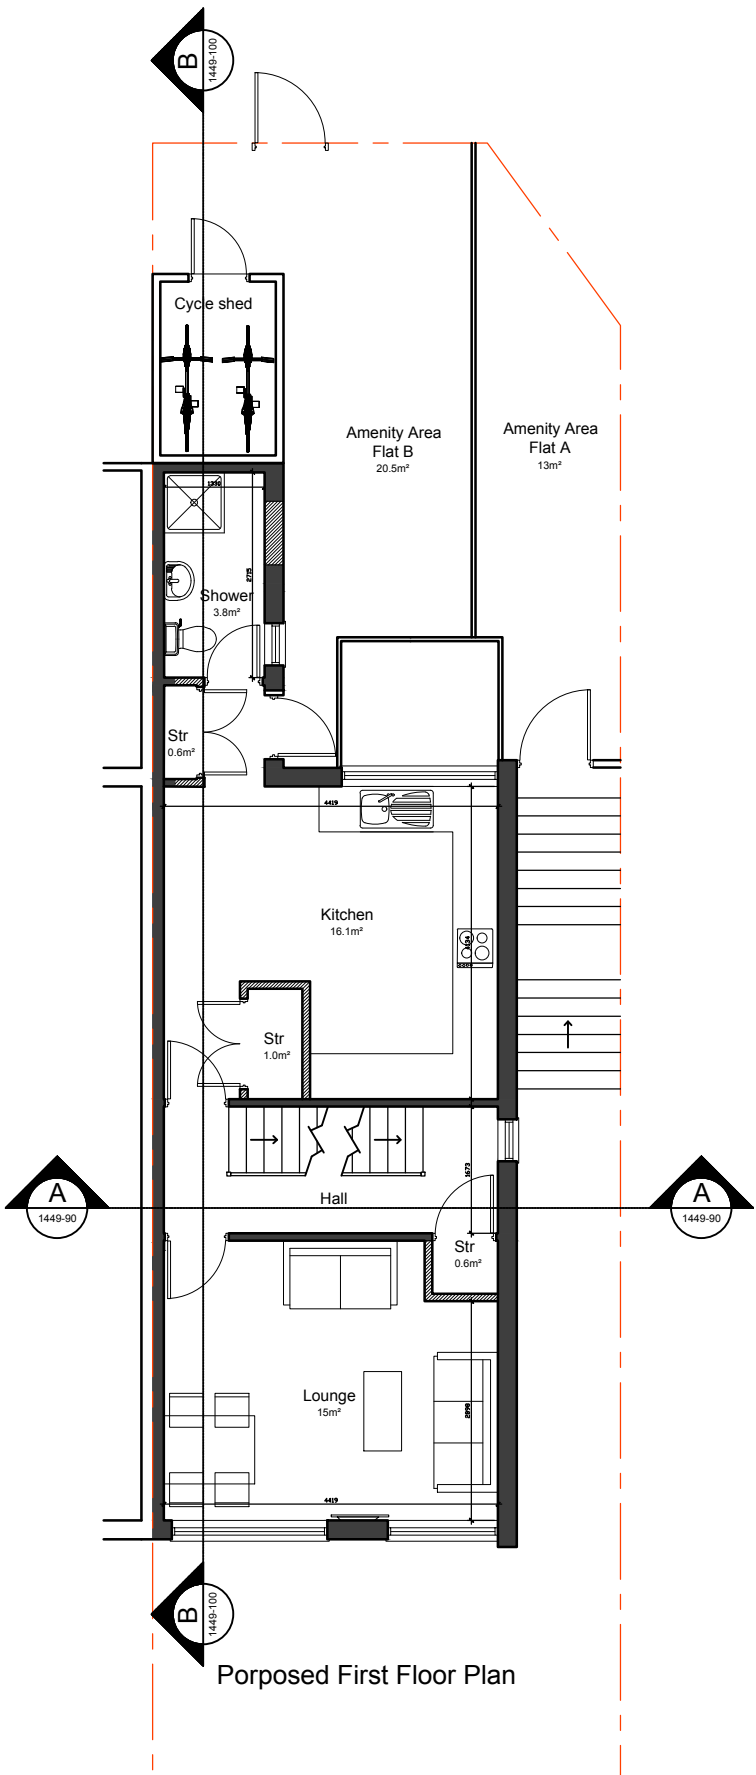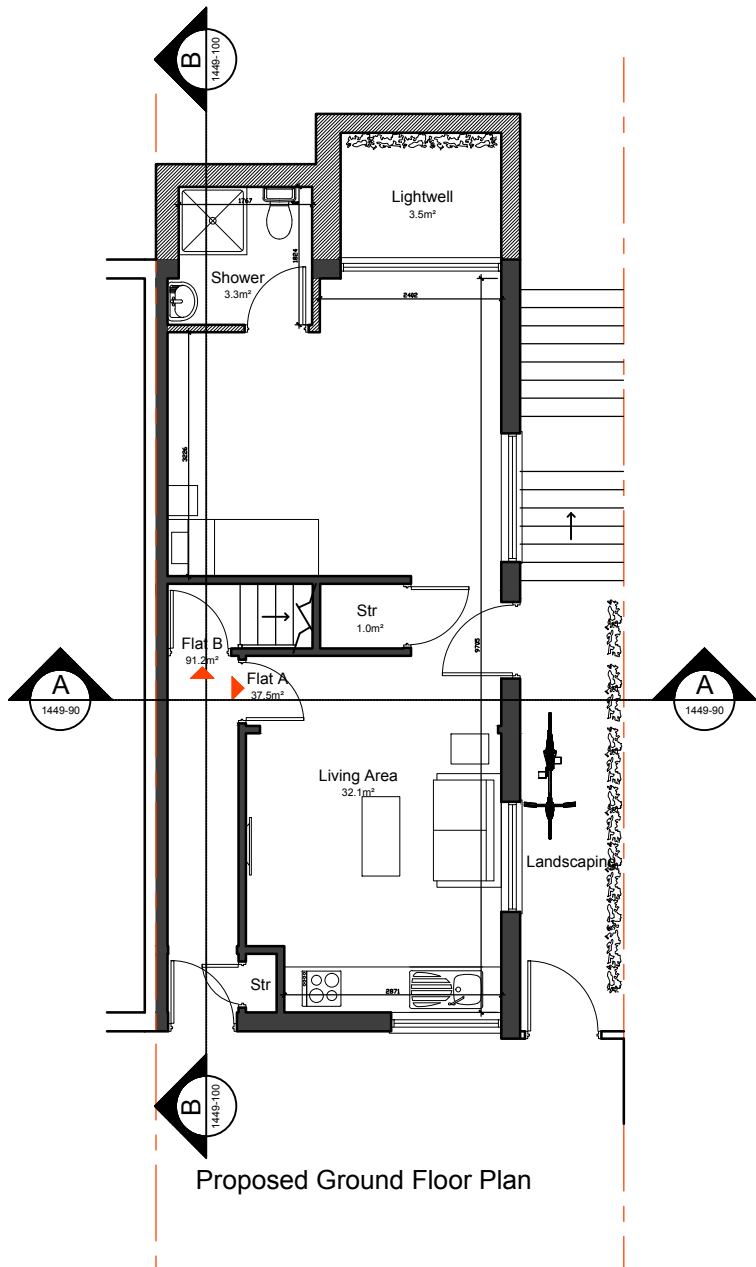 

FOR PLANNING
IntelliArch Ltd



Intelligent Architecture and Surveying
47 Eversley Park Road, London N21 1JJ
T: 0208 4435882 M: 07956 296 076 E: info@i-arch.co.uk
W: www.i-arch.co.uk

project
7 Tenterden Road
London N17 8BE

title
Proposed Ground & First Floor Plans

scale 1:100 @ A3	dwn MA
date 20th December 2022	chk

drg no. 1449-70	rev D
--------------------	----------