


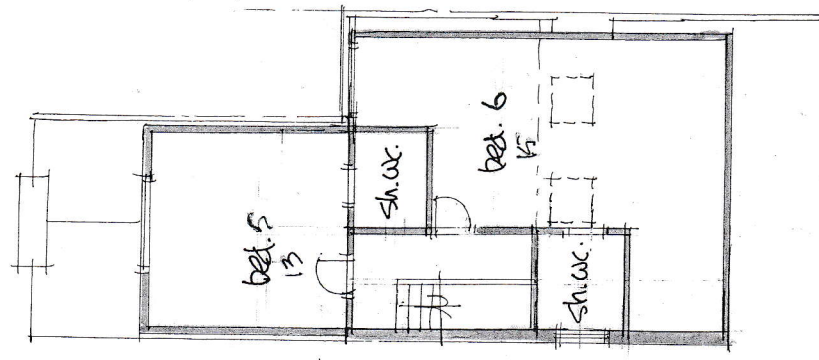


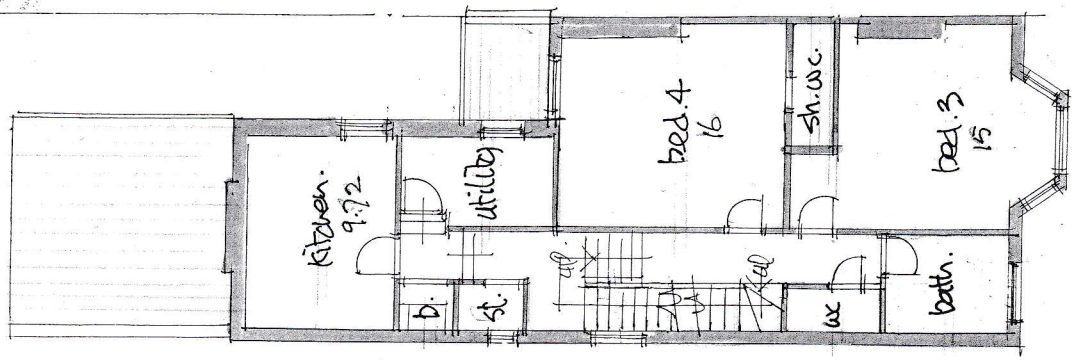

SECOND FLOOR PLAN

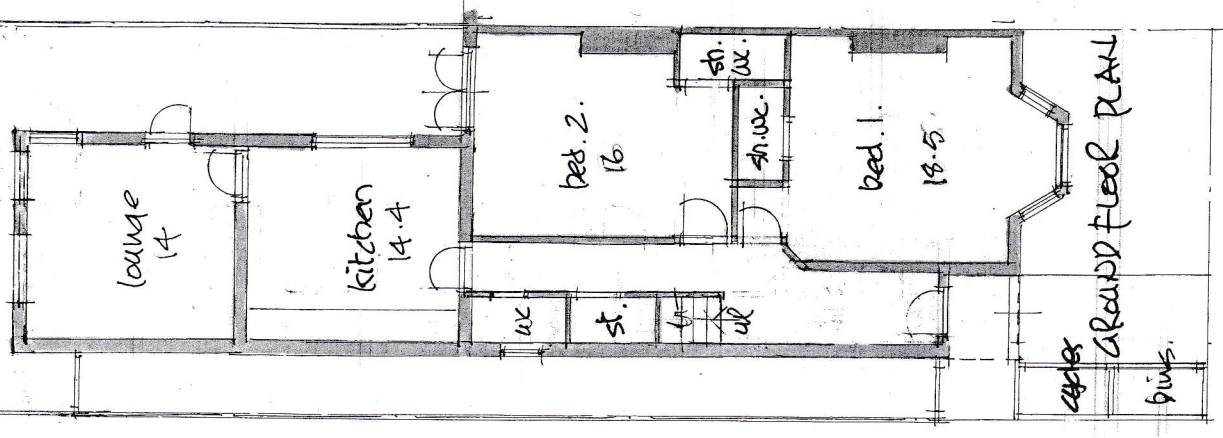

FIRST FLOOR PLAN

 

GROUND FLOOR PLAN

St. Paul's Road

Notes:
 1. No external changes.
 2. total floor area = 193.58 sq.m.

13 ST. PAULS ROAD H1704B

use as 6 persons max. HMO
 existing plans:

scale: 1:100 @ A3.	job: 3481
date: nov. 22	
drawn:	dwg. no: 9
client:	

DAVID BARNARD
 Town Planning Consultant + Building Designer
 4 Barber Close, London, N21 1BE
 Tel: 020 8245 1583