



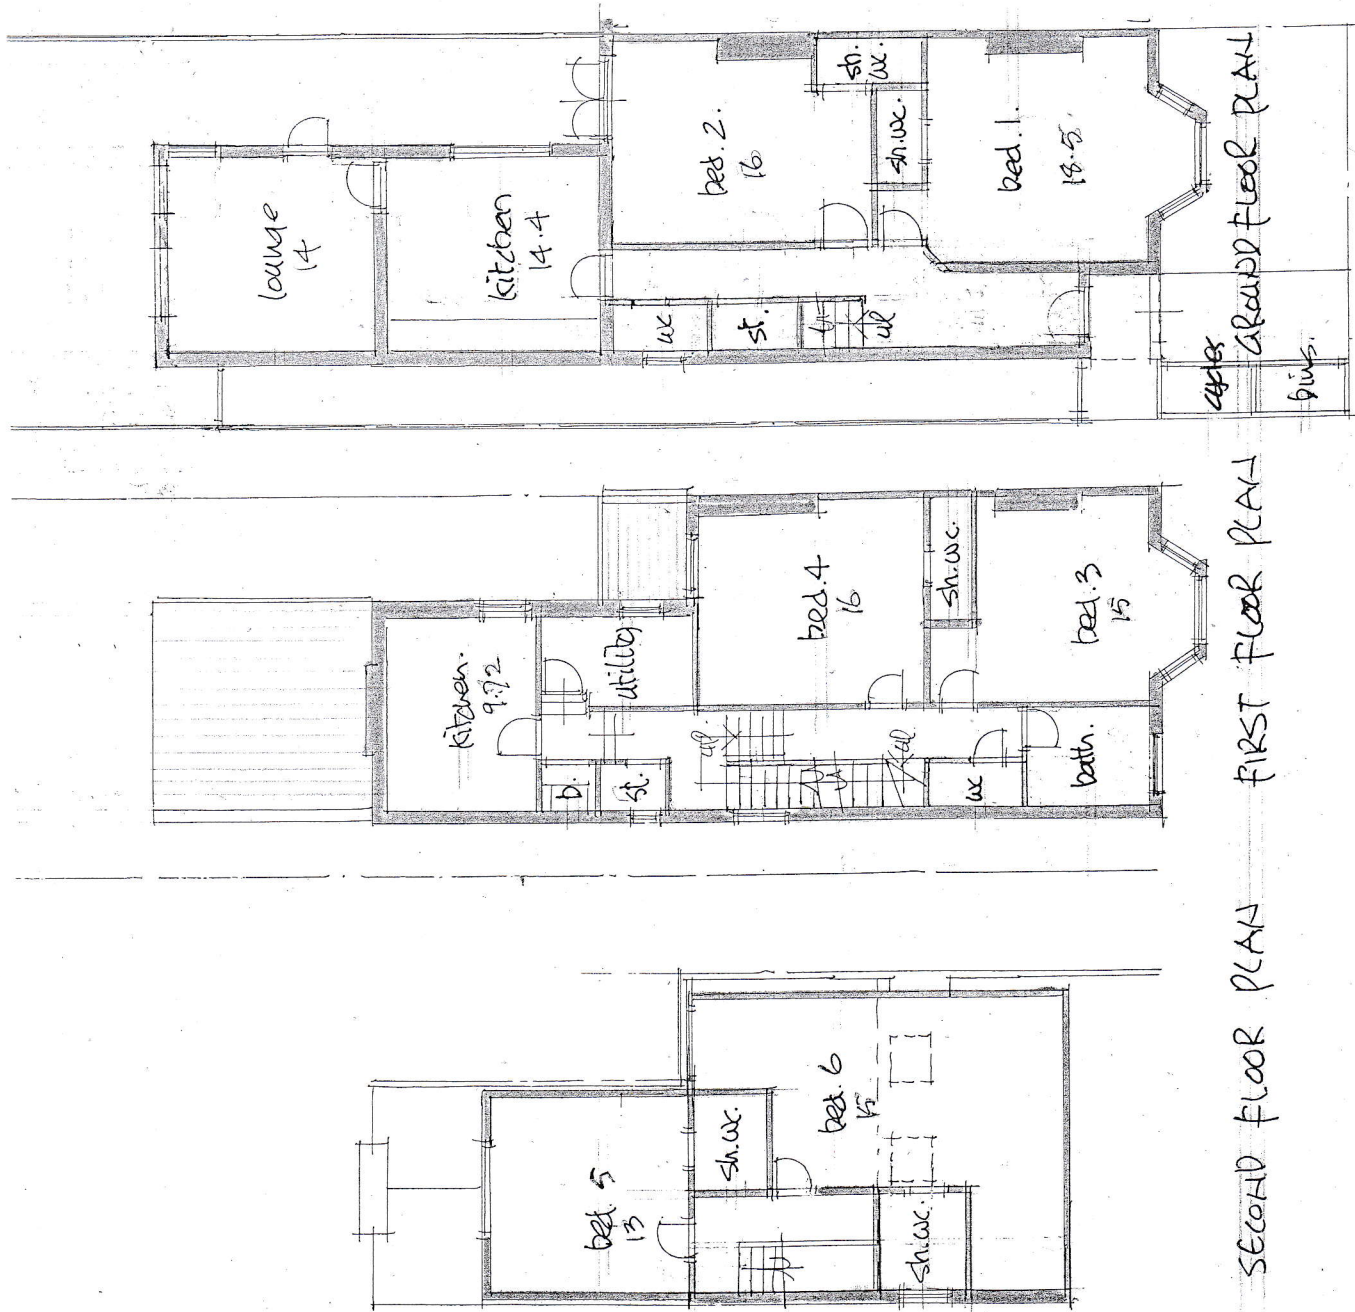

SECOND FLOOR PLAN FIRST FLOOR PLAN

 

St. Pauls Road

Notes:  
1. 0.0 external changes.  
2. total property floor area  
= 193.58 sq.m.

13 ST. PAULS ROAD H17418

proposed  
use as 6 persons max. HMO  
layout plans:

|                    |             |
|--------------------|-------------|
| scale: 1:100 @ A3. | job: 3481   |
| date: nov. 22      |             |
| drawn:             | dwg. no: 10 |
| client:            |             |

**DAVID BARNARD**  
Town Planning Consultant + Building Designer  
4 Barber Close, London, N21 1BE  
Tel: 020 8245 1583