



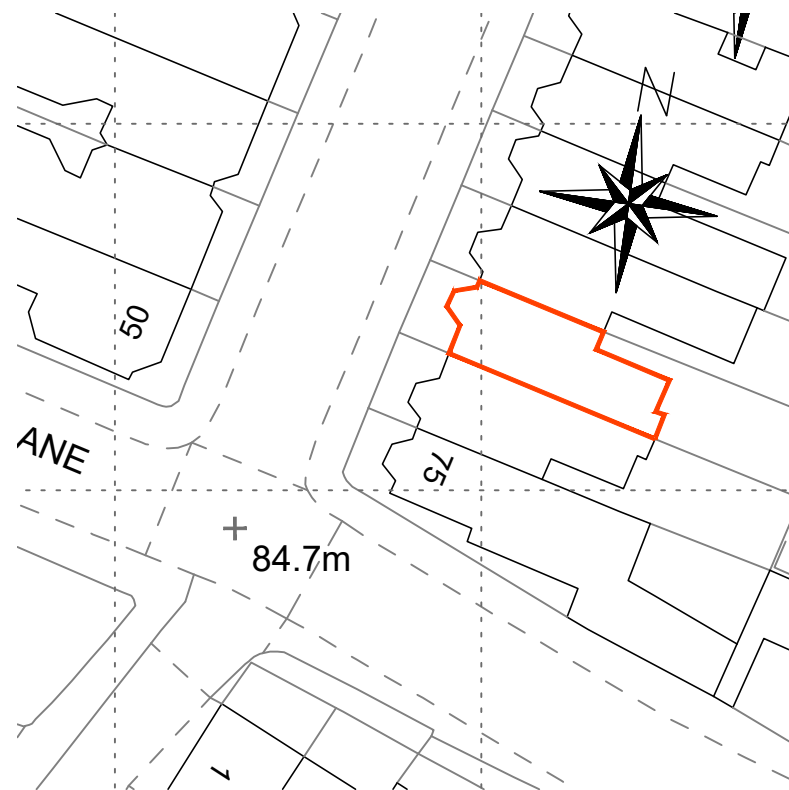

METERS SCALE 1:1250 @A3
0 5 10 25 50

LOCATION PLAN (Scale in 1:1250 @A3)

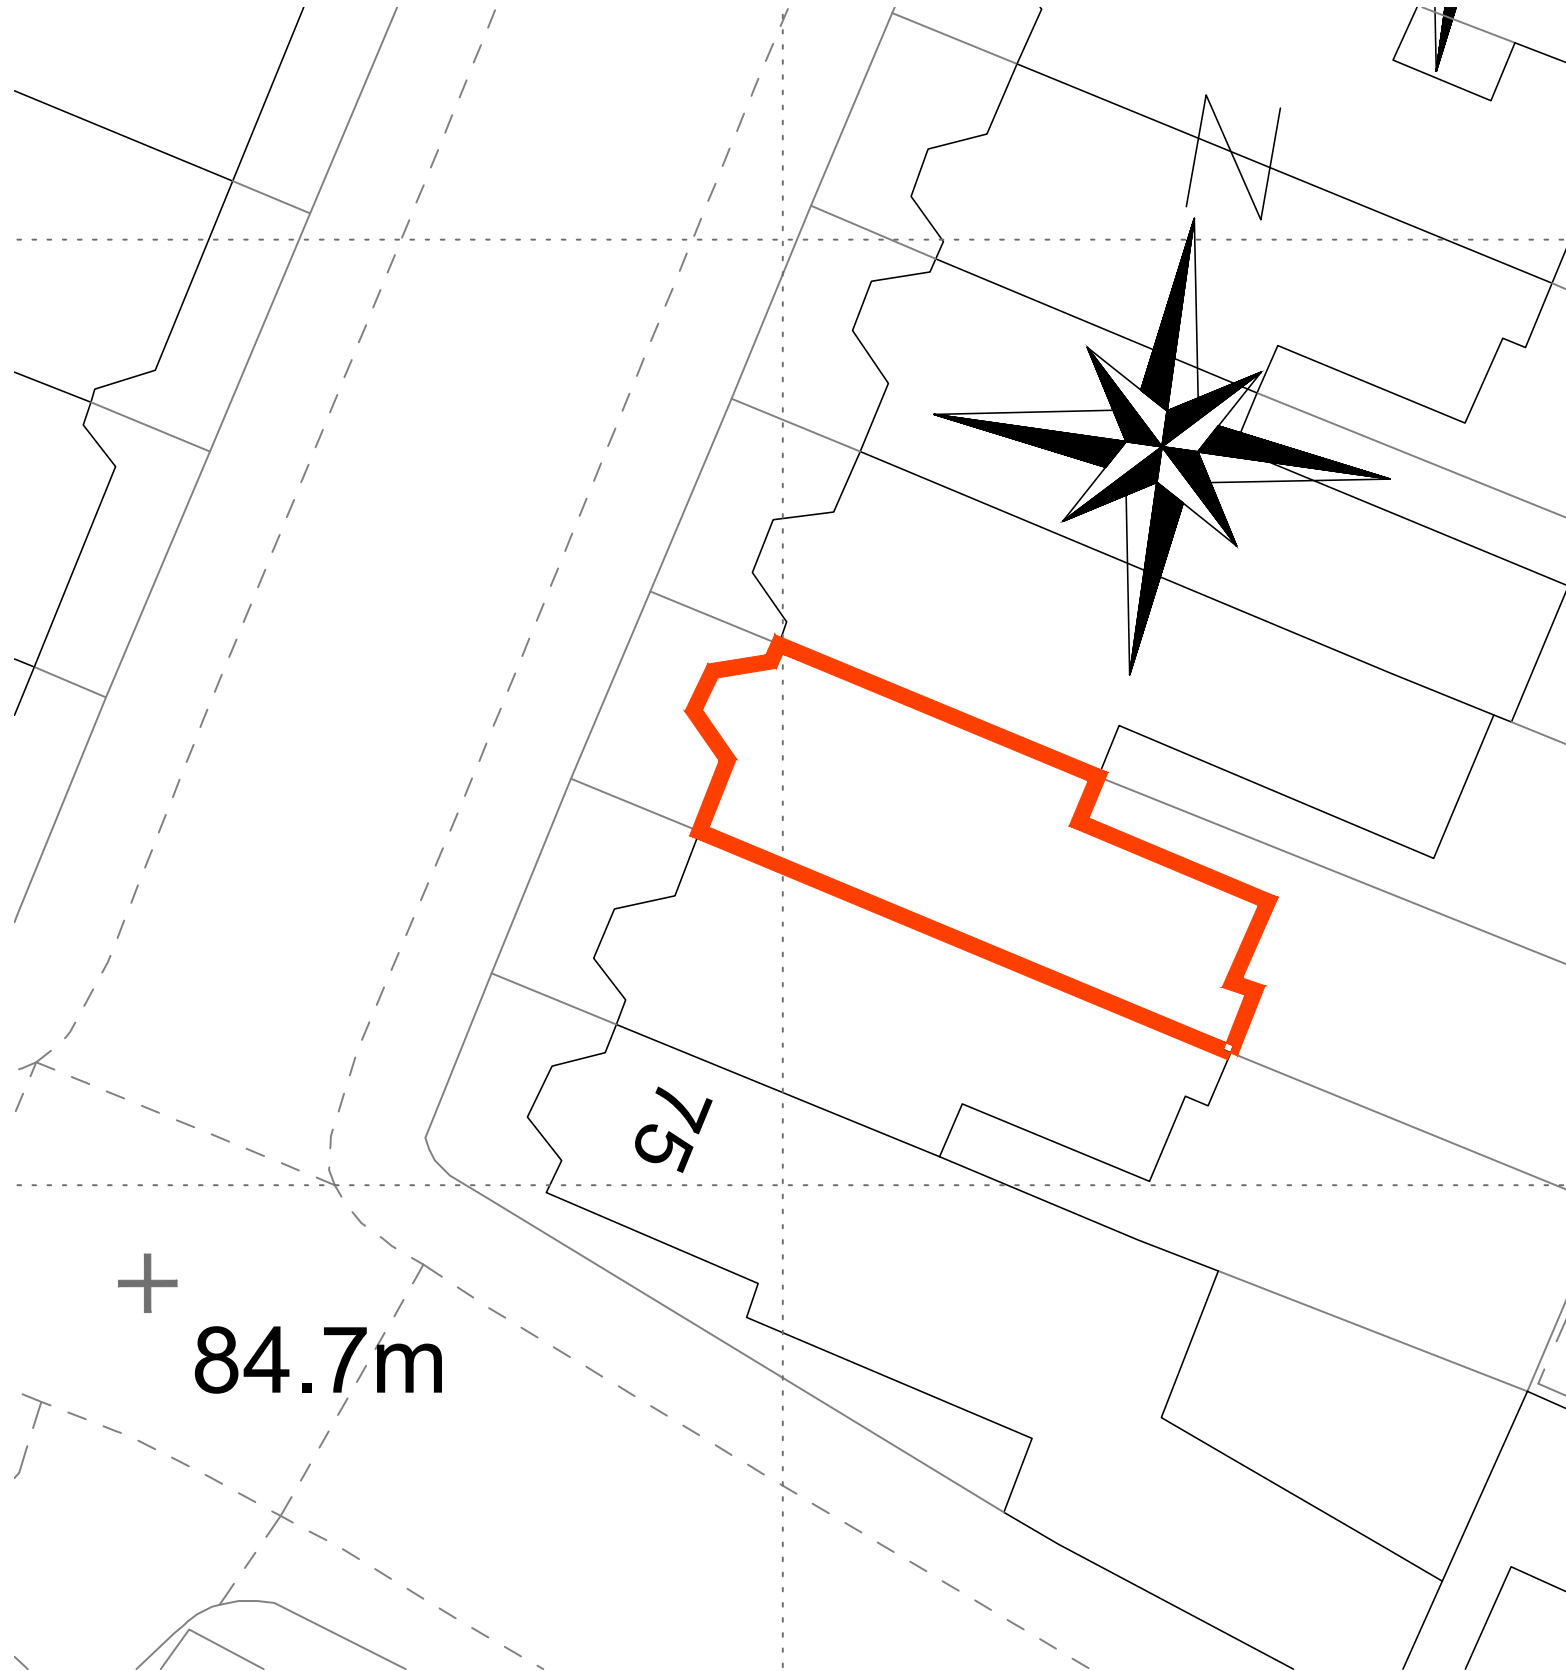

METERS SCALE 1:200 @A3
0 1 2 4 6 8 10

SITE PLAN (Scale 1: 200 @A3)

GENERAL NOTES

NOTE : THIS DRAWING TO BE READ IN CONJUNCTION WITH ALL STANDARD DETAILS & SPECIFICATIONS. ALL DIMENSIONS TO BE VERIFIED ON SITE. ALL WORKS TO COMPLY WITH CURRENT BUILDING REGULATIONS

	DRAWN	
	CHK'D	
	APPR'D	
REV	REVISION DETAIL	DATE

PLANNING

CLIENT
NORTHUMBERLAND & DURHAM
PROPERTY TRUST LIMITED

Base Building Consultancy
Building Surveyors, Project Managers & Party Wall Surveyors

Unit 2, 6/7 St Mary at Hill, London, EC3R 8EE
Tel: 020 7100 1227 Fax: 020 7929 6714
Website: www.basebc.co.uk

PROJECT
71 HILLFIELD PARK
LONDON NW10 3QU

DRG.TITLE
SITE LOCATION
BLOCK PLAN

CAD REFERENCE

SCALE	DRAWN BY	CHECKED	APPROVED	DATE
Varies	MK	KW	NJG	Dec 22
DRG.No.				REVISION
BBC-0797-P01				

Copyright of Base Building Consultancy Ltd. CONFIDENTIAL. This drawing is the property of Base Building Consultancy Ltd. No disclosure or copy of it may be made without the written permission of Base Building Consultancy Ltd.