




Existing Floor Plans - Ground and First Floor Flats

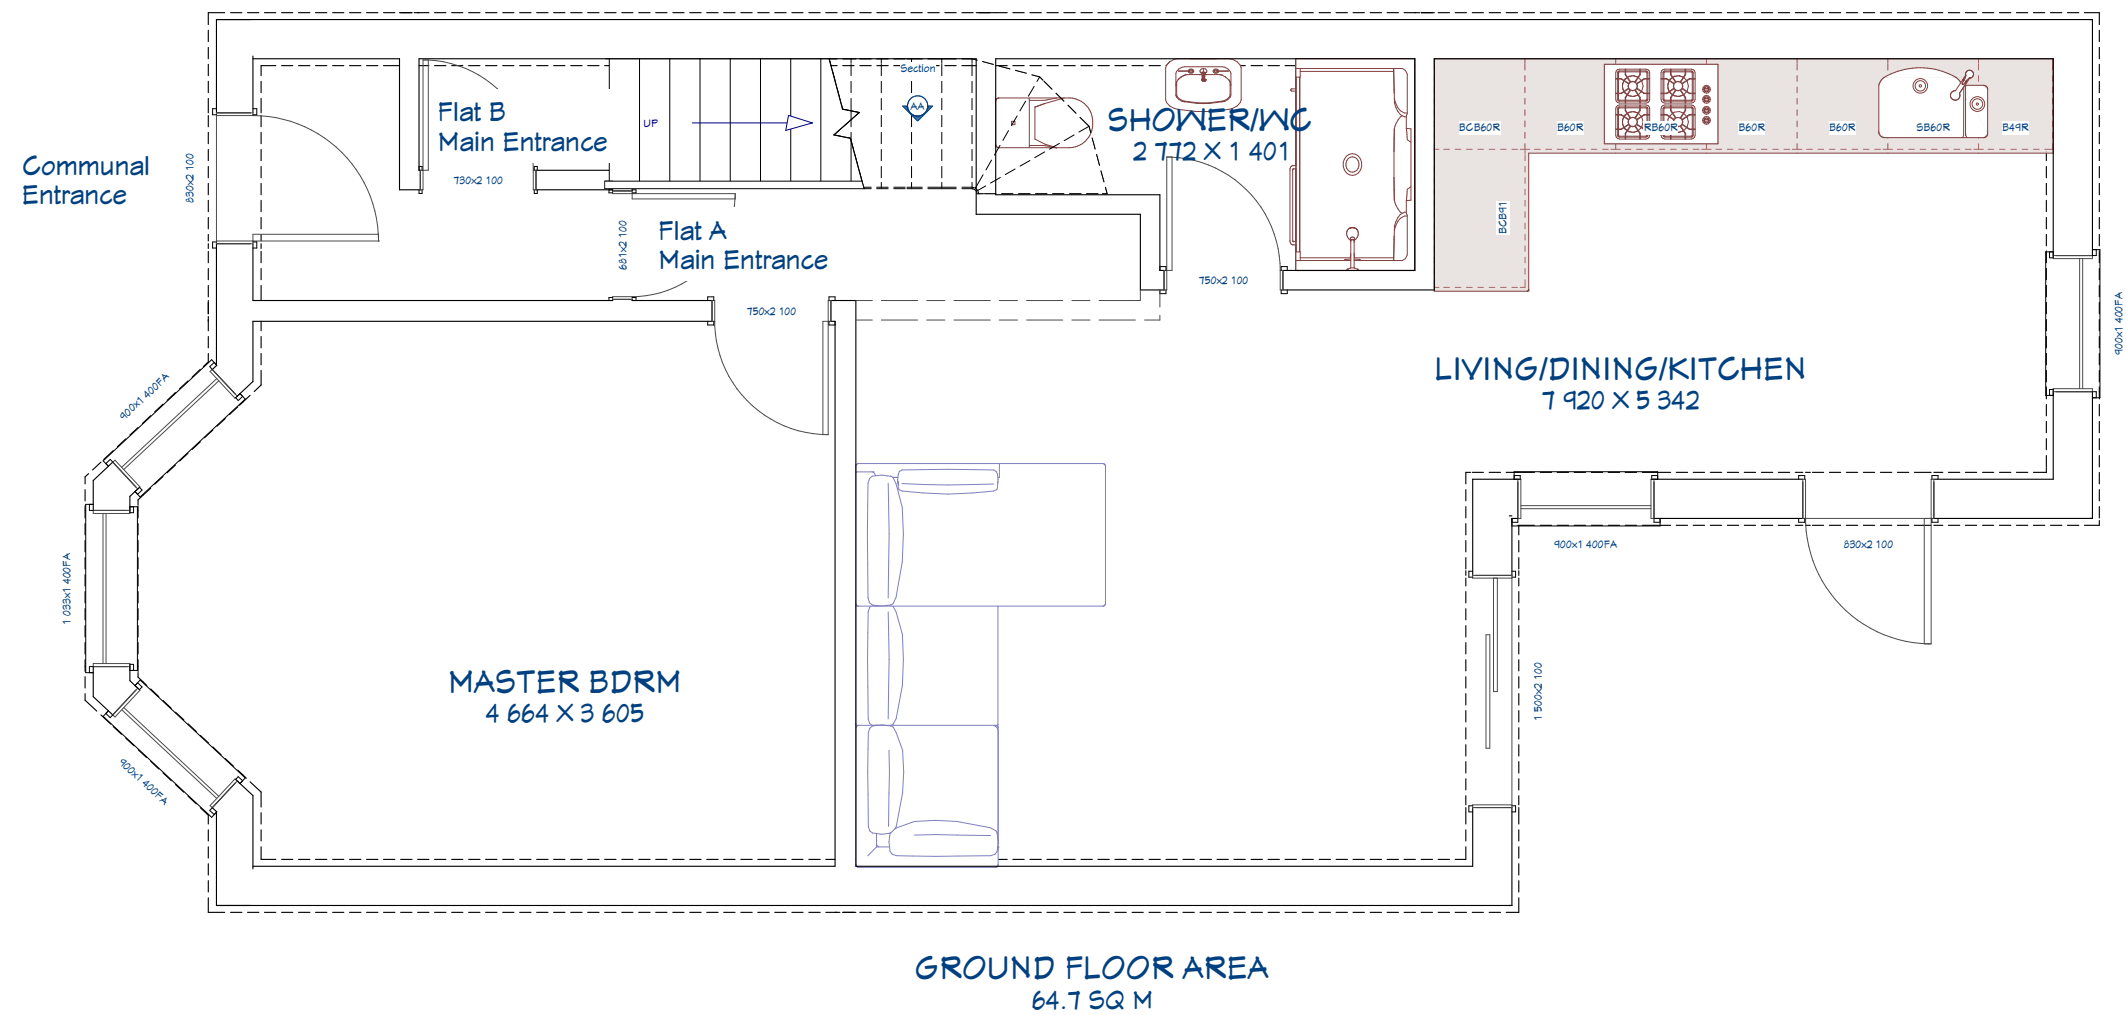

Existing Ground Floor Flat

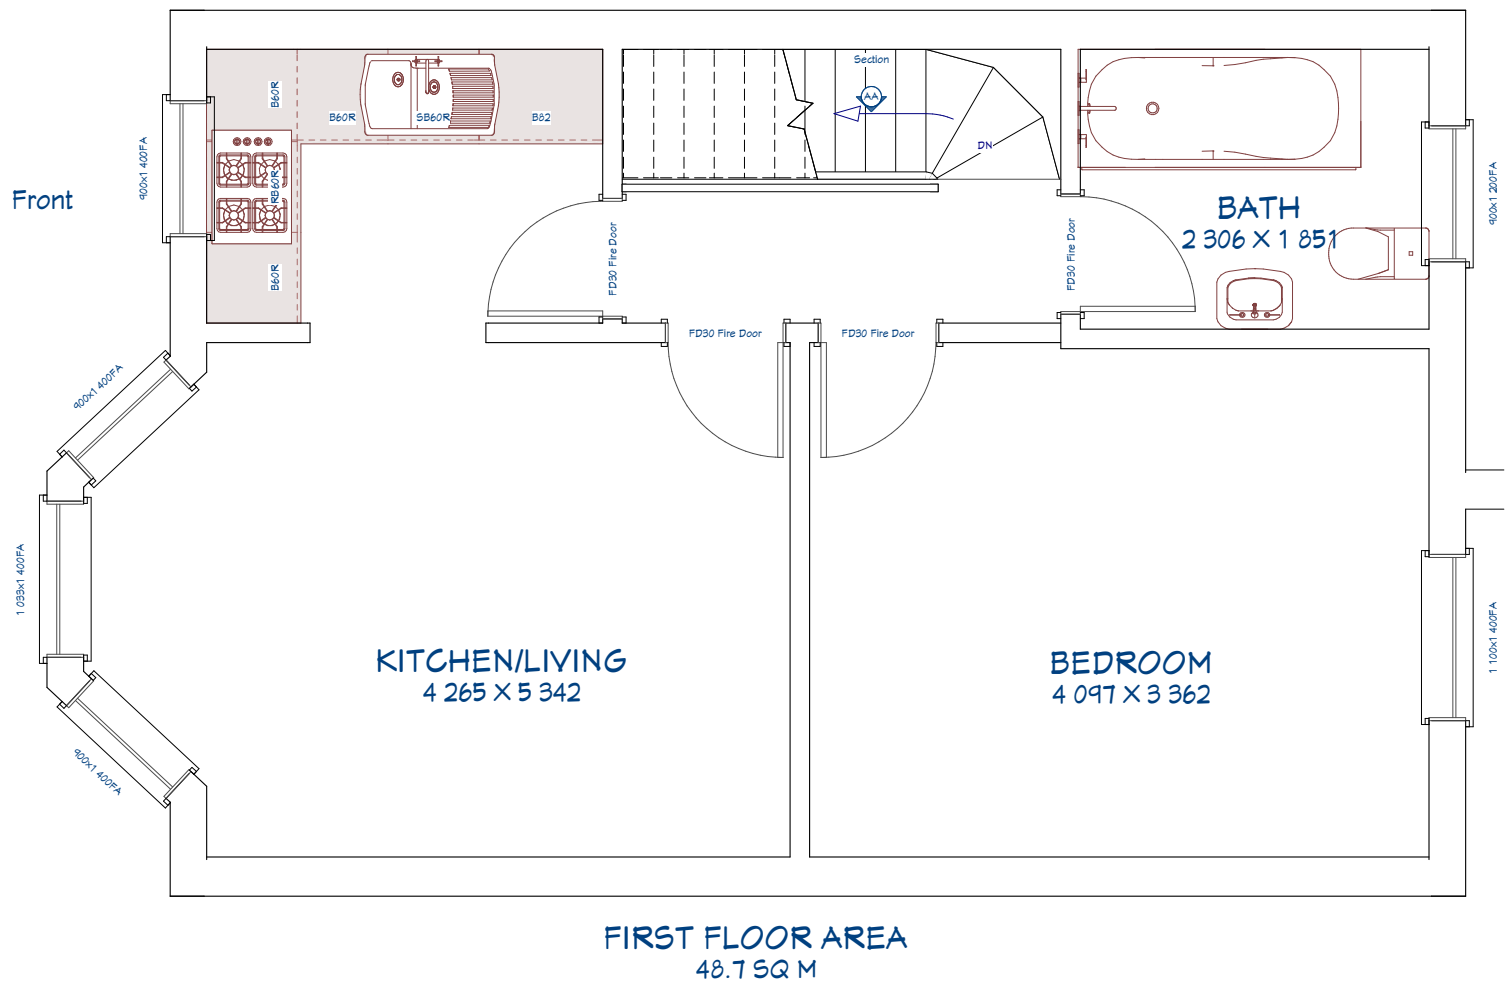

Existing First Floor Flat

 

|                                      |                                  |                               |   |  |                                             |  |                                                                     |  |                                                                 |  |   |  |
|--------------------------------------|----------------------------------|-------------------------------|---|--|---------------------------------------------|--|---------------------------------------------------------------------|--|-----------------------------------------------------------------|--|---|--|
| Title<br><b>Existing Floor Plans</b> |                                  |                               | Drg No.<br><b>13.N227DA-2</b>   |  | Scale<br><b>1: 50 @A2<br/>unless stated</b> |  | Project Address<br><b>13 Cornwall Avenue<br/>London<br/>N22 7DA</b> |  | Ikitec AI London<br>Registered in England<br><br>© Copyright UK |  | <br><b>ikitec AI</b><br><i>Architectural Intelligence</i> |  |
| Date<br><b>20/12/2022</b>            | Drawn by:<br><b>Shiraz Uddin</b> | Client<br><b>Freddie Osei</b> | NOTES:<br>1. Contractor to check all dimensions on site and report any errors before commencing construction<br>2. This drawing to be read in conjunction with all other relevant drawings and specifications |  |                                             |  |                                                                     |  |                                                                 |  |   |  |

