




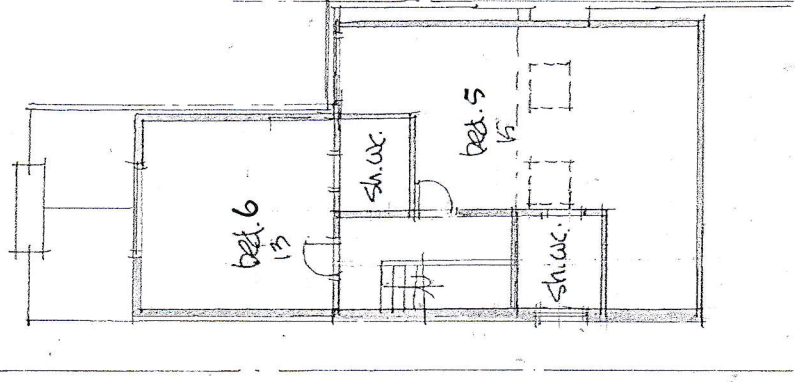

SECOND FLOOR PLAN

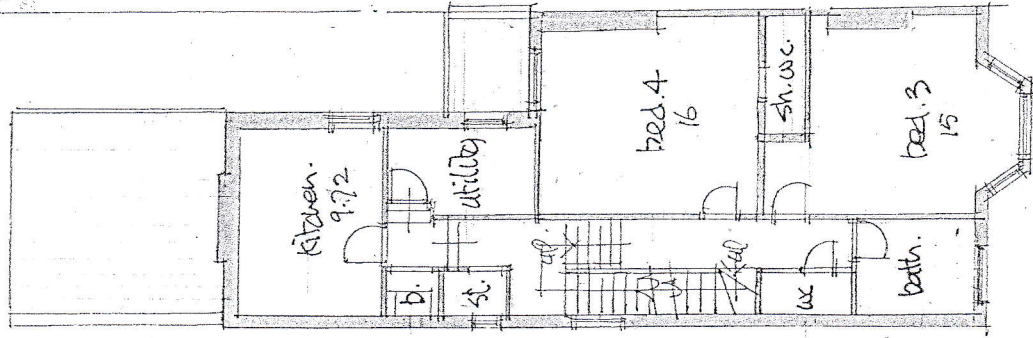

FIRST FLOOR PLAN

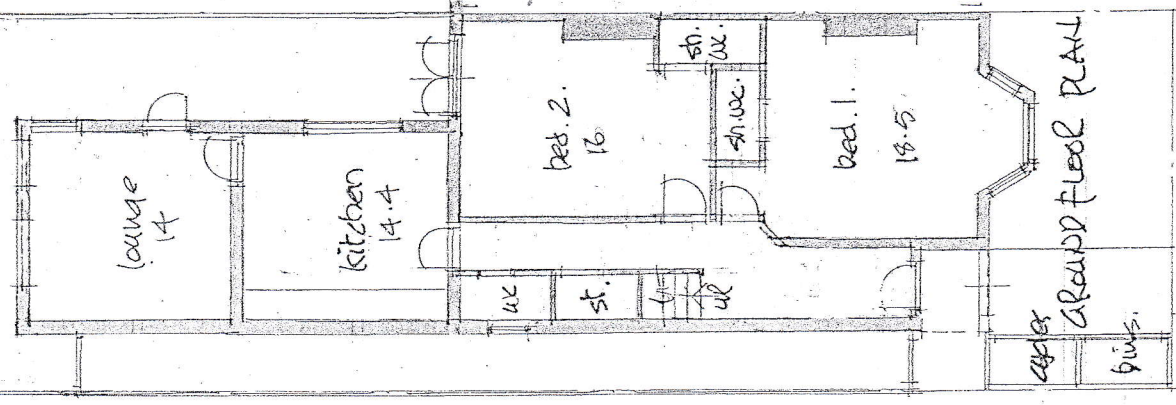

GROUND FLOOR PLAN

1m 0 1 2 3 4 5
Scale @ 1:100 @ A3

St. Paul's Road

Notes:
1. No external changes.
2. floor area = 193.58 sq.m.

13 ST. PAULS ROAD H1704B

existing plans:

scale: 1:100 @ A3.	job: 3481
date: nov. 22	
drawn:	dwg. no. 9
client:	

DAVID BARNARD
Town Planning Consultant + Building Designer
4 Barber Close, London, N21 1BE
Tel: 020 8245 1583