

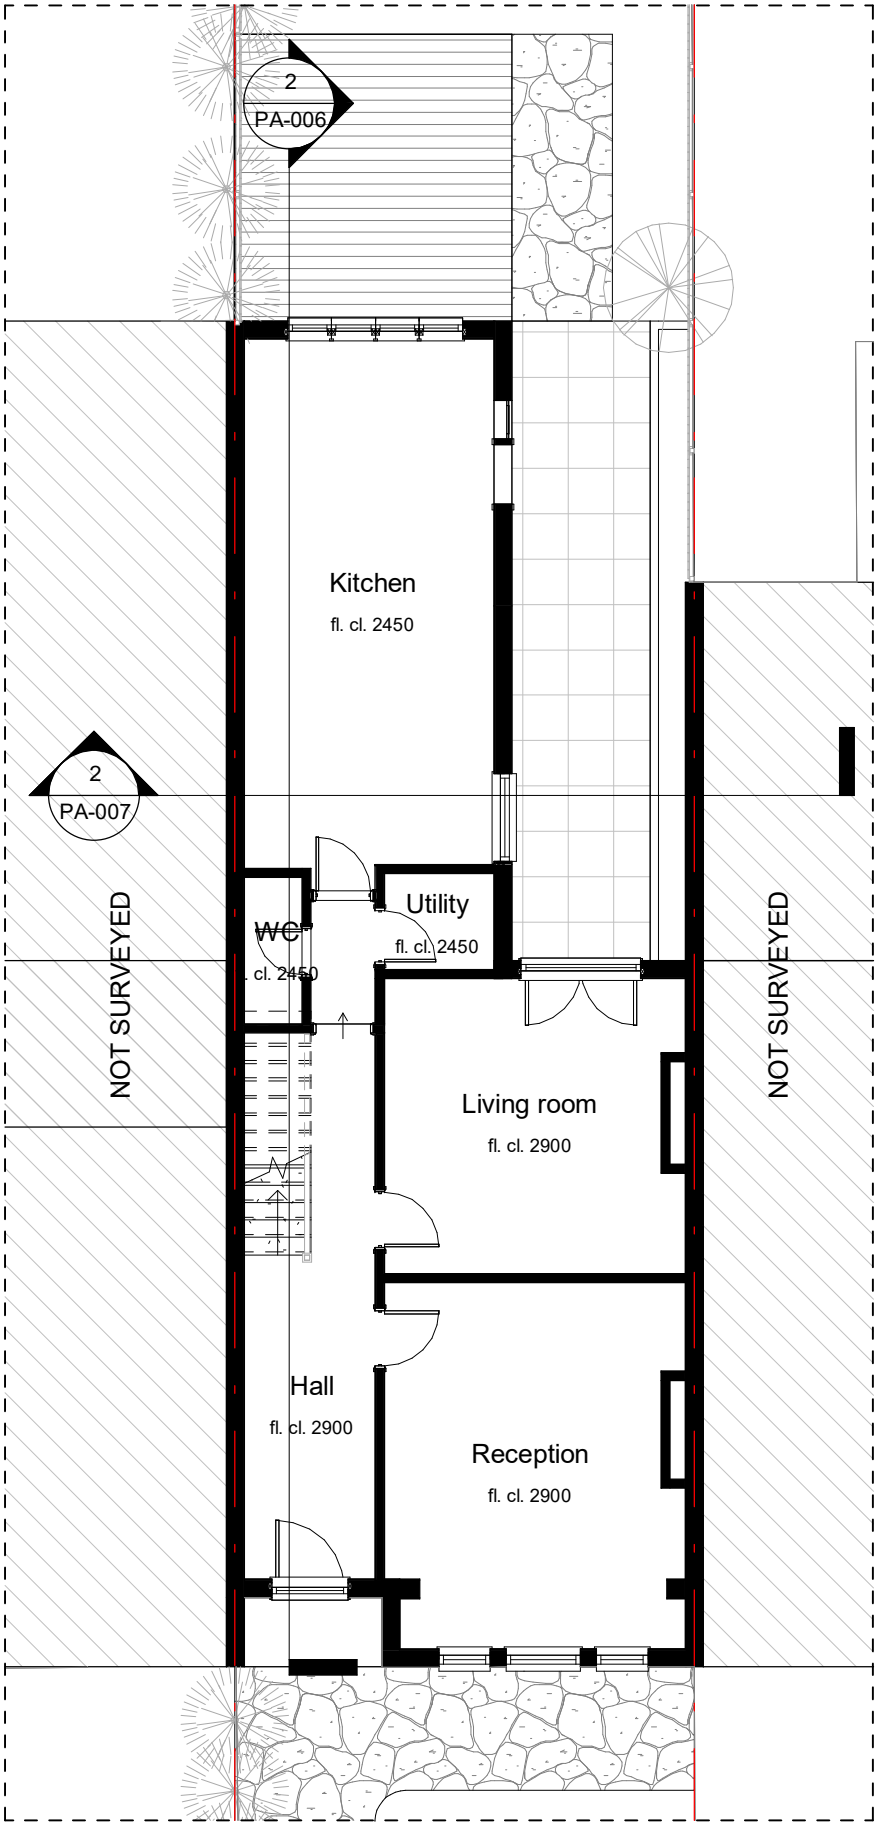


 

Level 0 - Existing

Scale: 1 : 100

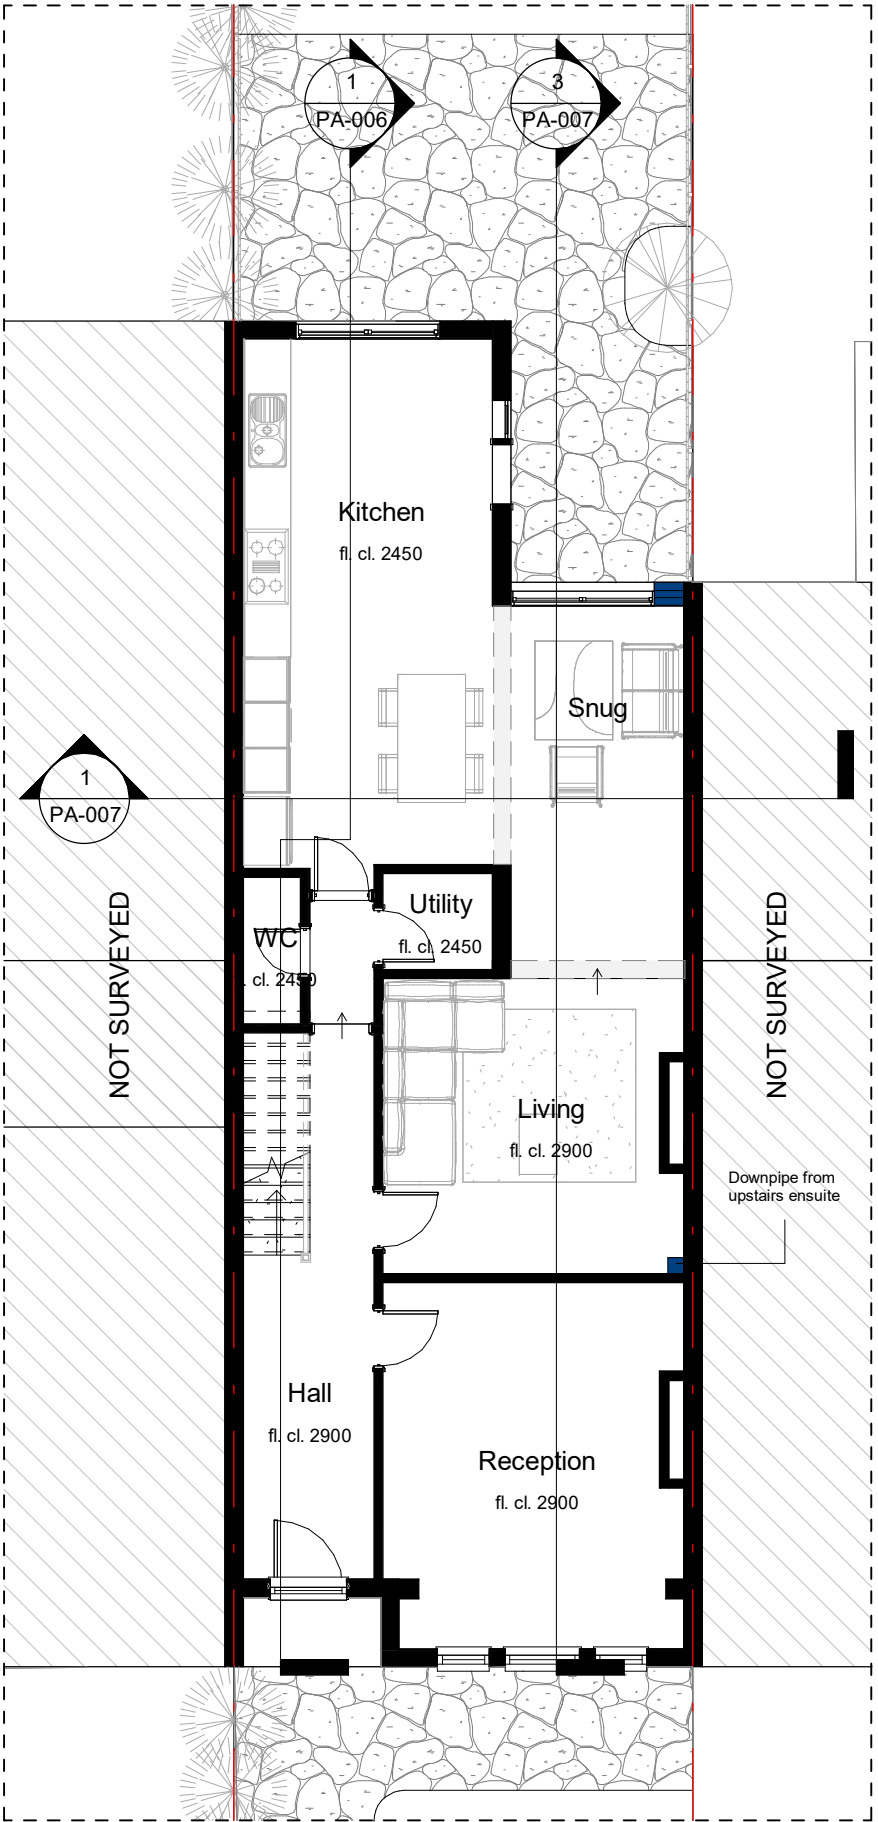

Level 0 - Proposed

Scale: 1 : 100

- Wall to be maintained
- Wall to be demolished
- New wall

Prior Approval

CLIENT
Chris Charalambos

PROJECT
Rear Extension

DATE
14/12/2022

CHECKED BY
PC

DRAWN BY
VL

PROJECT NO.
2209680

25 Barrington Road
LONDON
N8 8QT

PA-002



Architects + Project Managers

domusapm.co.uk
info@domusapm.co.uk
020 8144 2506
PO Box 76155 London,
N12 2FU

Prior Approval

CLIENT
Chris Charalambos

PROJECT
Rear Extension

DATE
14/12/2022


CHECKED BY
PC

DRAWN BY
VL


PROJECT NO.
2209680

25 Barrington Road
LONDON
N8 8QT

PA-003

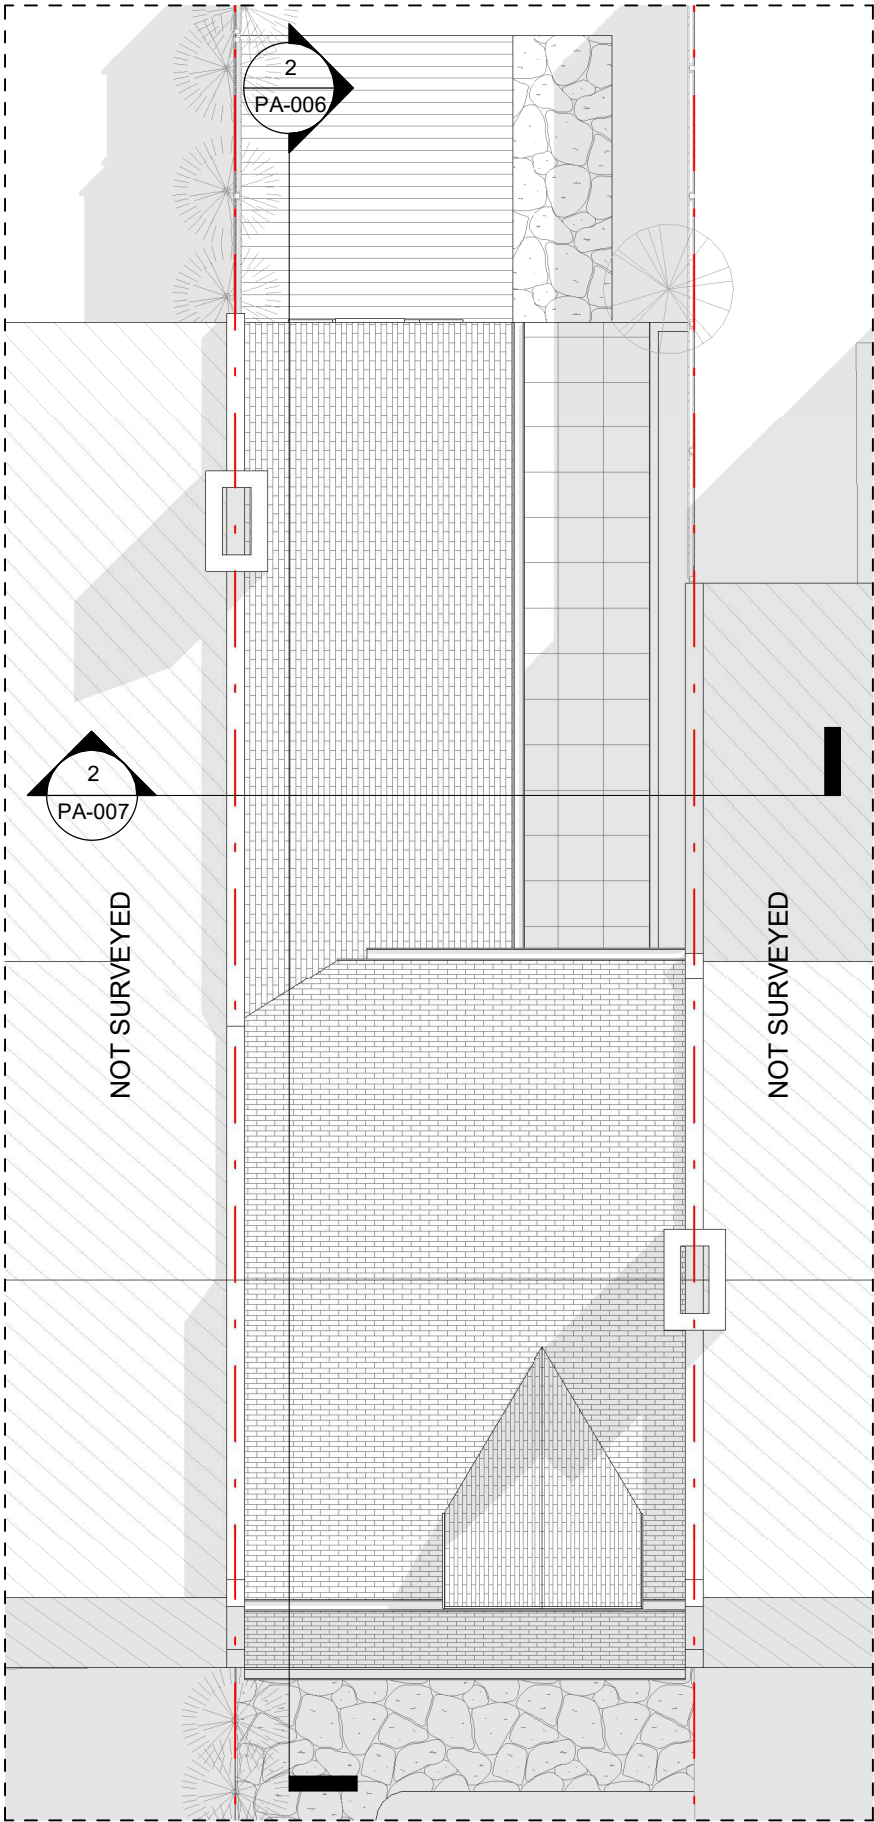

Roof Level - Existing
Scale: 1 : 100

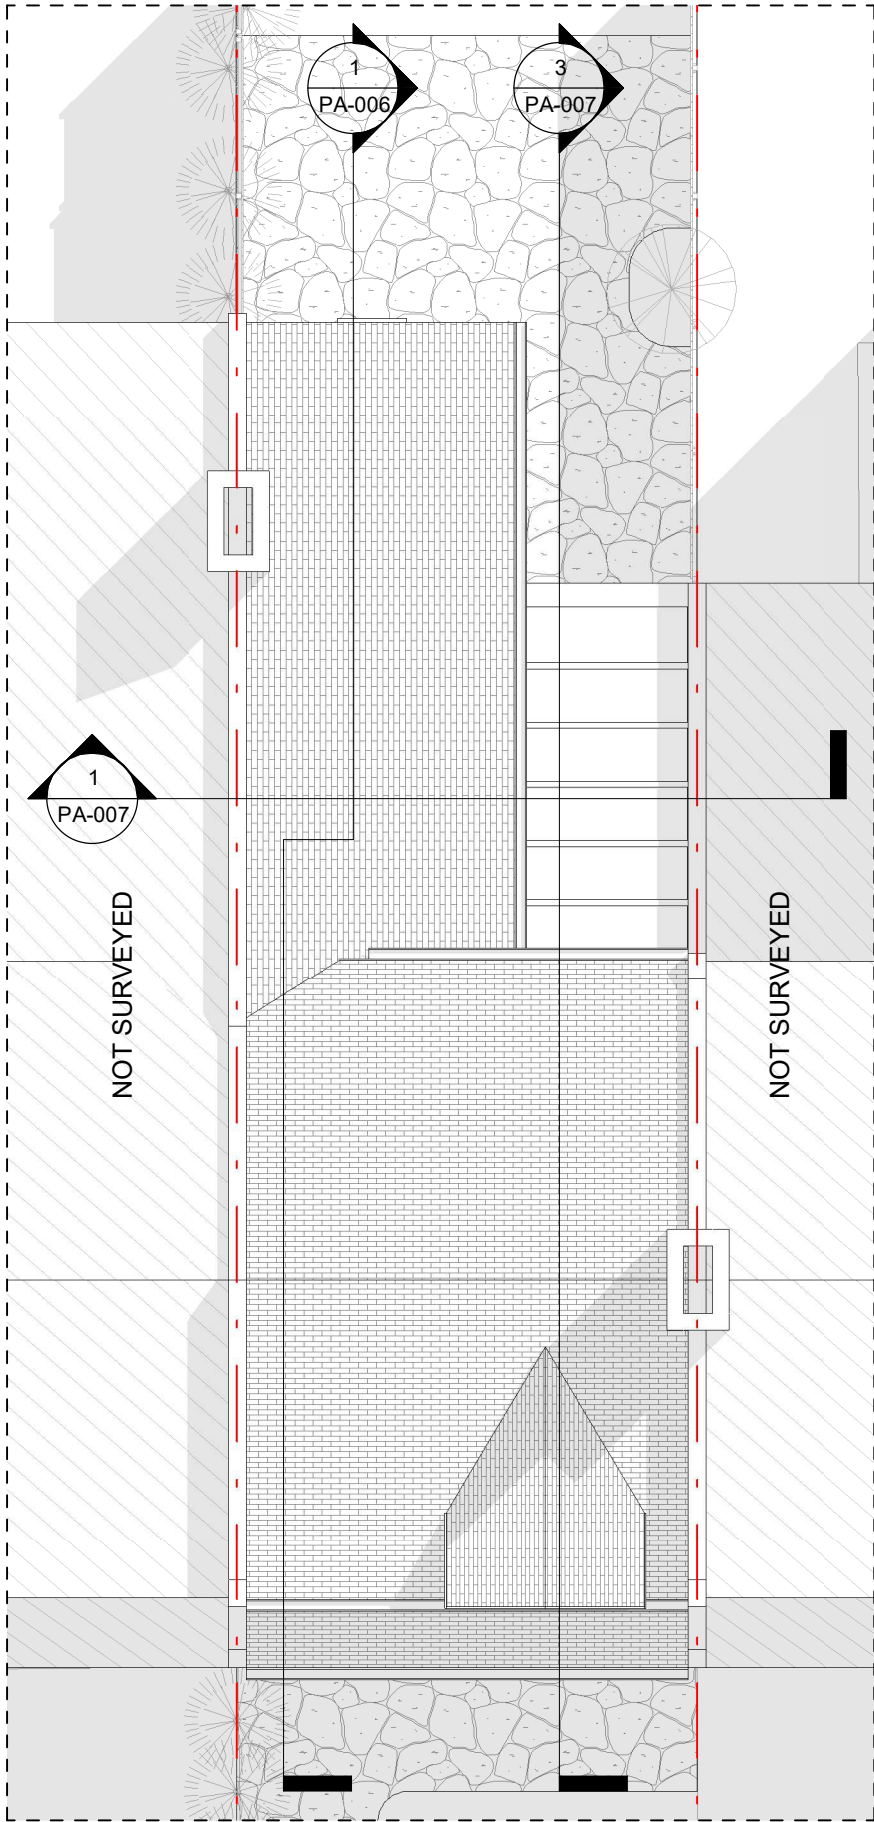

Roof Level - Proposed
Scale: 1 : 100

0 1 2 3 4
1:100



Front Elevation - Existing
Scale: 1 : 100



Front Elevation - Proposed
Scale: 1 : 100

Roof Level ▼
8623

Level 2 ▼
6060

Level 1 ▼
3100

Level 0 ▼
0



Rear Elevation - Existing
Scale: 1 : 100



Rear Elevation - Proposed
Scale: 1 : 100

▼ Roof Level
8623

▼ Level 2
6060

▼ Level 1
3100

▼ Level 0
0

Prior Approval

CLIENT
Chris Charalambos

PROJECT
Rear Extension

PROJECT NO.
2209680


DATE
14/12/2022

CHECKED BY
PC


DRAWN BY
VL

25 Barrington Road
LONDON
N8 8QT

PA-005

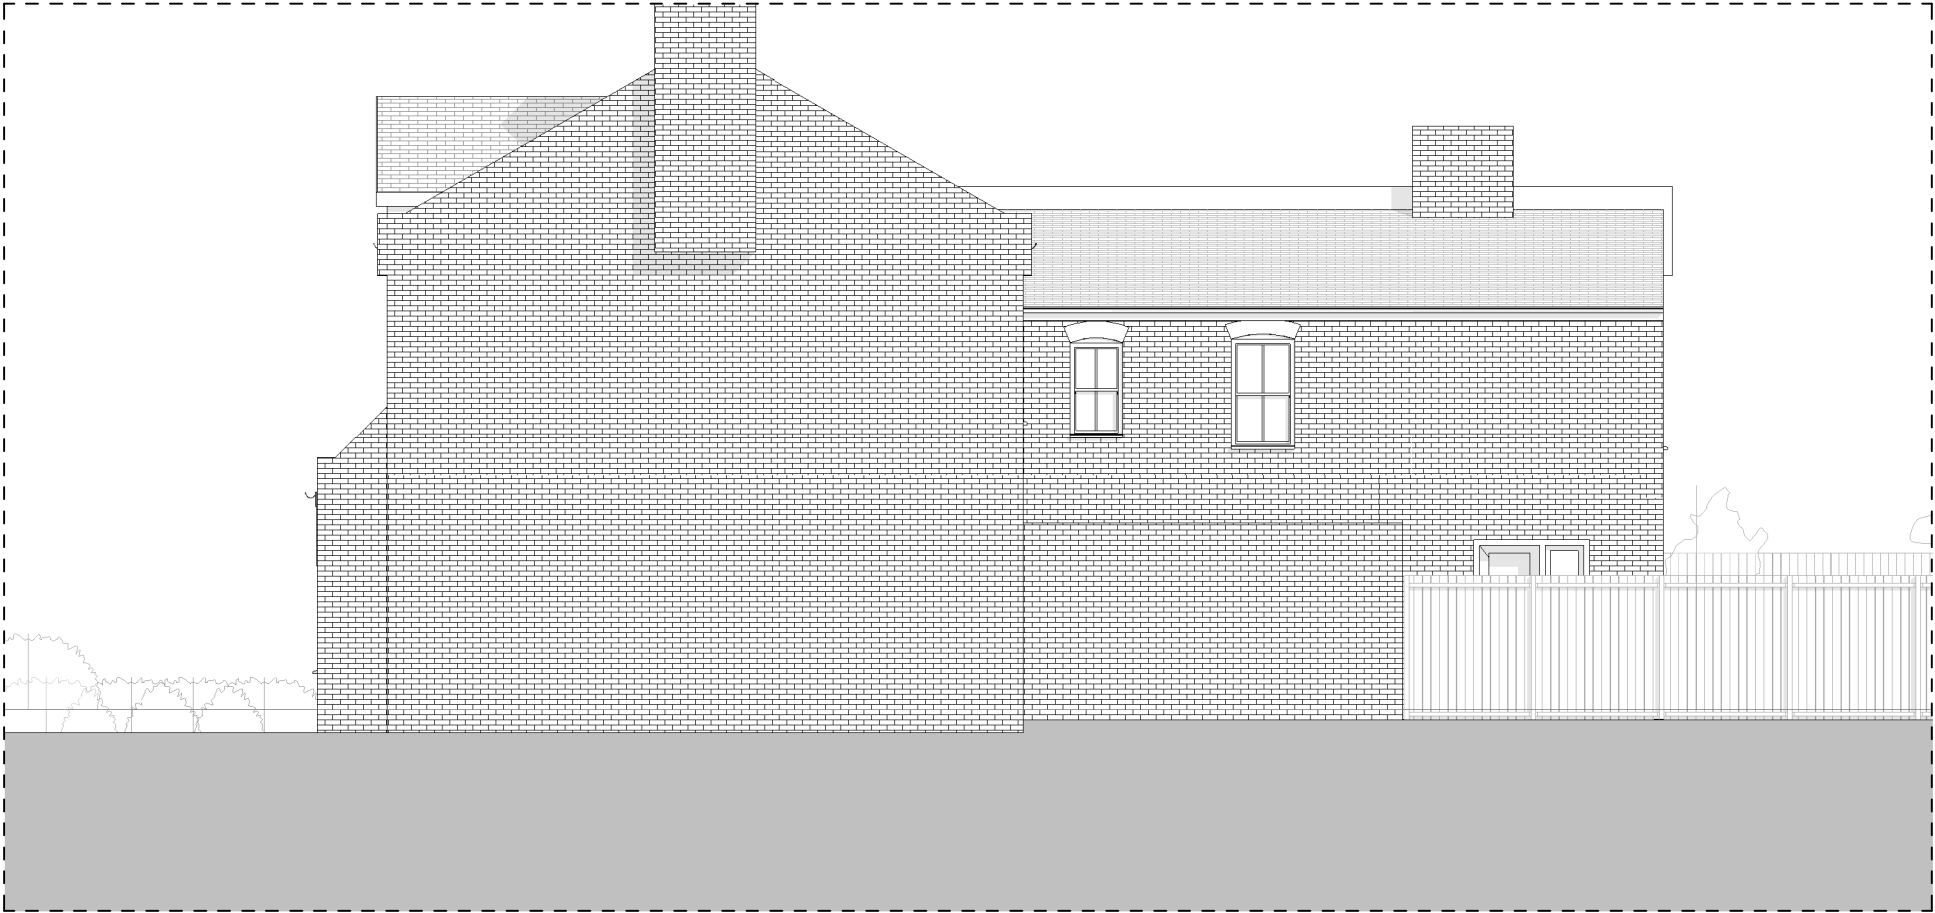

Side (Right) - Existing
Scale: 1 : 100

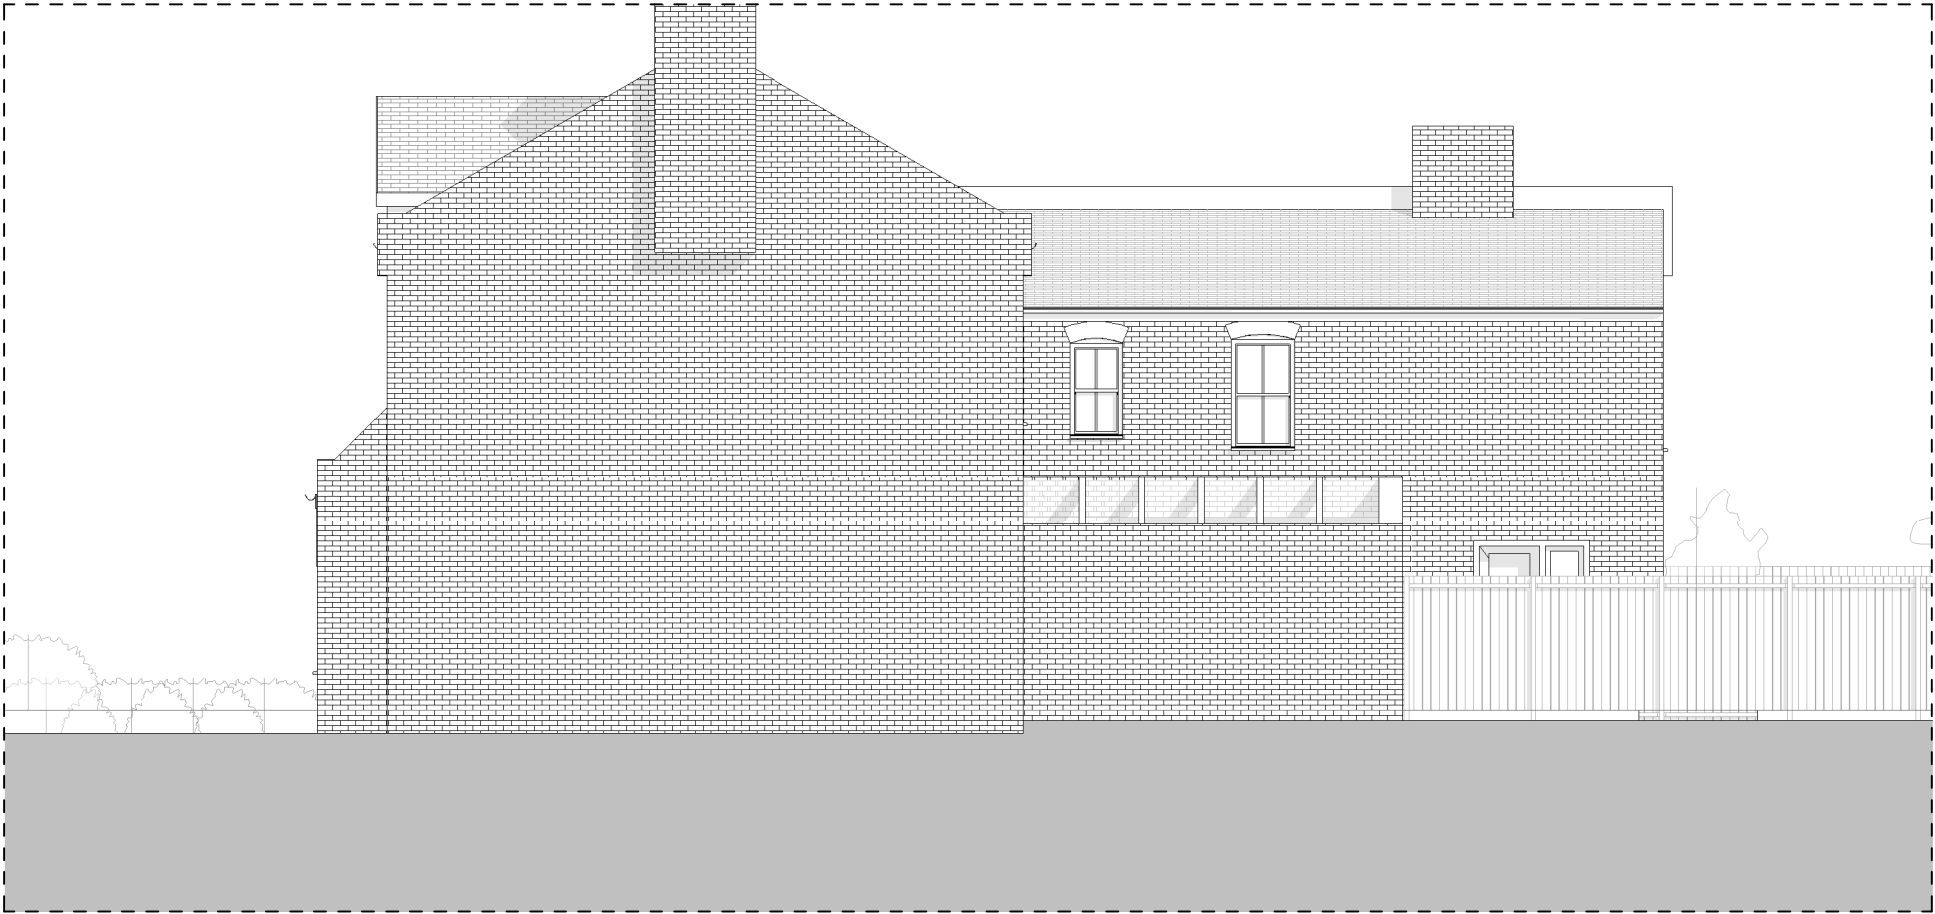

Side (Right) - Proposed
Scale: 1 : 100

Prior Approval

CLIENT
Chris Charalambos

PROJECT
Rear Extension

PROJECT NO.
2209680


DATE
14/12/2022

CHECKED BY
PC

DRAWN BY
VL

25 Barrington Road
LONDON
N8 8QT

PA-006

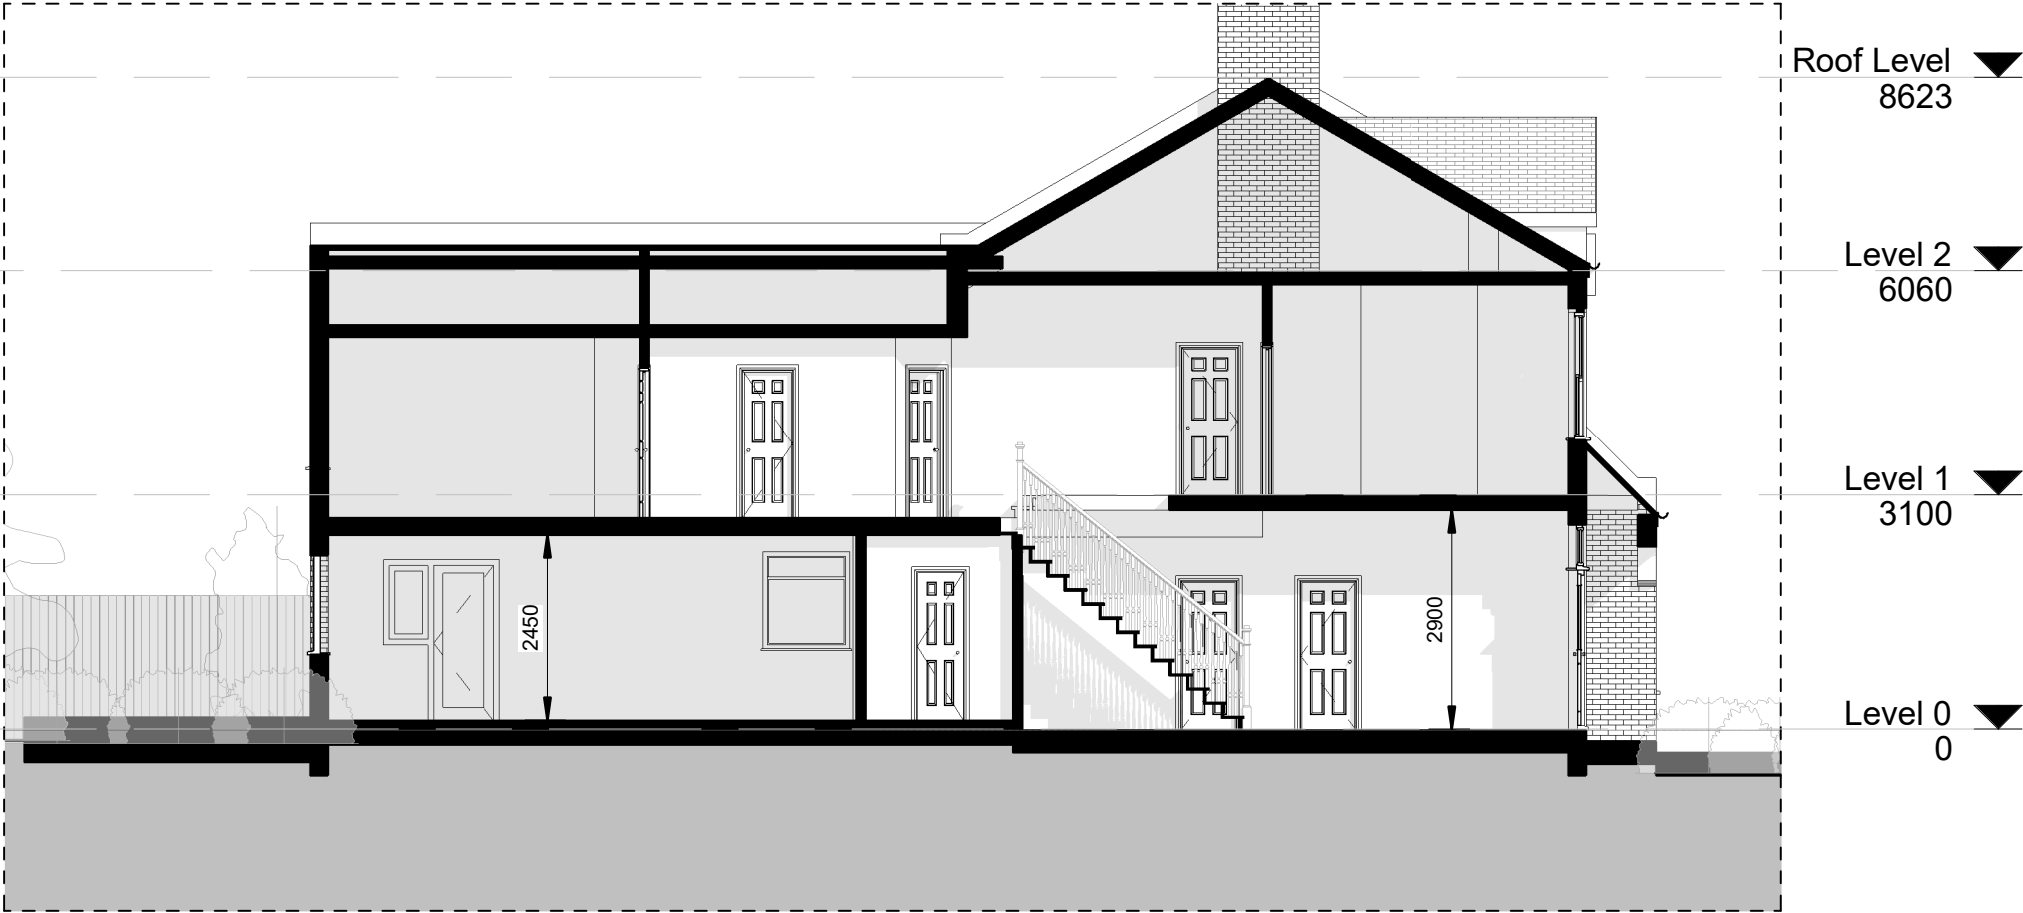

Section 1 - Existing

Scale: 1 : 100



Section 1 - Proposed

Scale: 1 : 100

Prior Approval

CLIENT
Chris Charalambos

PROJECT
Rear Extension

PROJECT NO.
2209680


DATE
14/12/2022

CHECKED BY
PC


DRAWN BY
VL

25 Barrington Road
LONDON
N8 8QT


PA-007

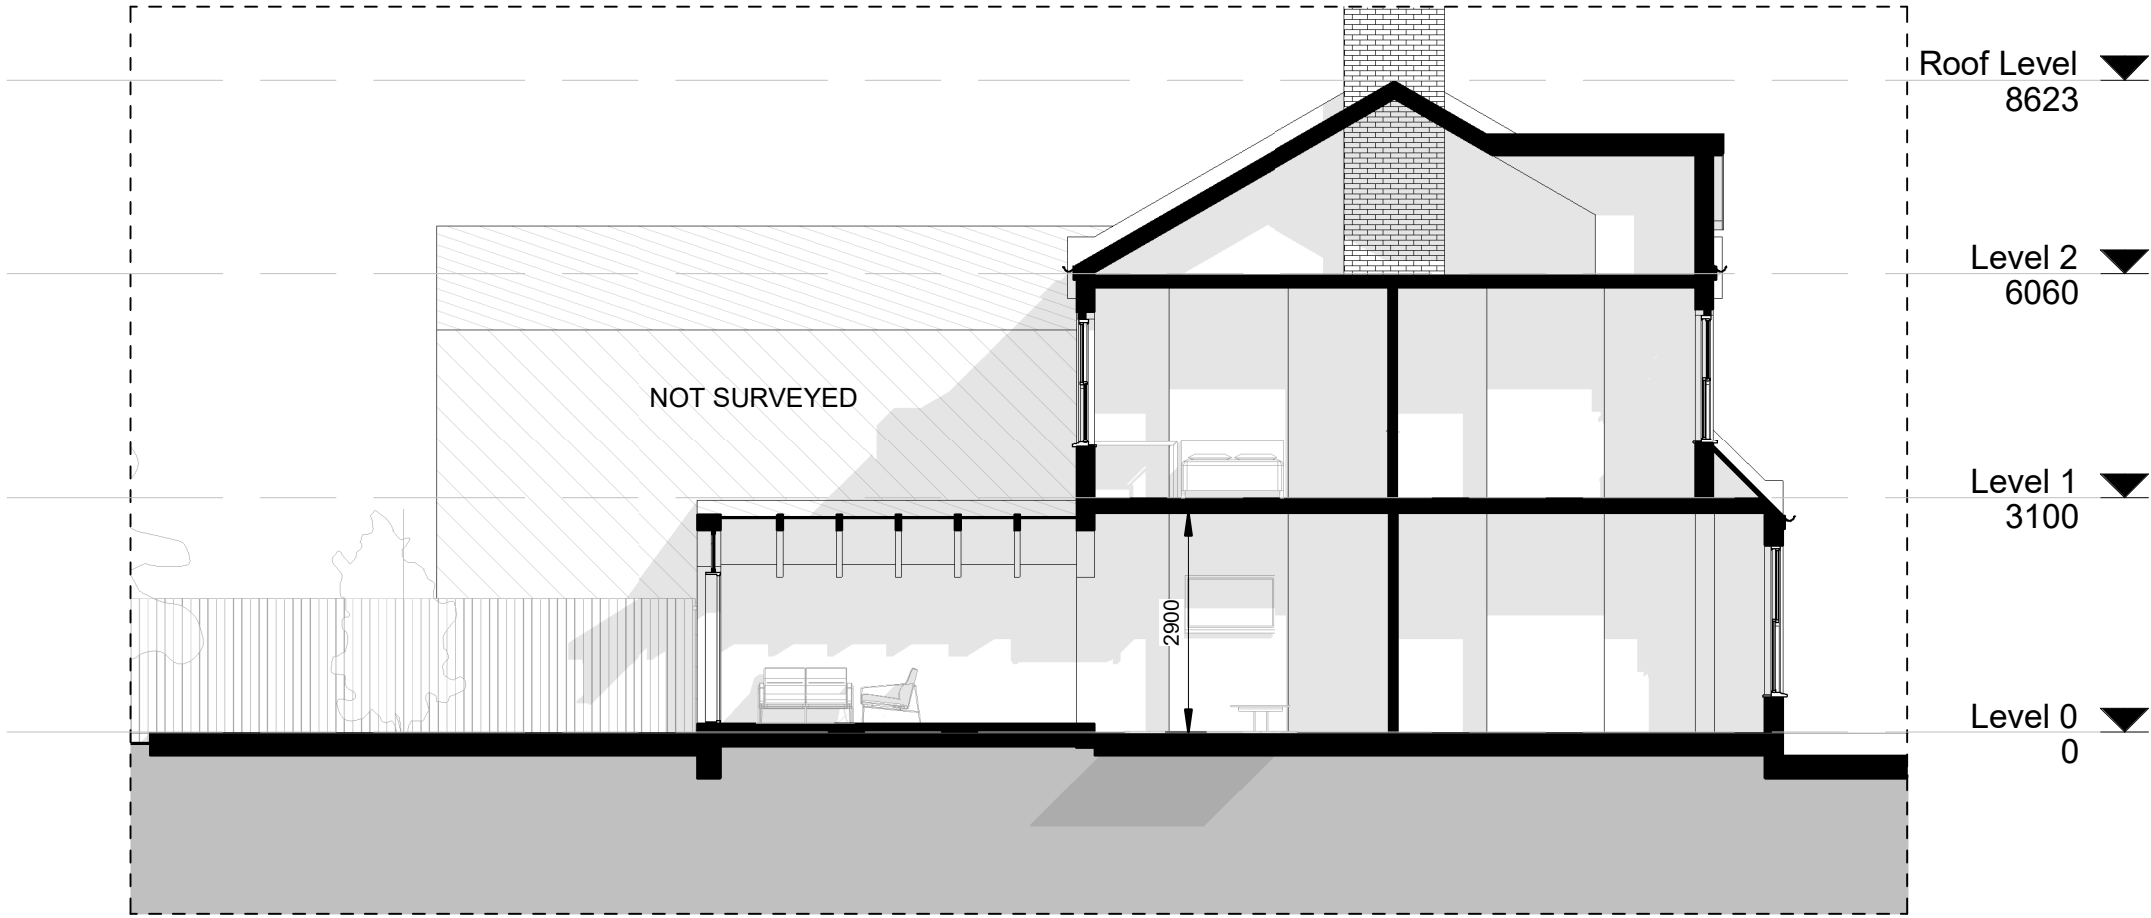

Section 3 - Proposed
Scale: 1 : 100

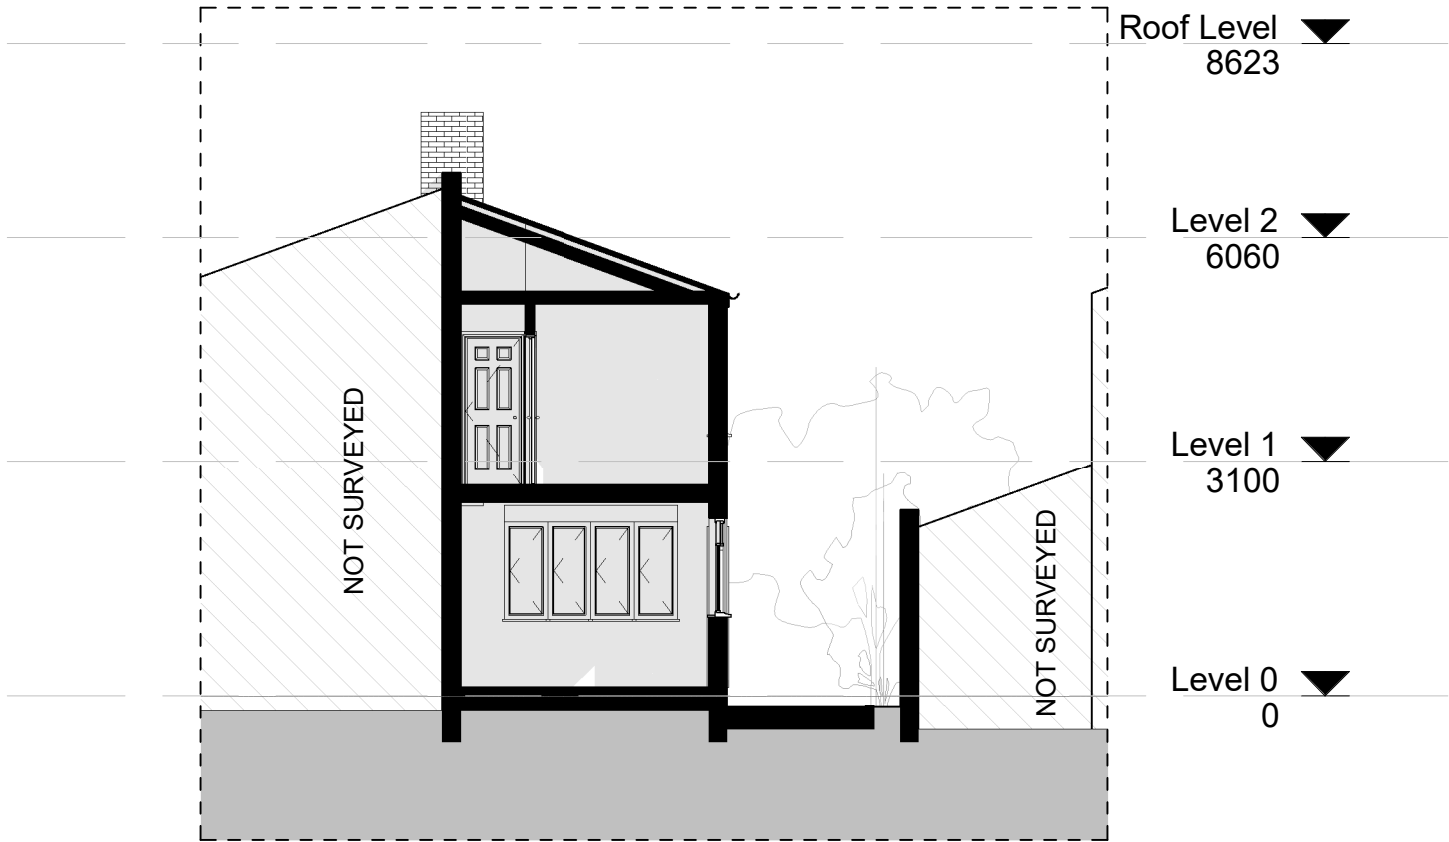

Section 2 - Existing
Scale: 1 : 100

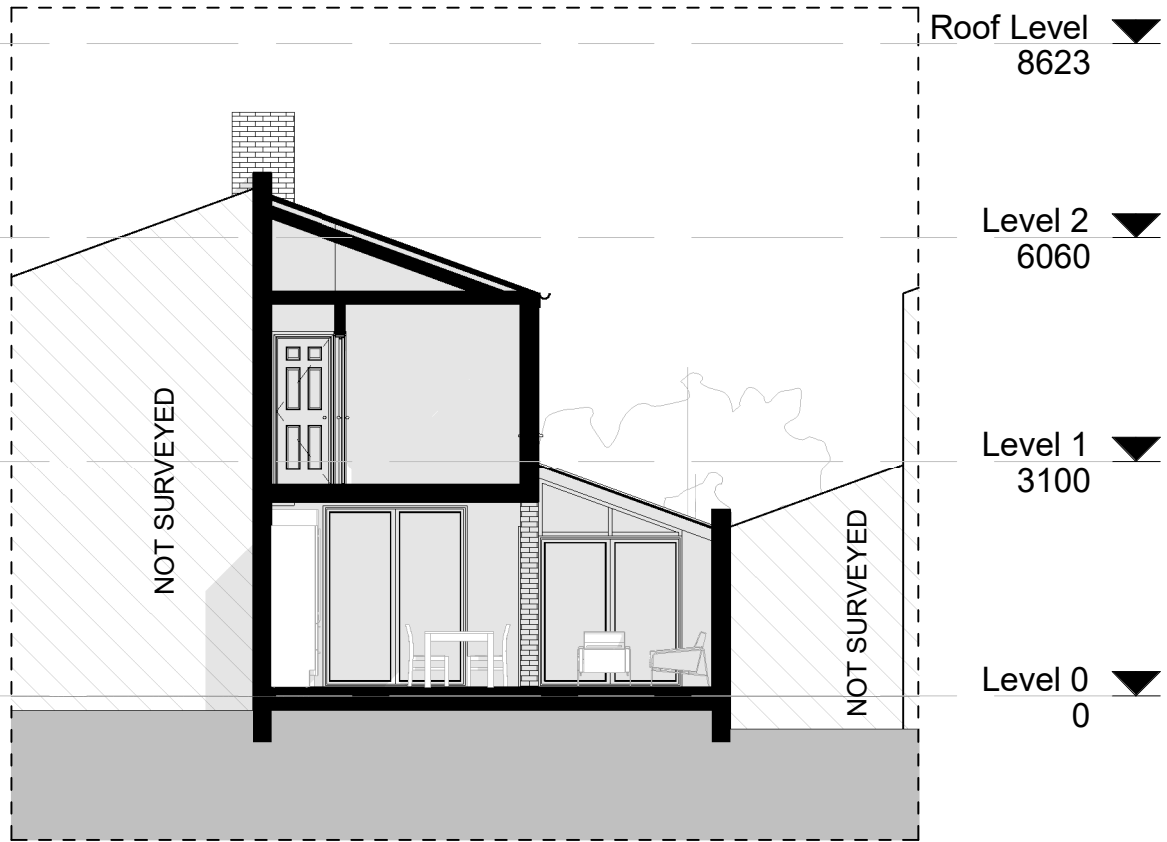

Section 2 - Proposed
Scale: 1 : 100



Architects + Project Managers

domusapm.co.uk
info@domusapm.co.uk
020 8144 2506
PO Box 76155 London,
N12 2FU

Prior Approval

CLIENT
Chris Charalambos

PROJECT
Rear Extension

PROJECT NO.
2209680

DATE
14/12/2022

CHECKED BY
PC

DRAWN BY
VL

25 Barrington Road
LONDON
N8 8QT

PA-008





Architects + Project Managers

domusapm.co.uk
info@domusapm.co.uk
020 8144 2506
PO Box 76155 London,
N12 2FU

Prior Approval

CLIENT
Chris Charalambos

PROJECT
Rear Extension

PROJECT NO.
2209680

DATE
14/12/2022

CHECKED BY
PC

DRAWN BY
VL

25 Barrington Road
LONDON
N8 8QT

PA-009

