




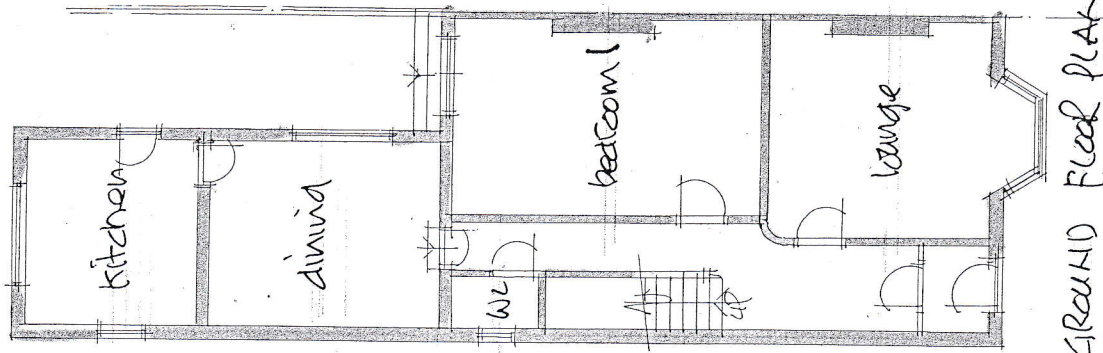

GROUND FLOOR PLAN

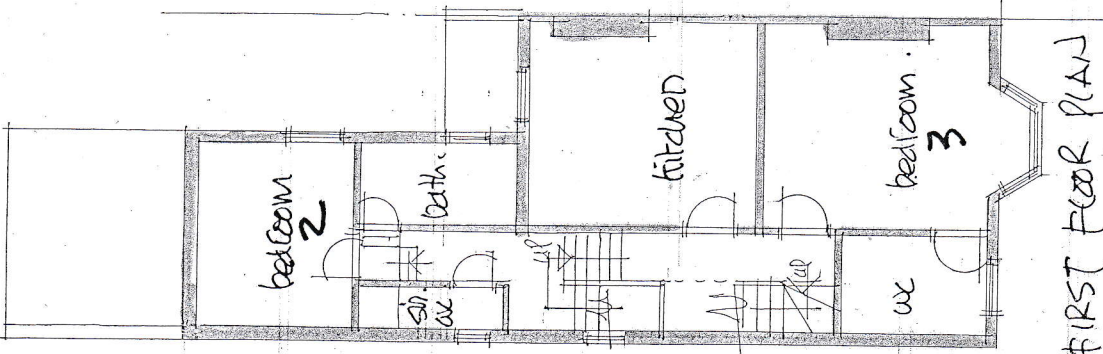

FIRST FLOOR PLAN

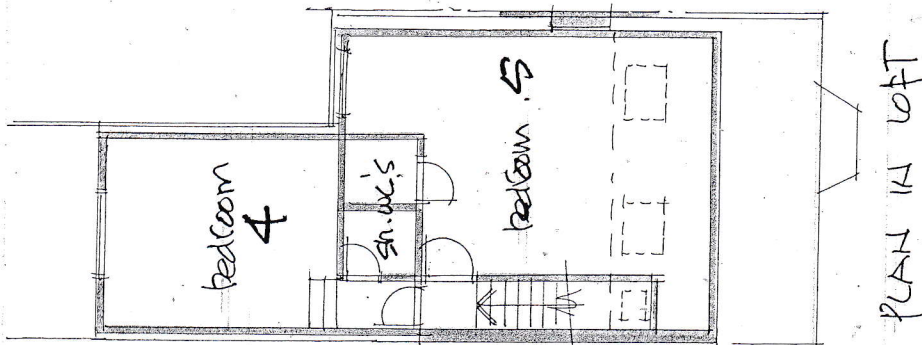

PLAN IN LOFT



Scale @ 1:100 @ A3

St. Pauls Road.

Notes:

1. No external changes.

17 ST. PAULS ROAD
N17 0NB

Use as 5 bed. HMO, 4.
existing / proposed
plans:

scale: 1:100

job:

3451

date: 10-06-22

drawn:

dwg. no:

10

client:

DAVID BARNARD

Town Planning Consultant + Building Designer

4 Barber Close, London, N21 1BE

Tel: 020 8245 1583