



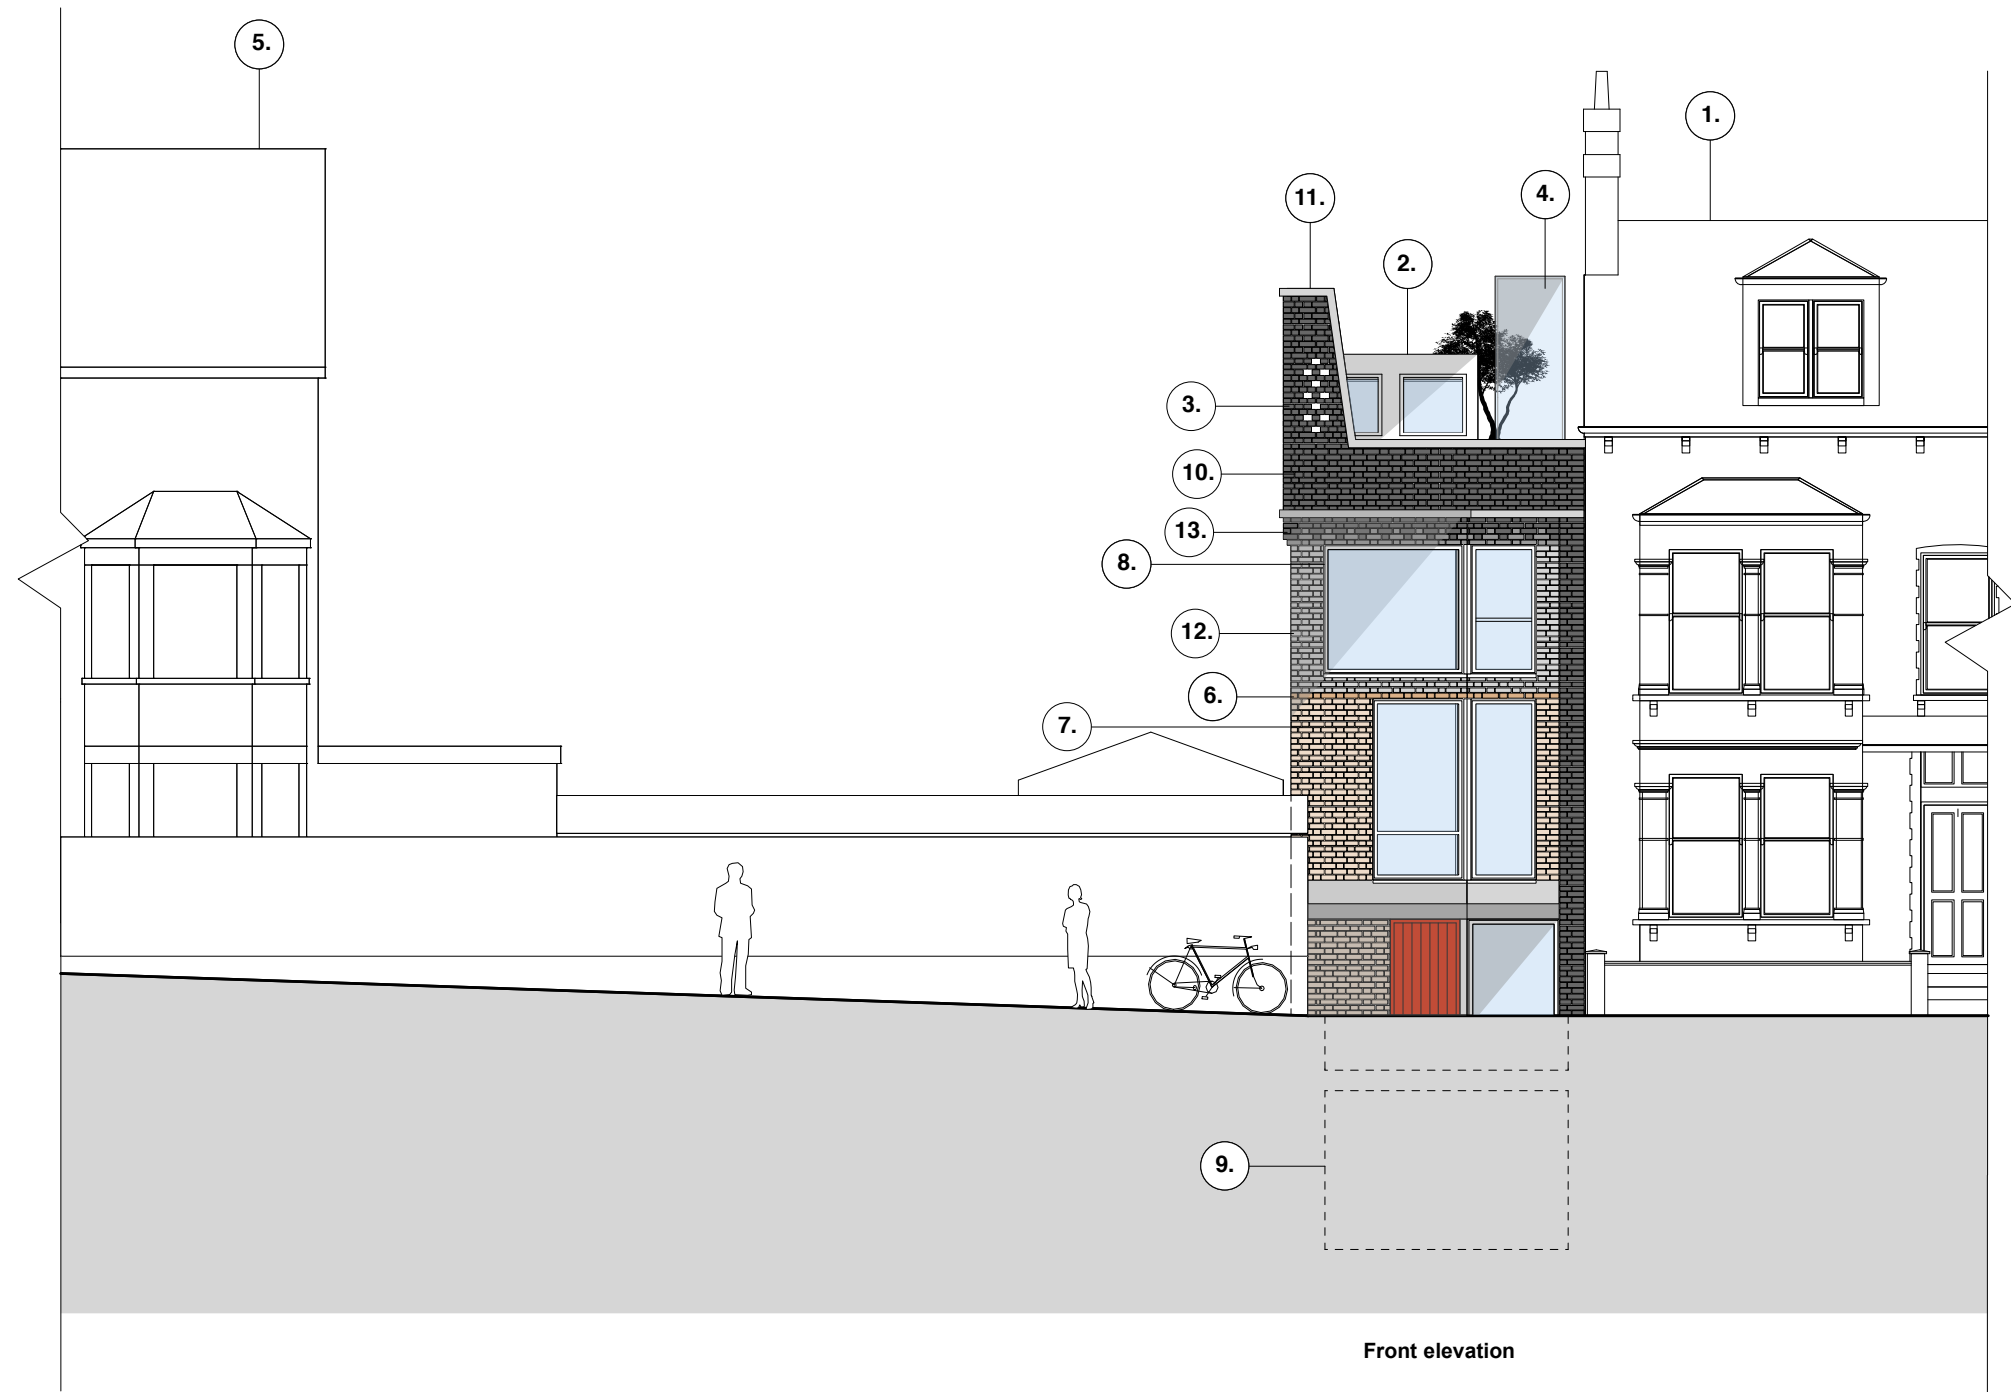

Key:

1. Outline of no. 1 Ferrestone Road
2. Roof light enclosure
3. Air source heat pump enclosure
4. Low iron glazed external staircase enclosure
5. Outline of no. 17 Church Lane
6. Brick decorative banding
7. Red brick to match existing bricks on Ferrestone Road
8. Powder coated aluminium framed glazing
9. Outline of basement
10. Slate grey brick
11. Cast concrete copings
12. Light grey
13. Mid-grey

0 1 2 3 4 M

 

Revisions:

A 05.07.2022 Amendments to party wall detail
B 16.08.2022 Minor amendments
C 19.11.2022 Amendments to brick and fenestration
D 30.11.2022 Amendments to brick
E 06.12.2022 Minor amendments

For planning

FER 211	Proposed front elevation
Scale 1:100 @ A3	Garage site on Ferrestone Road N8 7BX
May 2022	

Appleton Weiner

19 Wallace Road London N1 2PG
Telephone 020 7253 8387

ALL DIMENSIONS TO BE CHECKED ON SITE.
DISCREPANCIES TO BE REFERRED TO APPLETON WEINER.
DO NOT SCALE OFF THIS DRAWING.
ALL DRAWINGS RETAIN APPLETON WEINER COPYRIGHT ©