



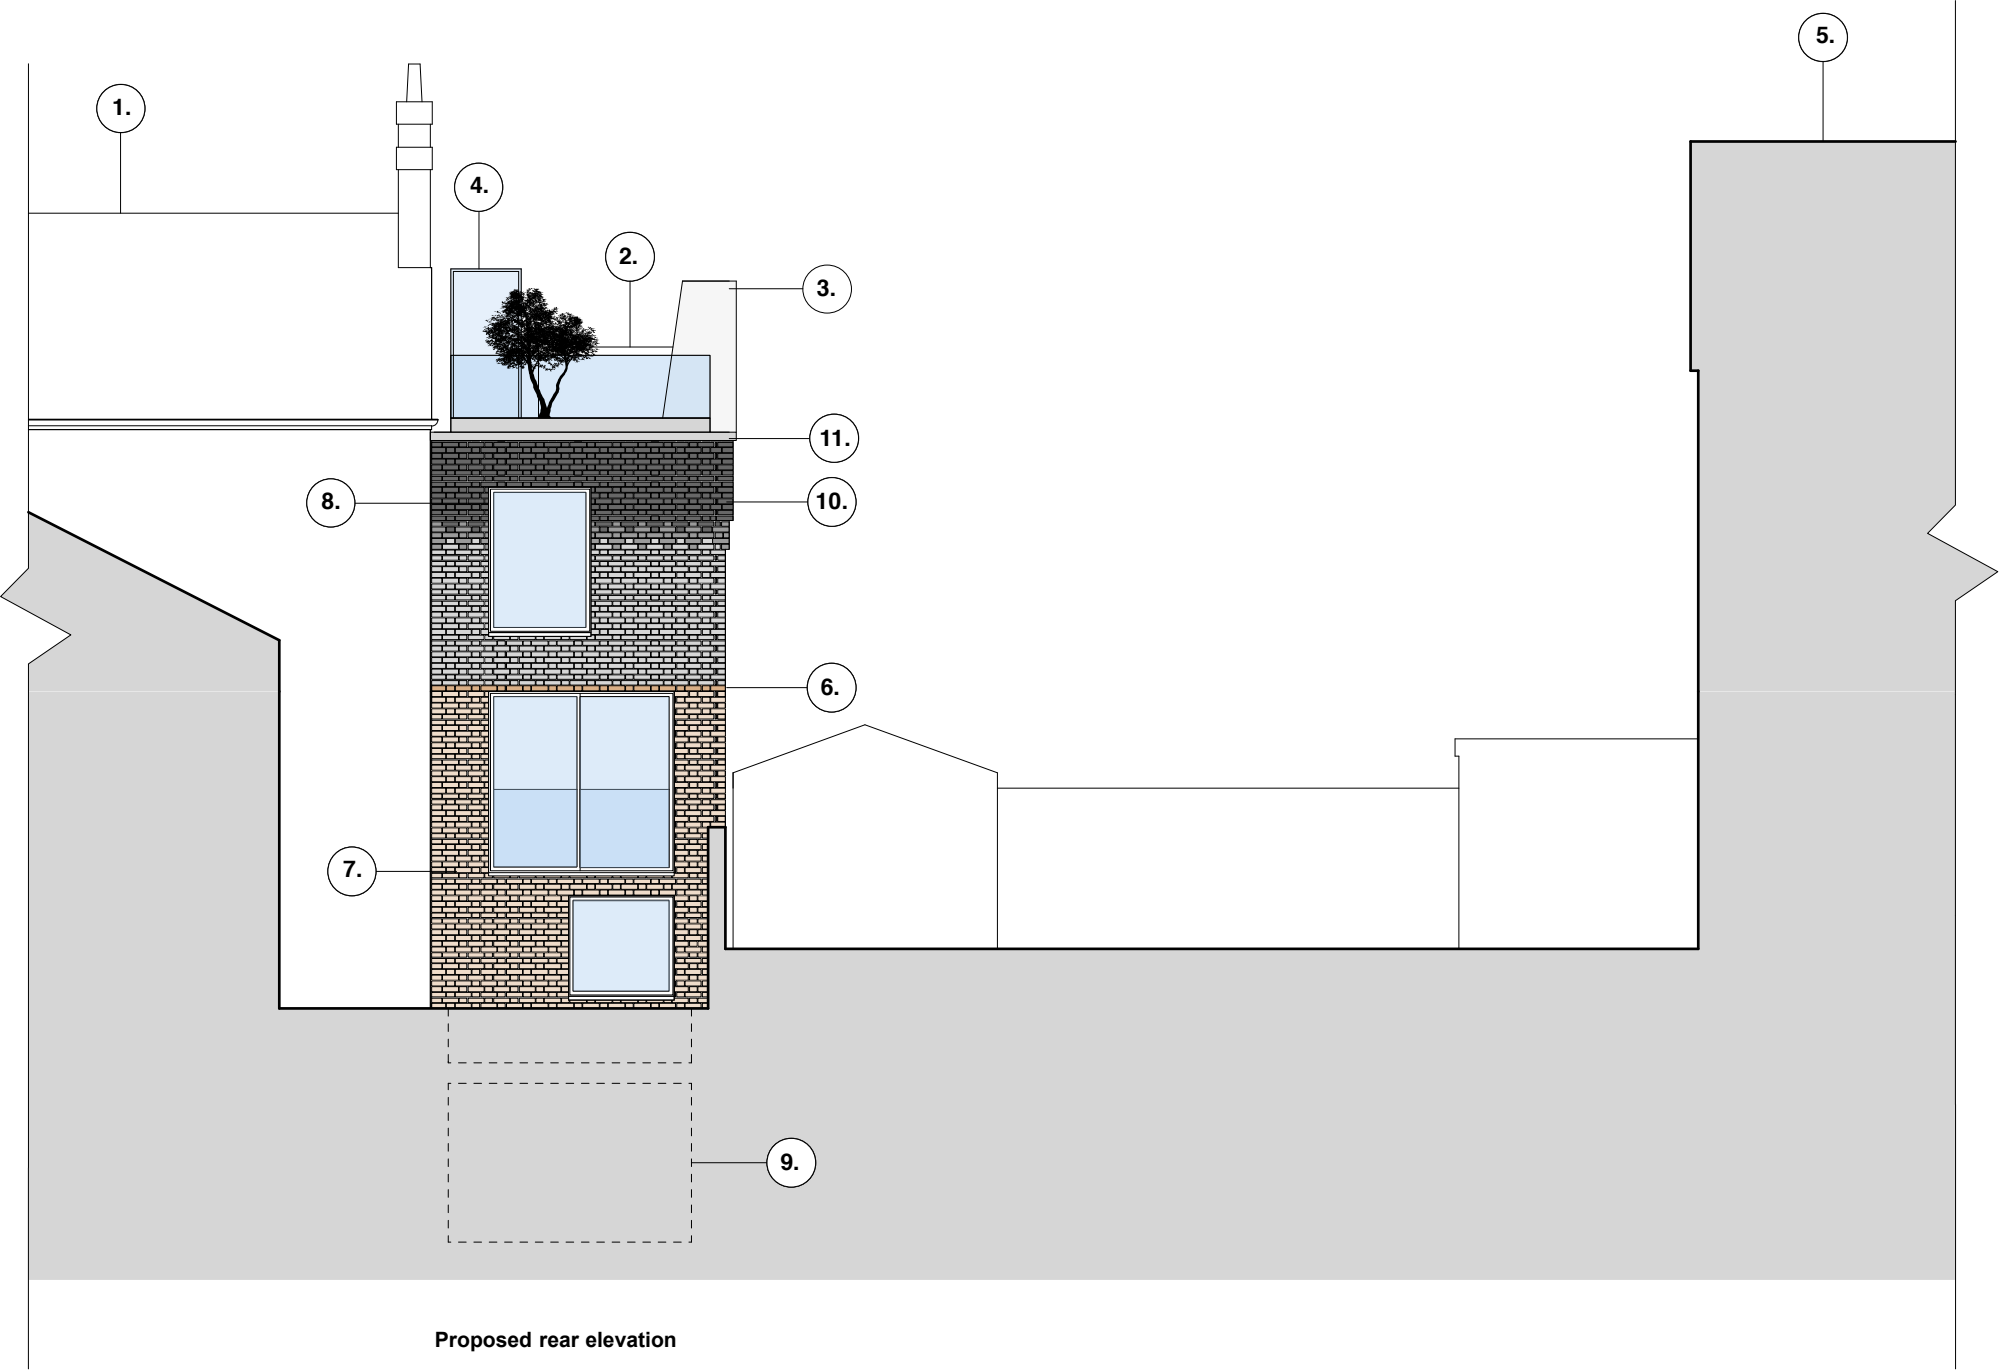

Key:

- 1. Outine of no. 1 Ferrestone Road
- 2. Roof light enclosure
- 3. Air source heat pump enclosure
- 4. Low iron glazed external staircase encloure
- 5. Outline of no. 17 Church Lane
- 6. Brick decorative banding
- 7. Red brick to match existing bricks on Ferrestone Road
- 8. Powder coated aluminium framed glazing
- 9. Outline of basement
- 10. Slate grey brick
- 11. Cast concrete copings

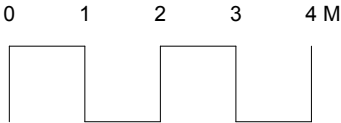

Revsions:	
A	05.07.2022 Amendments to party wall detail
B	14.10.2022 Amendments to layout
C	30.10.2022 Minor amendments
D	22.11.2022 Amendments to fenetration
E	30.11.2022 General amendments
F	06.12.2022 Minor amendments

For planning	
FER 212	Proposed rear elevation
Scale 1:100 @ A3	
May 2022	Garage site on Ferrestone Road N8 7BX

Appleton Weiner

19 Wallace Road London N1 2PG
Telephone 020 7253 8387

ALL DIMENSIONS TO BE CHECKED ON SITE.
DISCREPANCIES TO BE REFERRED TO APPLETON WEINER.

DO NOT SCALE OFF THIS DRAWING.
ALL DRAWINGS RETAIN APPLETON WEINER COPYRIGHT ©