

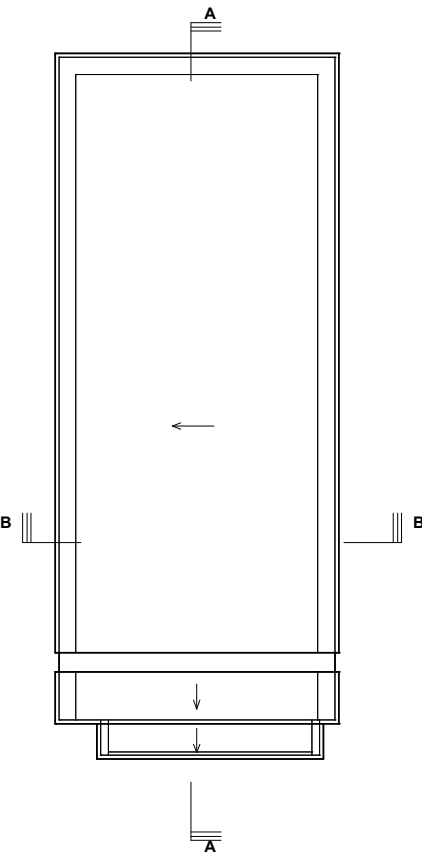
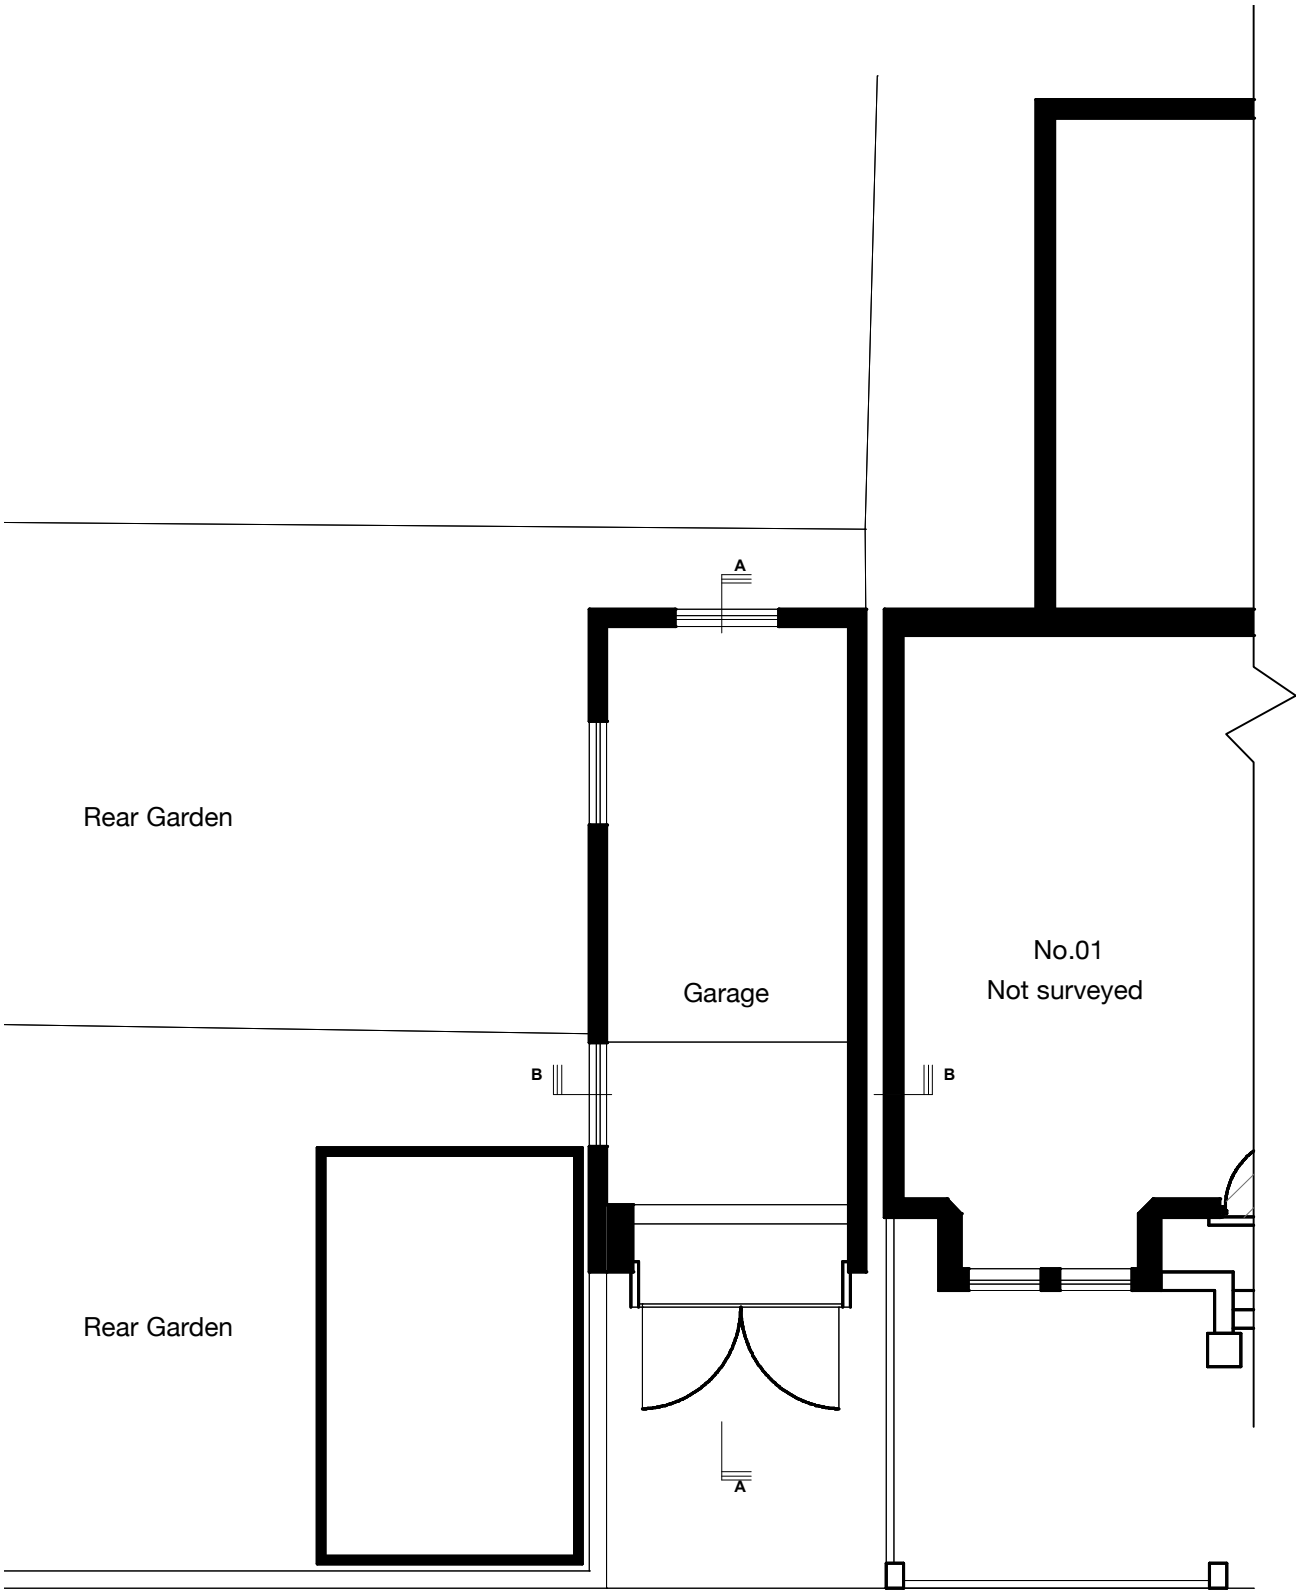


 

EXISTING
ROOF PLAN

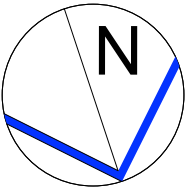

EXISTING
GROUND FLOOR PLAN

	SITE: Ferrestone road, London, N8 7BX	JOB TITLE: Single storey rear extension and Loft Conversion	DRAWING TITLE: EXISTING GROUND FLOOR AND ROOF PLANS	SCALE: 1:100@A3	DATE: 24/02/22
				DRAWING No.: P9/002	Rev. A