




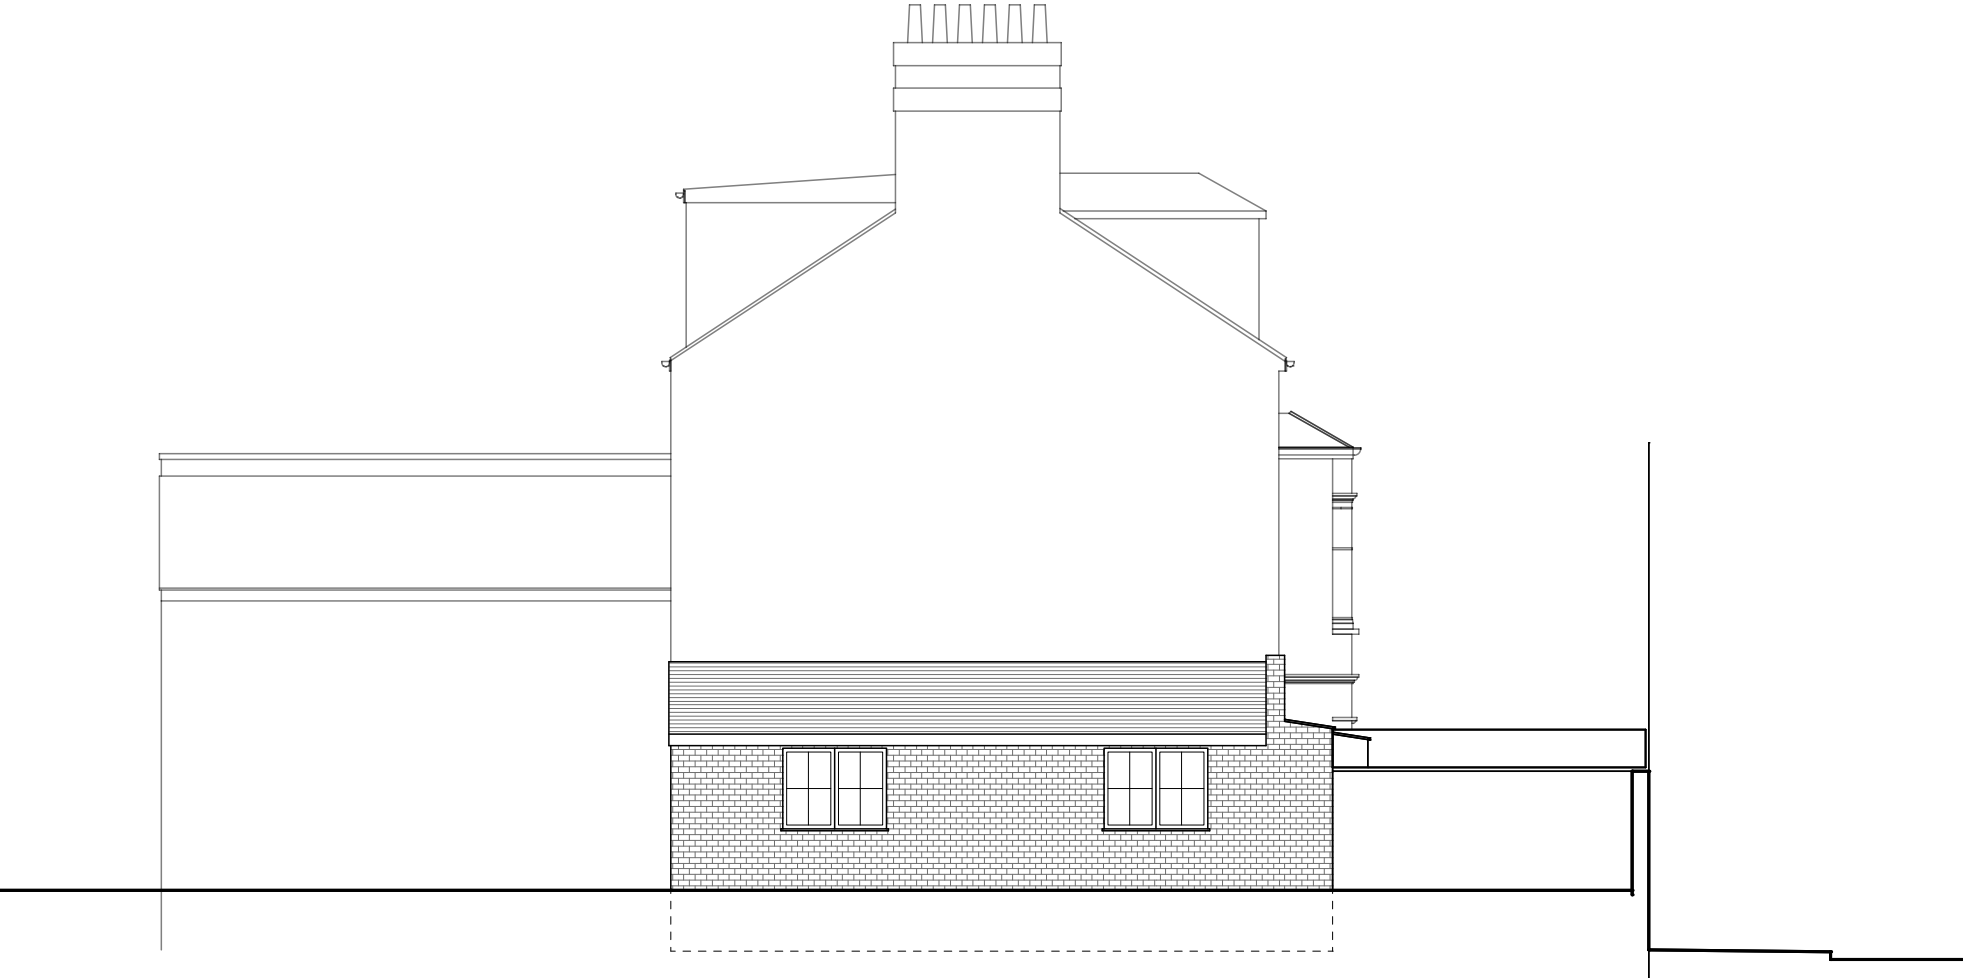

EXISTING SIDE ELEVATION

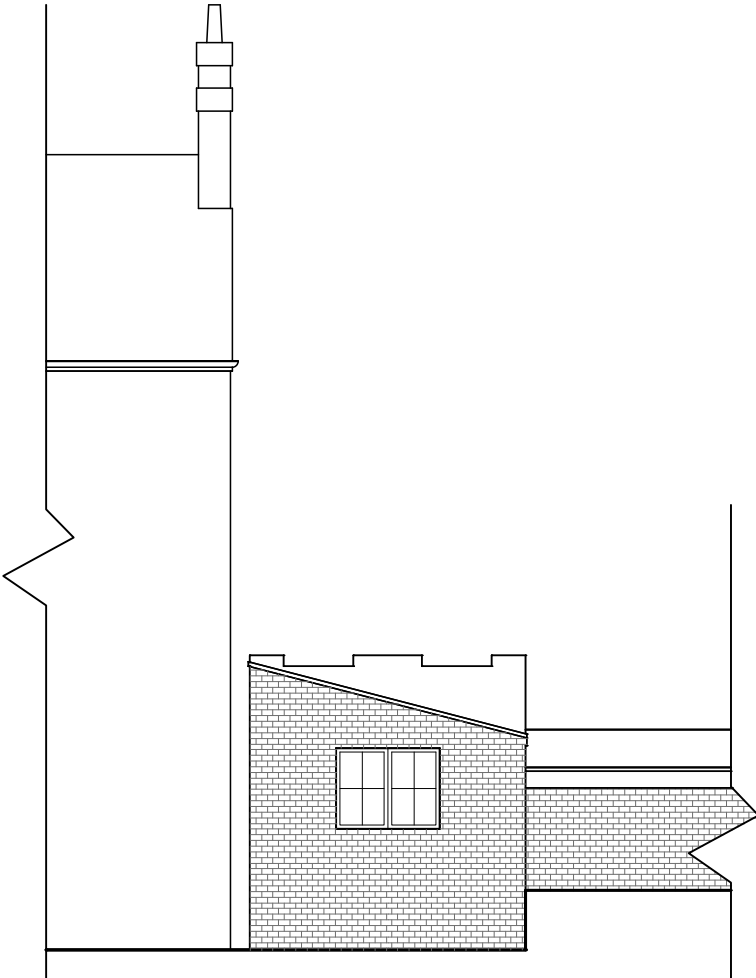

EXISTING REAR ELEVATION

 

	SITE: Ferrestone road, London, N8 7BX	JOB TITLE: Single storey rear extension and Loft Conversion	DRAWING TITLE: EXISTING SIDE AND REAR ELEVATIONS	SCALE: 1:100@A3	DATE: 24/02/22
				DRAWING No.: P9/004	Rev. A