




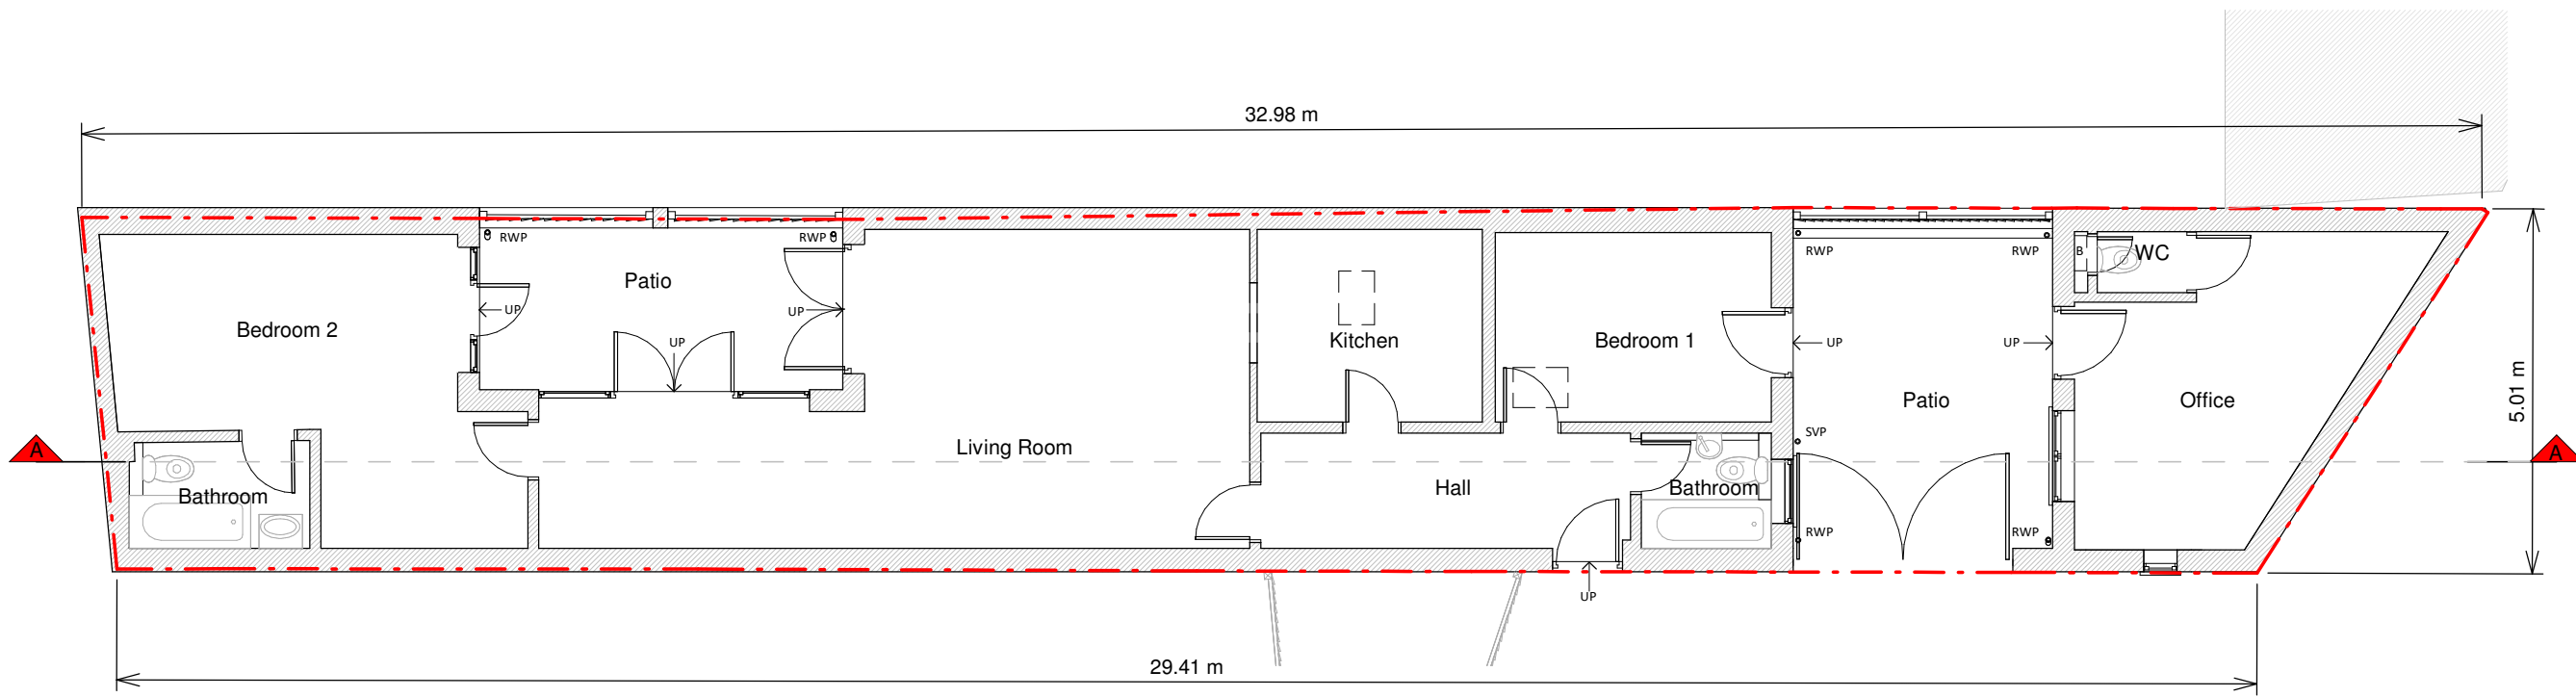


Ground Floor Plan

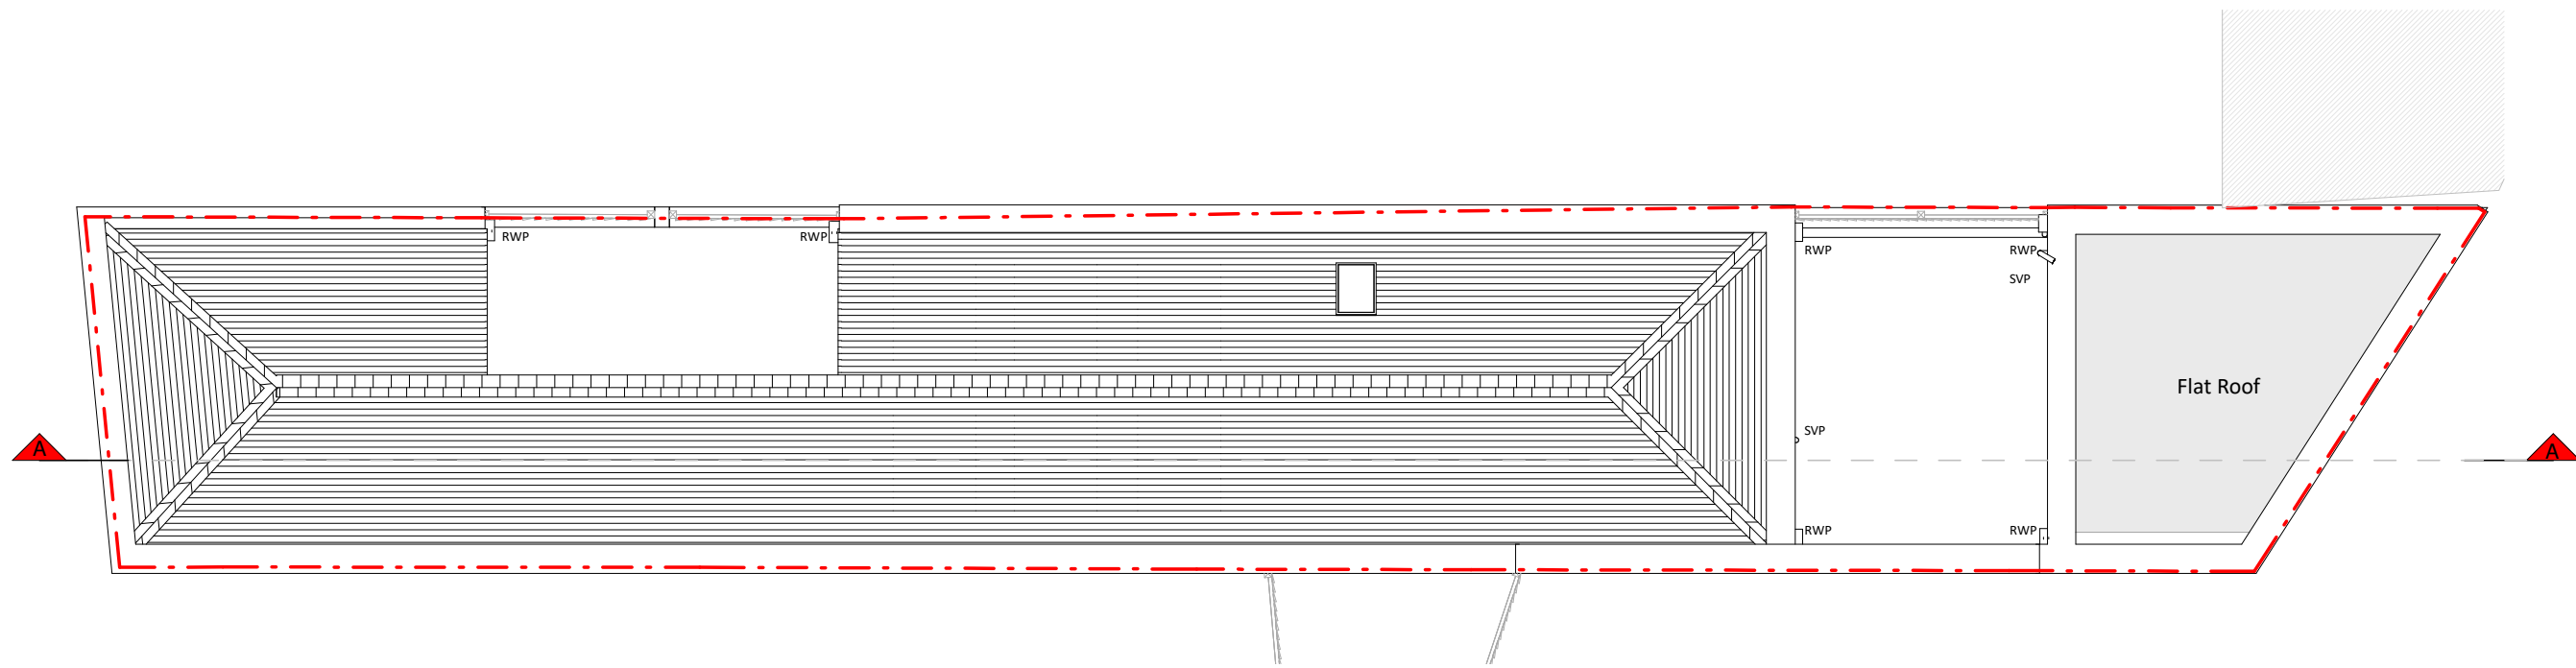


Roof Plan

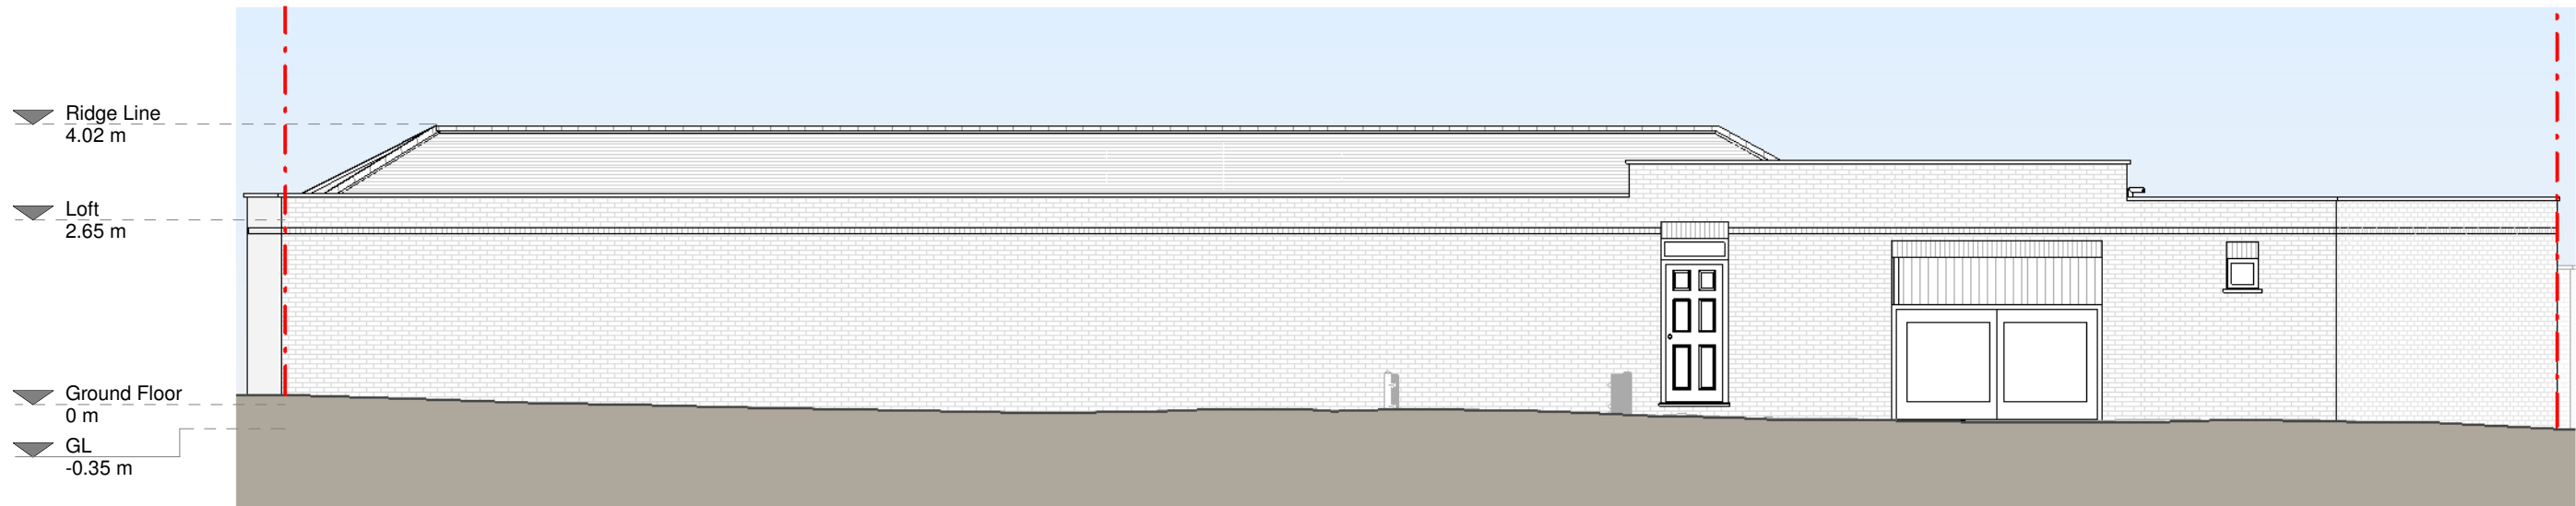


Front Elevation

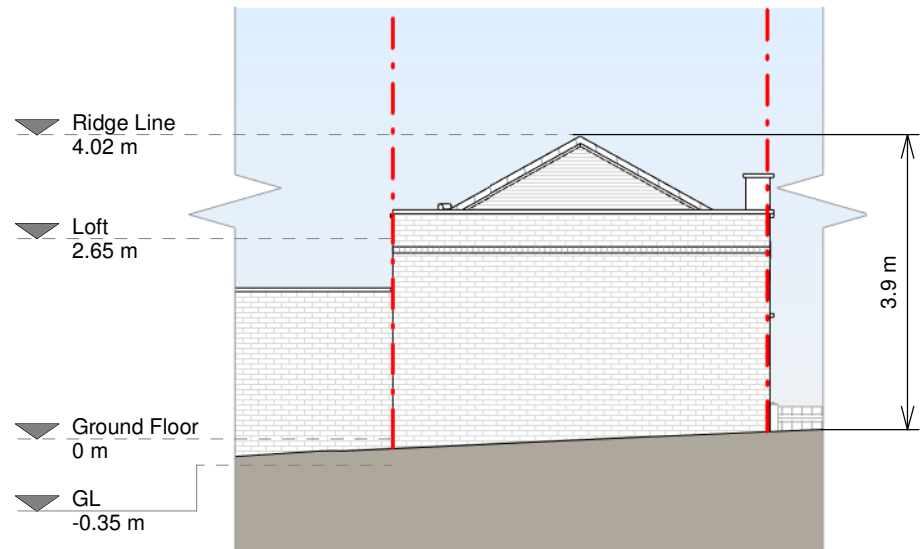


Left Side Elevation

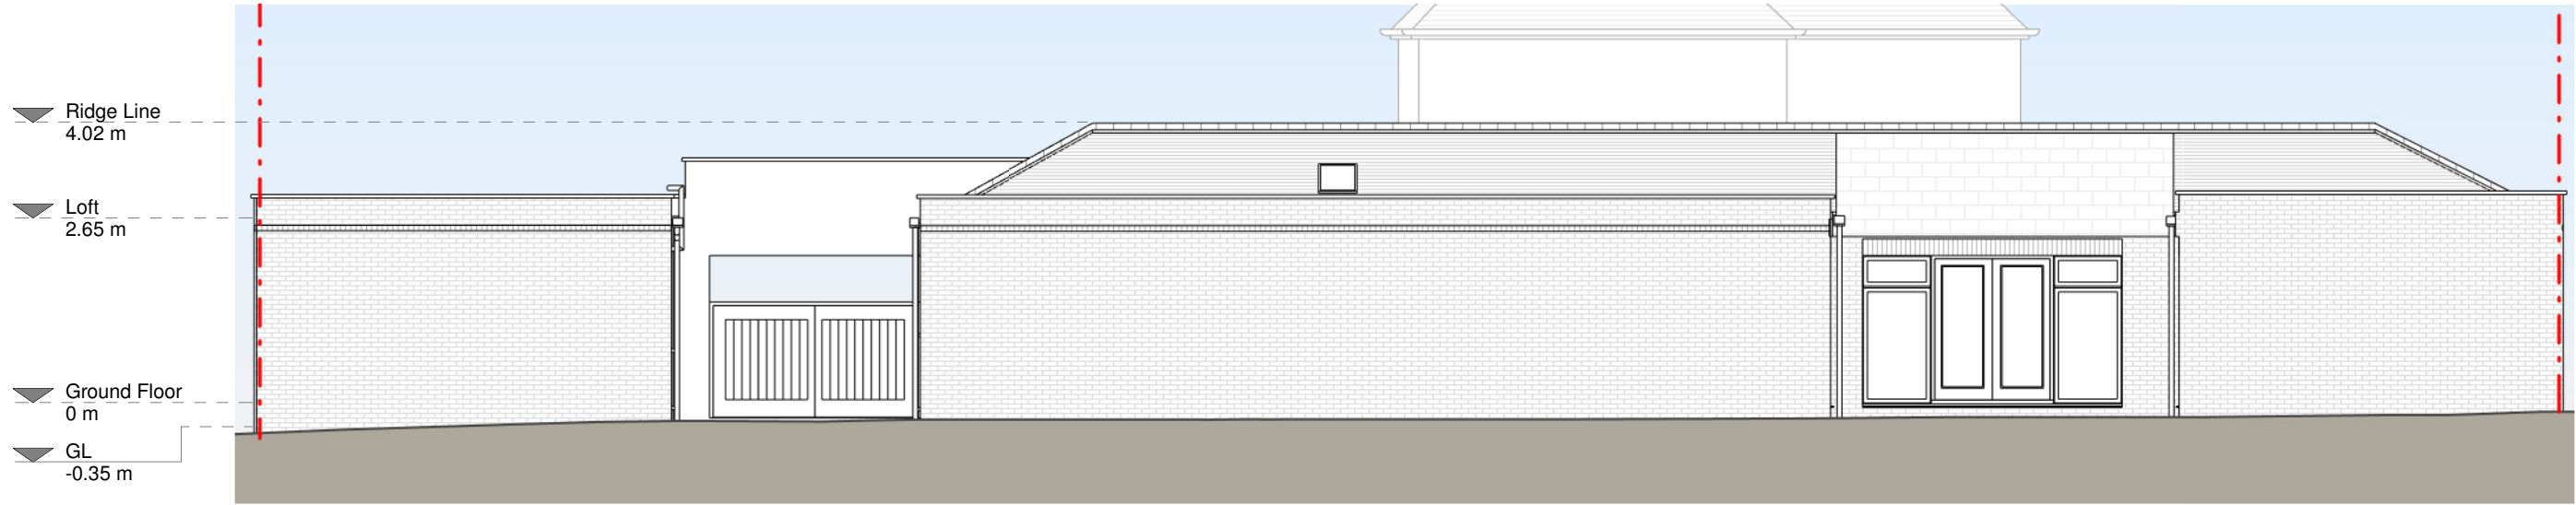


Rear Elevation

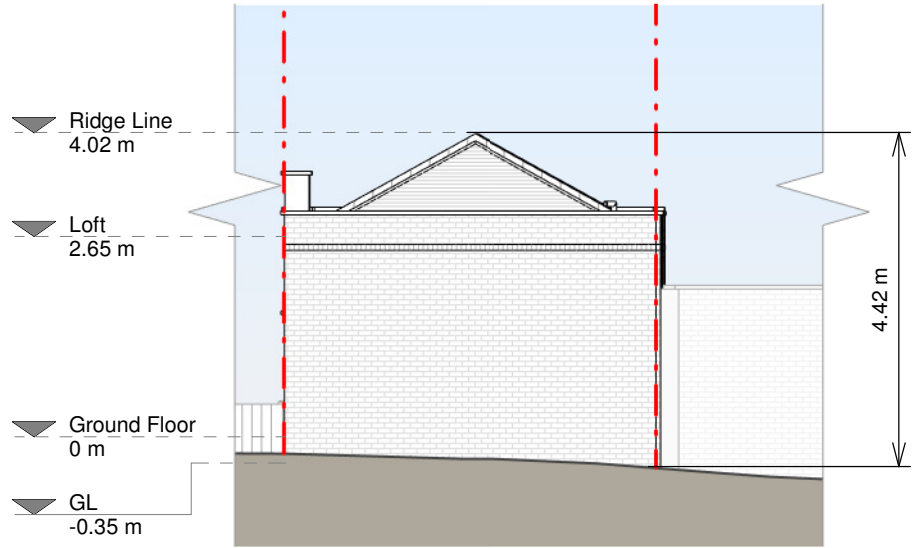

Right Side Elevation

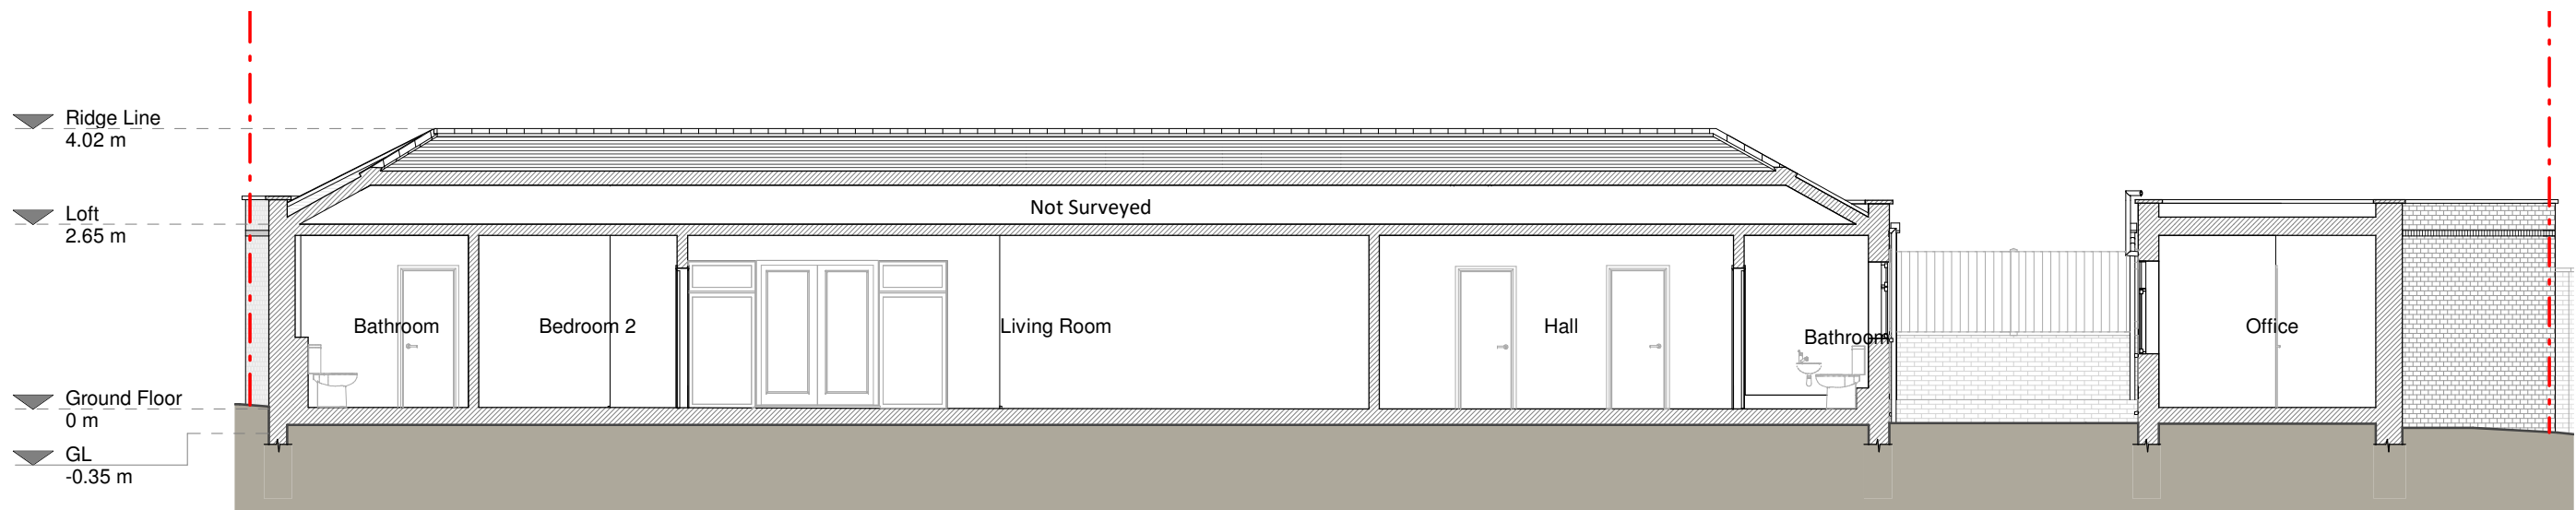

Section A - A

 

Copyright in the design and this drawing is the property of RESI. Reproduction in whole or in part is prohibited without written consent of RESI. This drawing must be read in conjunction with all other relevant documentation and drawings.

RESI accepts no liability for any expense, loss or damage of whatsoever nature and however arising from any variations which have not been referred to them and their approval is obtained.

Print out to actual scale. Do not scale, except unless for Planning purposes. All dimensions to be cross checked on site prior to construction and completion. Any discrepancies to be reported to RESI immediately.

Existing Materials:

Brickwork / Walls - Yellow brick with red brick sills and details

Pitched roof - Slate tiles

Flat roof - EPD or similar


Windows - White uPVC casement and fixed windows

Doors - Black painted timber solid door with top light and white uPVC double glazed doors


Roofs / Gutters / Fascia - Black uPVC downpipes, gutters

Revision		
Rev	Notes	Date
A	Planning Issue	15/12/2022


RESI Grow your home	
Job Title Proposed whole house facade and roof alterations, floor plan redesign and all associated works	
Drawing Status Planning Drawings	
Client Renfei Huang	
Drawing Title Existing Drawings	
Scale 1:100 @ A1	Drawn HD
Date Dec 2022	Checked AK
Drawing No. B103273-1100	Rev A

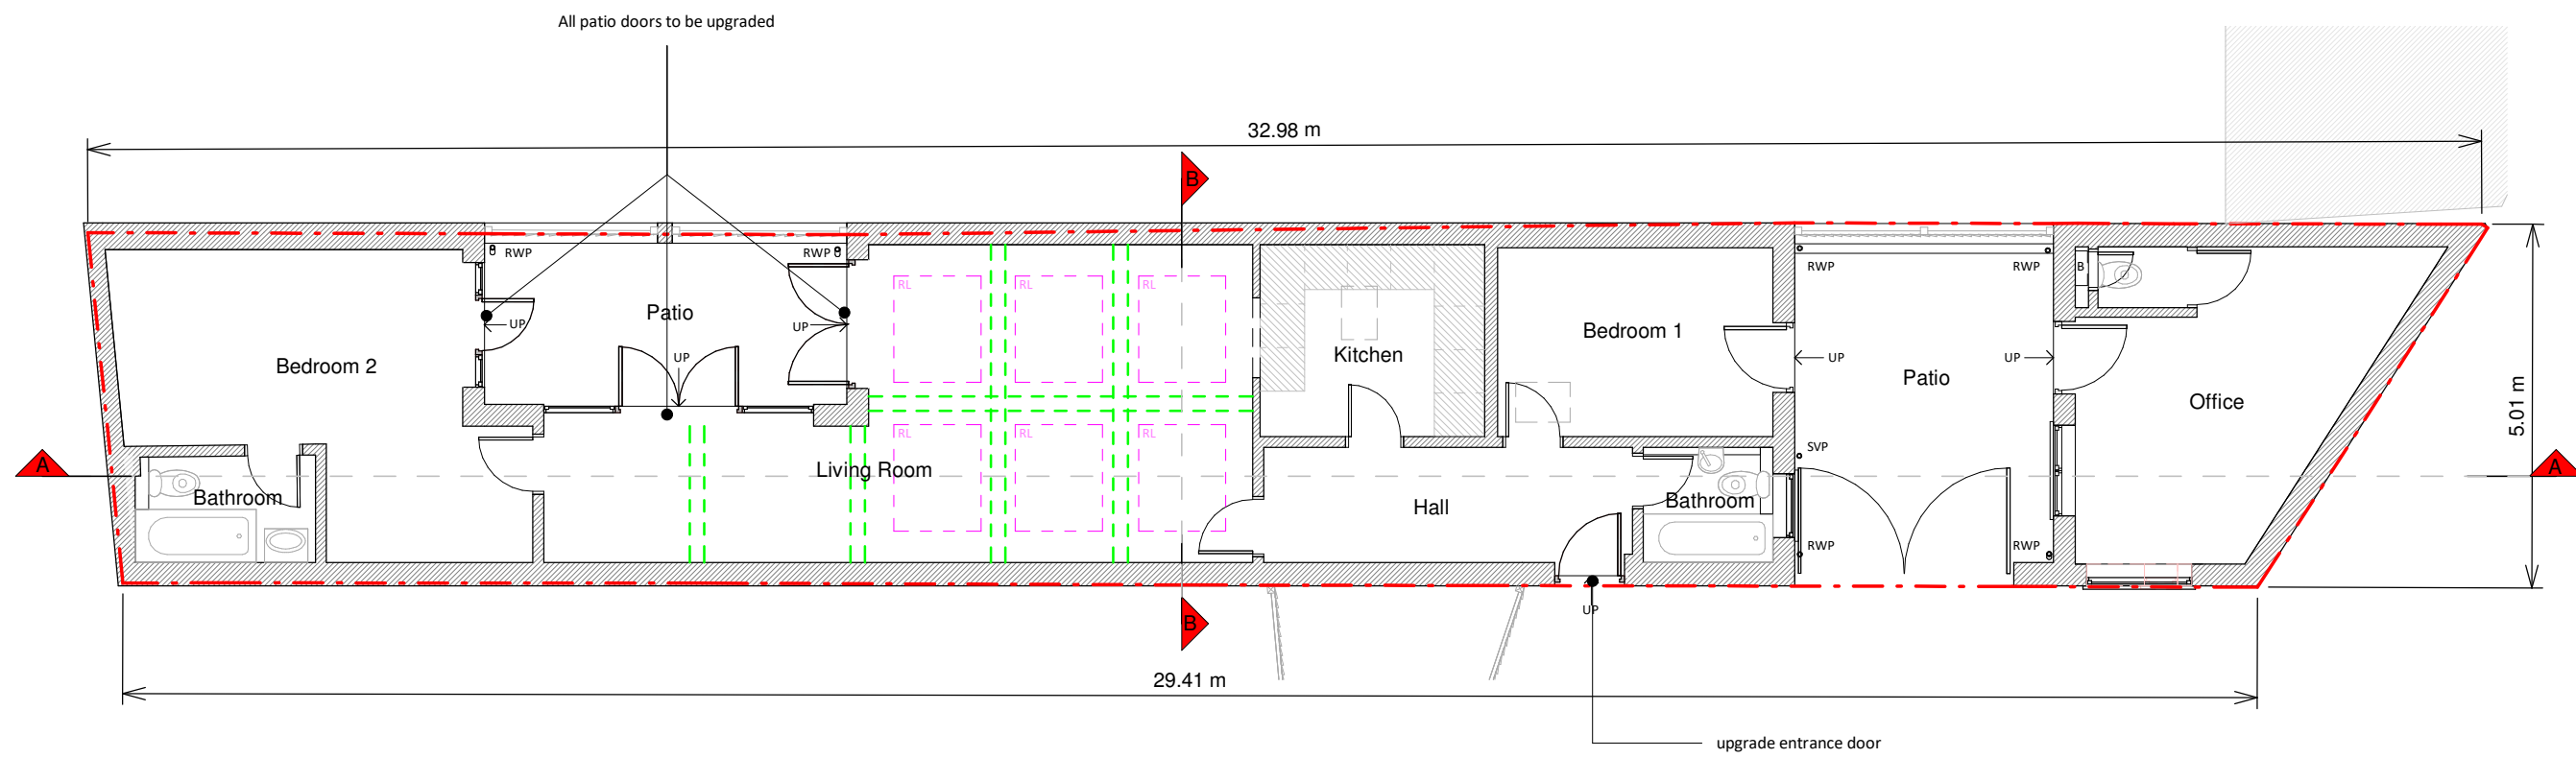


Ground Floor Plan

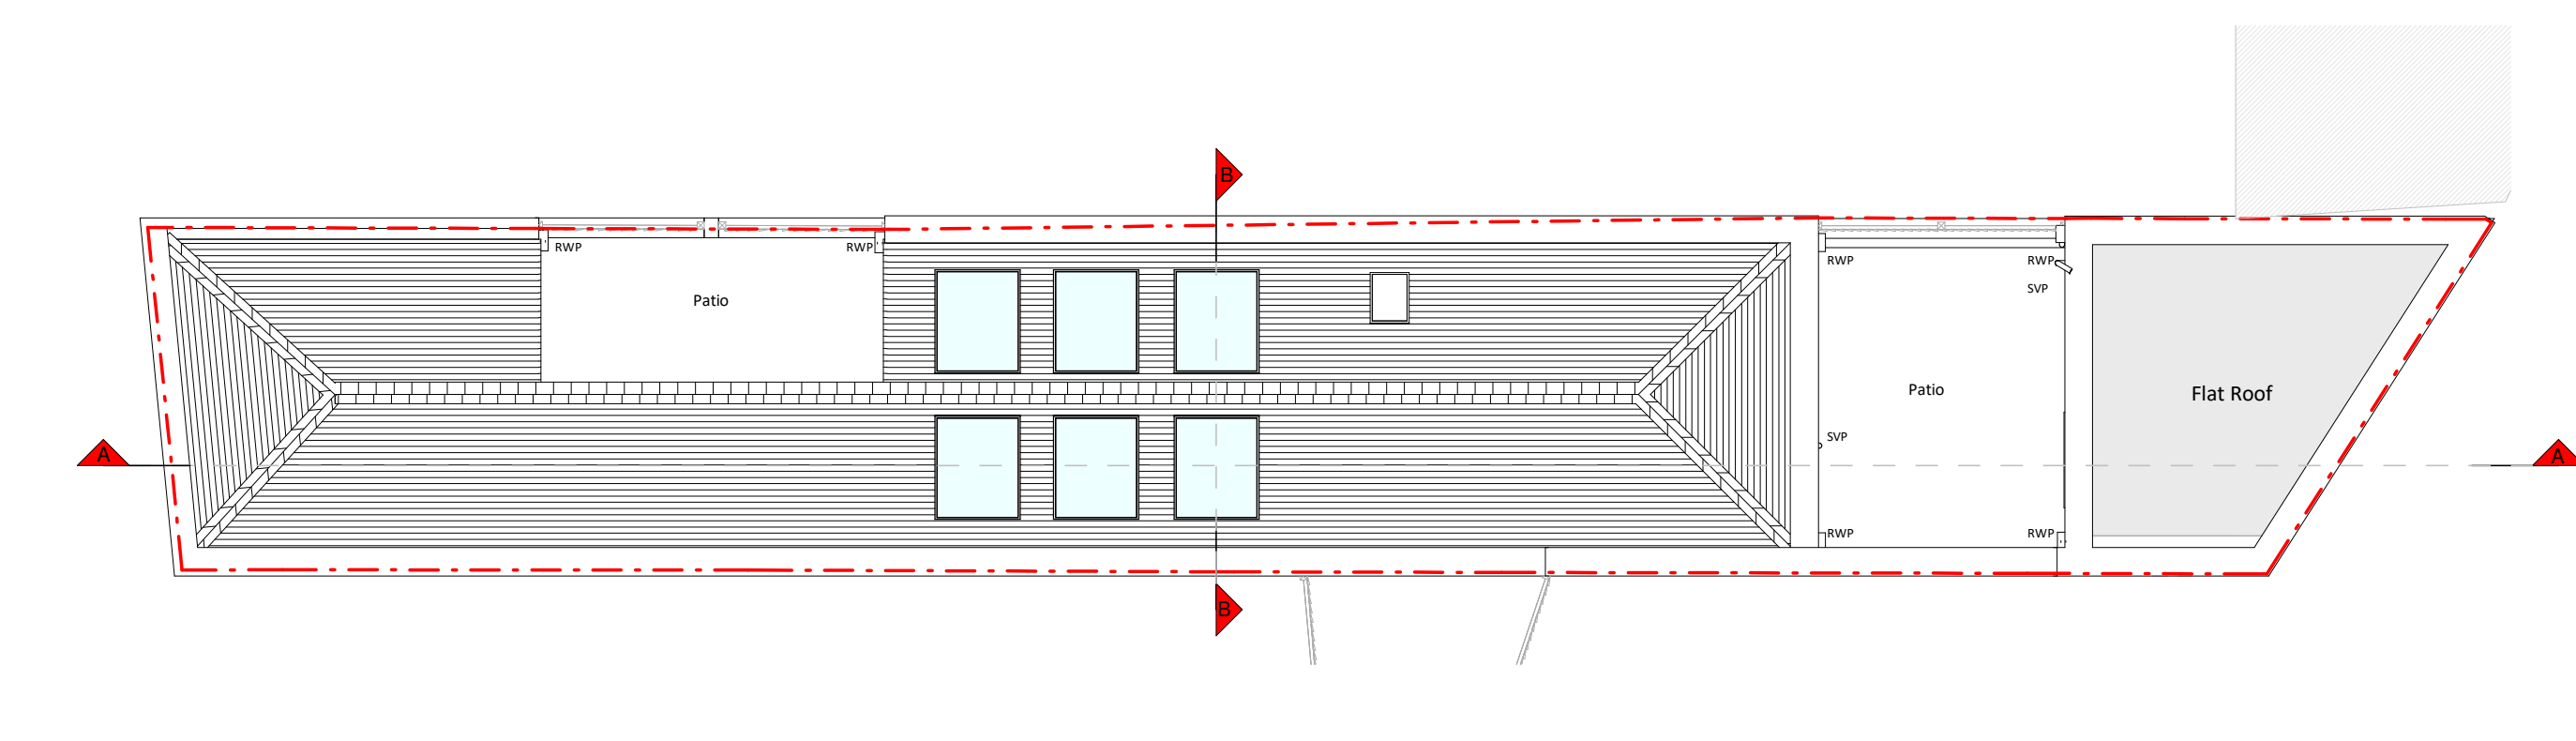


Roof Plan

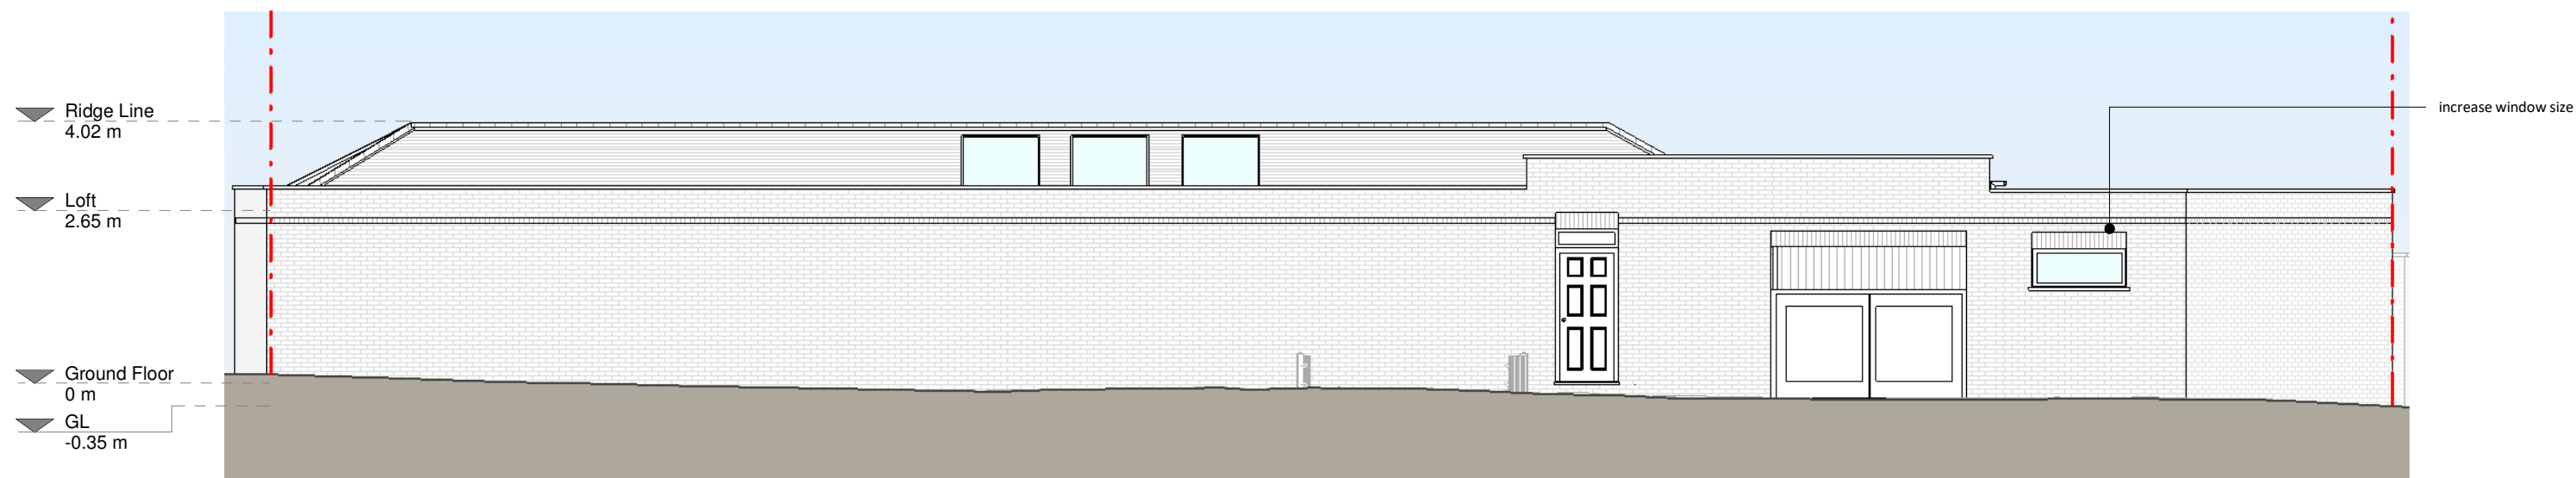


Front Elevation

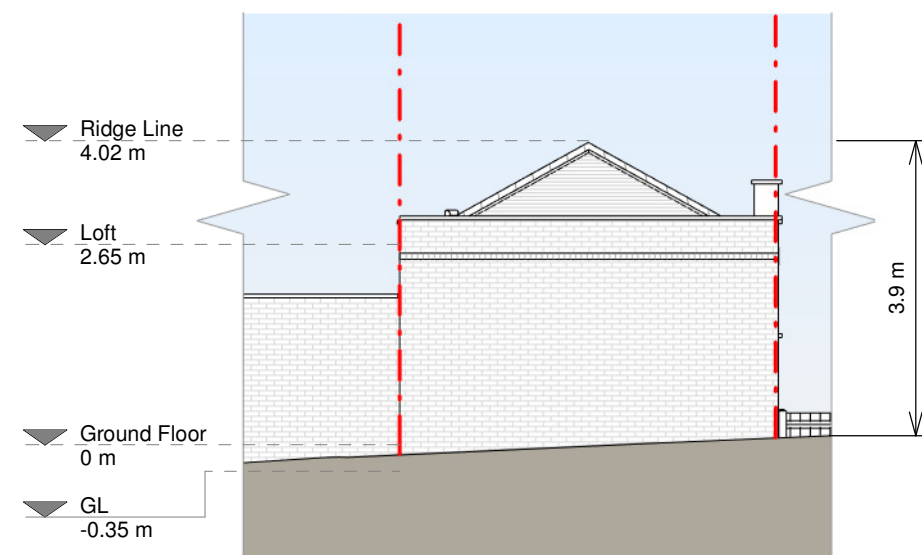


Left Side Elevation

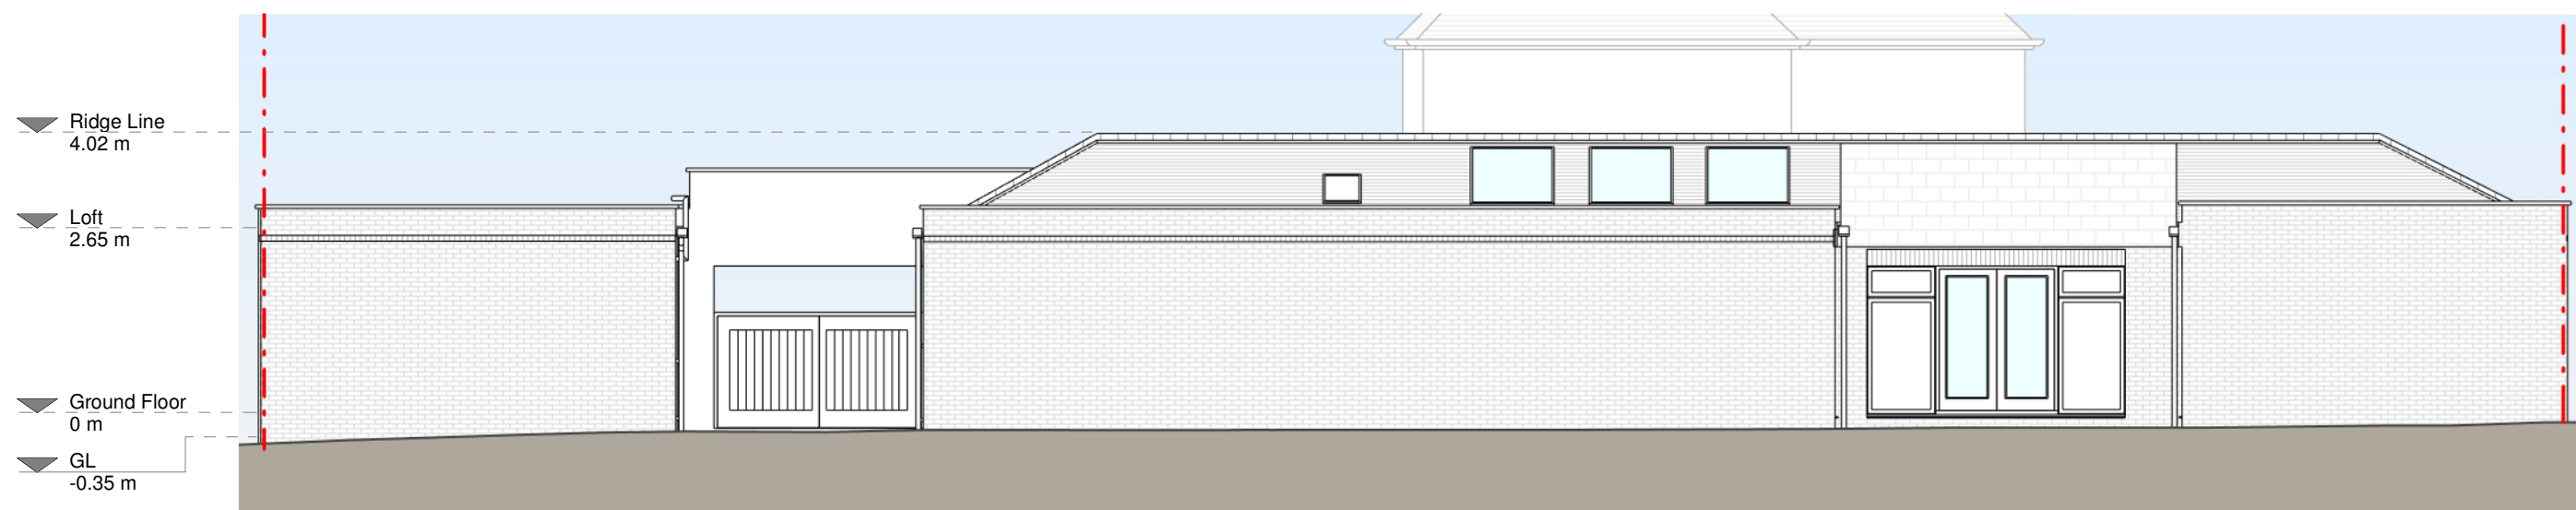


Rear Elevation

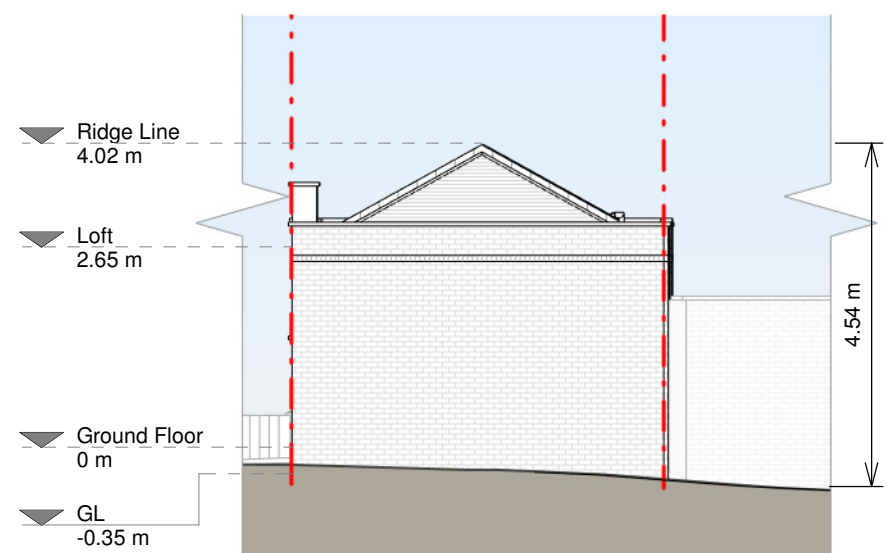


Right Side Elevation

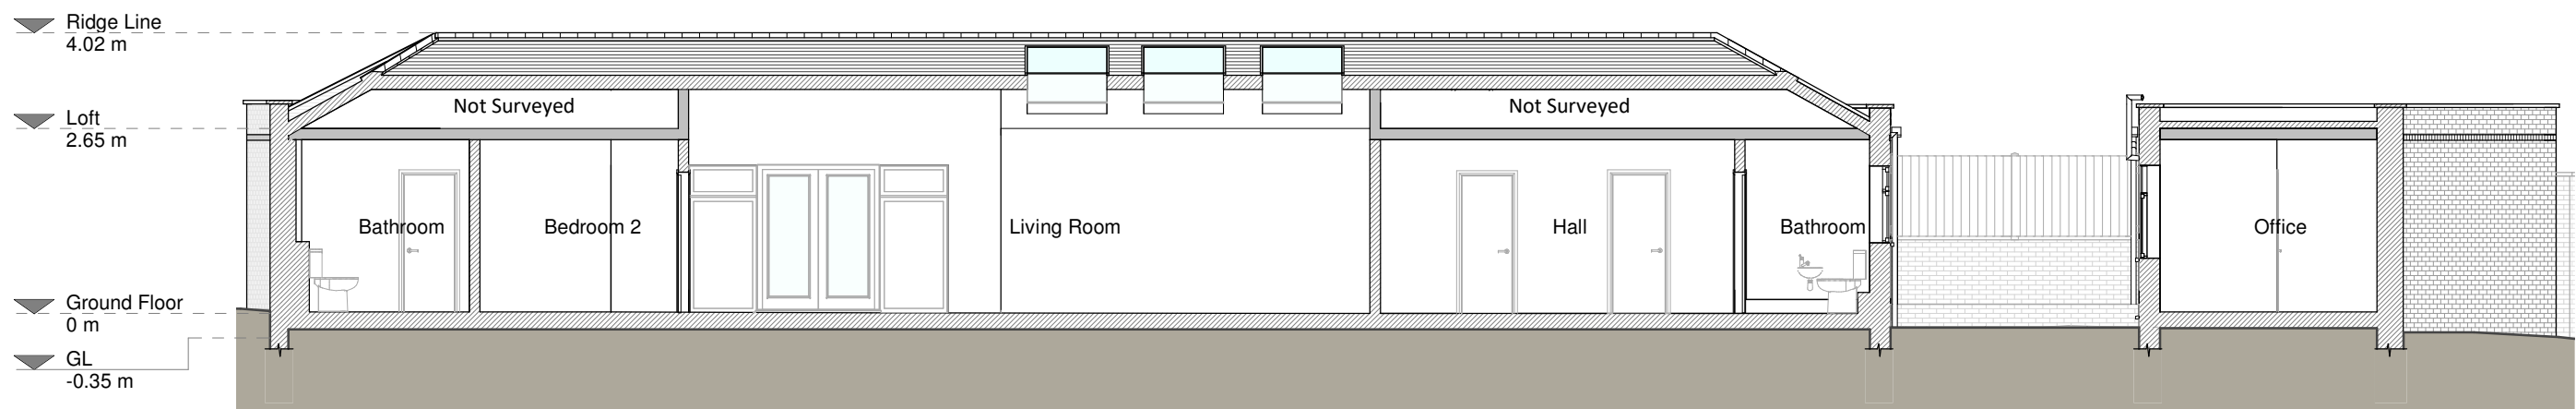

Section A - A

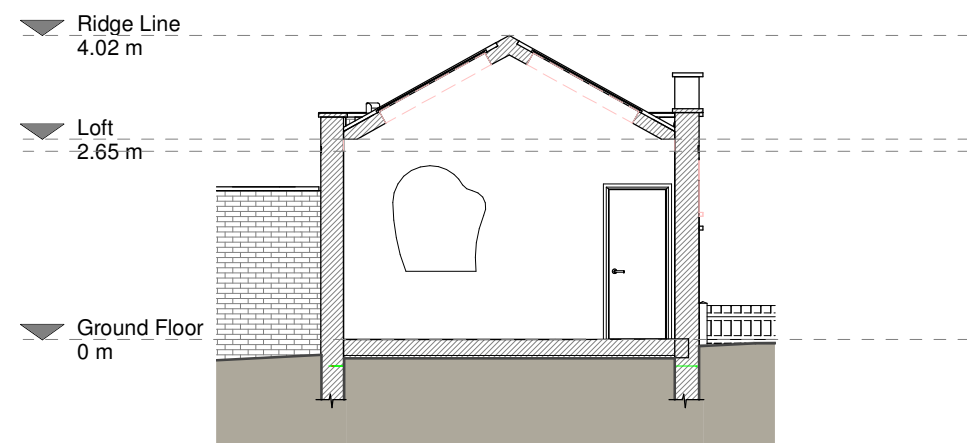

Section B - B

 

Copyright in the design and this drawing is the property of RESI. Reproduction in whole or in part is prohibited without written consent of RESI. This drawing must be read in conjunction with all other relevant documentation and drawings.

RESI accepts no liability for any expense, loss or damage of whatsoever nature and however arising from any variation which has not been referred to them and their approval is obtained.

Print out to actual scale. Do not scale, except unless for Planning purposes. All dimensions to be cross checked on site prior to construction and construction. Any discrepancies to be reported to RESI immediately.

Proposed Materials:

Brickwork / Walls - N/A
Pitched roof - Slate tiles to match
Flat roof - N/A
Windows - White uPVC casement to match and aluminium rooflights
Doors - Black painted timber solid door with top light and white uPVC double glazed doors to match
Roofs / Gutters / Fascia's - Black uPVC downpipes, gutters to match

KEY

Existing walls - - - Boundary line
Proposed walls - - - Proposed beam
Proposed furniture - - - Proposed drainage
Proposed staircase - - - Existing removed
Proposed rooflight - - - 1.5m head height
Proposed rooflight - - - 1.8m head height

Revision

Rev	Notes	Date
A	Planning Issue	15/12/2022

RESI
Grow your home

Job Title
Proposed whole house facade and roof alterations, floor plan redesign and all associated works

Drawing Status
Planning Drawings

Client
Renfei Huang

Drawing Title
Proposed Drawings

Scale 1:100 @ A1	Drawn AR
Date Dec 2022	Checked ARG
Drawing No. 8103273-3100	Rev A