

Copyright in the design and this drawing is the property of RESI. Reproduction in whole or in part is forbidden without written sanction of RESI. This drawing must be read in conjunction with all other relevant documentation and drawings.

RESI accepts no liability for any expense, loss or damage of whatsoever nature and however arising from any variation which has not been referred to them and their approval obtained.

Print out to actual scale. For planning purposes only. All dimensions to be cross checked on site prior to construction and ordering of products. Any discrepancies to be reported to RESI immediately.

NOTES



Revision

Rev	Notes	Date
A	Planning Issue	15/12/2022

KEY

Neighbouring context Boundary line

Job Title

Proposed whole house facade and roof alterations, floor plan redesign and all associated works

Drawing Status

Planning Drawings

Drawing Title

Block Plans

Client

Renfei Huang

Scale

1 : 200 @ A3

Drawn

AR


Date

Dec 2022


Checked

ARG

Drawing No. B103273-3000 Rev. A

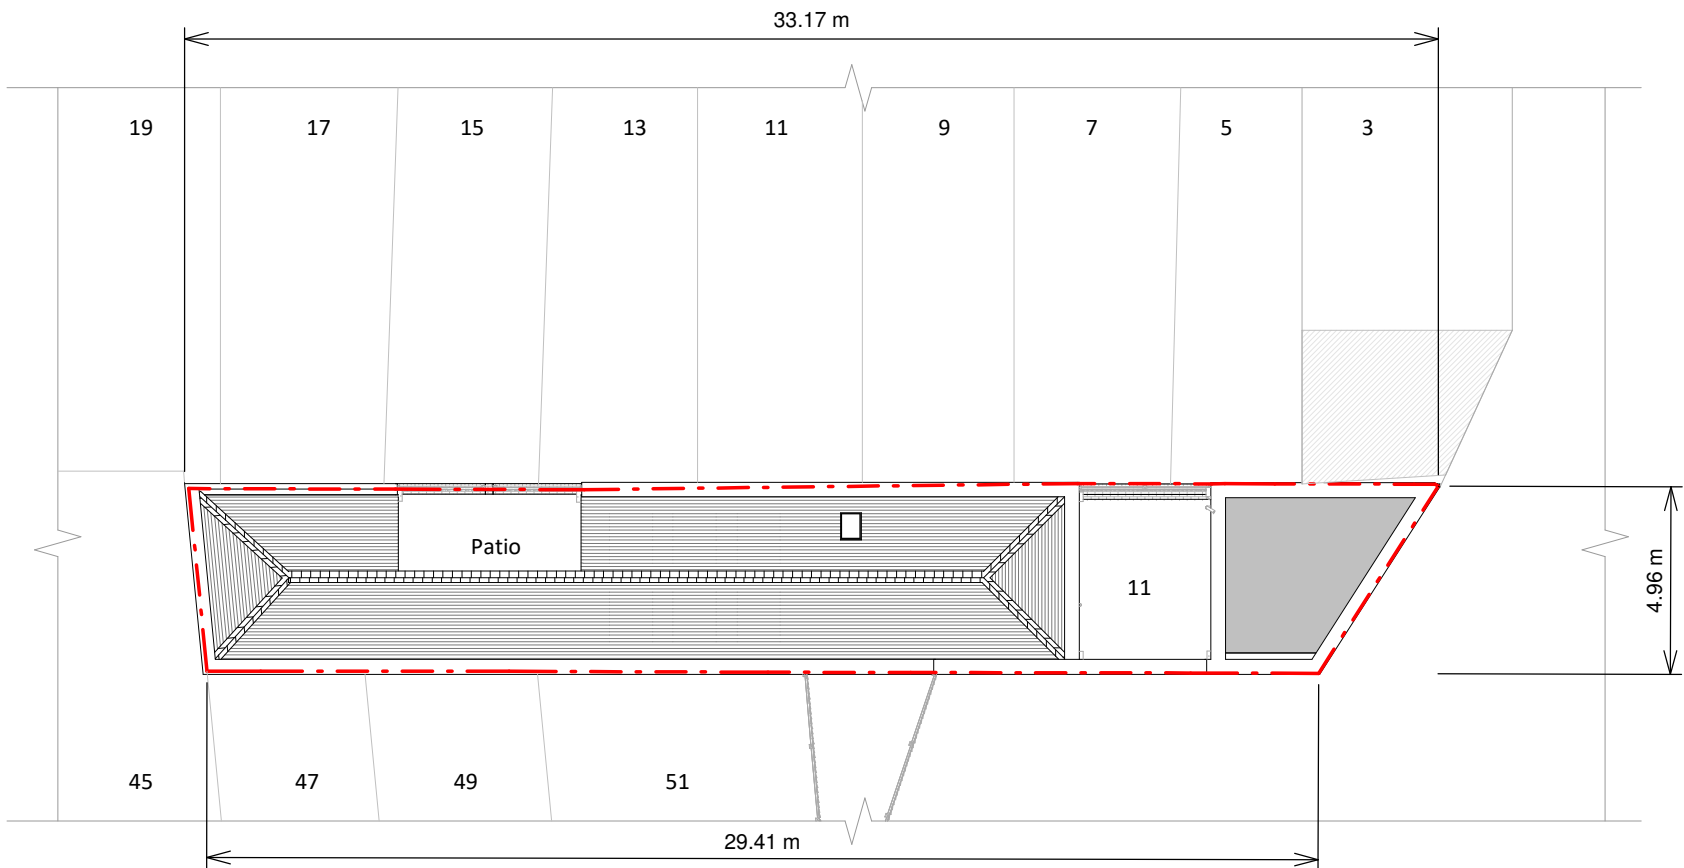

Existing Block Plan

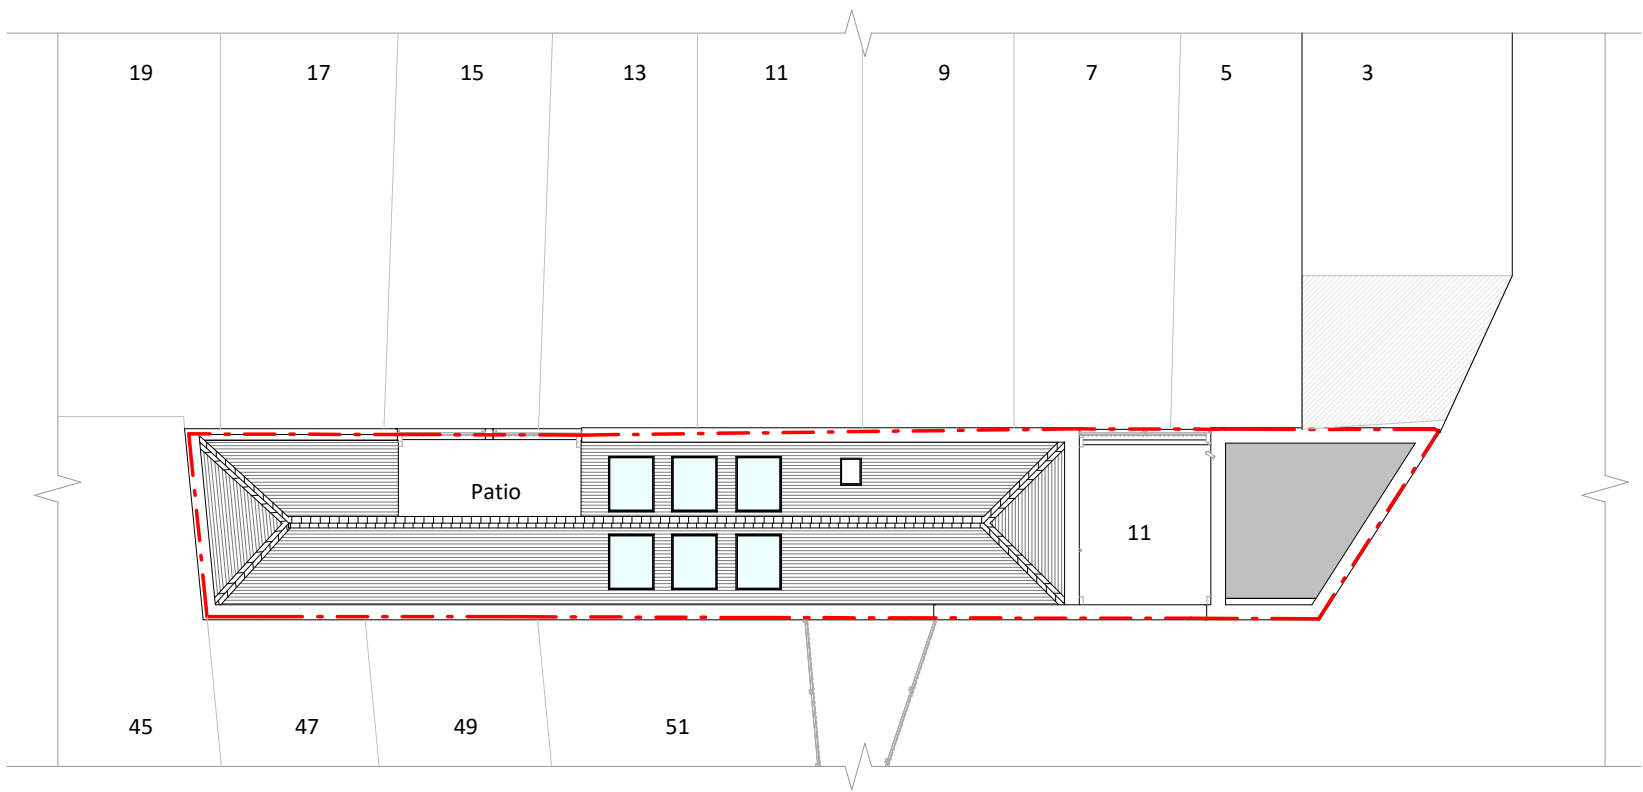

Proposed Block Plan

