

# Pencil and Brick

6 Links Yard, 29a Spelman Street, E1 5LX  
studio@pencilandbrick.co.uk

Client  
Concealed for privacy

Site  
4 Mount Pleasant Villas, Haringey, N4 4HD


Drawing Title  
Proposed Elevations

|             |            |
|-------------|------------|
| Drawing No. | Date       |
| 100b-PR-300 | 22/12/2022 |


|            |          |
|------------|----------|
| Scale      | Revision |
| 1:100 @ A3 |          |

Status  
For Planning


| Rev | Date | Detail |
|-----|------|--------|
|-----|------|--------|

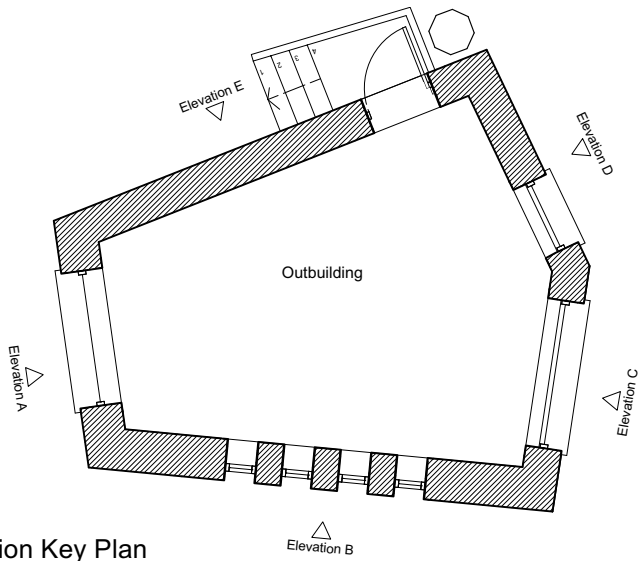


Elevation Key Plan  
Scale 1:100

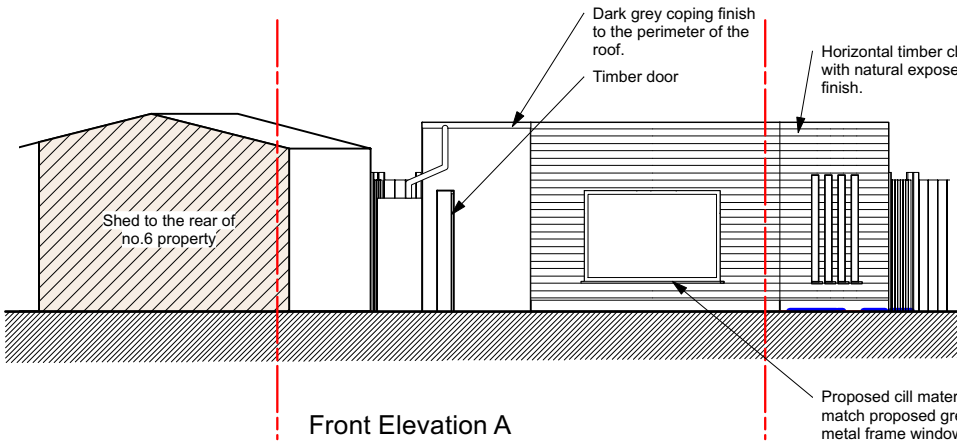


Front Elevation A

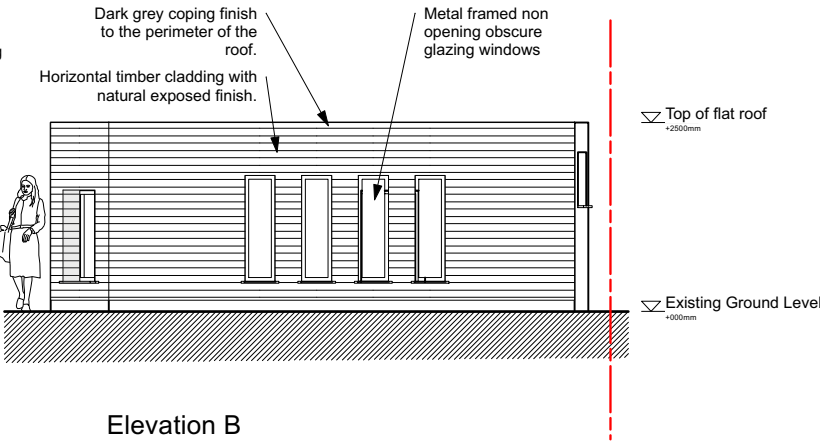


Elevation B

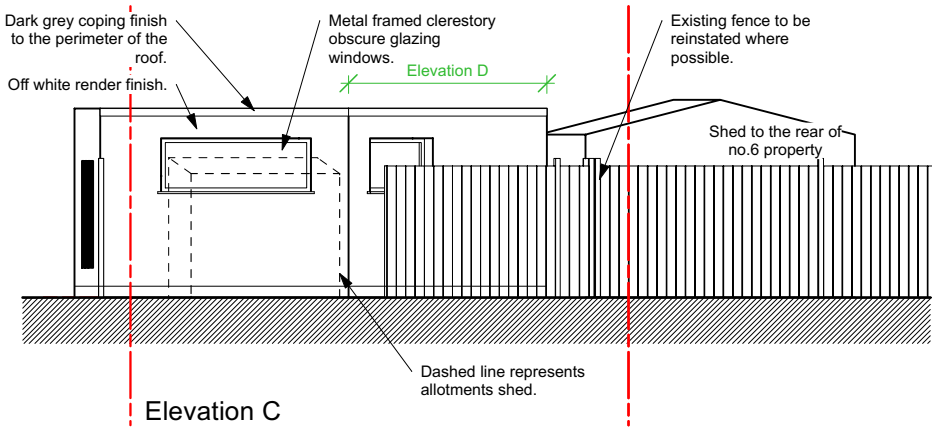

Elevation C

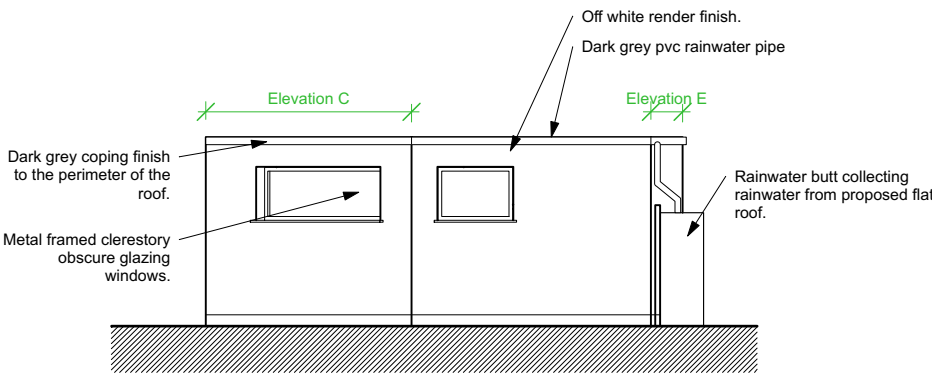

Elevation D

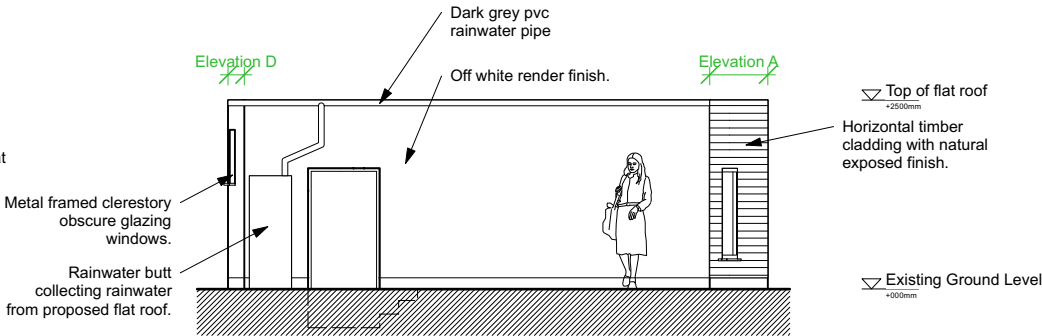

Elevation E

Proposed Elevations  
Scale 1:100 @A3

0 2 4 6 8 10m

All dimensions in millimetres unless otherwise indicated. Drawing is issued for information purposes only. All dimensions to be verified on site prior to commencement of any work or the production of any shop drawing. All discrepancies to be reported to Pencil and Brick immediately. This drawing is to be read with all consultants drawings and any other related information.