



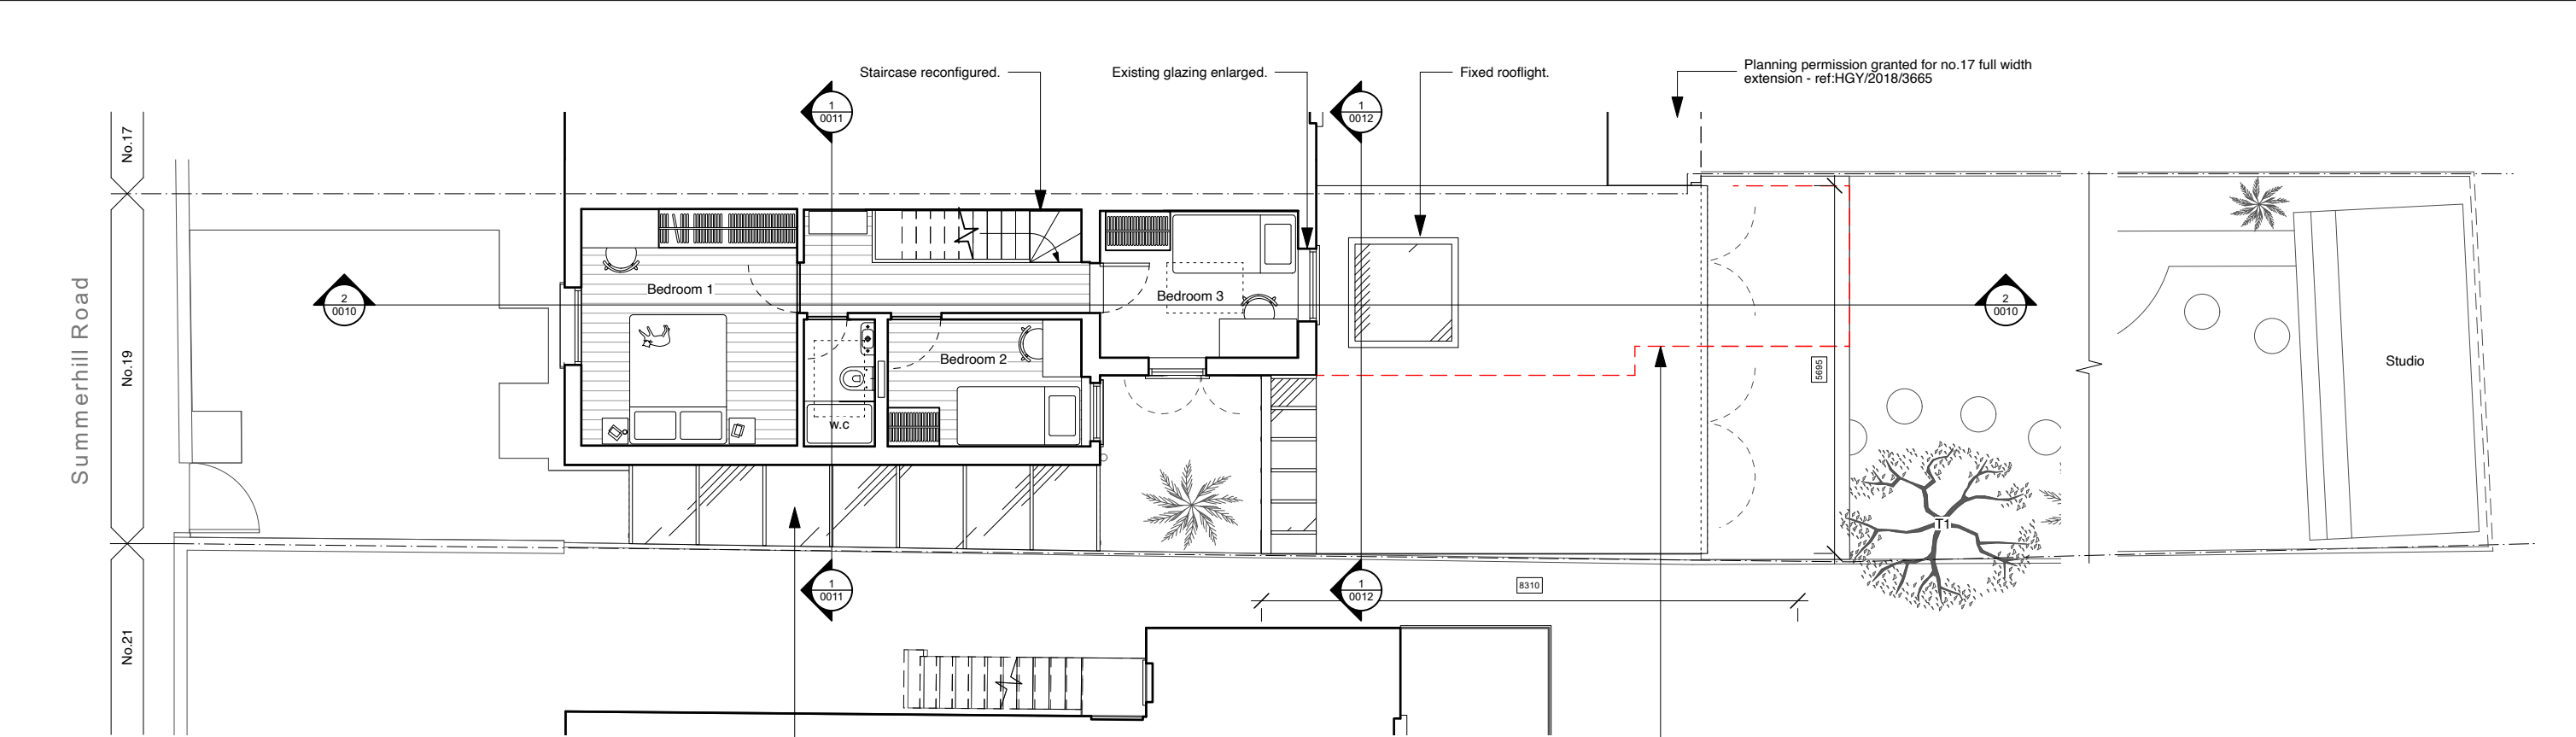

1 Proposed Ground Floor Plan
Scale: 1:100

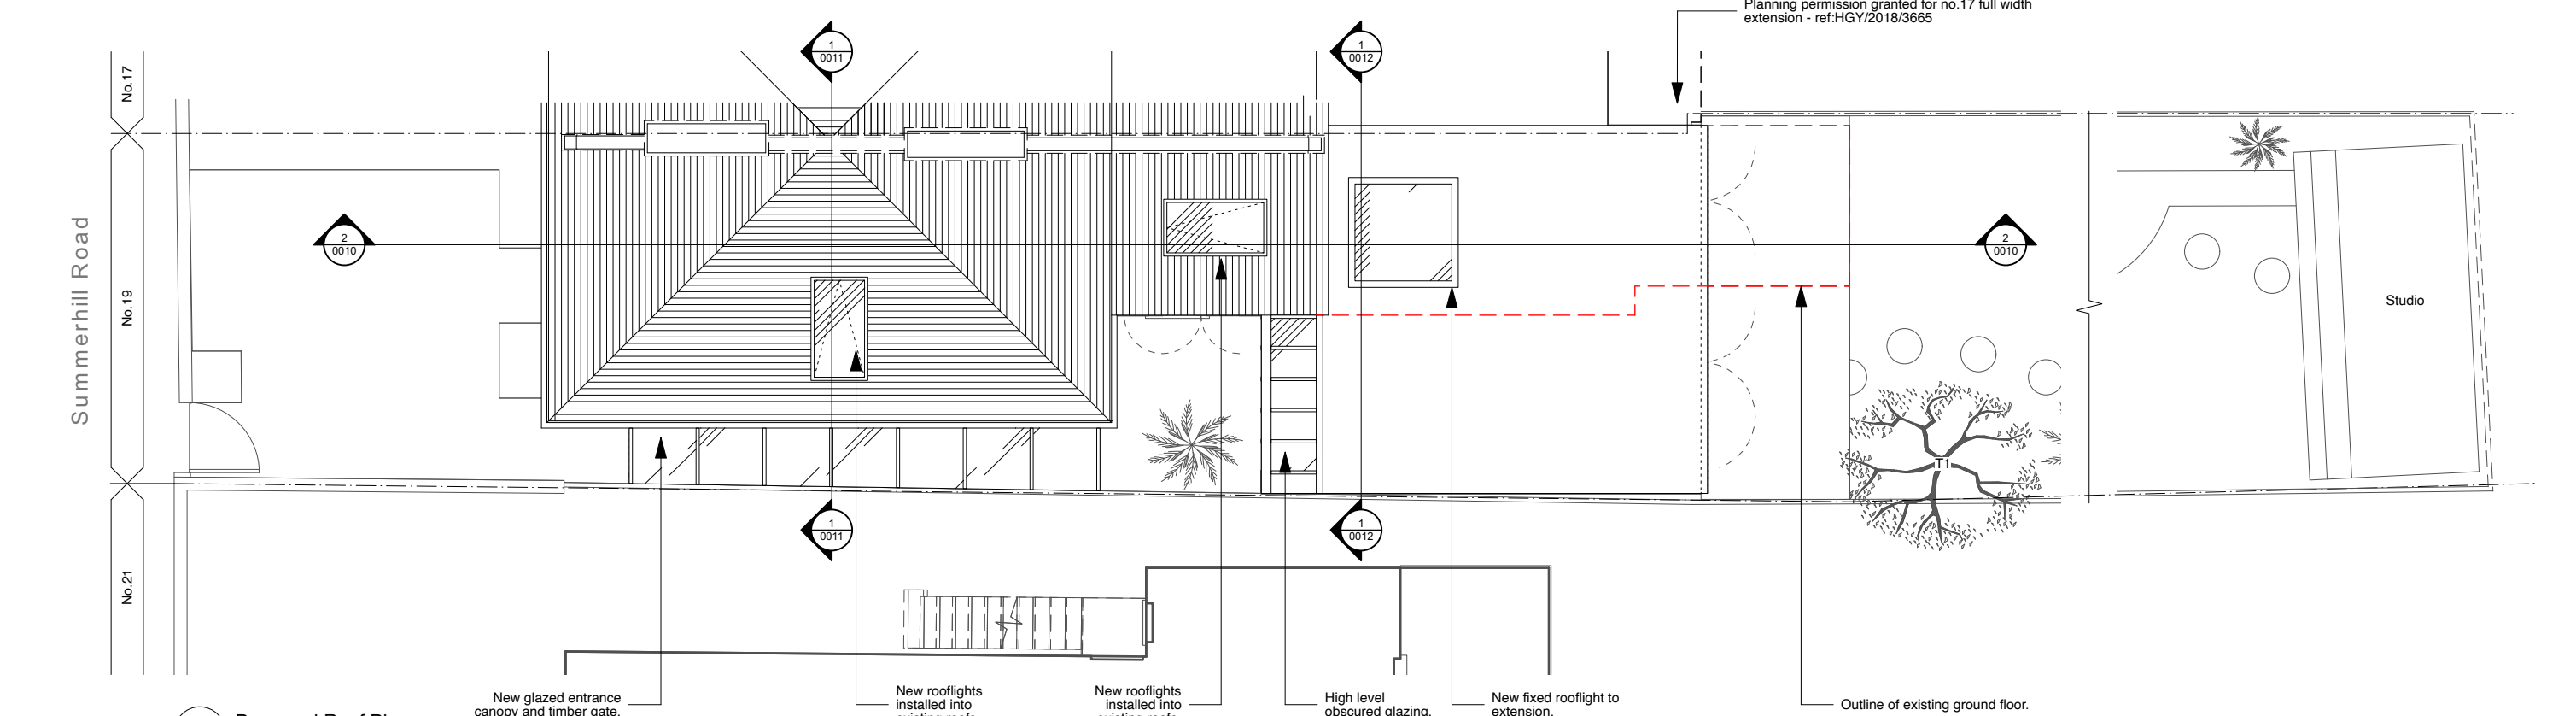

2 Proposed Roof Plan
Scale: 1:100



KEY PLAN		NOTES		Operational & Maintenance Residual Risk Management (CDM 2015)				OEB Architects Ltd Unit 51A Regent Studios 8 Andrews Road, E8 4QN office@oebarchitects.co.uk		TITLE Proposed First Floor & Roof Plan					
		Do not scale from these drawings. Figured dimensions only are to be used. This drawing is based in dimensional survey information provided by others. The architect cannot accept responsibility for the accuracy of this survey information. All critical dimensions are to be checked on site before work proceeds. If in doubt ask.		All drawings within this package are the copyright of OEB Architects Ltd. They may not be copied or disclosed to any third party for any purpose except as authorised in writing by OEB Architects Ltd.											
		All dimensions are shown in metric		Existing and new structure shown indicatively unless specified. Please see Structural Engineers' Drawings for accurate sizing and location.				PROJECT 19 Summerhill Road		JOB NUMBER 043	DRAWING NUMBER 0006	STAGE / REVISION 2			
		All drawings are to be read in conjunction with all other relevant consultants and / or specialists drawings or documents. Inconsistencies, errors and omissions found within or between OEB Architects Ltd. documents (and also in relation to other consultants/specialists documents) are to be notified immediately to OEB Architects Ltd.		Existing and new building services shown indicatively unless specified. Please see MEP Engineers' Drawings for accurate sizing and location.				2	Revised for planning	13/12/2022	STATUS PLANNING		SCALE @A1 1:100		
								1	Issued for planning	02/02/2022	CLIENT Kristina & Cosmo Collini		ISSUE DATE 02/02/22	DRAWN BY GG	CHECKED BY DE
		REV		REVISION NOTE		DATE									